



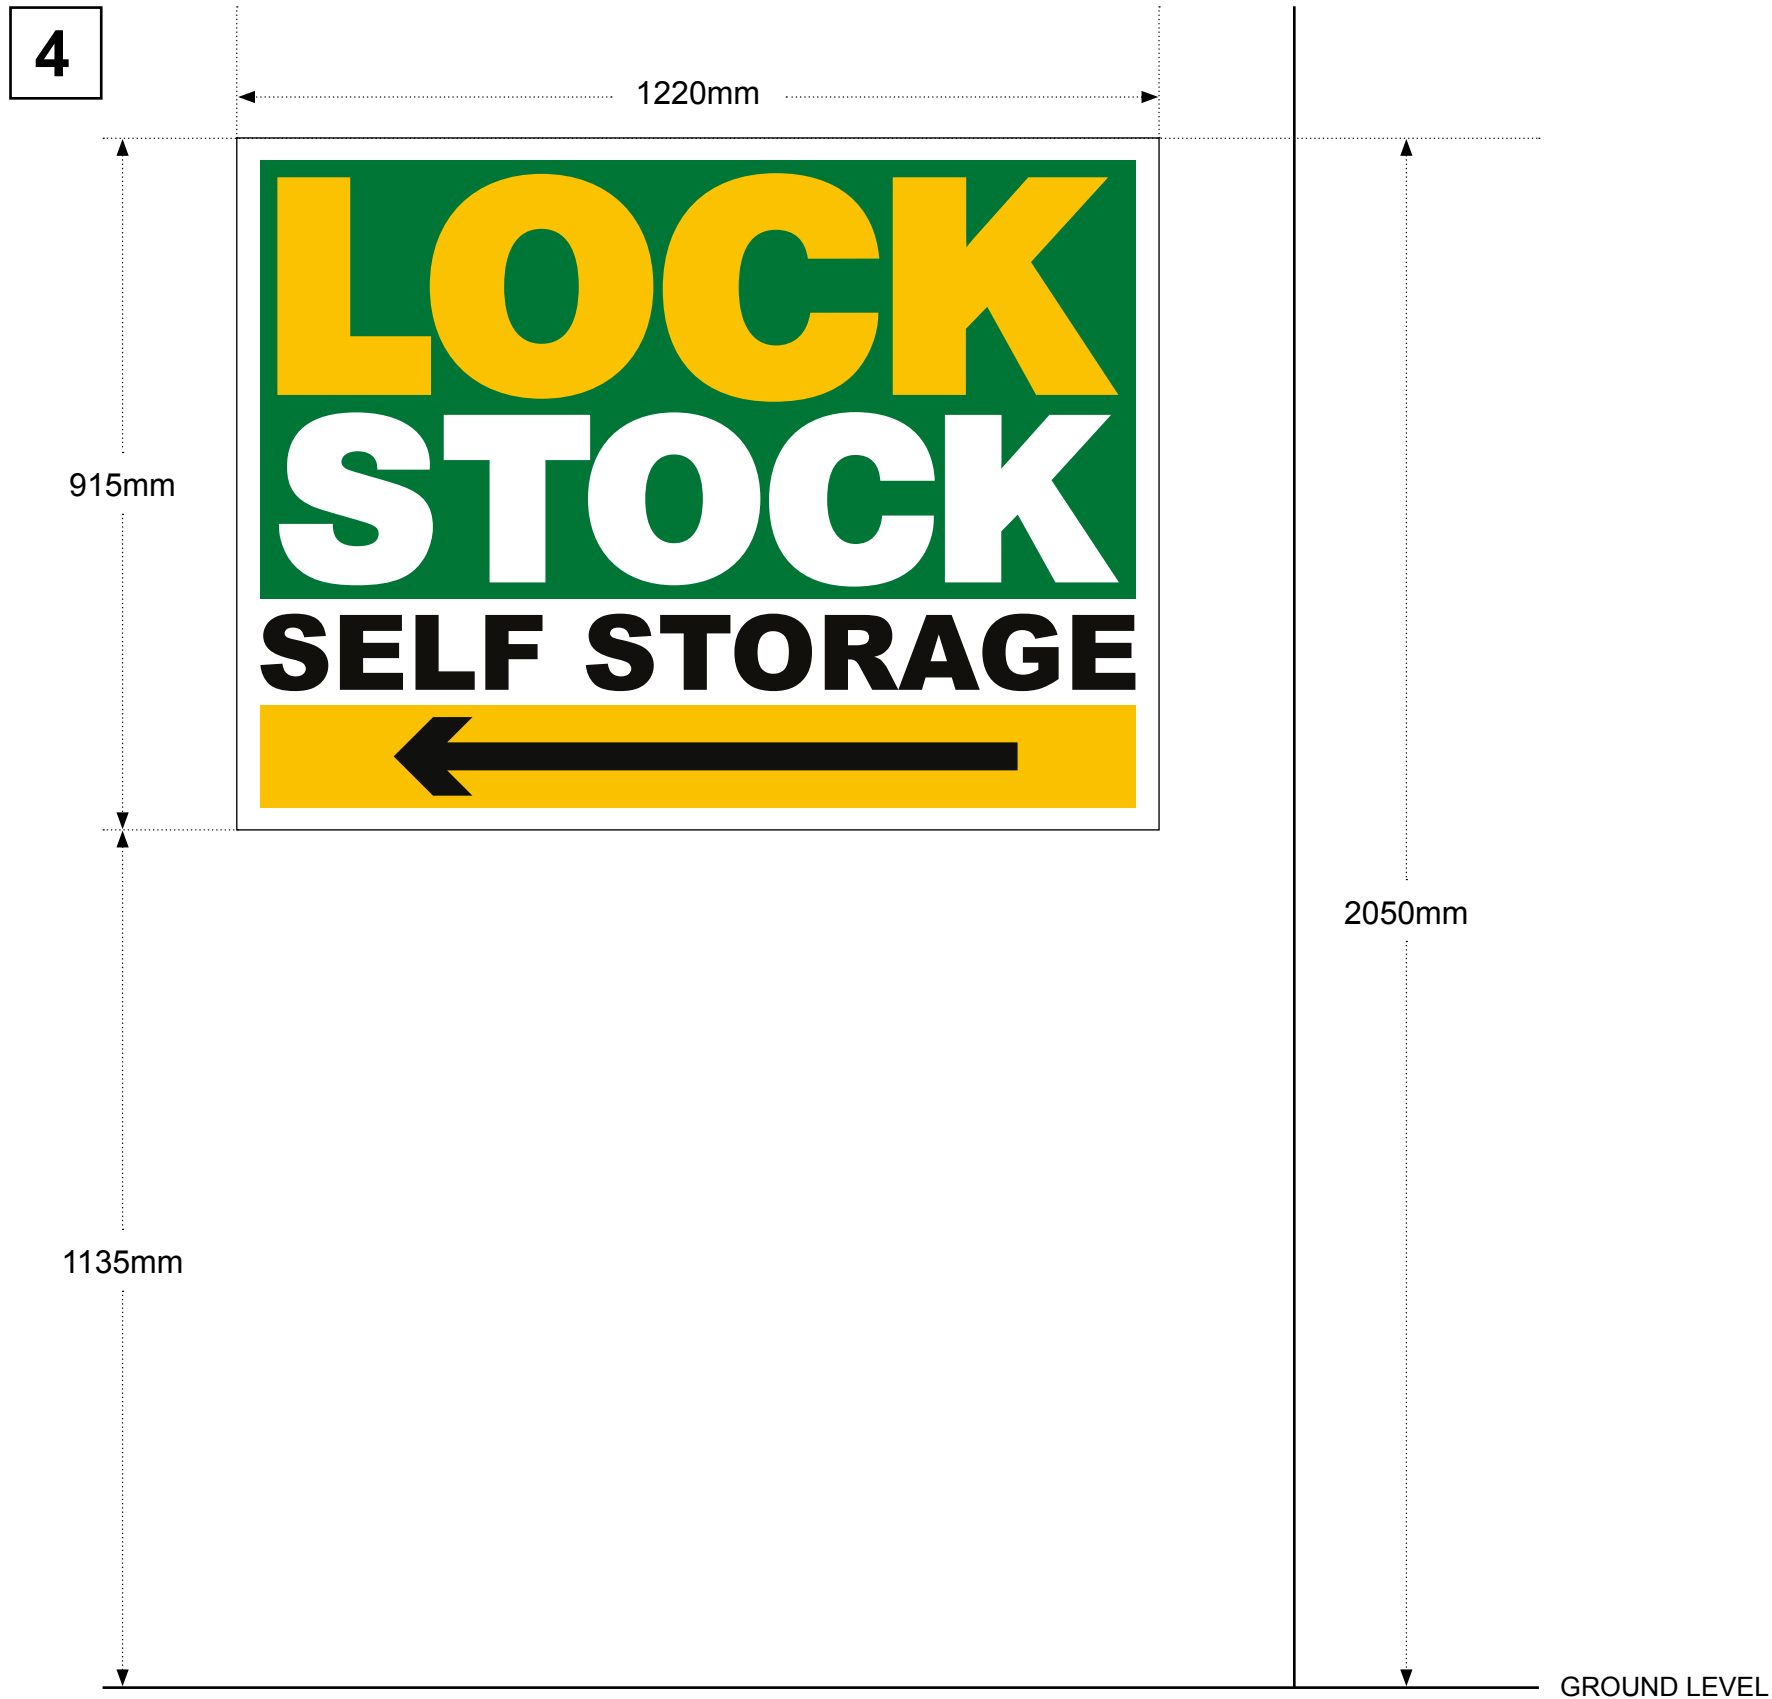

FRONT ELEVATION

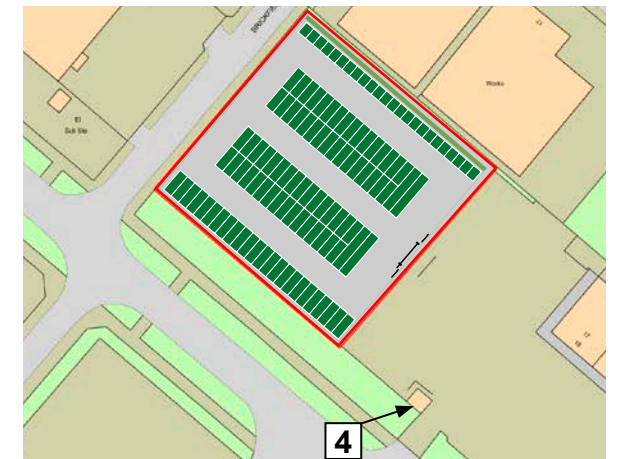

LOCATION OF PROPOSED SIGNS



Panel size: 1.22m x 0.91m (**x1 off**)
Height to base from ground level: 1.14m
Height to top from ground level: 2.05m
Panel material: Aluminium composite
Maximum letter size: 0.30m



HUYTON - WILSON ROAD - SIGNAGE ELEVATIONS 4

0mm 500mm

202305 v1

SCALE: 1:10 @A3

DATE: 18 / 05 / 2023