



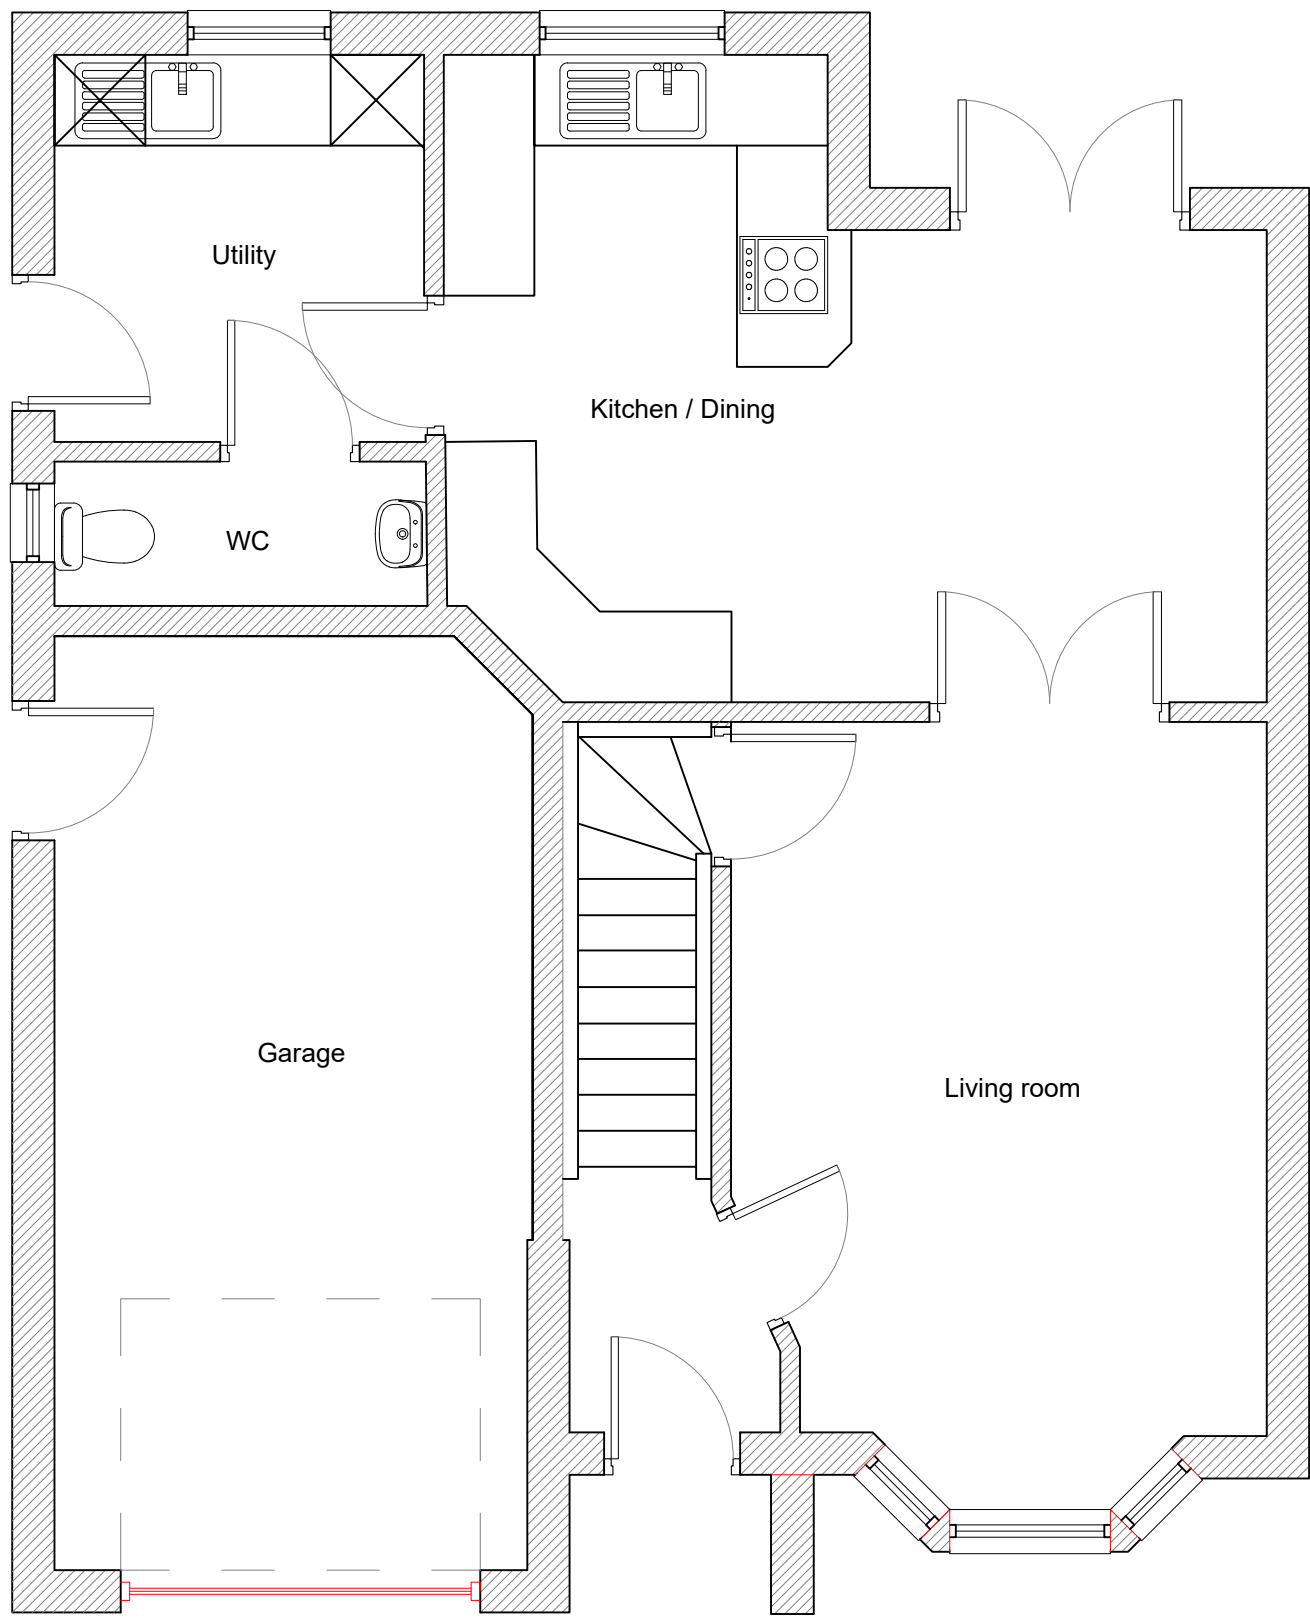

EXISTING GROUND FLOOR PLAN

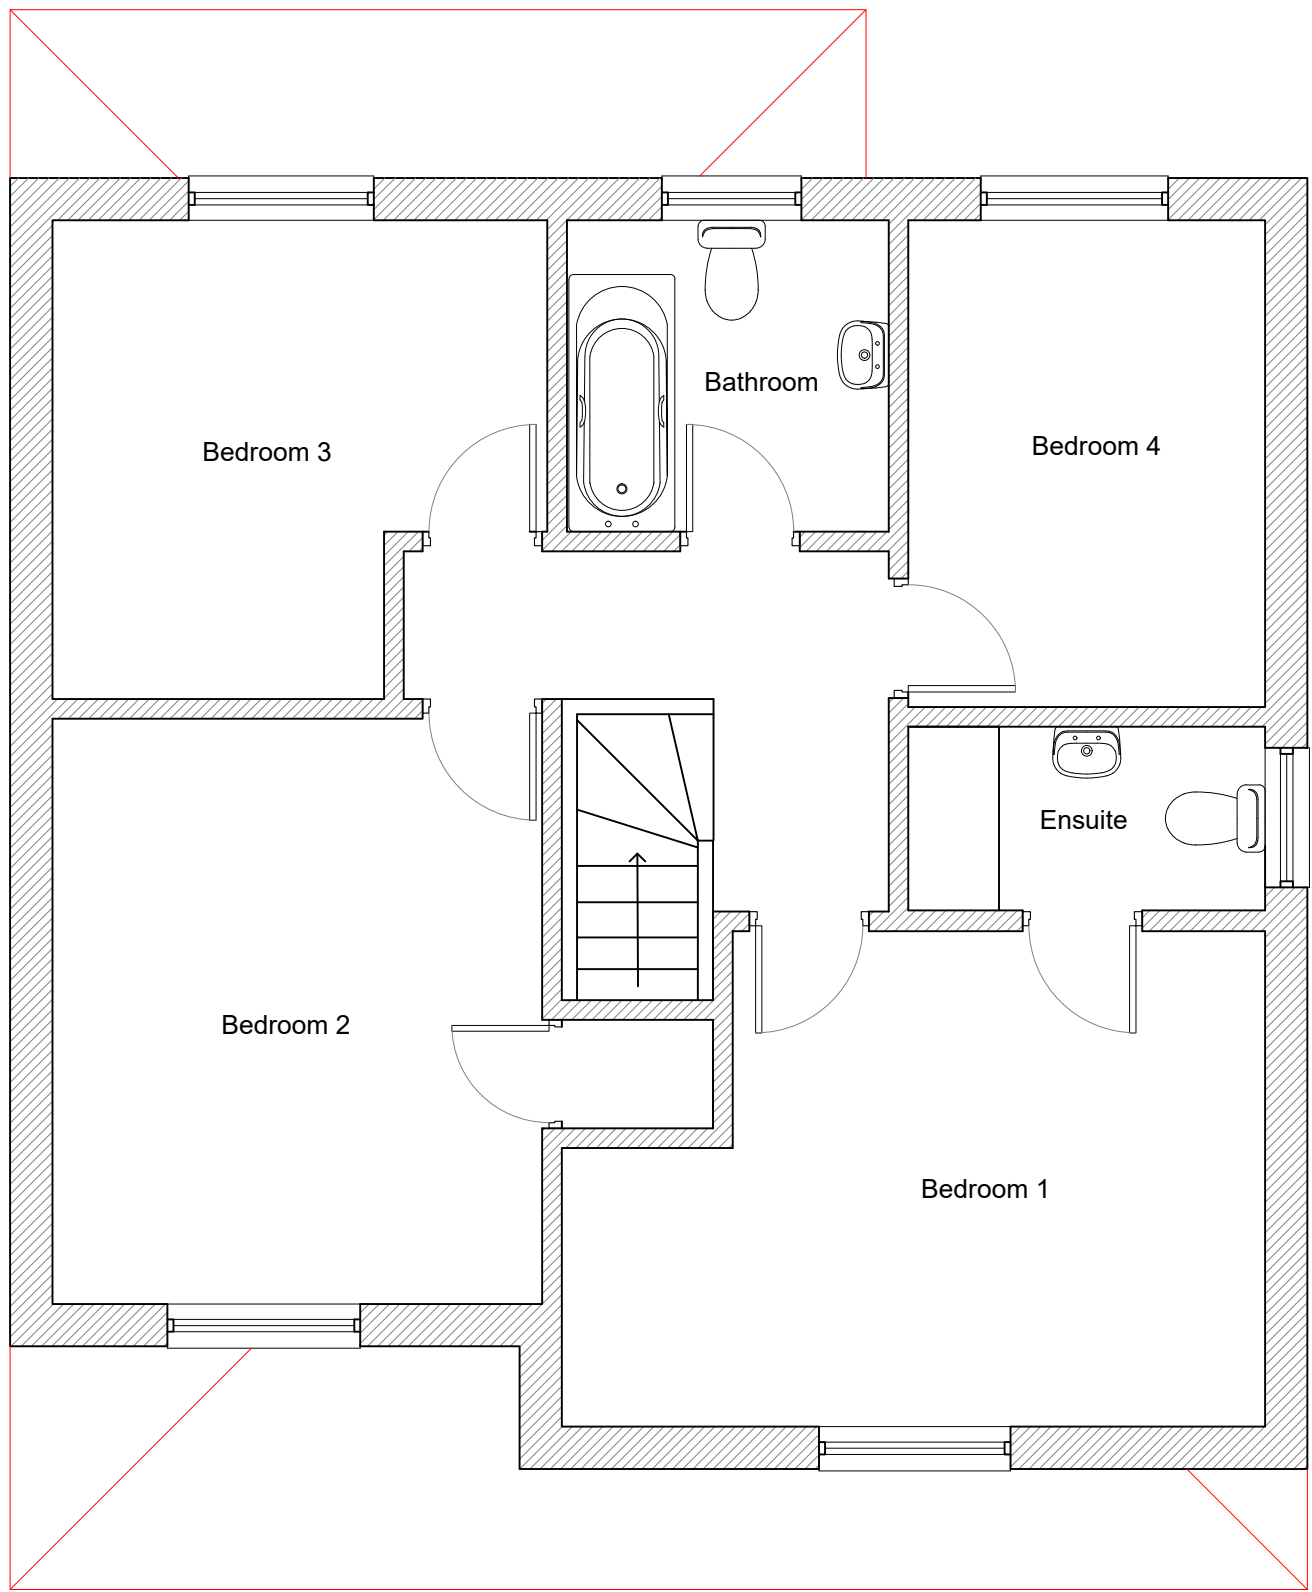

EXISTING FIRST FLOOR PLAN



EXISTING FRONT ELEVATION

NOTES:

1. All dimensions to be checked on site.
2. Any discrepancies to be reported back to CR Design Services.

DRAWING NO

2156 - 01

DRAWN

LW

DATE

16.03.23

SCALE

1:50 @ A1

DRAWING

EXISTING PLANS AND
ELEVATIONS

PROJECT

43 ELMSWOOD AVENUE,
HUNTS CROSS
LIVERPOOL
L25 0QP