



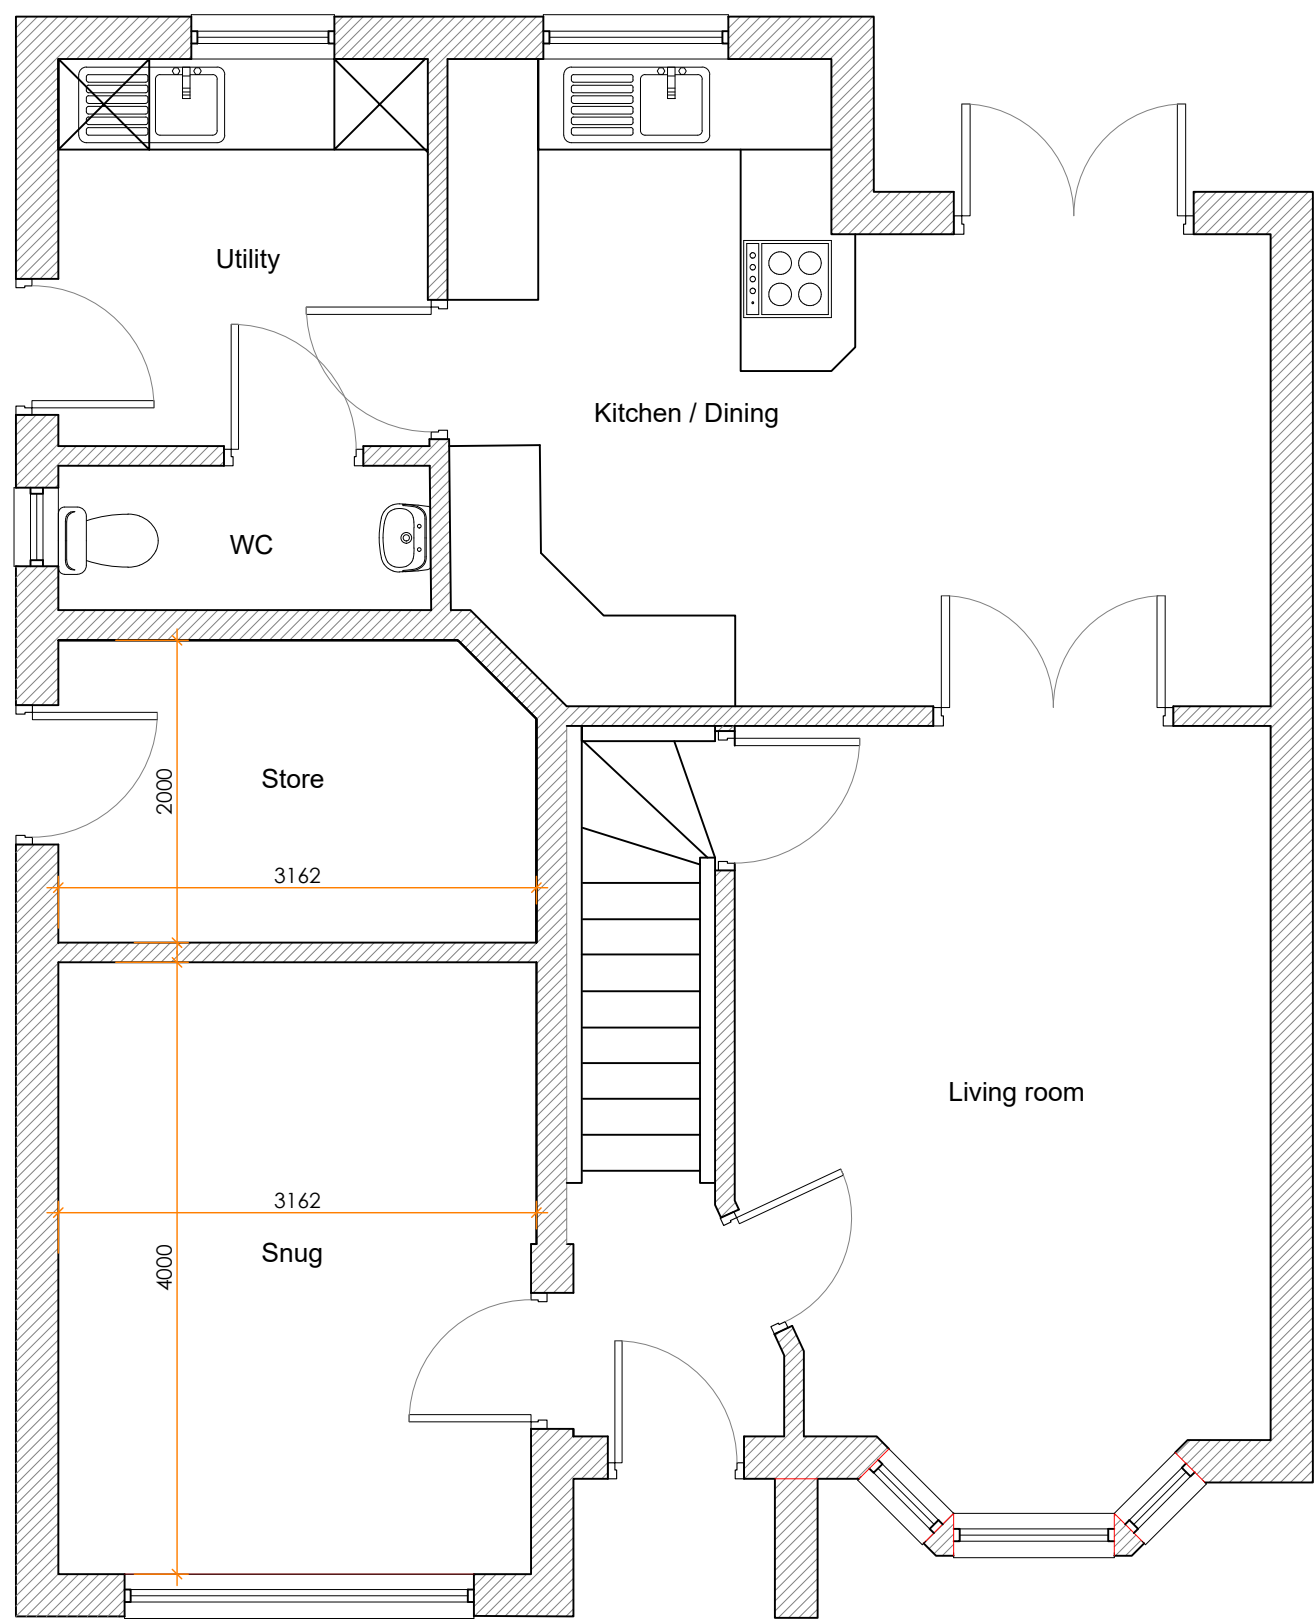

PROPOSED GROUND FLOOR PLAN

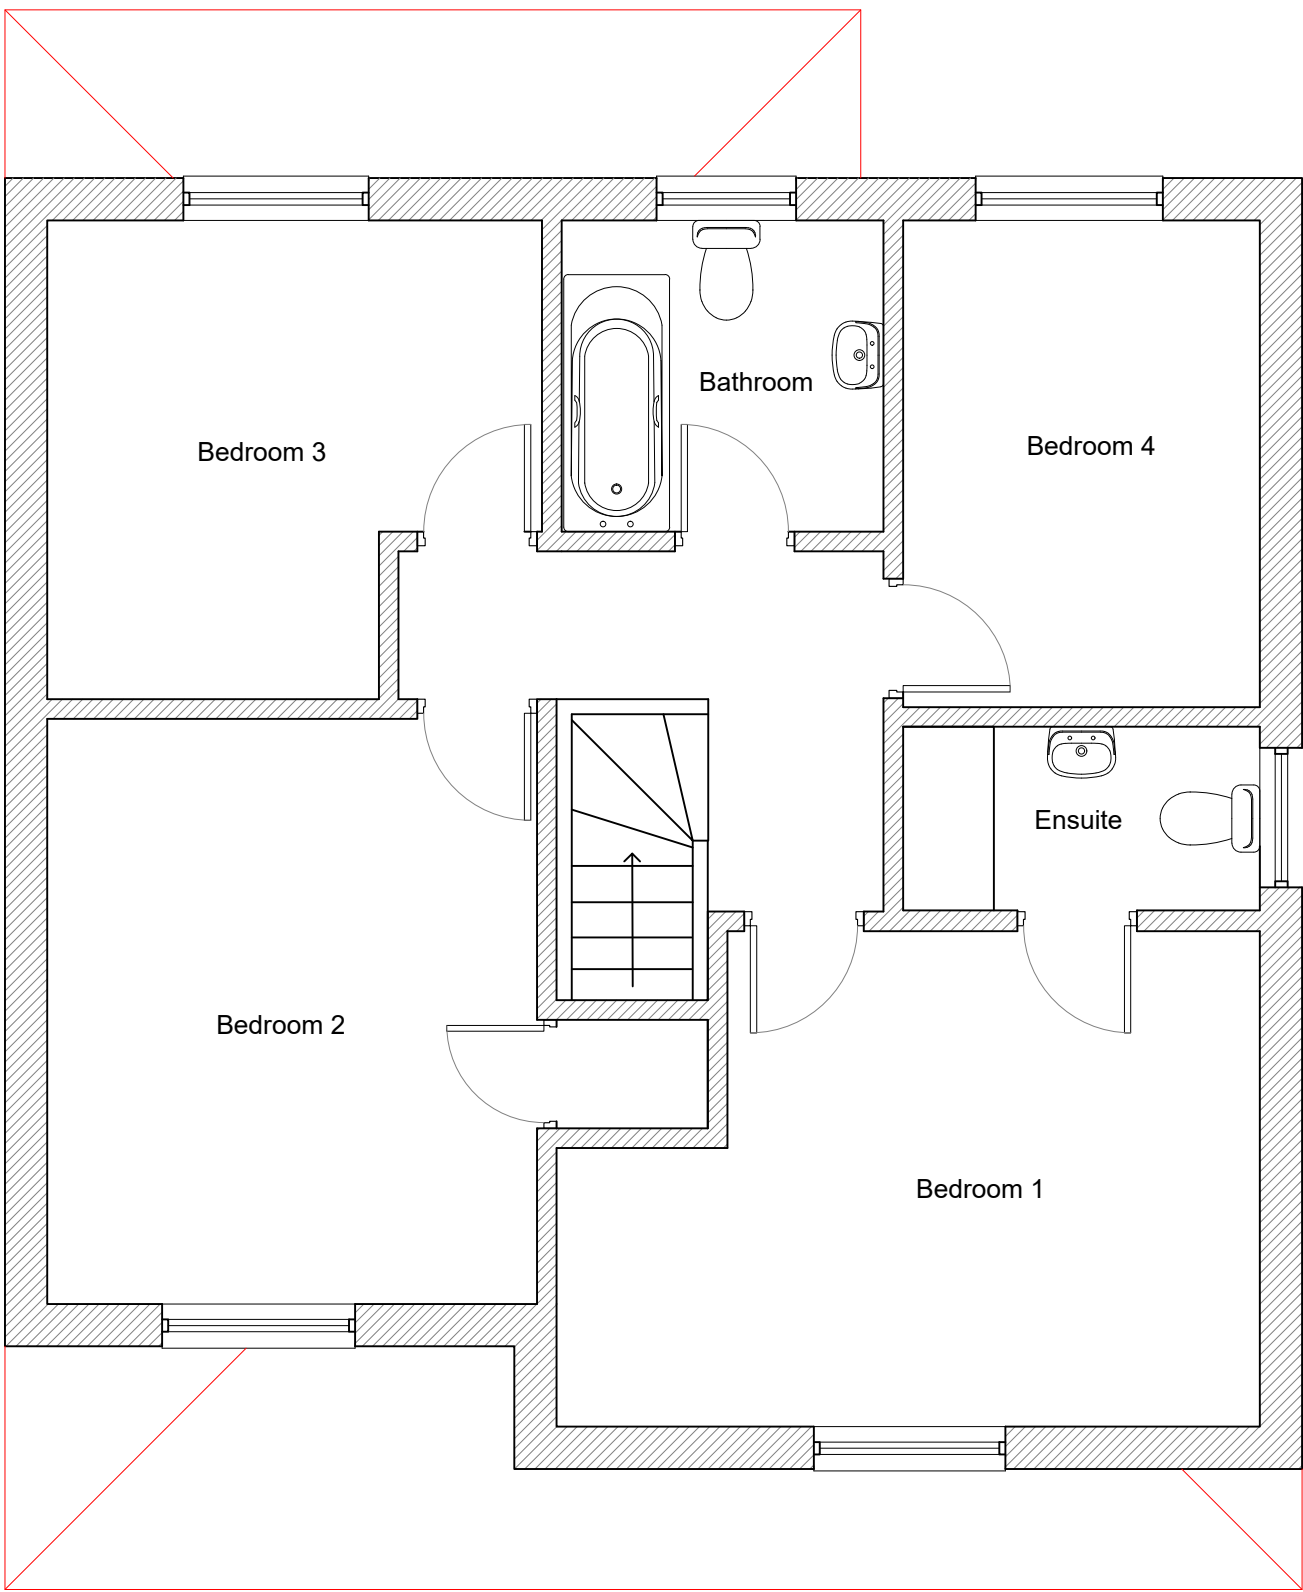

PROPOSED FIRST FLOOR PLAN



PROPOSED FRONT ELEVATION

NOTES:

1. All dimensions to be checked on site.
2. Any discrepancies to be reported back to CR Design Services.

Rev.	Date	Description
A.	17.03.23	Client Amendments

DRAWING NO	DATE	DRAWING	PROJECT
2156 - 02	17.03.23	PROPOSED PLANS AND ELEVATIONS	43 ELMSWOOD AVENUE, HUNTS CROSS LIVERPOOL L25 0QP
DRAWN	SCALE		
LW	1:50 @ A1		

