






Proposed Front Elevation
1 : 100

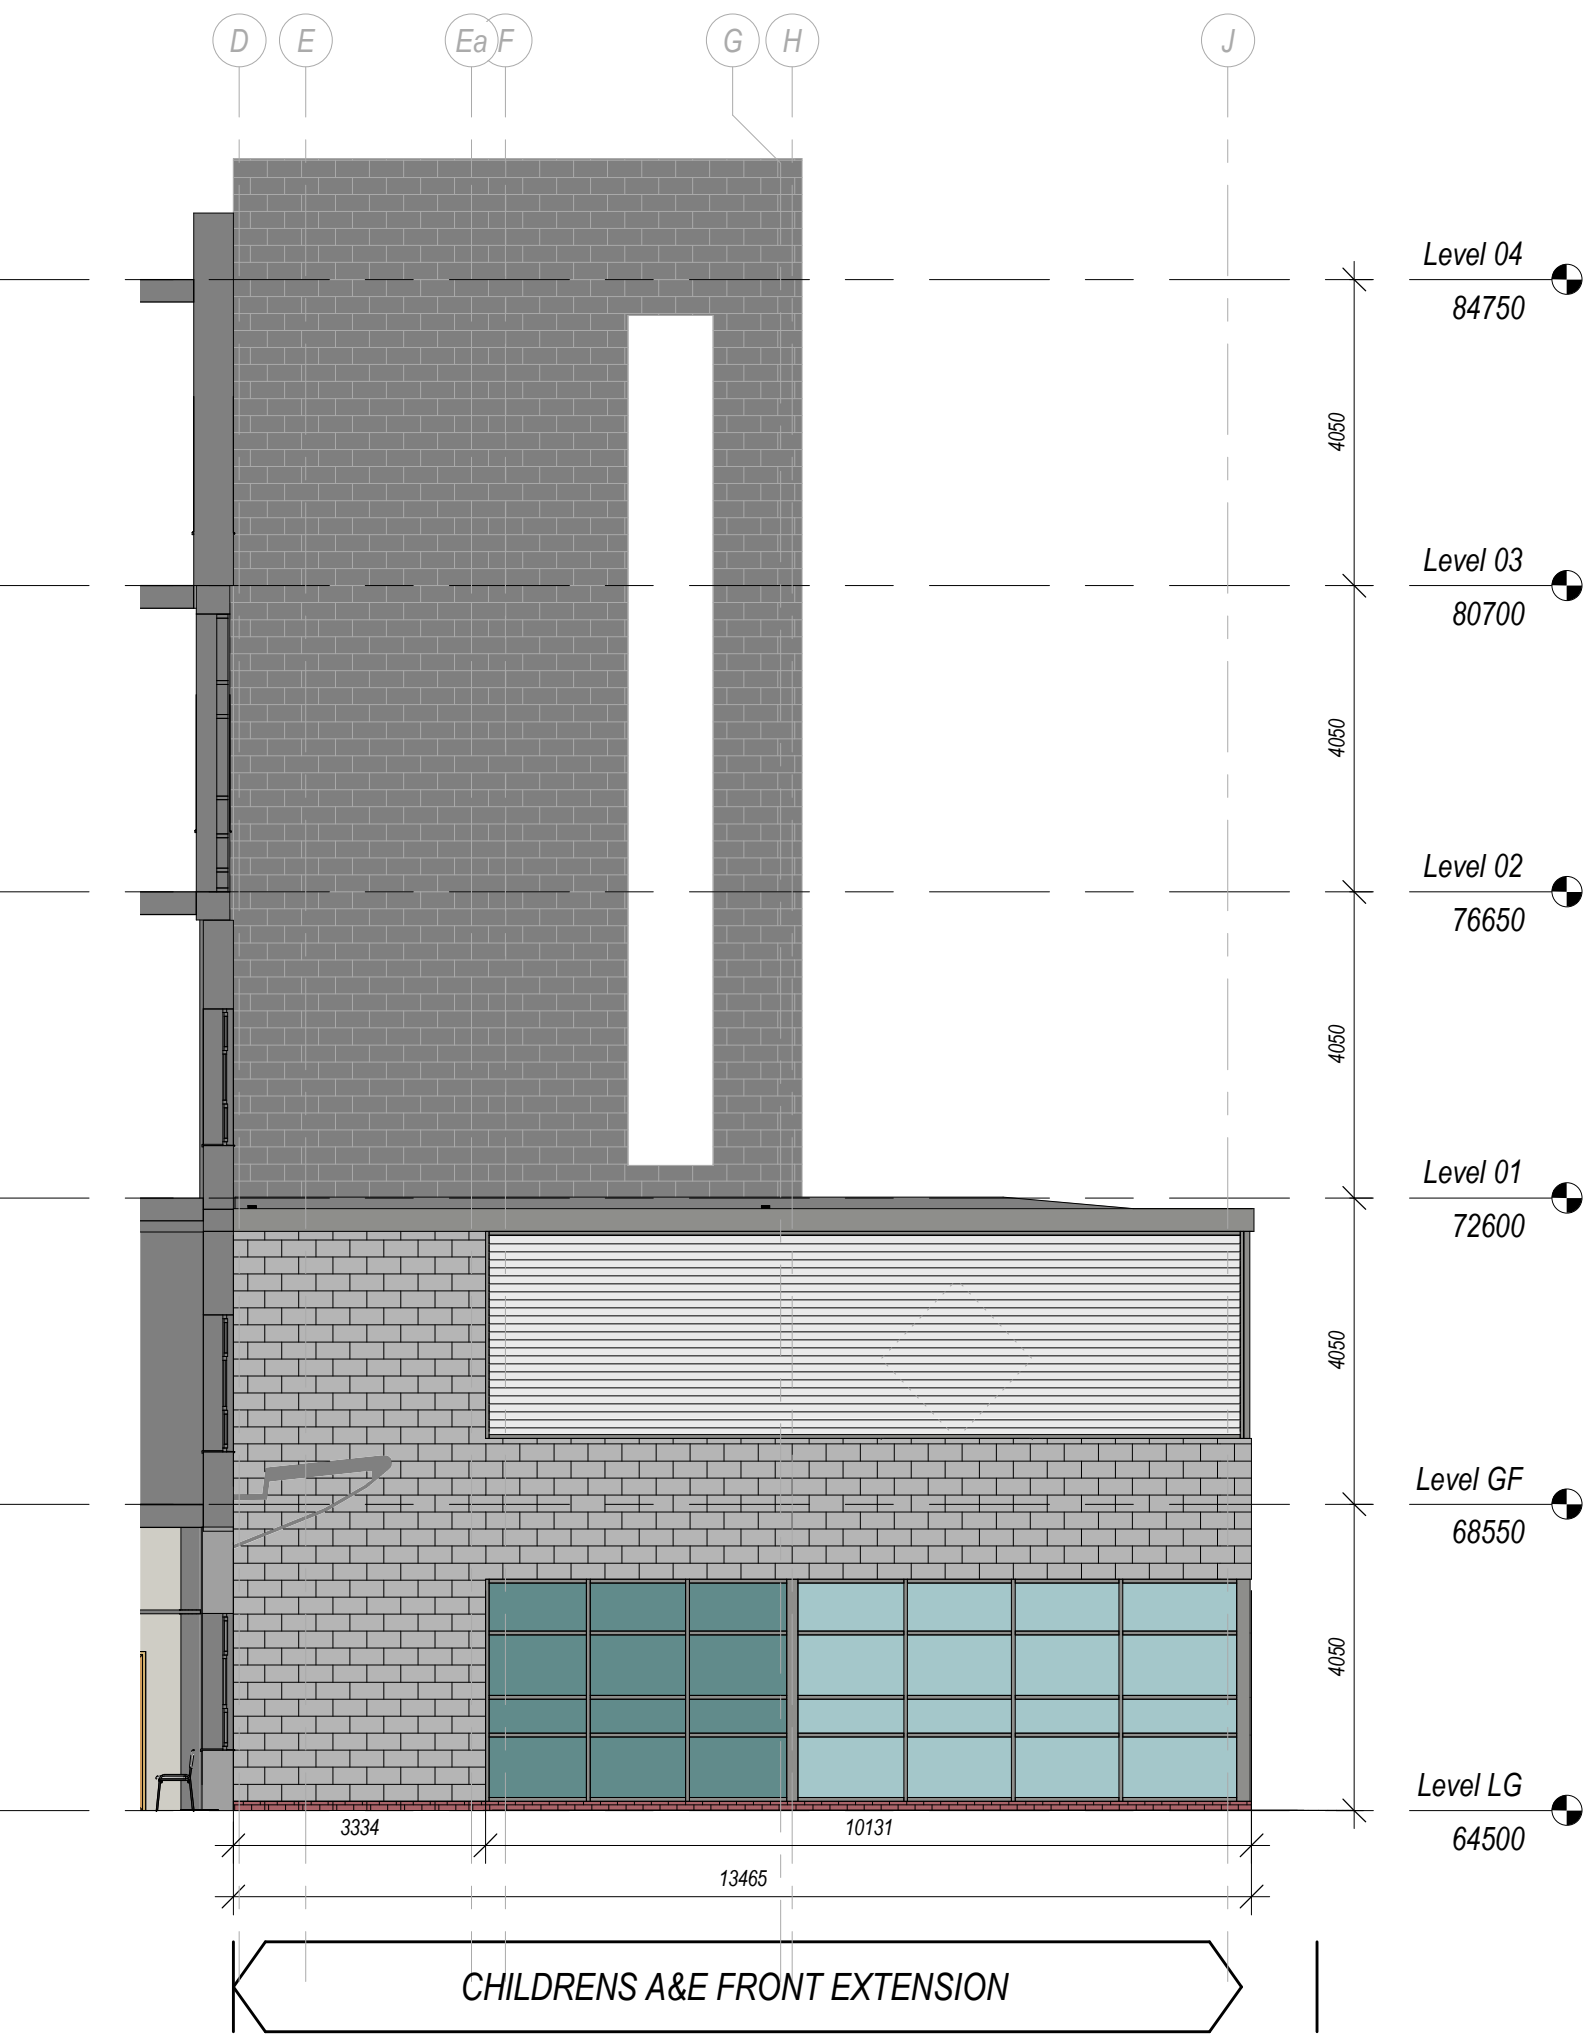


Proposed Side Elevation 002
1 : 100

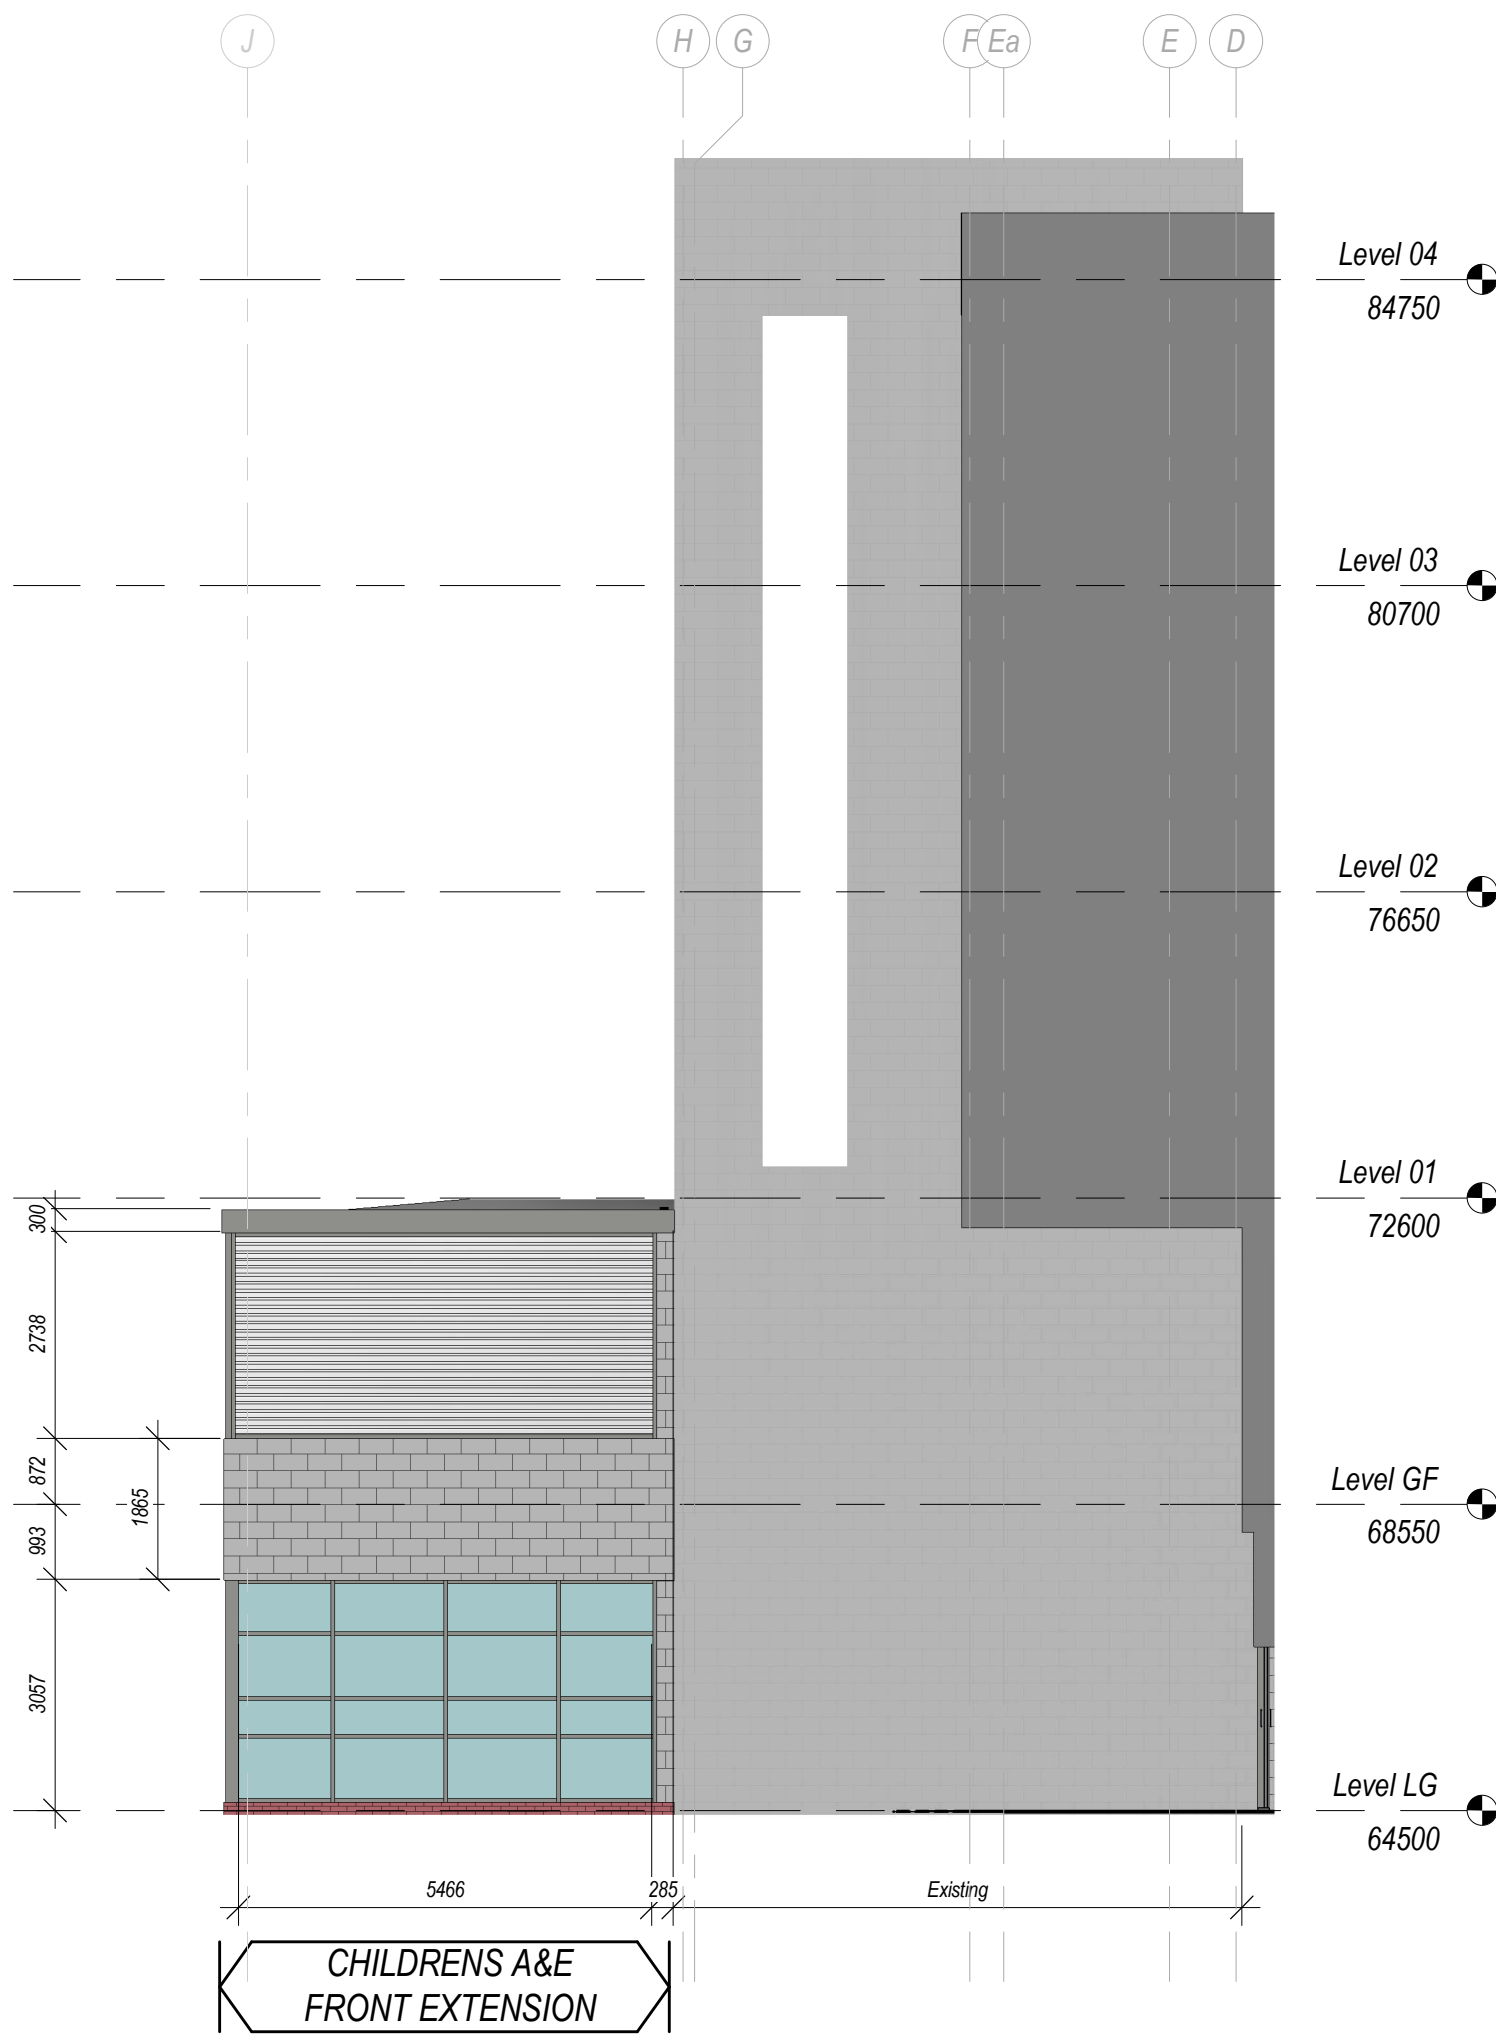

Proposed Side Elevation 001
1 : 100

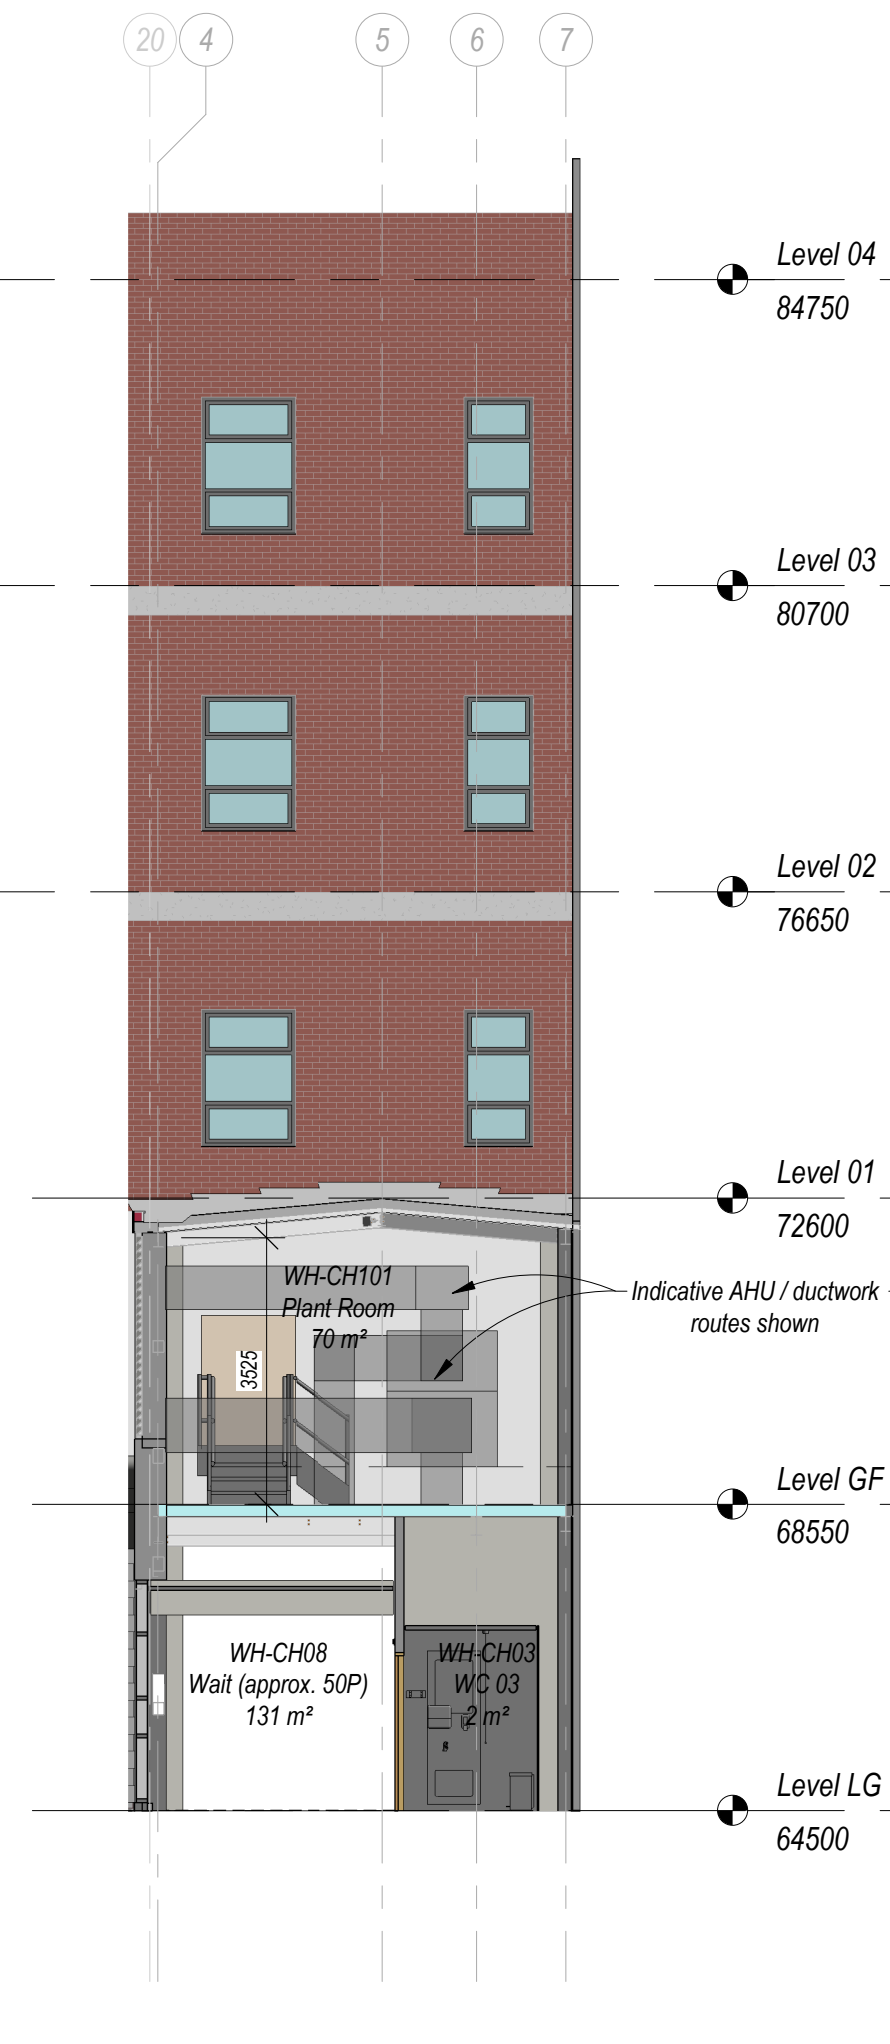

GA Section 1 Thru' Plant Space
1 : 100

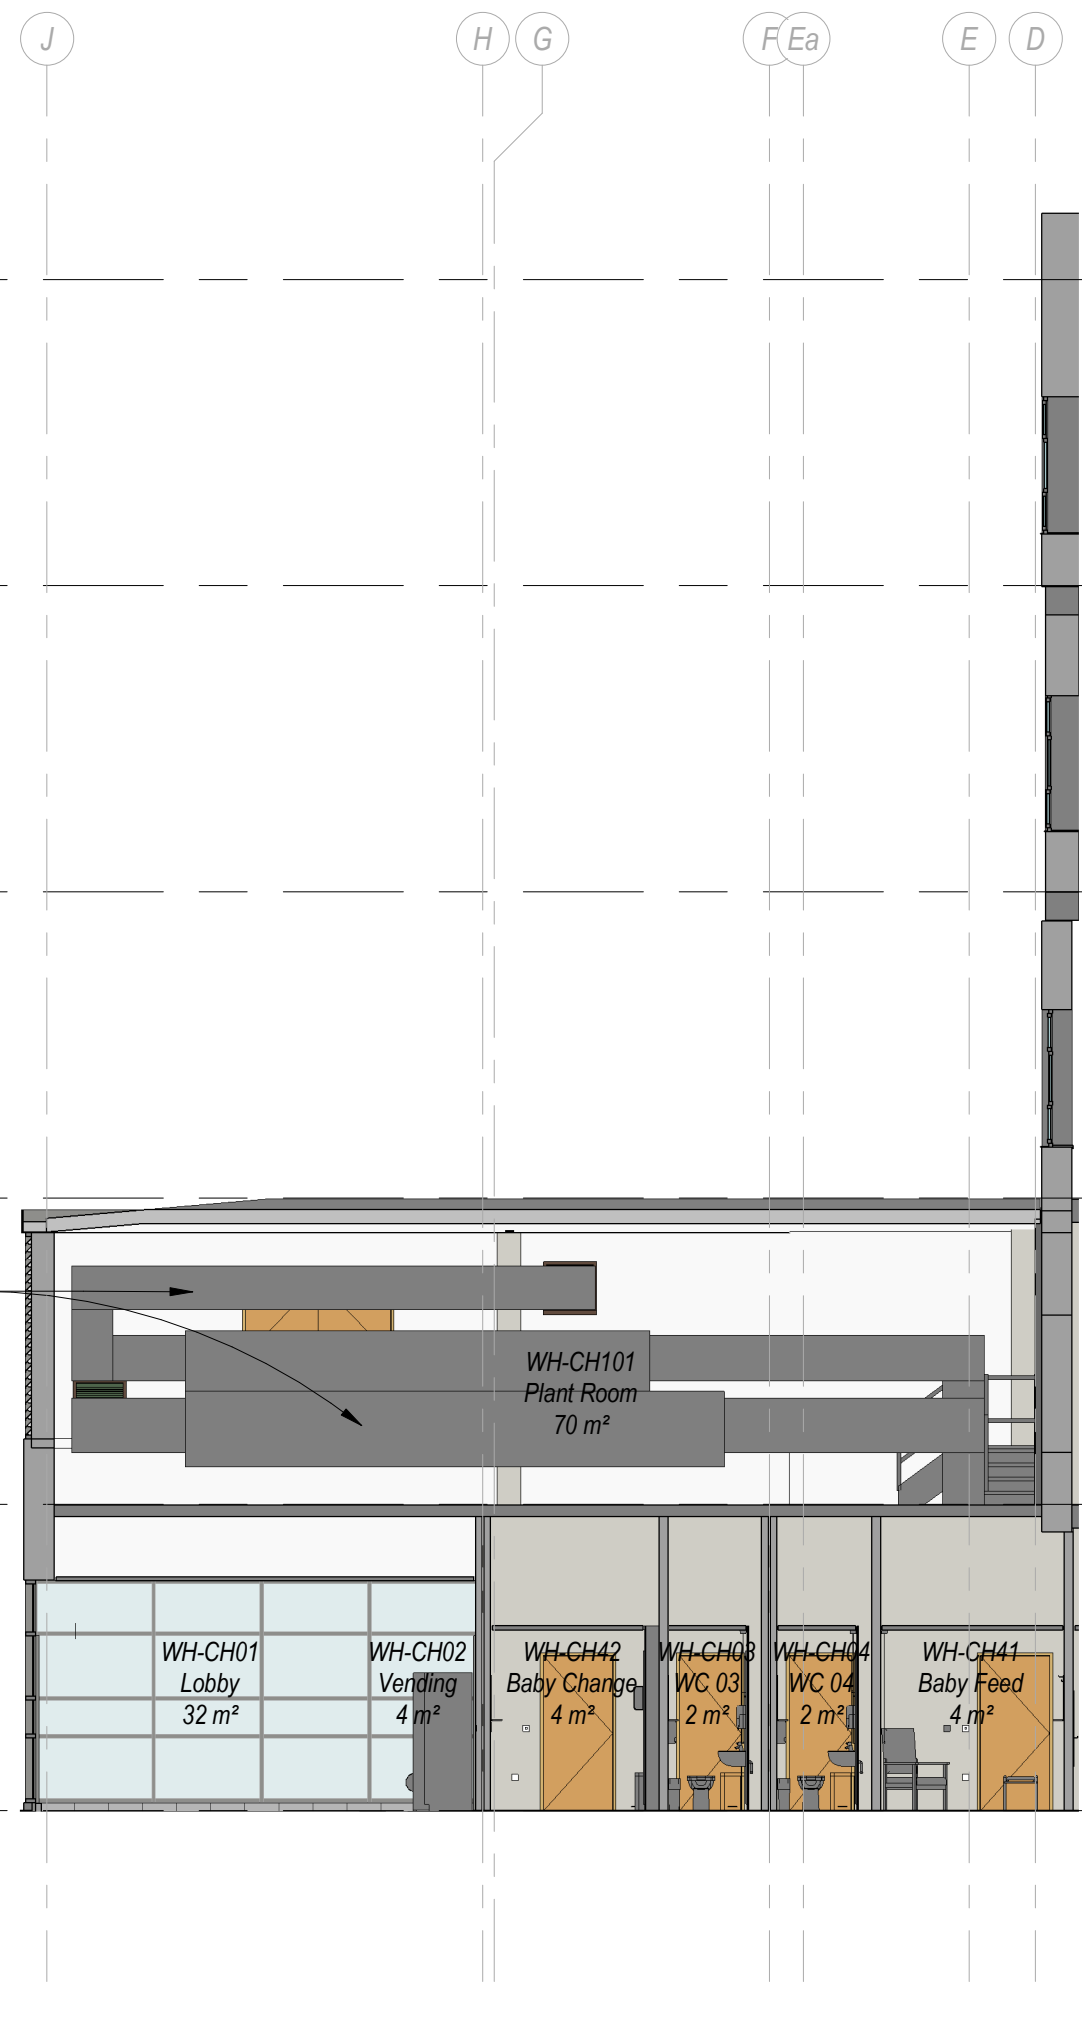

GA Section 2 Thru' Plant Space
1 : 100

Notes:

- This drawing is copyright.
- Do not scale dimensions from this drawing.
- This drawing is to be read in conjunction with all other relevant drawings.
- All discrepancies on this drawing are to be reported to the architect.
- Do not modify any element of this drawing.
- Use drawing only for purpose(s) issued.

North Sign / Key Plan

0 2 4 6 8m
1:100 Scale

The following external model files are included within this drawing:

MATERIALS KEY

Proposed, to match existing:

- Manufactured-Stone Blockwork
- Red Brickwork
- Grey Metal Frame Curtain Wall
- Grey Metal Frame Double Glazed Window
- Grey Metal Frame Glass External Door
- Grey Pressed Metal Trim
- Grey Pressed Metal Louvre, to new plant space
- Grey Single Ply Membrane Roof Covering

Existing:

- Manufactured-Stone Blockwork
- Red Brickwork
- Grey Metal Frame Curtain Wall
- Grey Metal Frame Double Glazed Window
- Grey Metal Frame Glass External Door
- Grey Pressed Metal Trim
- Brick Smooth Render

Rev	Date	Revision Notes	Rev	Rev
7	03/08/22	Existing window removed & replaced with 1.5 leaf door to form access to reconfigured Triage / Decontamination Room.	ND	REB
6	18/10/21	Purpose changed to CONSTRUCTION	REB	ND
5	10/09/21	Changes to the layout due to the Post-tender review necessitates update of the elevations drawing	REB	ND
4	03/08/21	Ambulance entrance door revised and position adjusted.	REB	ND
3	14/01/21	Status changed to Tender	REB	ND
2	16/12/20	Sheet number updated from original number 123830-EL-A-100-06	PS	ND
1	07/08/20	First Issue	REB	ND
Client			Dn	Rv
Vinci FM				

IBI Intelligence Buildings Infrastructure

Project Children's ED & CHOBS Extension - Whiston Hospital

www.ibigroup.com

Drawing Title
Front Elevation - Proposed

Job Number 123830	Drawing Originated Date 05/08/20	PAS 1192 Status Code
Scale@A1 1 : 100	Purpose NMA PLANNING	
Drawing Number 123830-IBI-WB-XX-EL-A-251-06	Revision 7	