


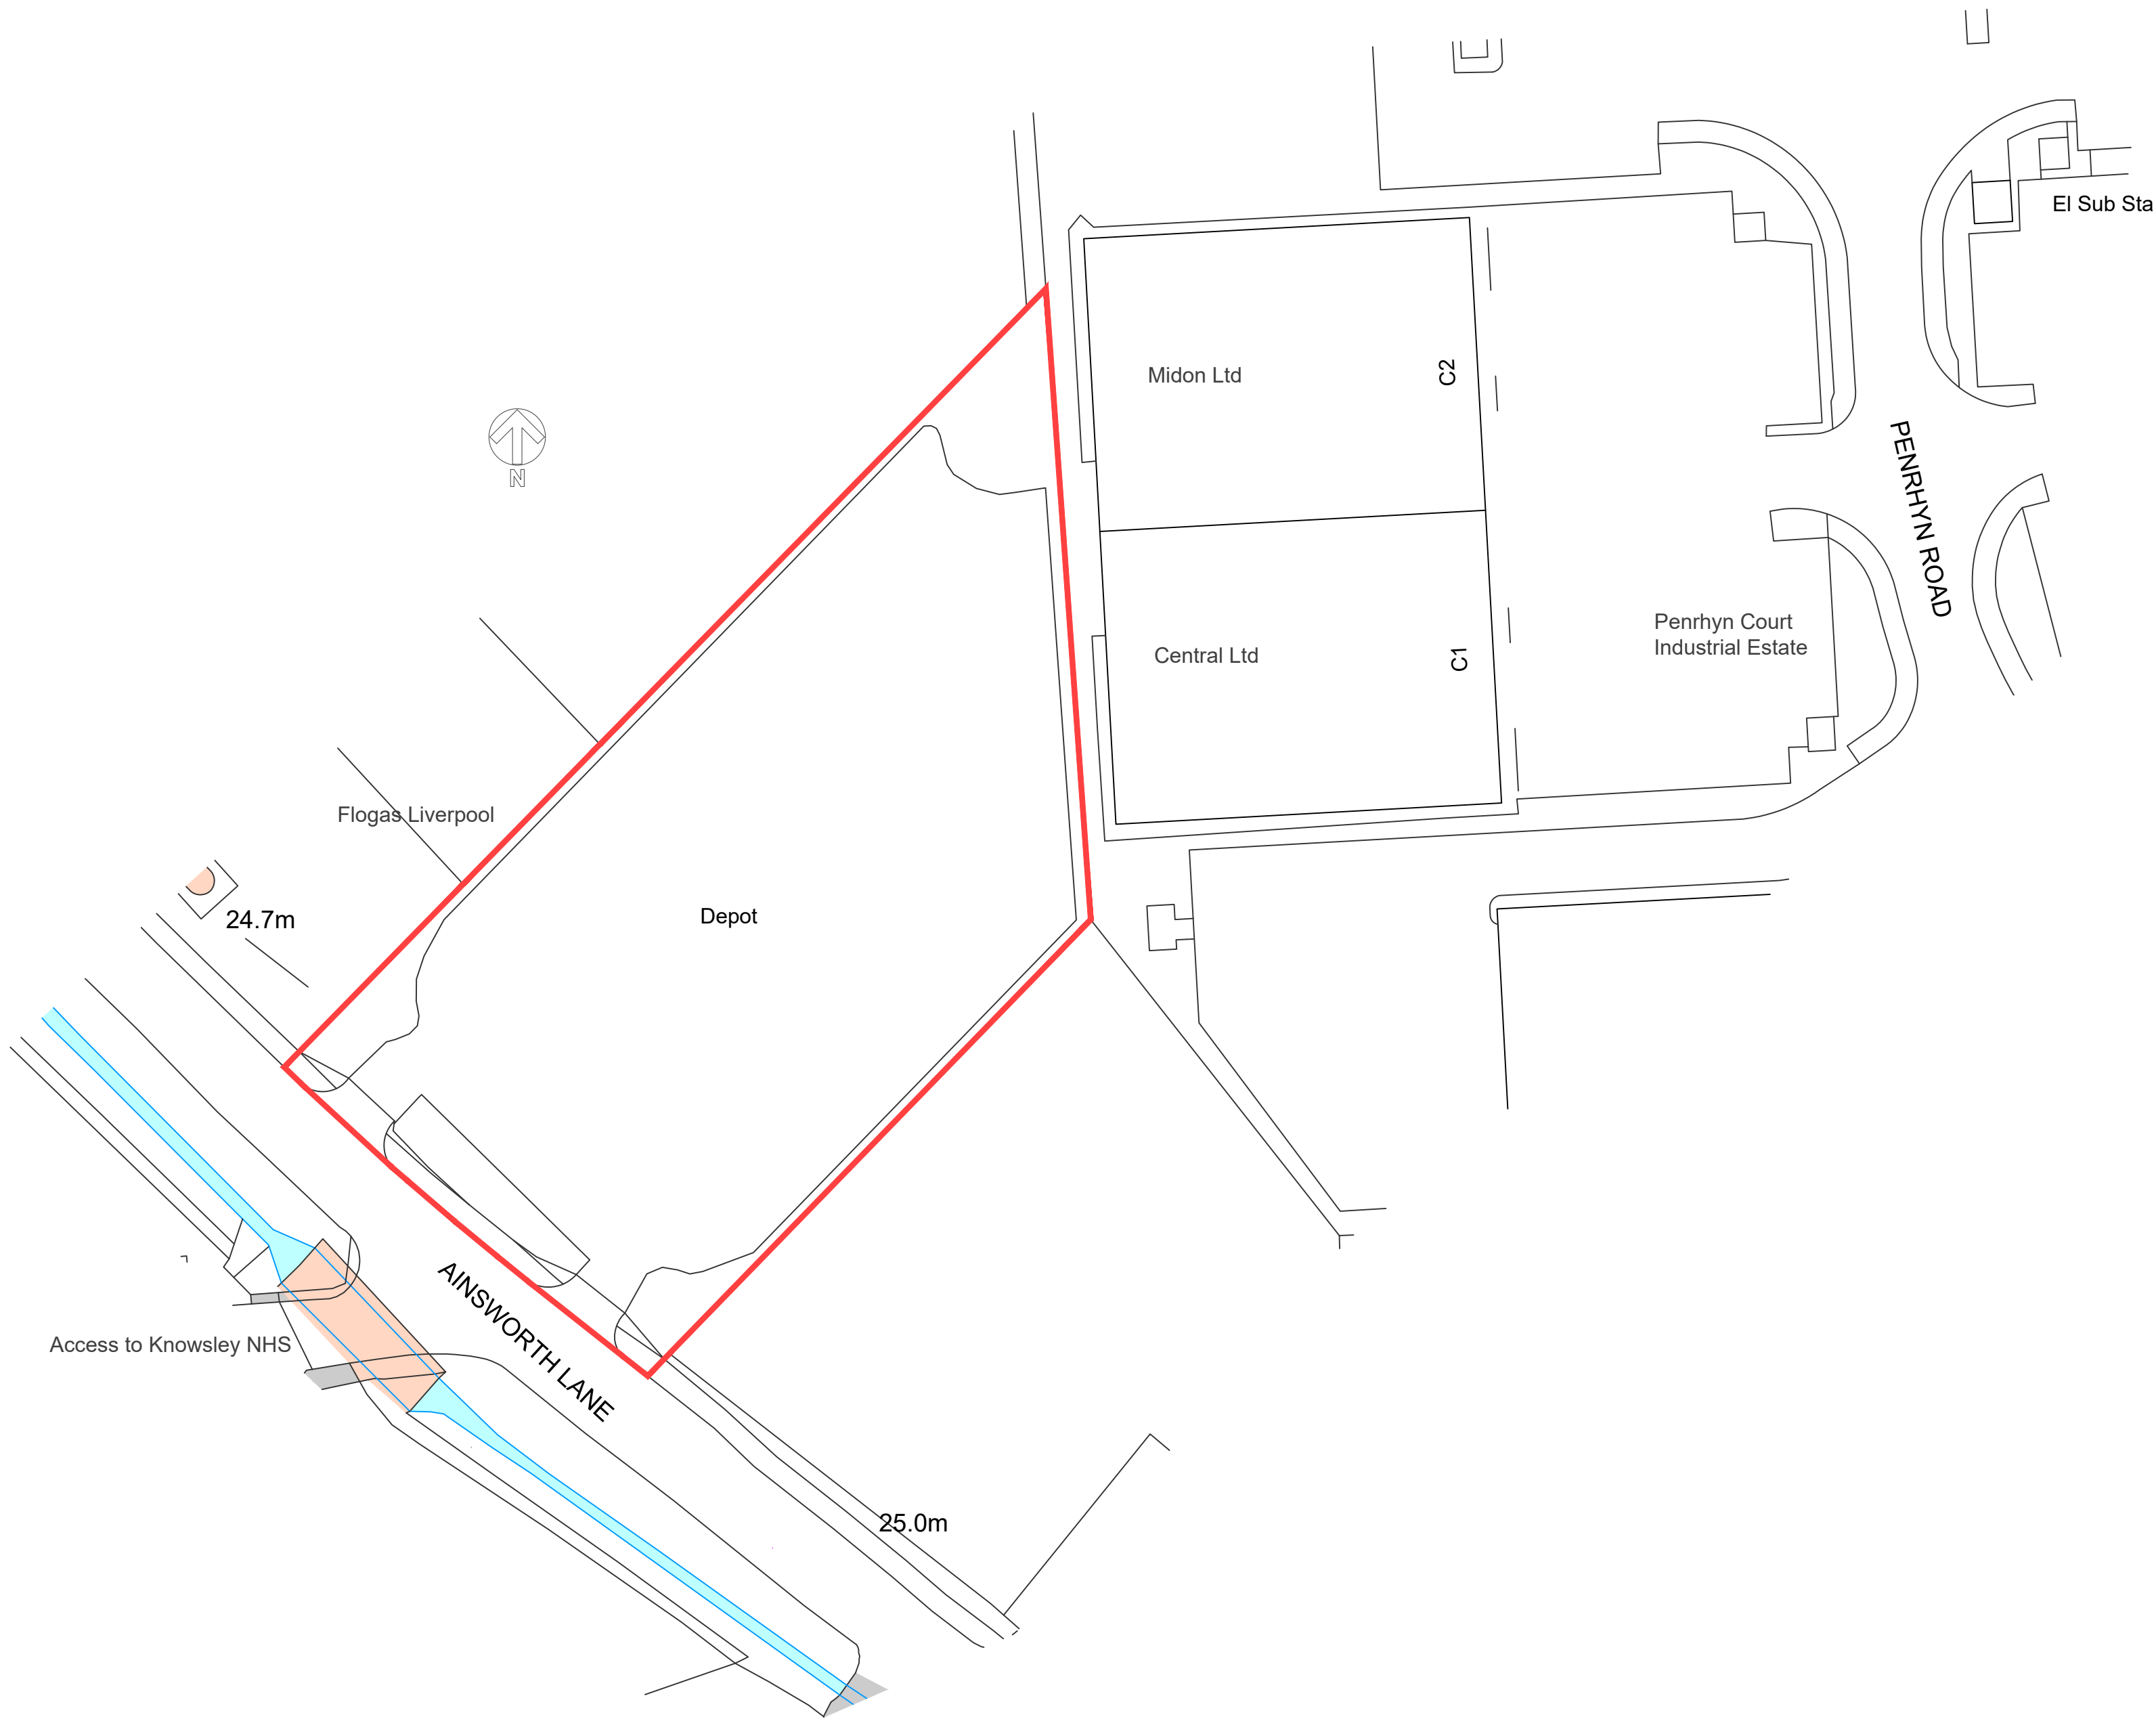

Existing Site Plan 1:500

-	Initial Issue	-	-
Rev	Description	Date	By

jda

jda architects

info@jda-architects.com
www.jda-architects.com

manchester: 0161 336 5011
liverpool: 0151 665 0112

Client: Northwest Education & Training				
Project: Ainsworth Lane, Knowsley				
Project Status: PL - Planning				
Scale: 1:500	@ Original Size A2	Date: 09.06.2022	Drawn By: CM	Checked By: BJ

Project Number		Drawing Number		
1295	A	DR	001	
Description				Rev
Existing Site Plan				A



Z:\1295 - Ainsworth Lane, Knowsley\Drawings\Live\plots\1295-A-DR-001-Existing SitePlan.dwg