



North Elevation 1:100
Entrance

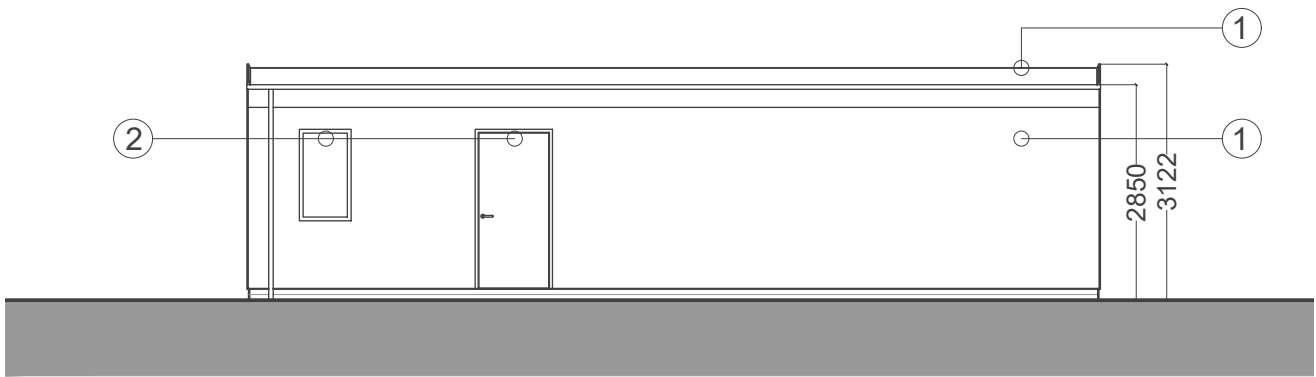



East Elevation 1:100

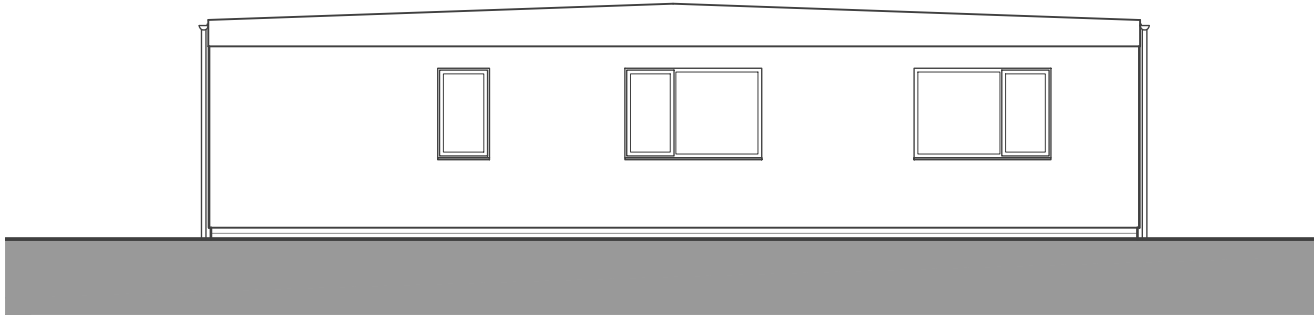

South Elevation 1:100



West Elevation 1:100

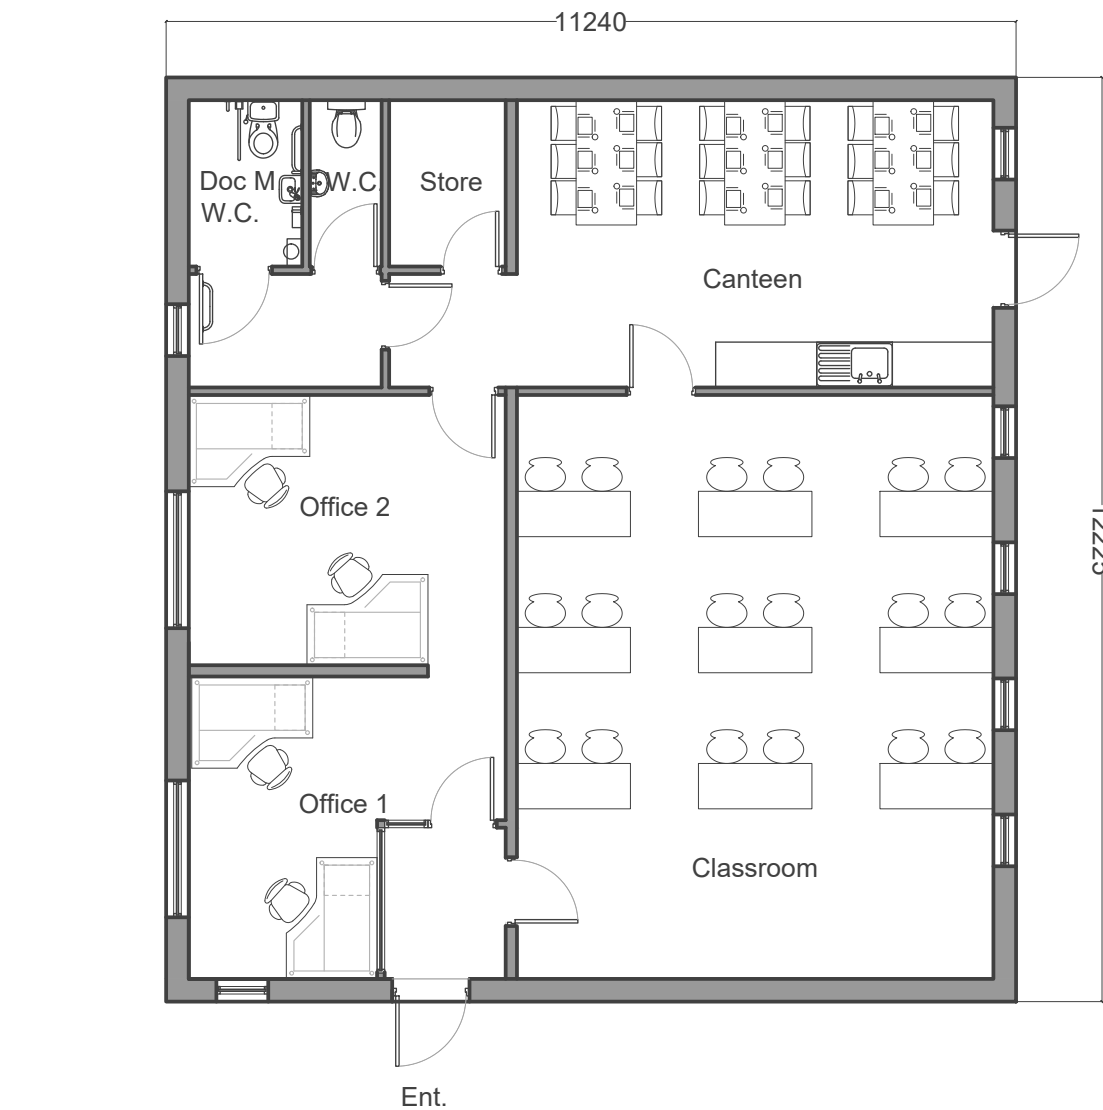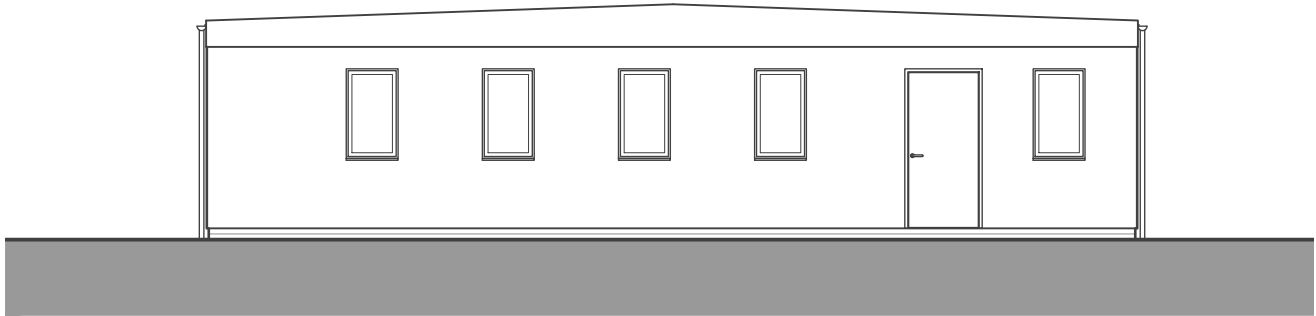

Ground Floor Plan 1:100

Notes

Jennings Design Associates take no responsibility for any dimensions obtained by scaling from this drawing. If no dimension is shown the recipient must ascertain the dimension specifically from the Architect or by site measurement. Supplying this drawing in digital form is solely for convenience and no reliance may be placed on digital data. All data must be checked against hard copy. Dimensions must be checked on site. Any discrepancies must be reported to the Architect immediately. This drawing is copyright of Jennings Design Associates

- Legend
- 1. Walls: Sand/Cement render finish - Off-white colour.
 - 2. Windows/Doors: Grey uPVC
 - 3. Roof: Dark Grey Single Ply Membrane

A	To Meet Eden Comments	23.6.22	CM
Rev	Description	Date	By

info@jda-architects.com
www.jda-architects.com
manchester: 0161 336 5011
liverpool: 0151 665 0112

Client: Northwest Education & Training

Project: Ainsworth Lane, Knowsley

Project Status: PL - Planning

Scale: 1:100	@ Original Size A3	Date: 13.06.22	Drawn By: CM	Checked By: BJ
--------------	--------------------	----------------	--------------	----------------

Project Number 1295	Drawing Number A	DR	003
Description Proposed Plan & Elevations			
Rev A			

0 1m 2m Scale 1:100

Z:\1295 - Ainsworth Lane - Knowsley\Drawings\Live\jda\1295-A-DR-003-Proposed Plan And Elevations.dwg