


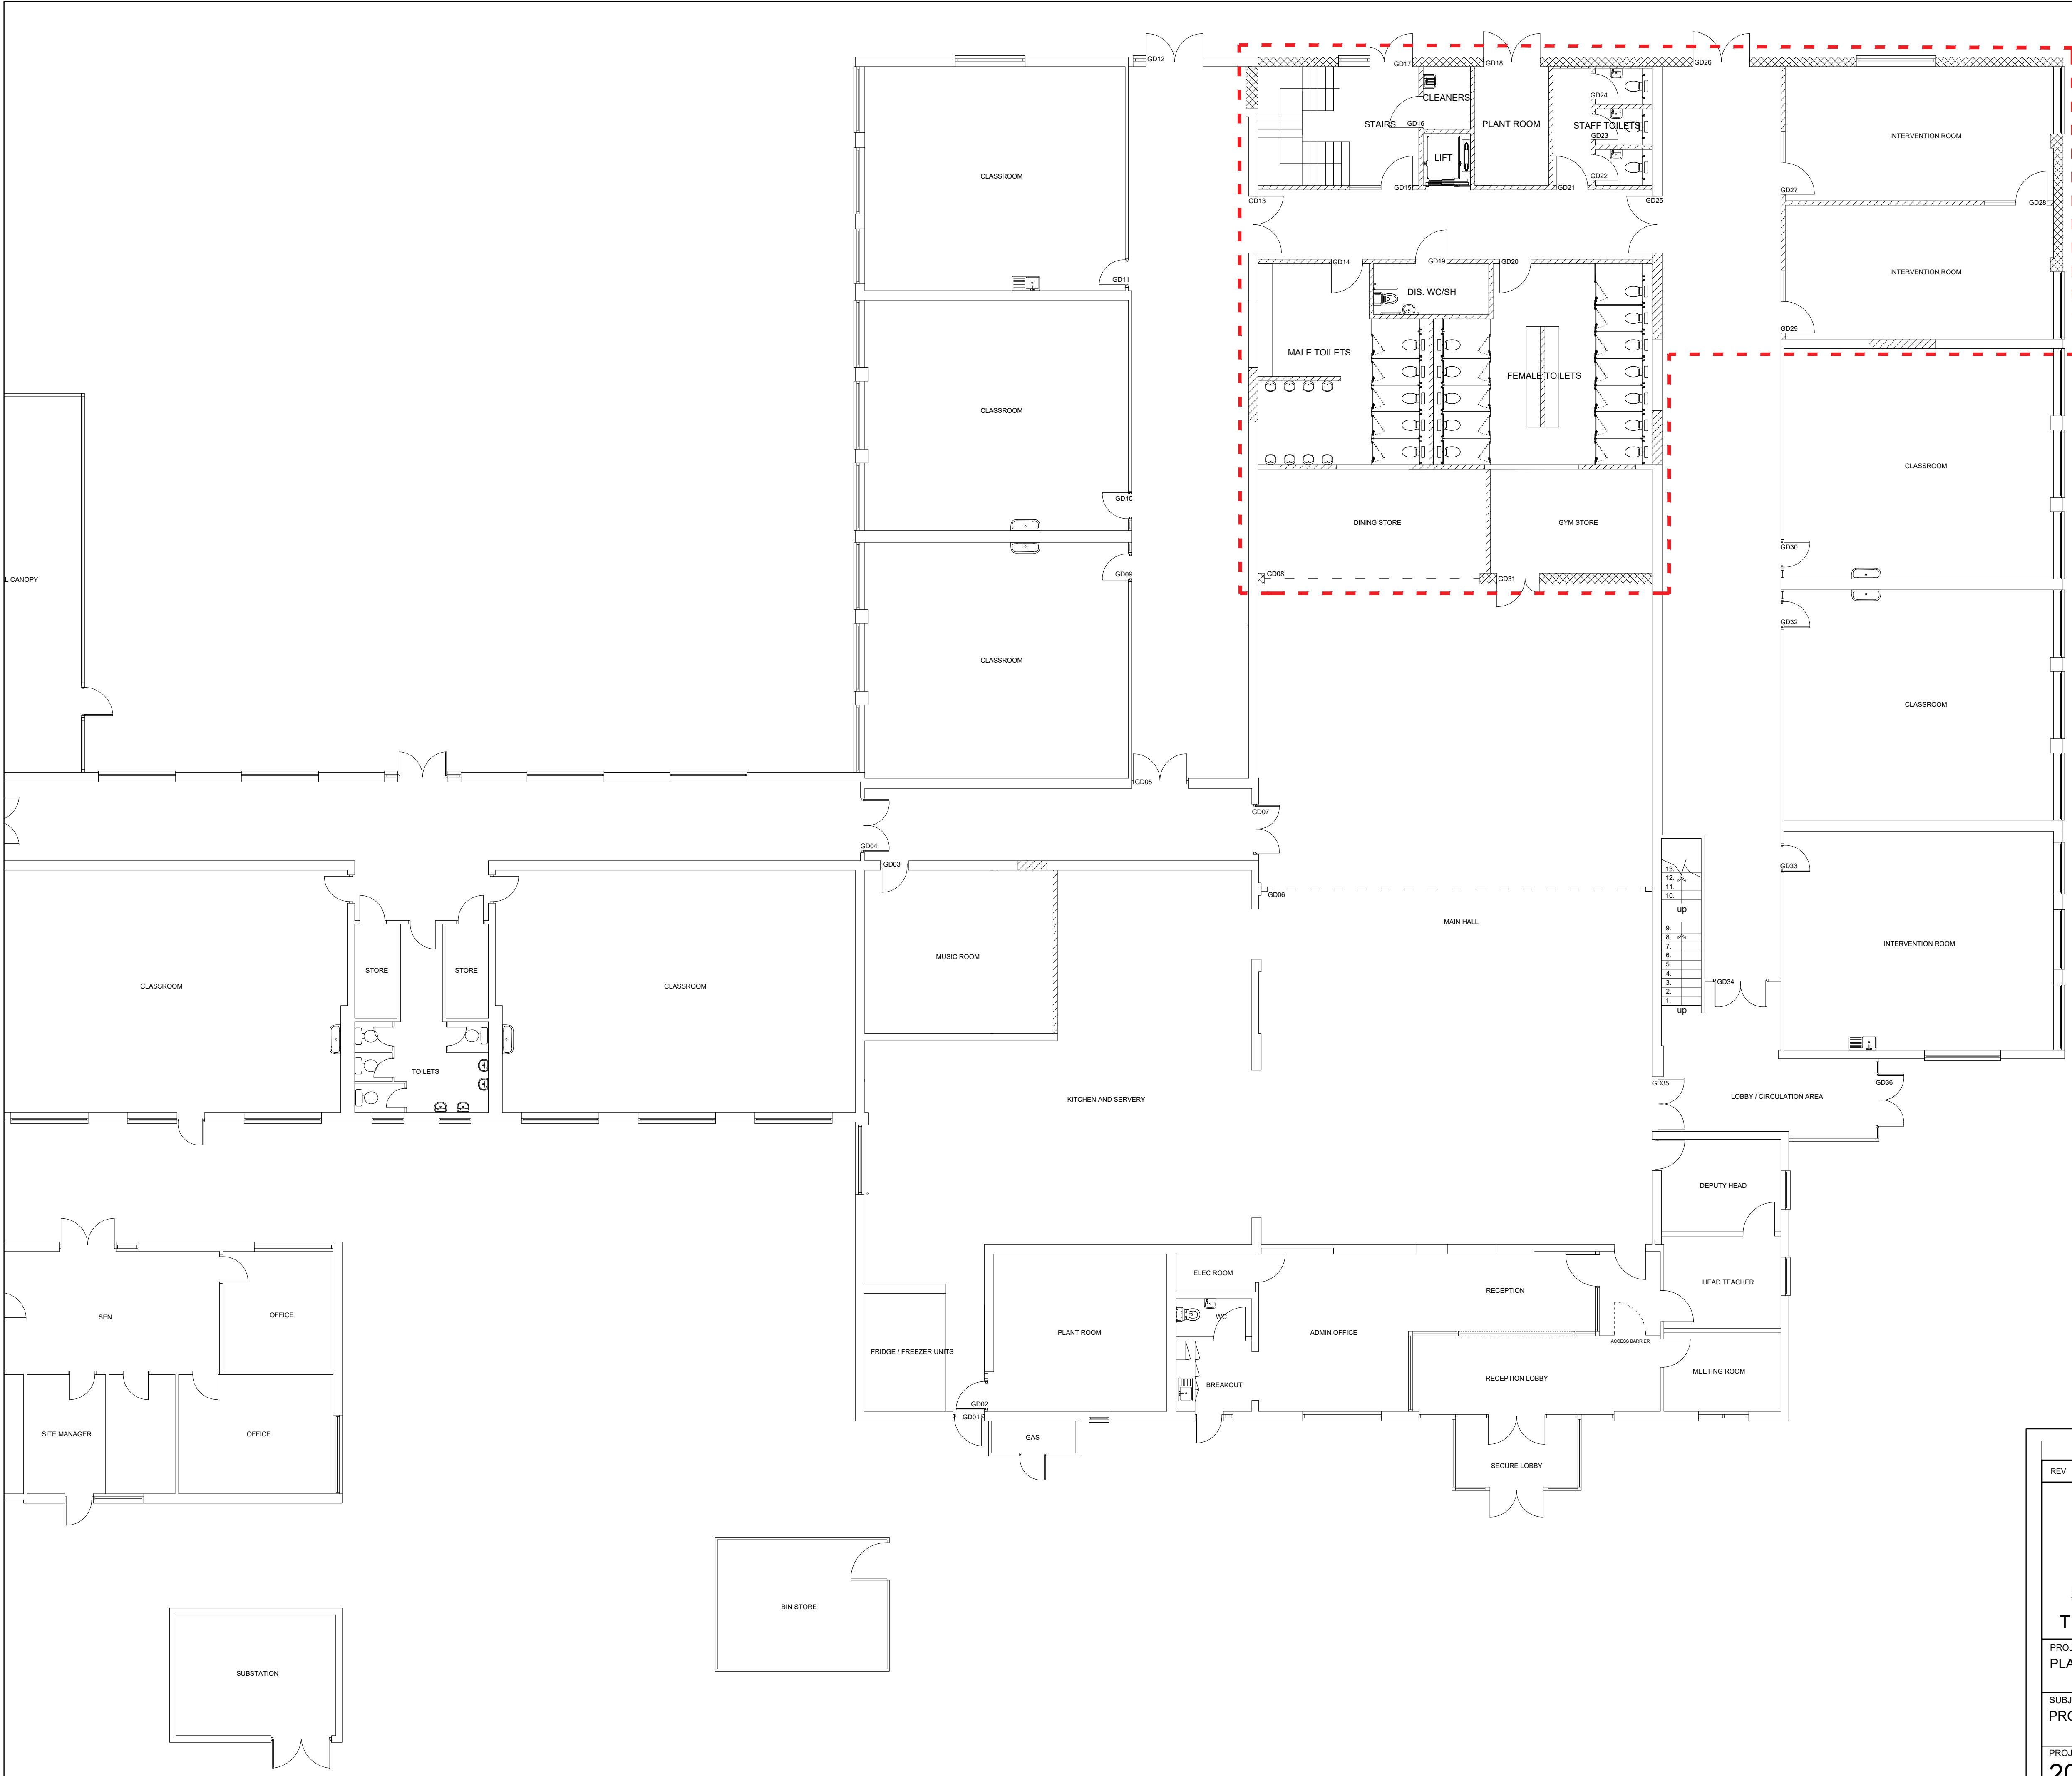

NOTE
This drawing must not be reissued, loaned or copied without the written consent of Department of Corporate Resources, KMBC. (the originator).
All errors, omissions, discrepancies should be reported to the originator immediately.
All dimensions to be checked before site fabrication by the contractor, his sub-contractor or supplier.
Any deviation from the drawing to be reported to the originator immediately.

Any mapped information depicted is based on Ordnance Survey material with the permission of Ordnance Survey on behalf of the Controller of Her Majestys Stationary Office Crown Copyright.
Unauthorized reproduction infringes Crown Copyright and may lead to prosecution or civil proceedings.
Knowsley MBC, LA 100017655
Ref: MAPREF

Drawing issue status:
PRELIMINARY ☐ CLIENT APPROVAL ☐ PLANNING ☐
BUILDING REGS ☐ TENDER ☐ CONSTRUCTION ☐ AS-BUILT ☐

REV	DATE	DESCRIPTION
Knowsley Council Asset Management 2nd Floor Yorkon Buildings Archway Road Merseyside, L36 9YU TEL:0151 443 2611 FAX:		
PROJECT PLANTATION SCHOOL REFURBISH		CLIENT CHILDREN'S SERVICES
SUBJECT PROPOSED GROUND FLOOR PLAN		SHEET SIZE DATE SCALE — 01.10.22 1:100
PROJECT NR 2022/10/A	DRAWING NR 03	REV — DRAWN DW CHECKED DW