




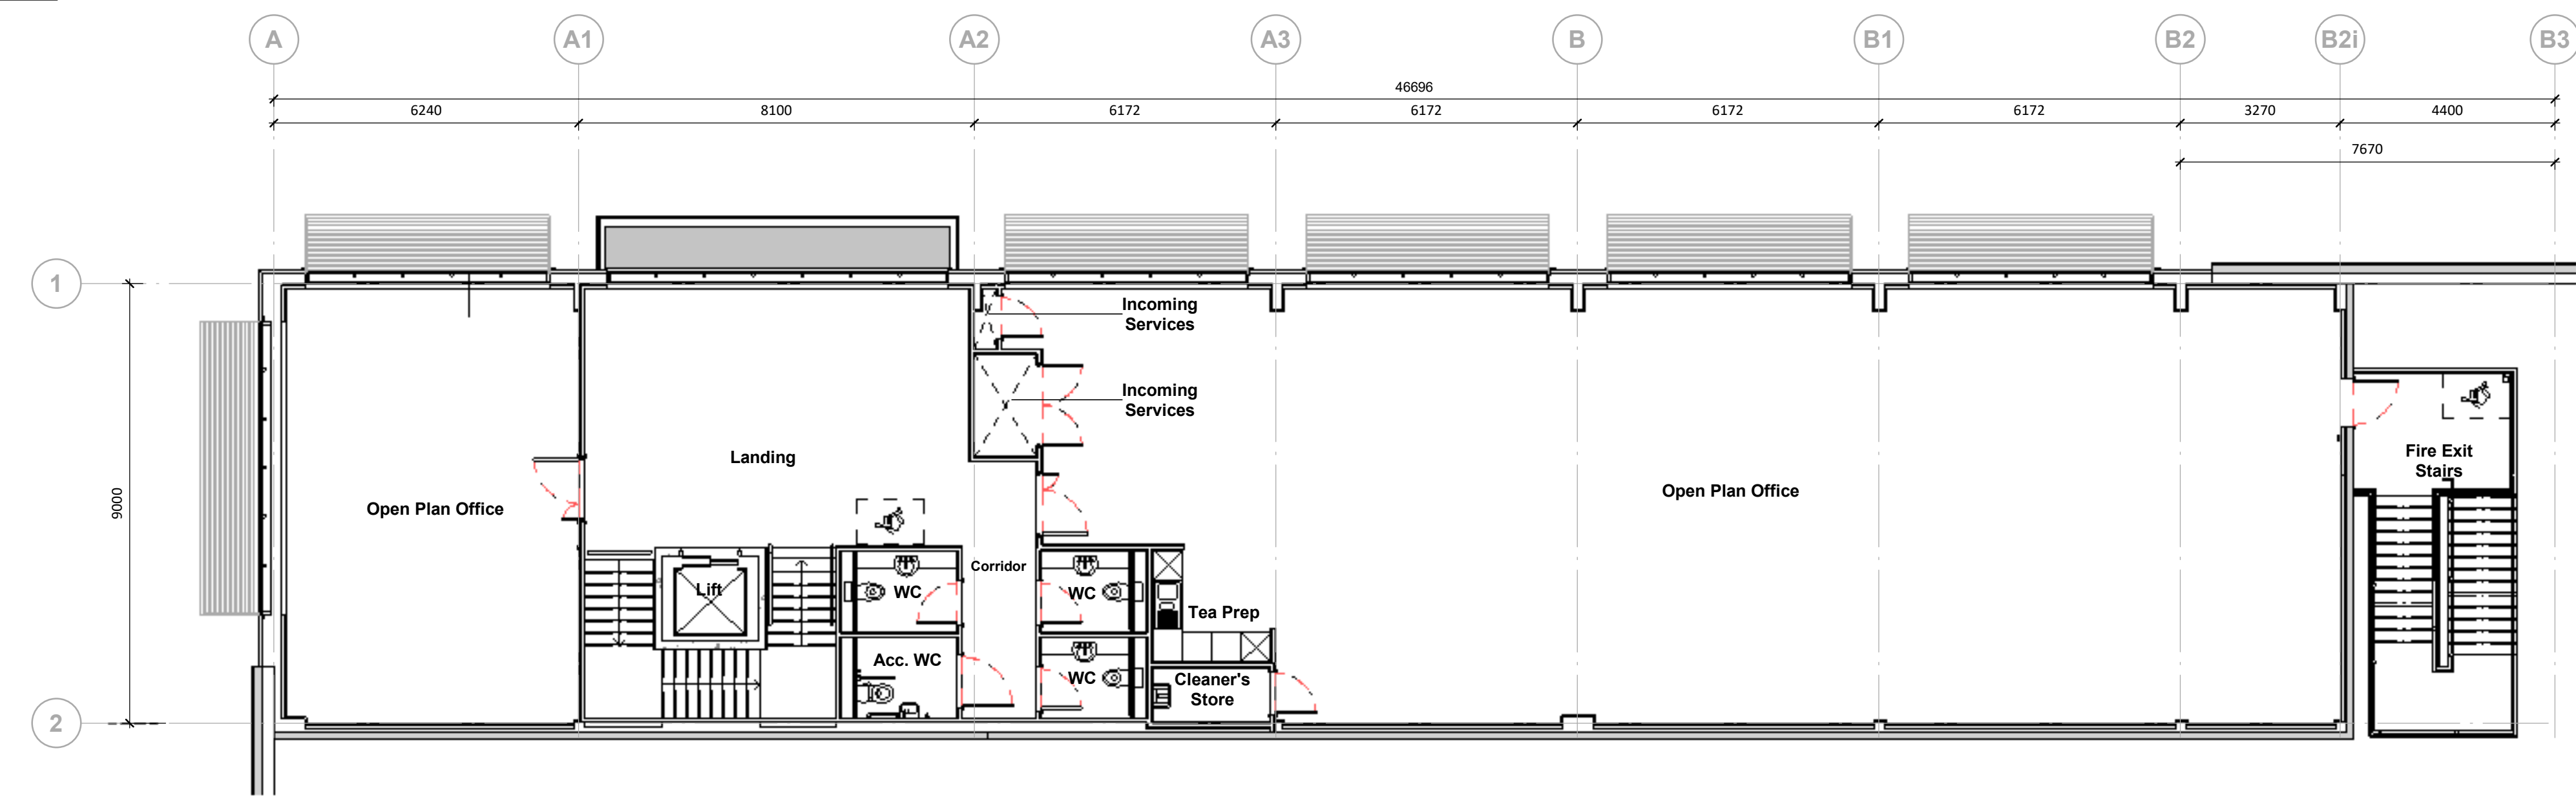

Second Floor Plan  
1 : 100


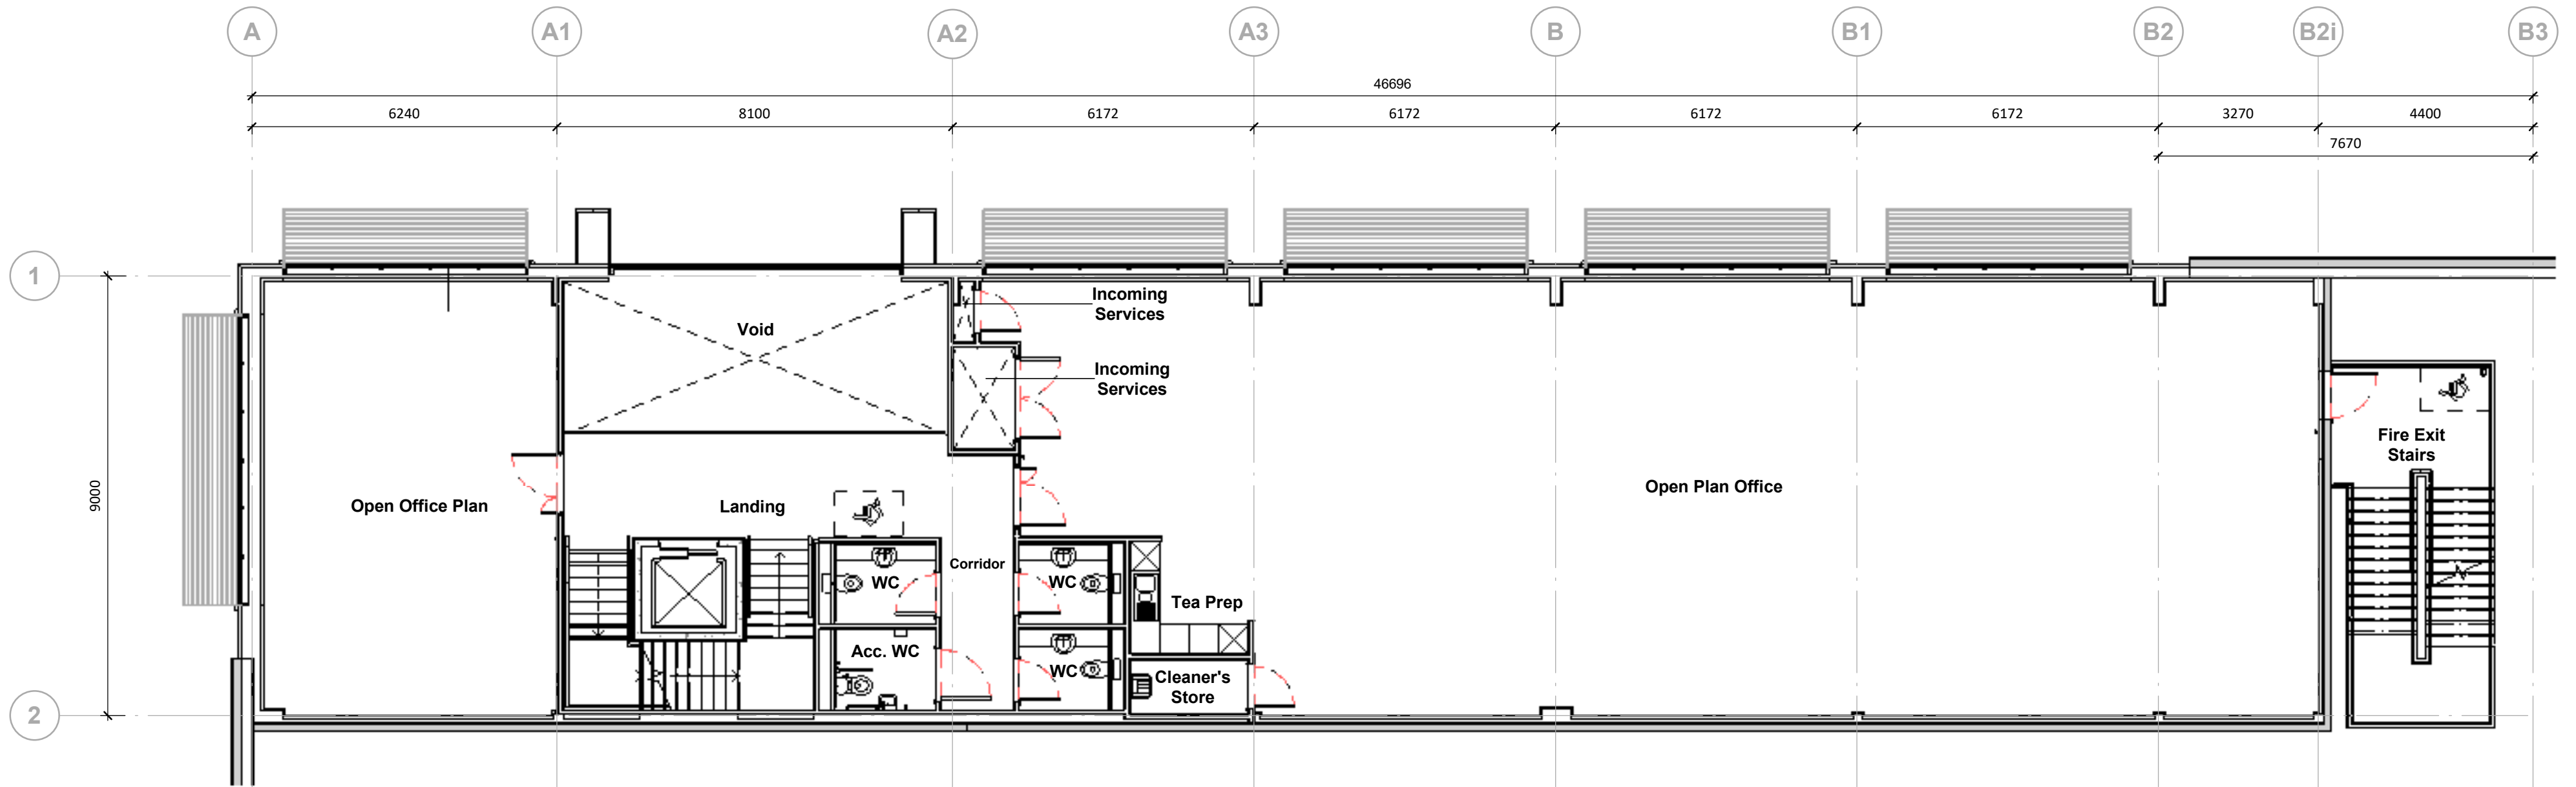


First Floor Plan  
1 : 100

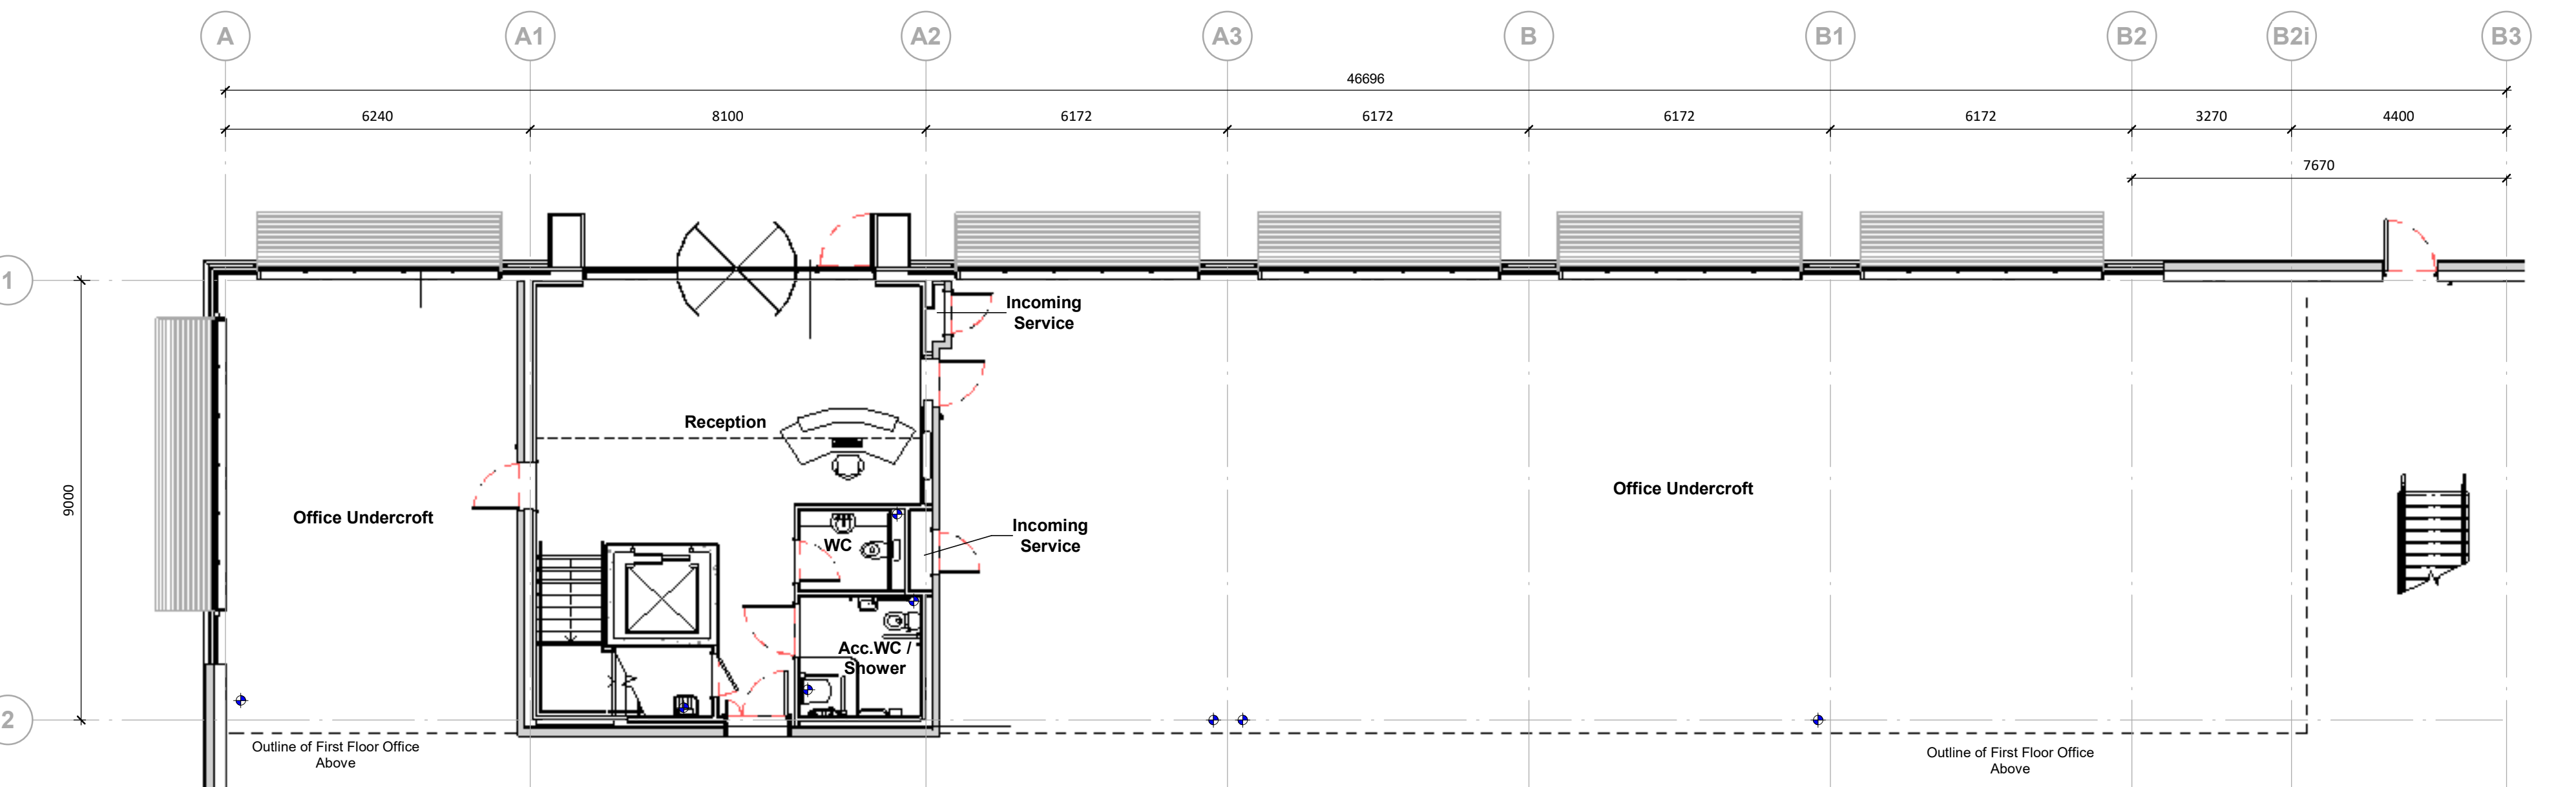

Ground Floor Plan  
1 : 100

- Dimensions are all in millimeters, unless stated otherwise.  
- It is the recipient's responsibility to print this document to the correct scale.  
- All the relevant drawings and specifications should be read in conjunction with this drawing.

 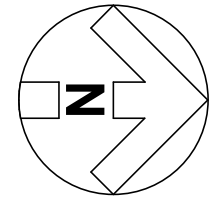

Scale @ 1:100

rev | amendments | by | ckd | date

Symmetry Park, Merseyside  
Unit 01 Office Plans

**TRITAX SYMMETRY**  
A TRITAX BIG BOX COMPANY



3rd Floor, Manchester Club, 81 King Street, Manchester, M2 4AH  
+44 (0)161 413 0590  
info@umcarchitects.com

|                       |              |           |
|-----------------------|--------------|-----------|
| Project Status:       | Planning     |           |
| Suitability / Status: | S0           |           |
| Drawn / Checked:      | Author       |           |
| Date:                 | 10/02/22     |           |
| Scale:                | 1 : 100 @ A1 |           |
| Project:              | Number:      | Revision: |
| L005                  | P0402        | D         |

PLANNING  
THIS DRAWING IS FOR PLANNING CONSIDERATION ONLY  
AND SHOULD NOT BE USED FOR ANY OTHER PURPOSE