



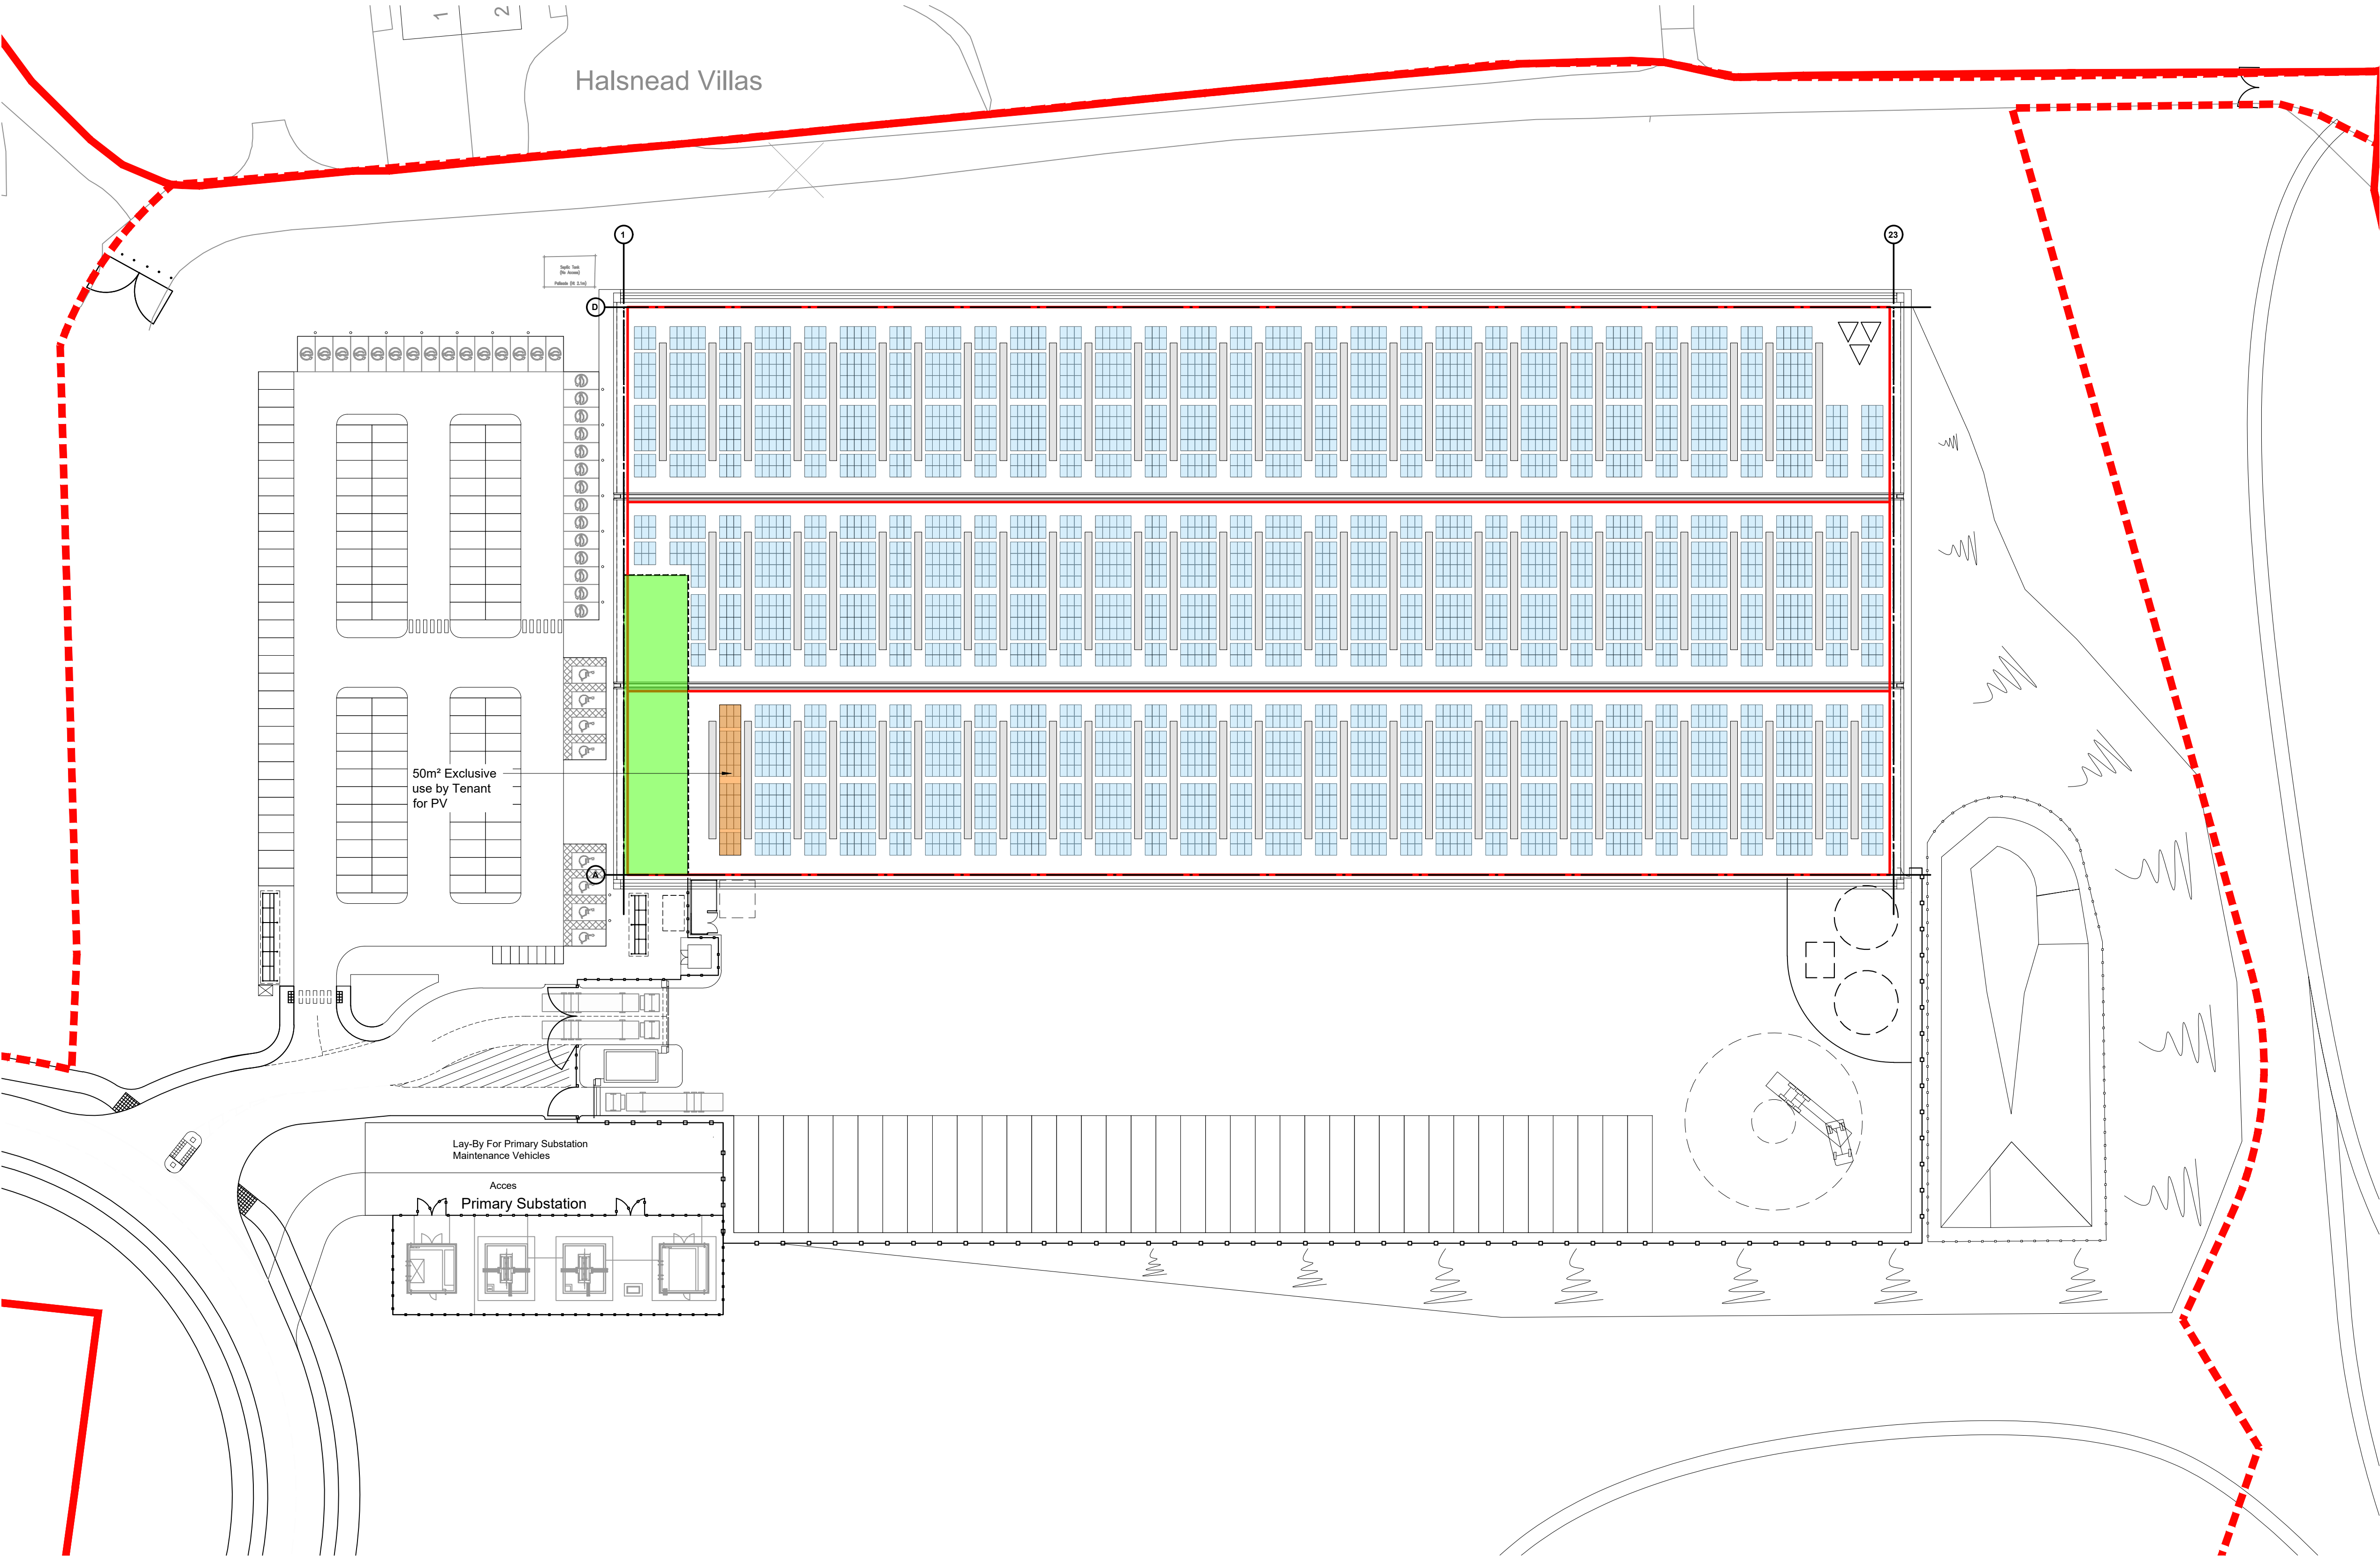

Roof Plan Scale 1:250

- Dimensions are in millimeters, unless stated otherwise.
- Scaling of this drawing is not recommended.
- It is the recipient's responsibility to print this document to the correct scale.
- All relevant drawings and specifications should be read in conjunction with this drawing.

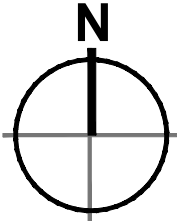

SCHEDULE OF ACCOMMODATION

Unit 01			
Open Warehouse Area	-	13,927m ²	
10% Roof light coverage	-	1,393m ²	
84no Roof lights @ 16.59m ²	-	1,393m ²	
PV layout coverage	-	4,068 no.	
	-	6,509m ²	
25% of total - Committed PV Array	-	1,041 no.	
	-	1,665.6 m ²	

Application Boundary

Extent of Full Application Boundary

Exclusive Use By Tenant For Communications And Equipment

Indicative Future PV By Landlord

10m SCALE 1:500

PLANNING
THIS DRAWING IS FOR PLANNING CONSIDERATION ONLY
AND SHOULD NOT BE USED FOR ANY OTHER PURPOSE

rev	amendments	by	ckd	date
-----	------------	----	-----	------

Symmetry Park, Merseyside

Unit 01 Roof Plan

TRITAX SYMMETRY
A TRITAX BIG BOX COMPANY

umc
architects
3rd Floor, Manchester Club, 81 King Street, Manchester, M2 4AH
t: +44 (0)161 413 0590 e: info@umcarchitects.com

Drawing Status:	Planning
Drawn / Checked:	MY / DEB
Date:	03/02/2020
Scale:	1:250 @ A1
Drawing no:	Revision:
18128 P0403	H