




- Dimensions are all in millimeters, unless stated otherwise.
- It is the recipient's responsibility to print this document to the correct scale.
- All the relevant drawings and specifications should be read in conjunction with this drawing.

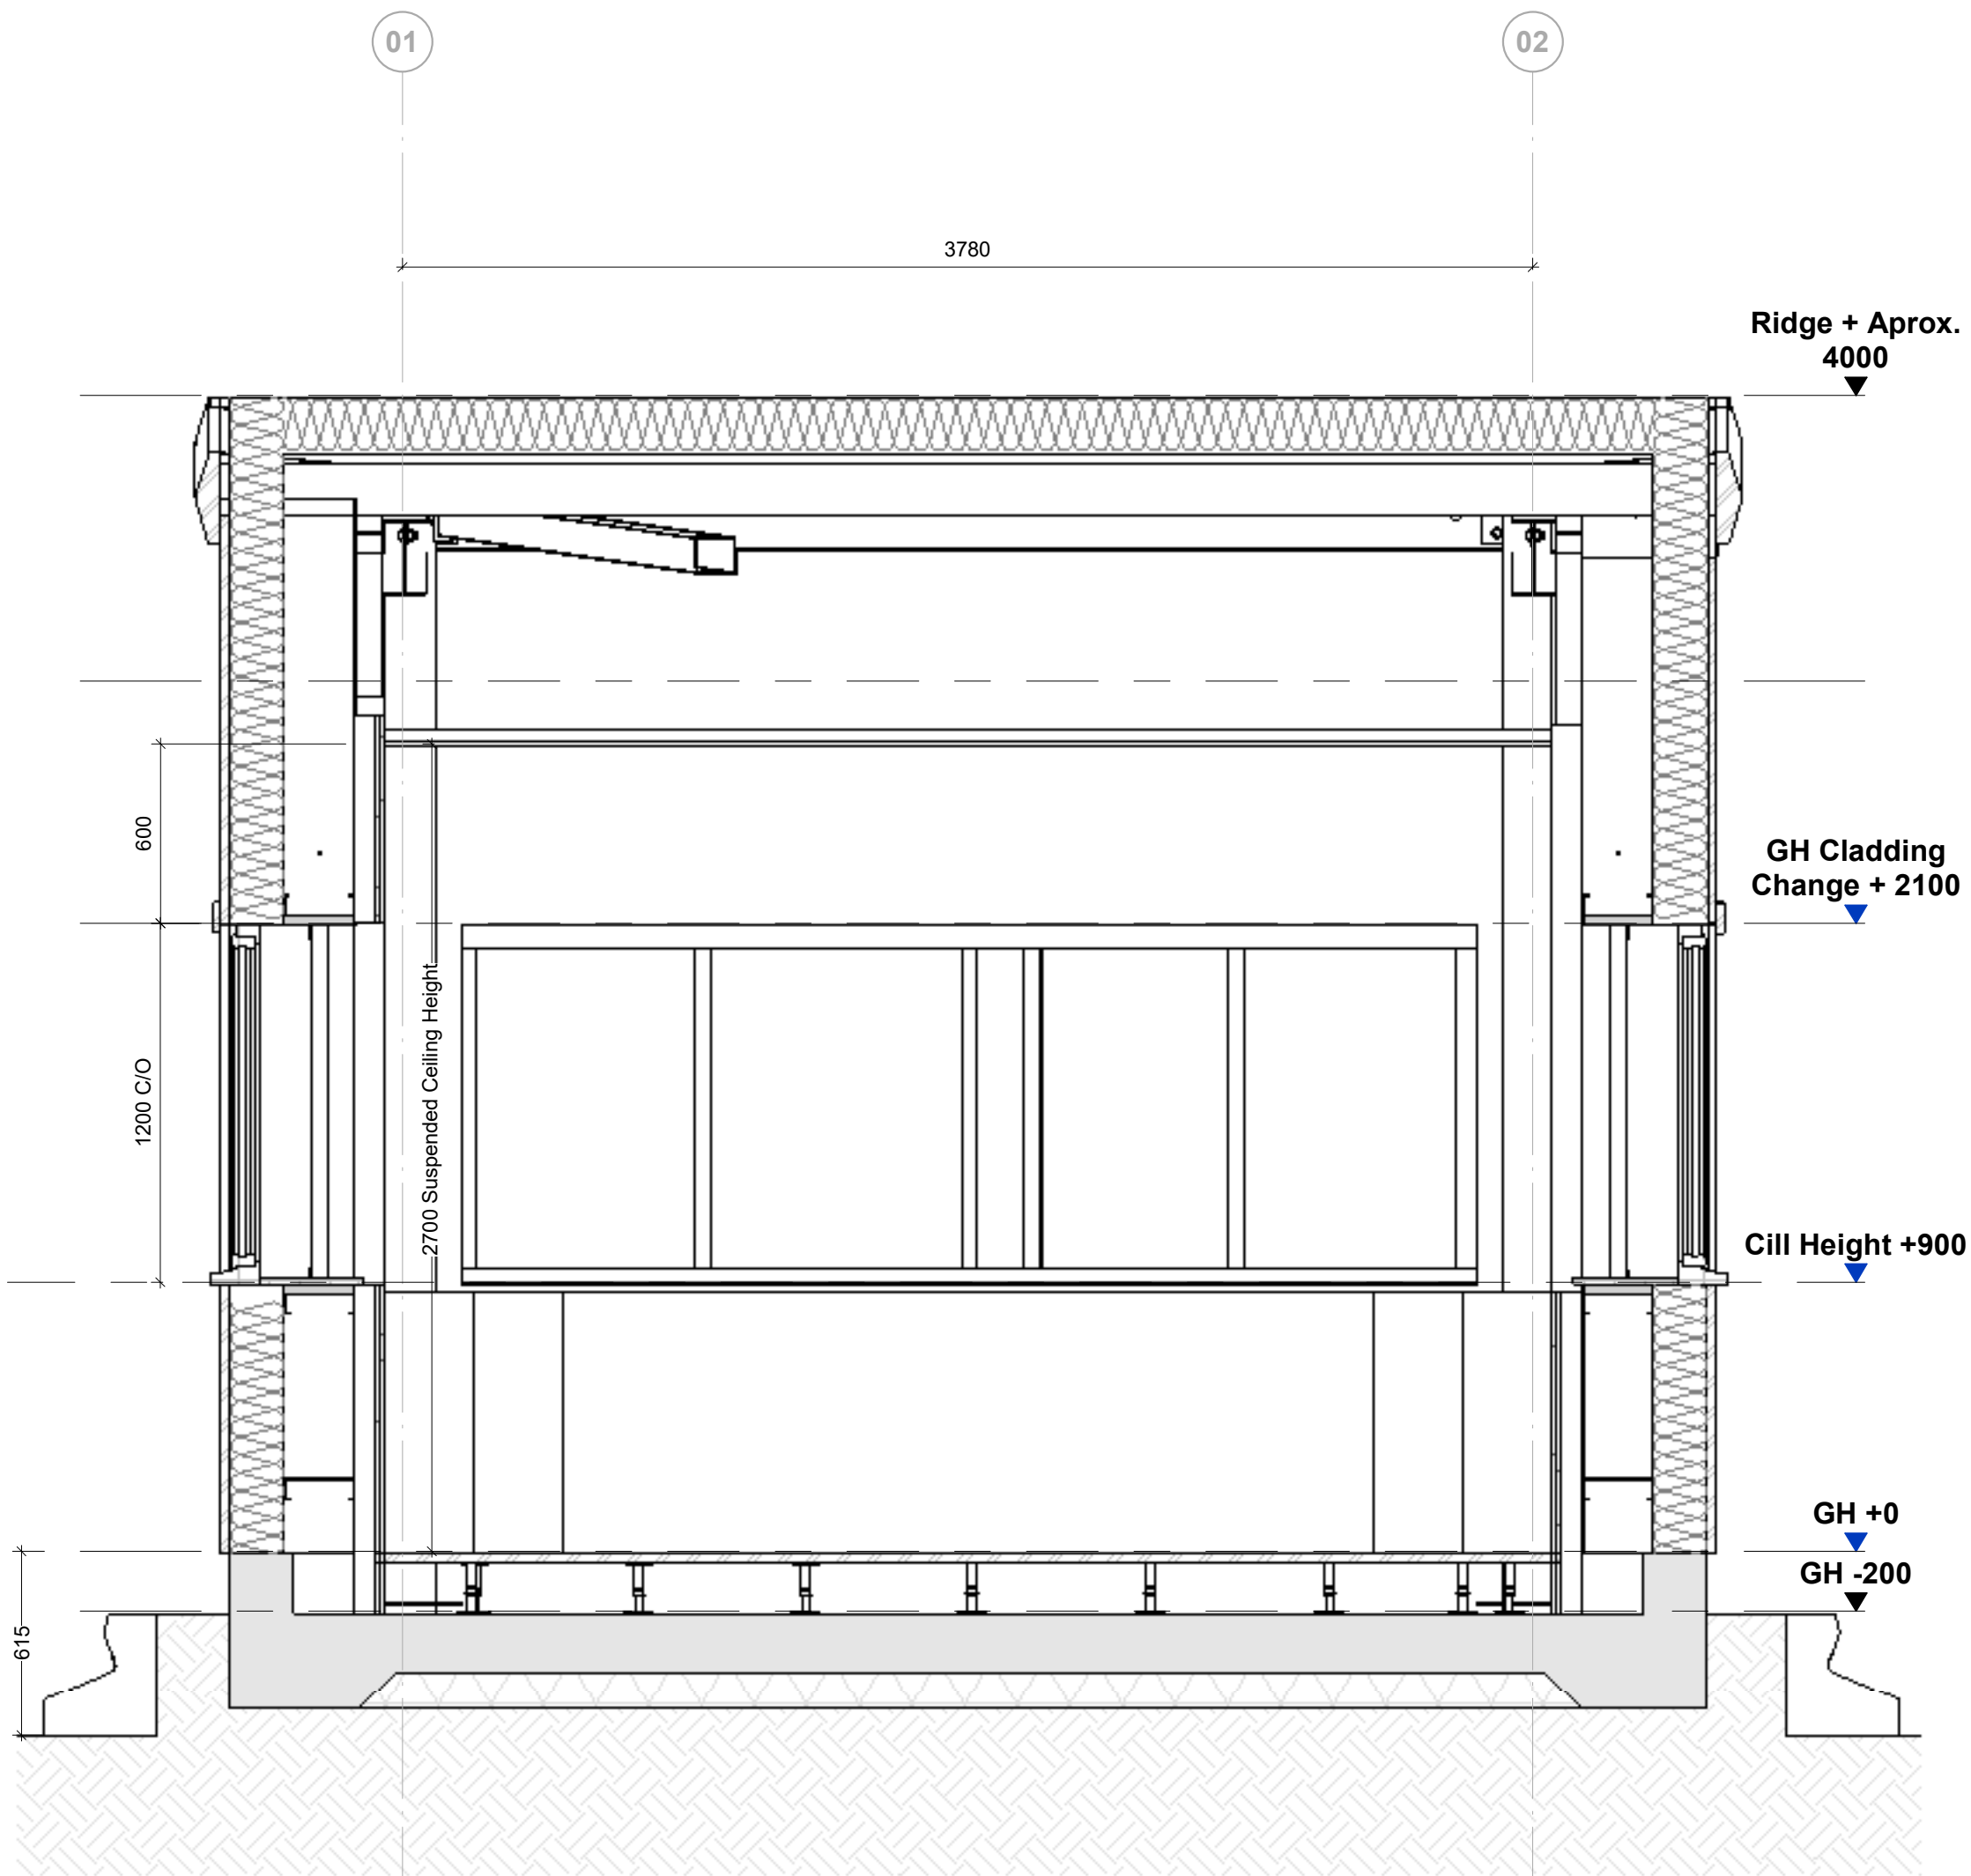


Section A
1 : 20

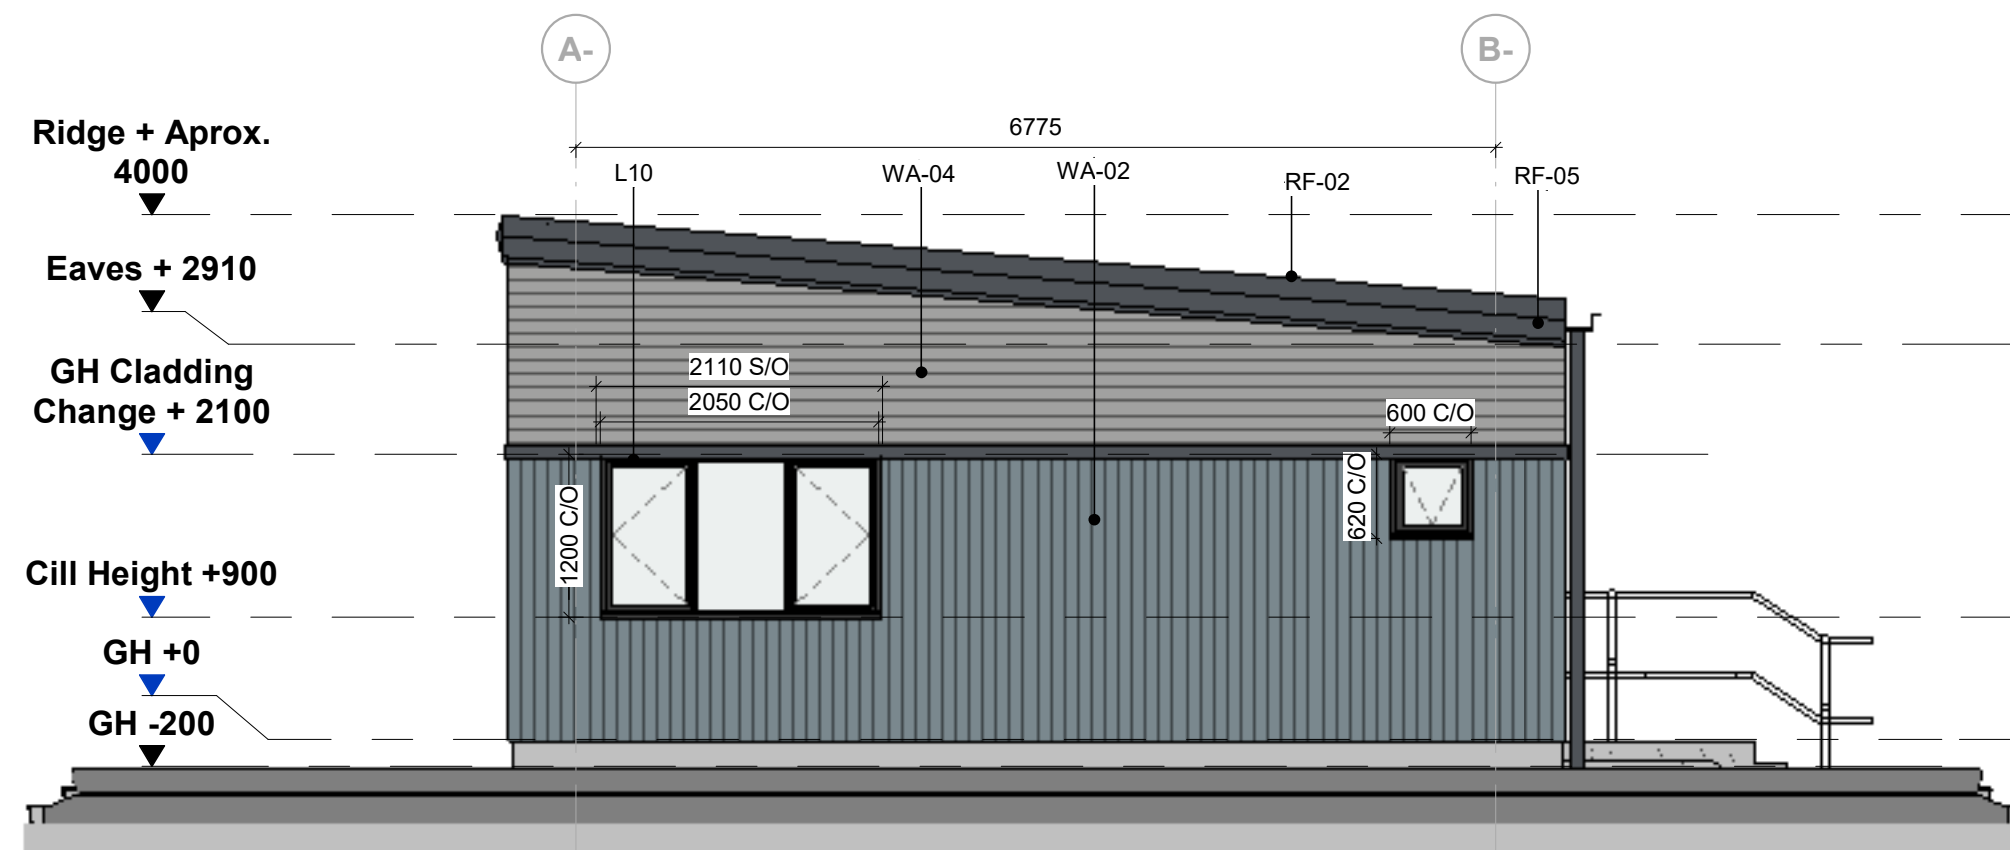


East Elevation
1 : 50

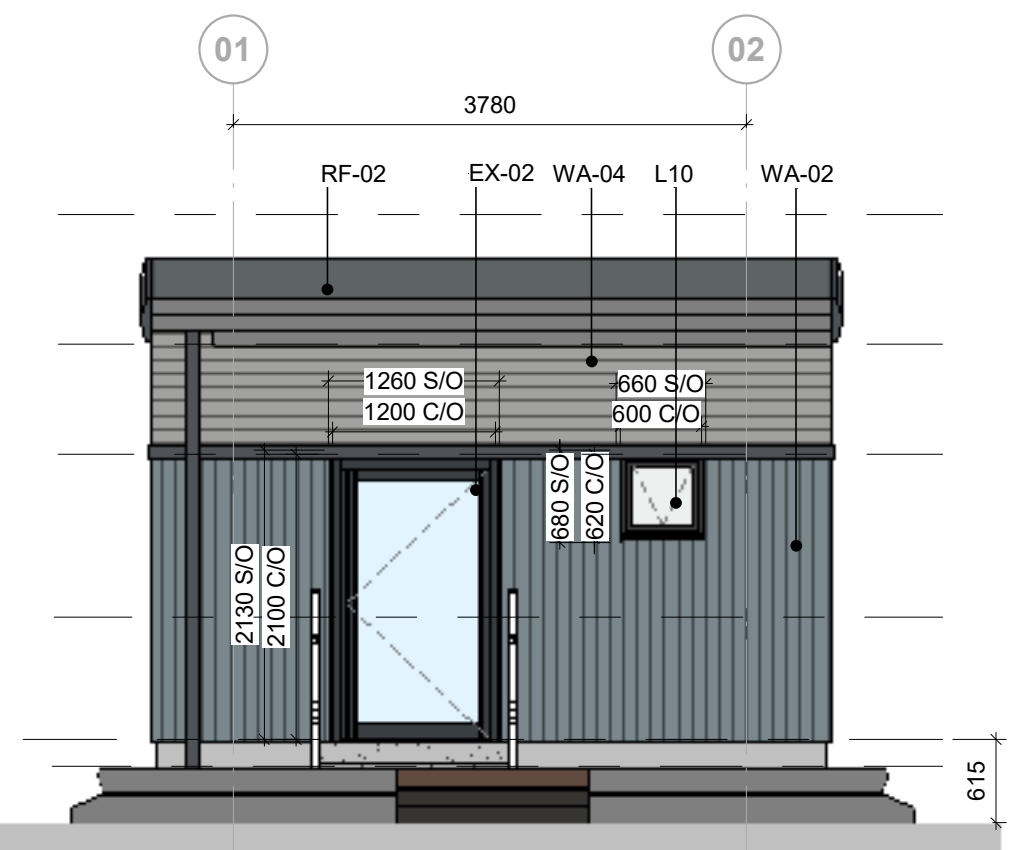

North Elevation
1 : 50

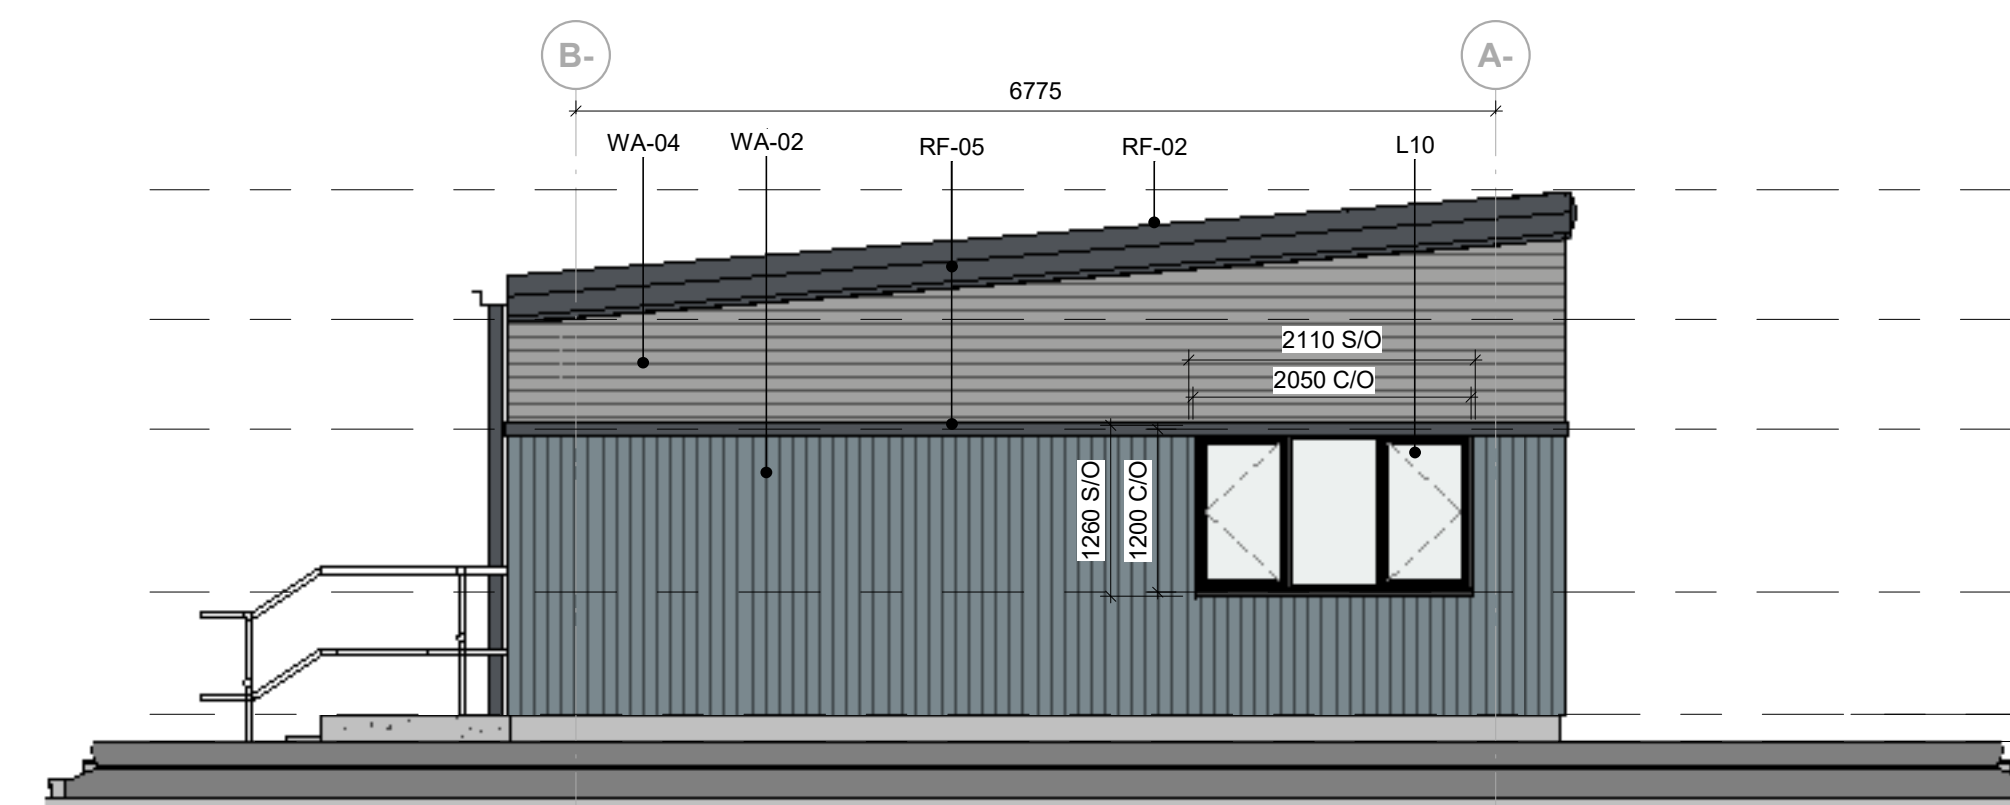

West Elevation
1 : 50

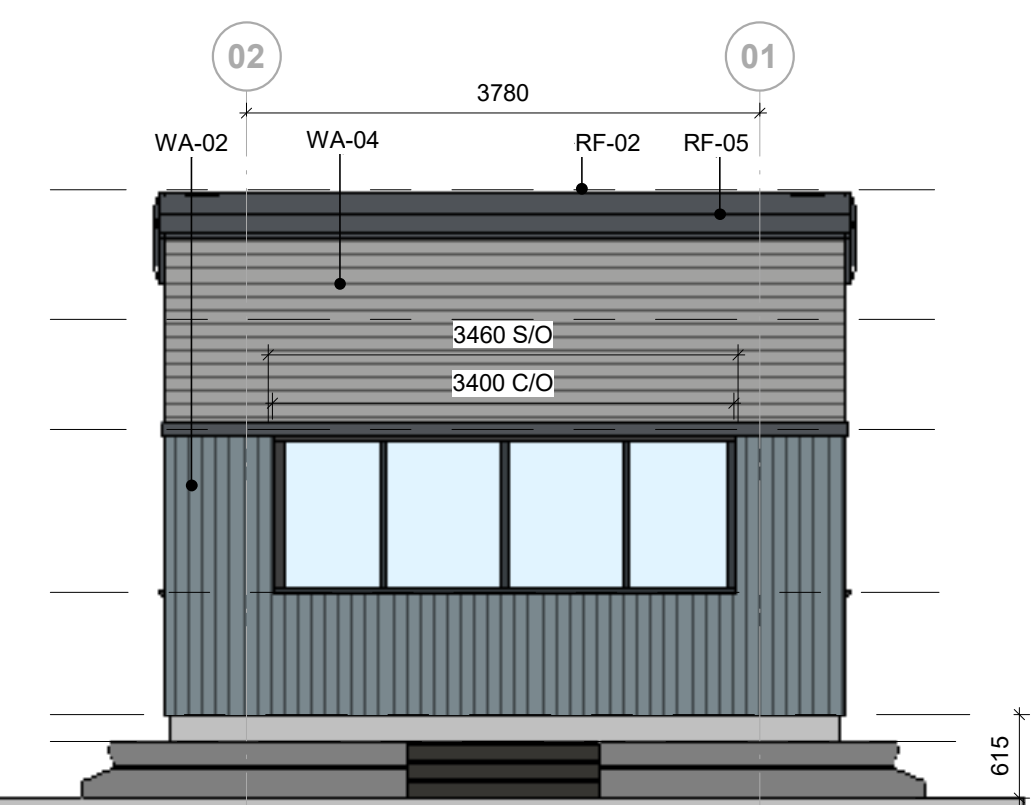

South Elevation
1 : 50

L10
Polyester powder coated aluminium windows with sealed unit, clear, toughened double glazing & sliding window hatch
Finish: Frames to be Anthracite (RAL 7016)


RF-05
Eaves flashing / Junction Flashing
Colour: Anthracite (RAL 7016)

RF-02
Trapezoidal built up roof cladding
Finish: Tata Steel Colorcoat HPS200 Ultra
Colour: Anthracite (RAL 7016)


WA-02
Vertically laid trapezoidal built up wall cladding
Finish: HPS200 Ultra
Colour: Alaska Grey (RAL 7000)

EX-02
Glazed personnel doors with full height stainless steel pull handle
Colour: Anthracite (RAL 7016)


WA-04
Horizontally laid Built-up cladding panel system
Finish: HPS200 Ultra
Colour: Silver Metallic (RAL 9006)

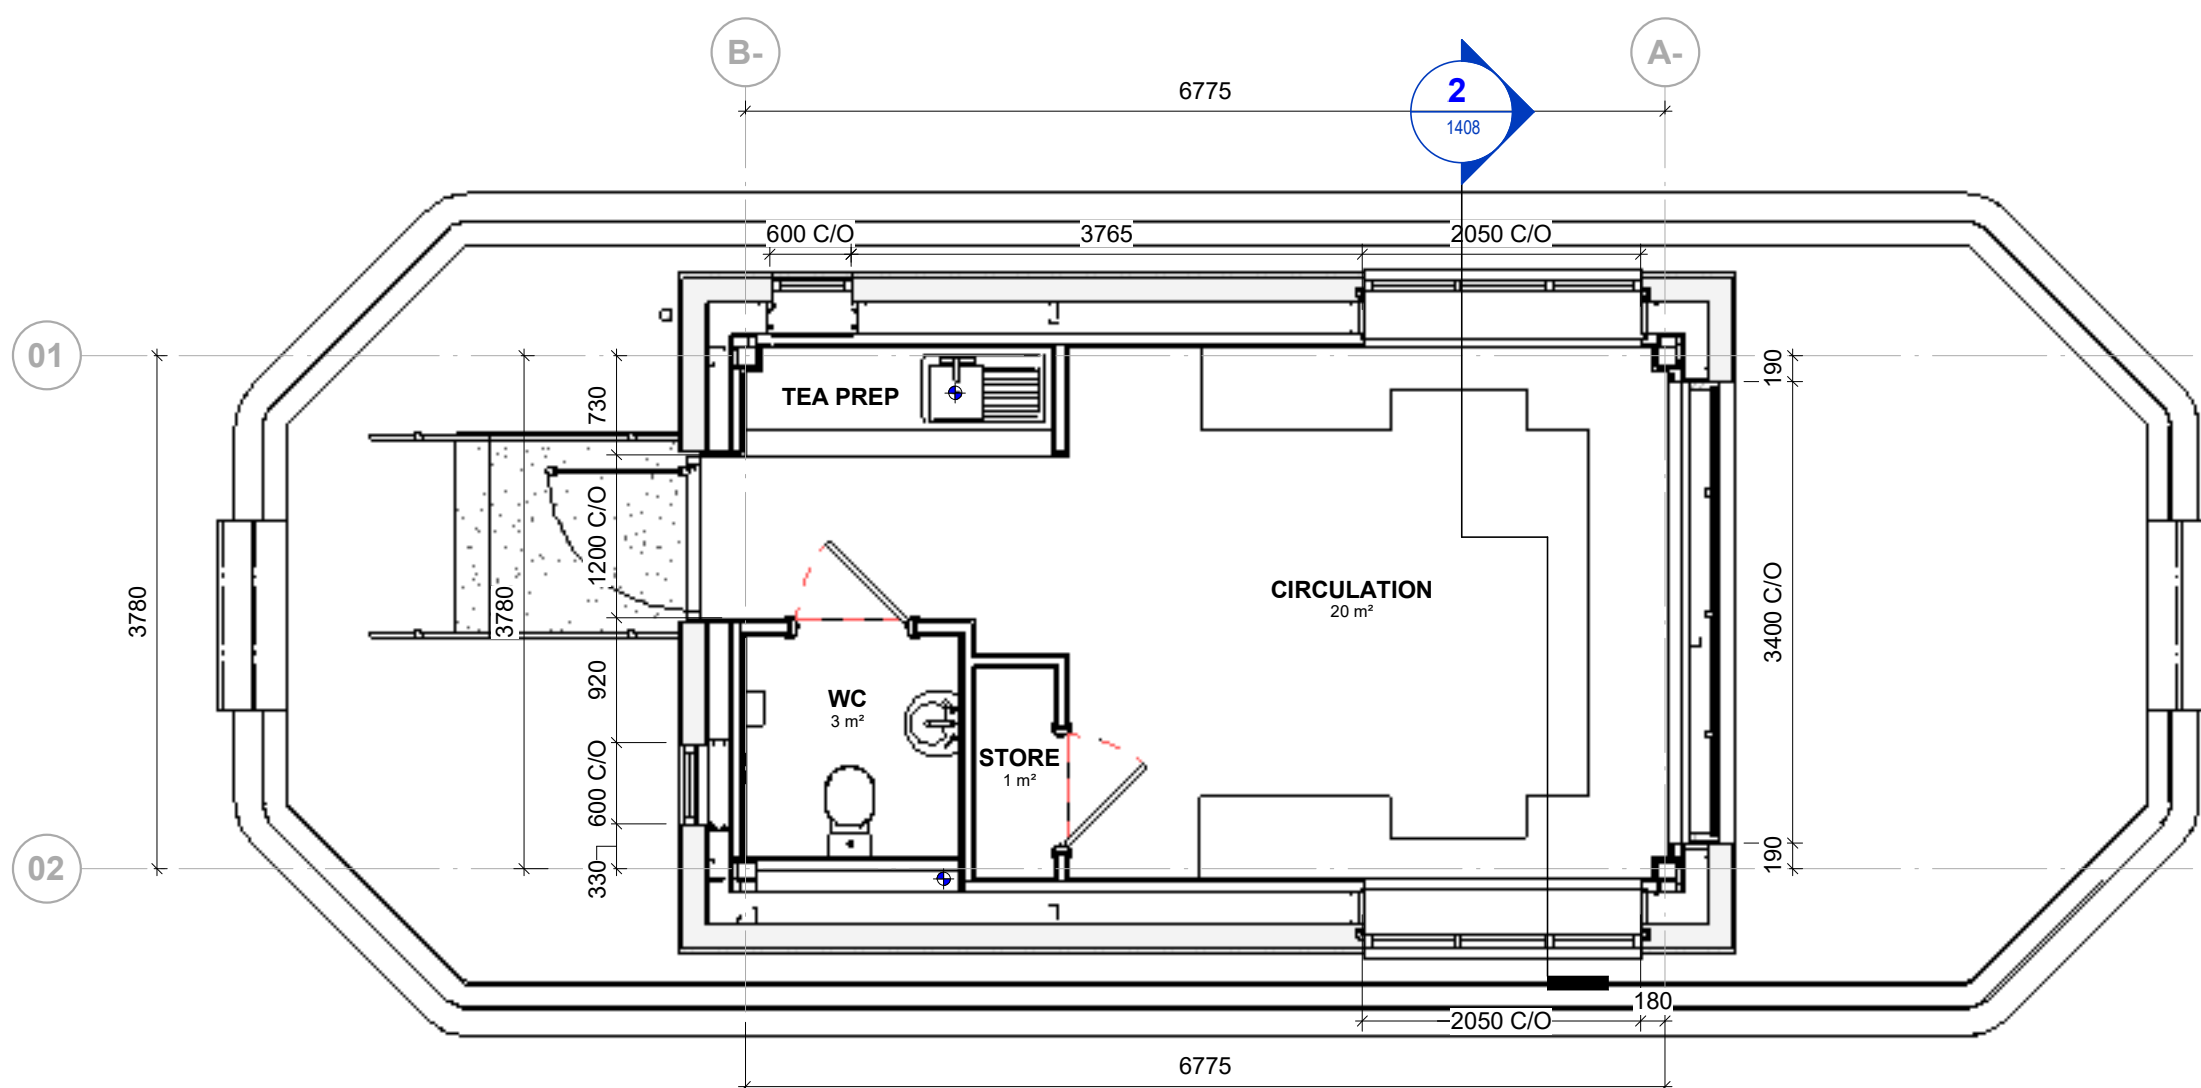

Gatehouse Layout
1 : 50

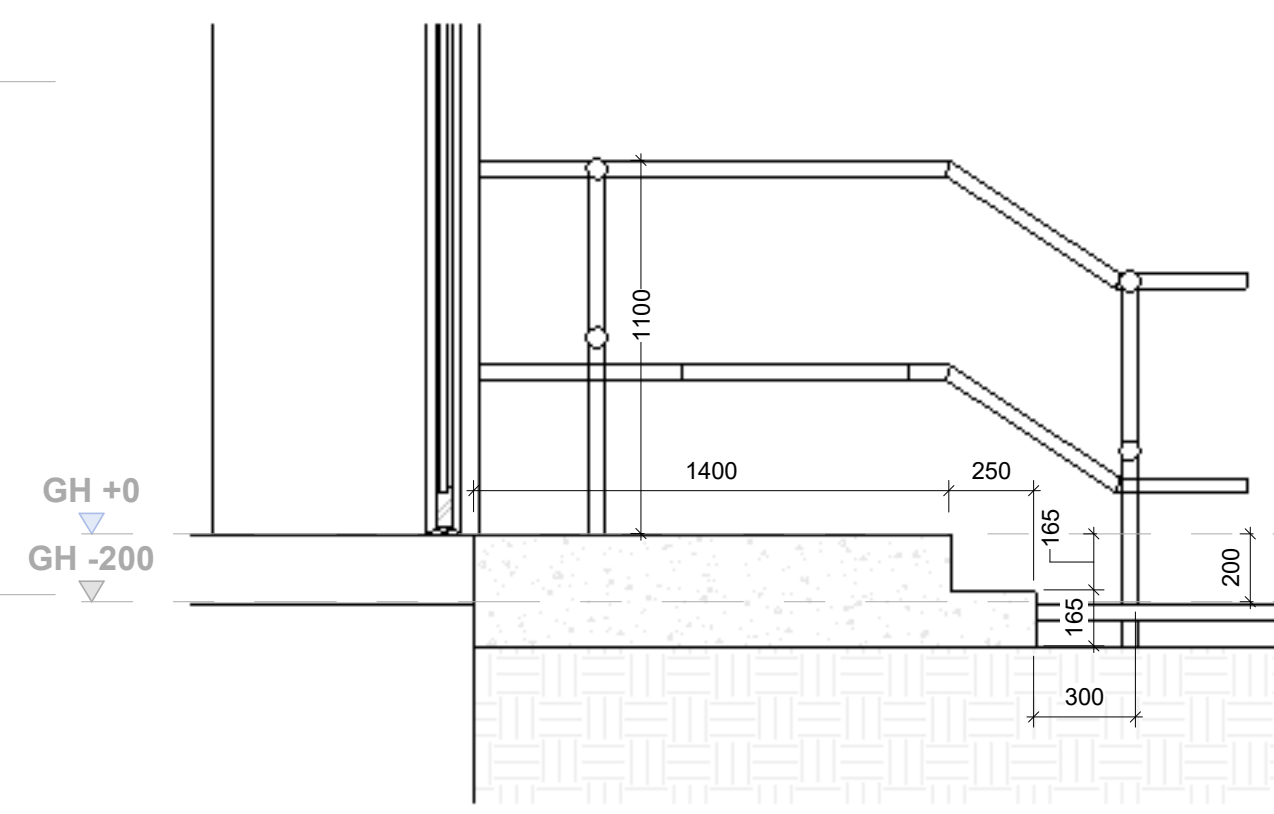


Gatehouse Step Section
1 : 20

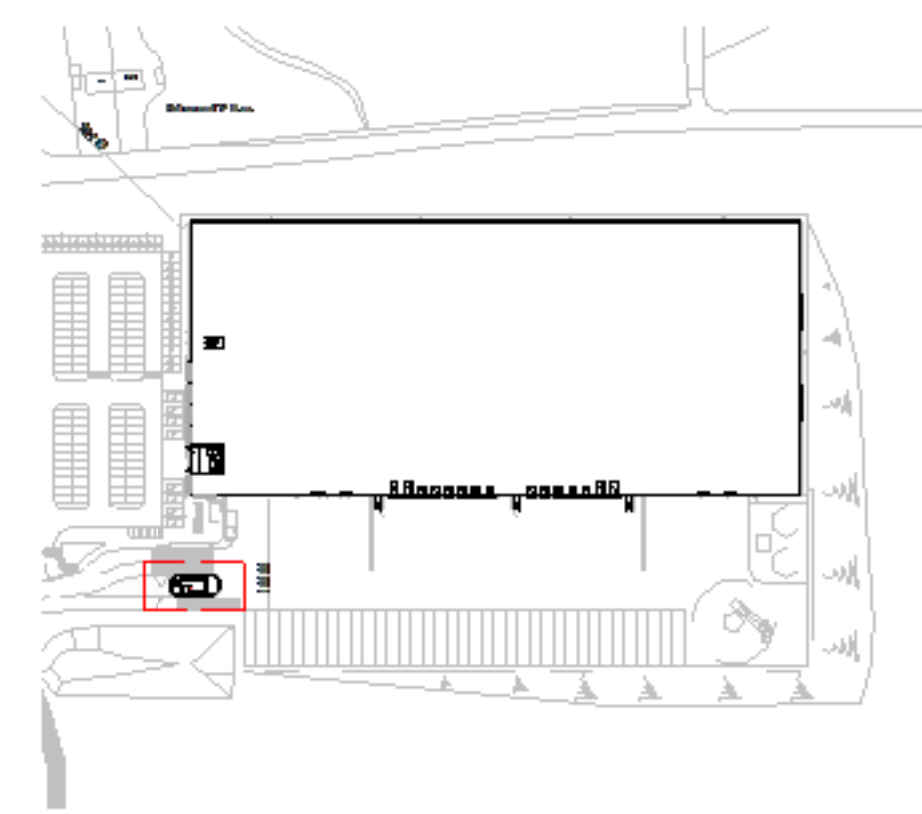

Key Plan
1 : 2000

1m SCALE 1:50

100mm SCALE 1:20

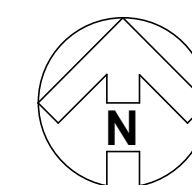

rev | amendments | by | ckd | date

Symmetry Park, Merseyside
Unit 01 Gatehouse Details

TRITAX SYMMETRY
A TRITAX BIG BOX COMPANY

umc architects
3rd Floor, Manchester Club, 81 King Street, Manchester, M2 4AH
+44 (0)161 413 0590 info@umcarchitects.com

Project Status:
Suitability / Status: S0
Drawn / Checked: Author
Date: 09/29/22
Scale: As indicated @ A1
Project: L005
Number: P0406
Revision: G

PLANNING
THIS DRAWING IS FOR PLANNING CONSIDERATION ONLY
AND SHOULD NOT BE USED FOR ANY OTHER PURPOSE