


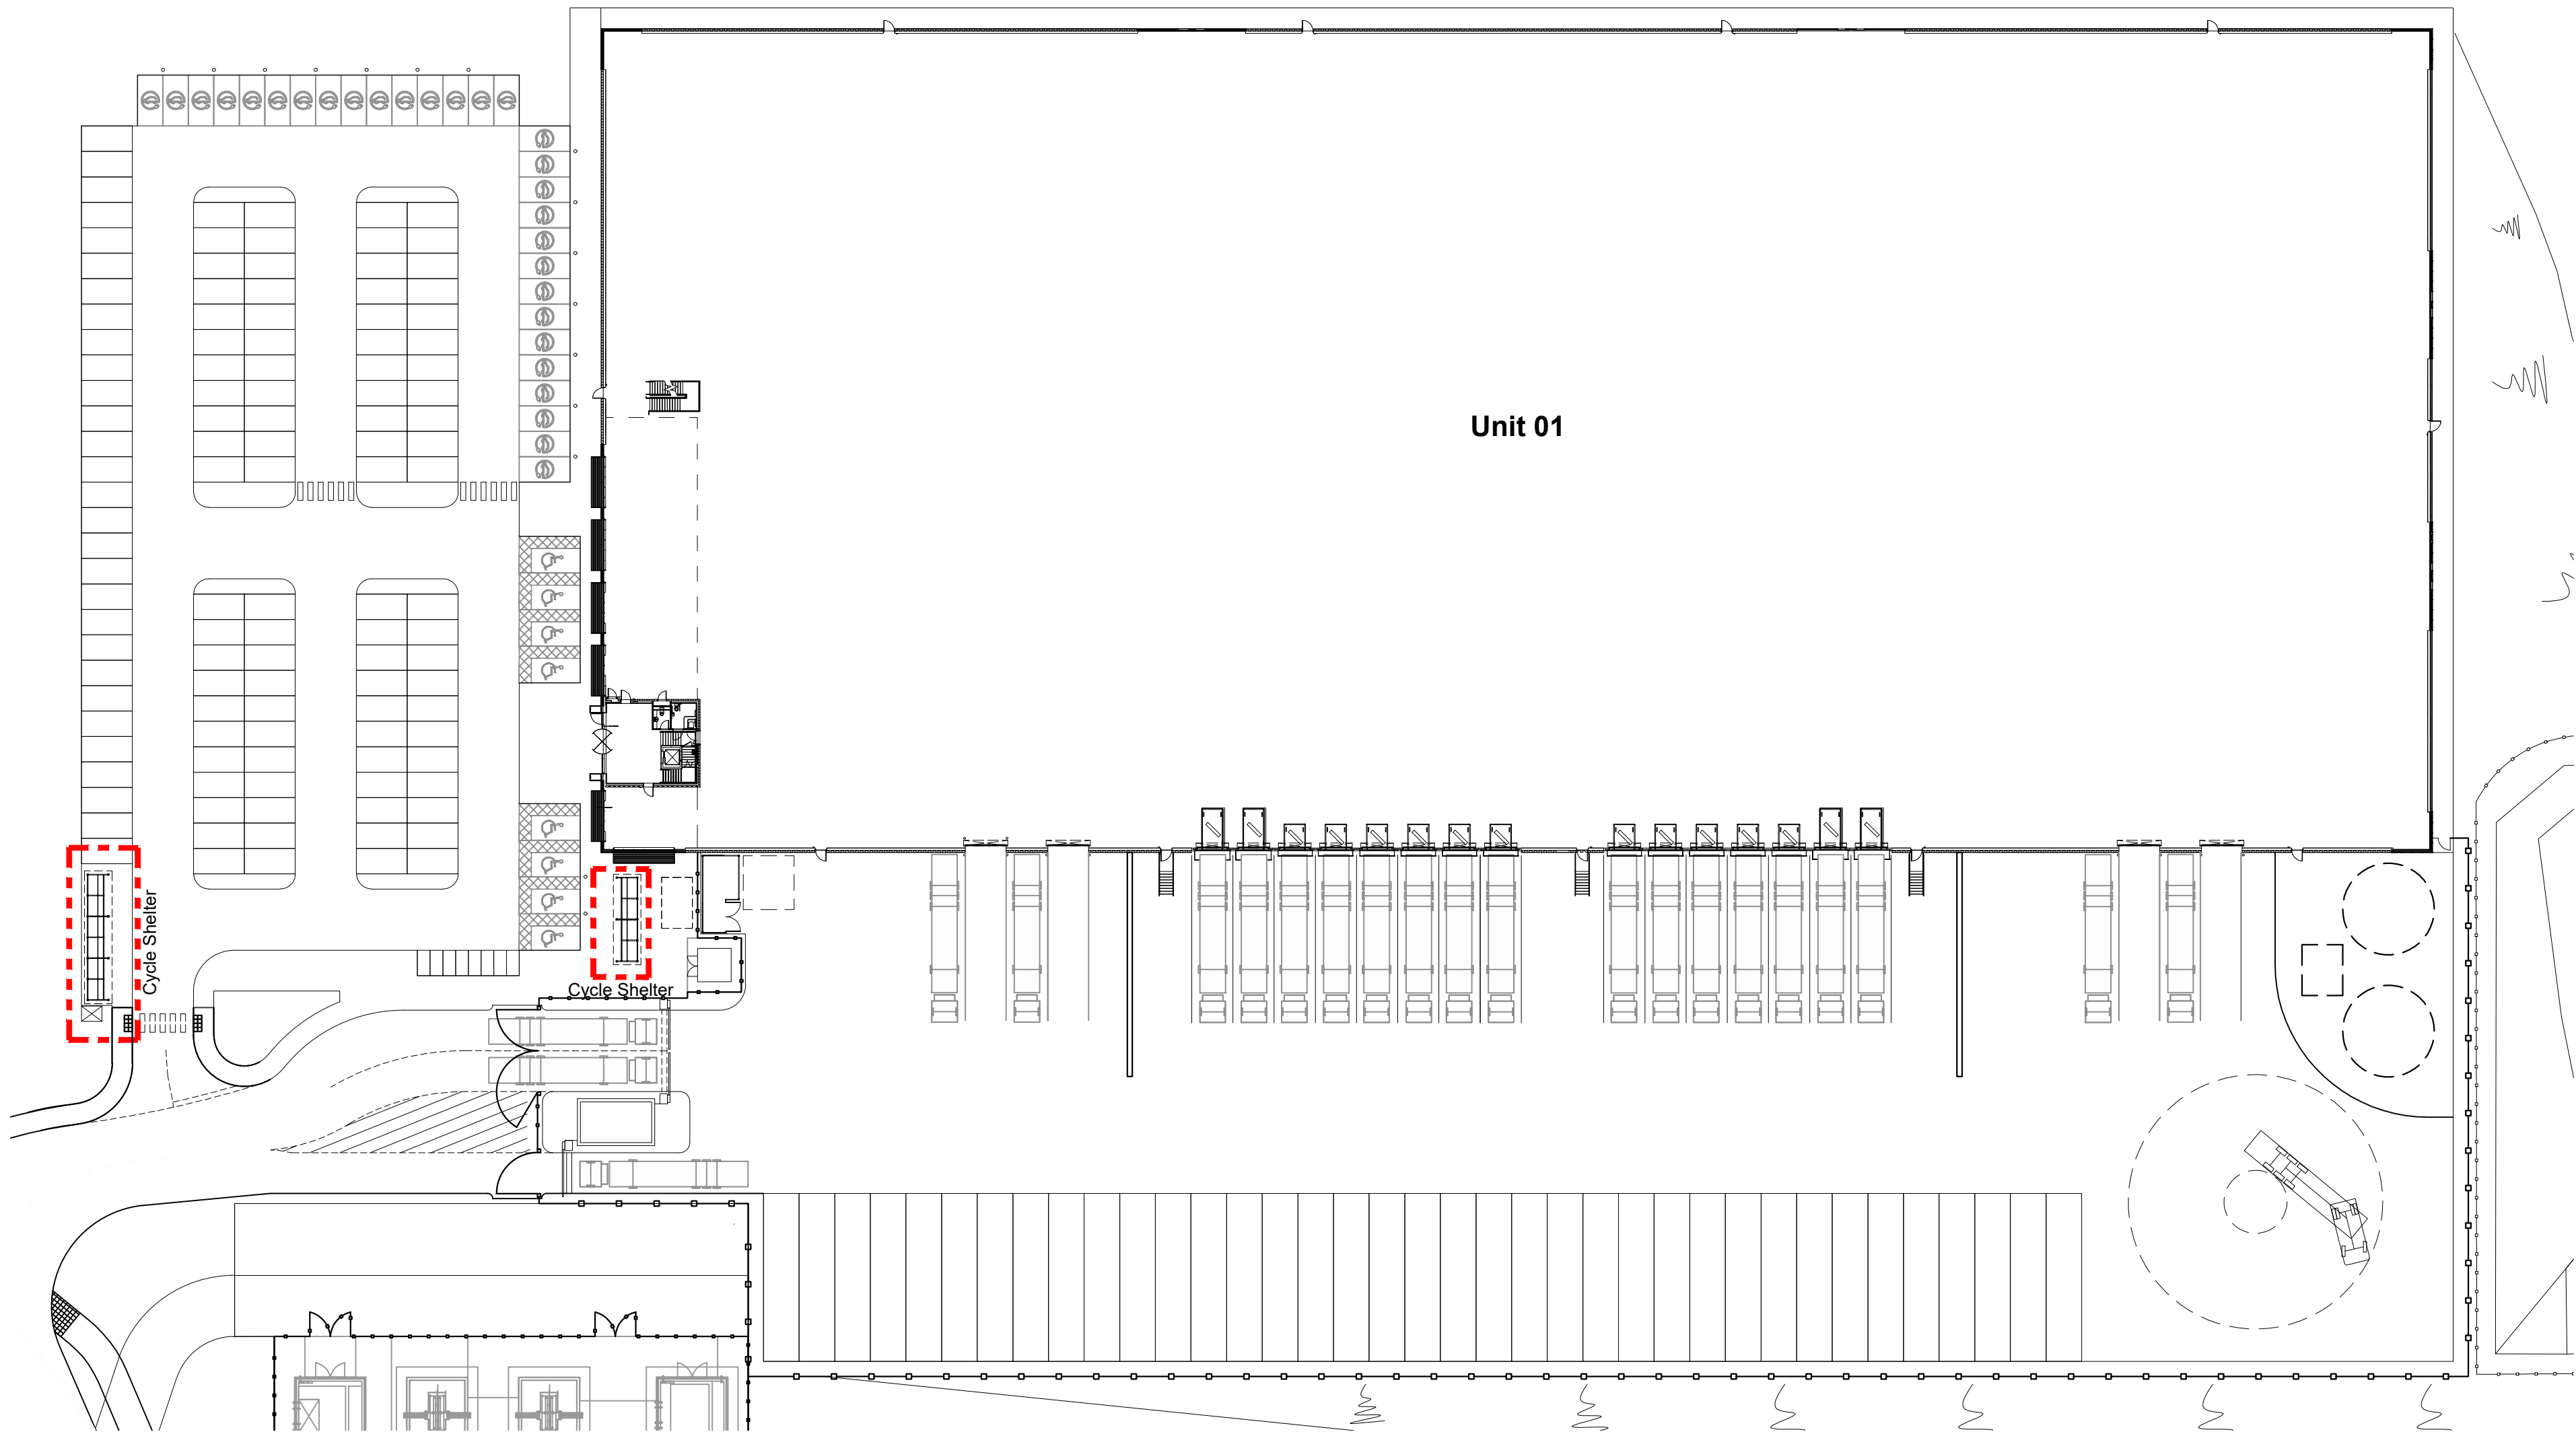


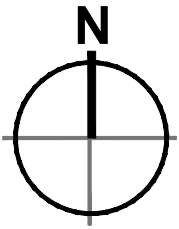


Site Plan Scale 1:500

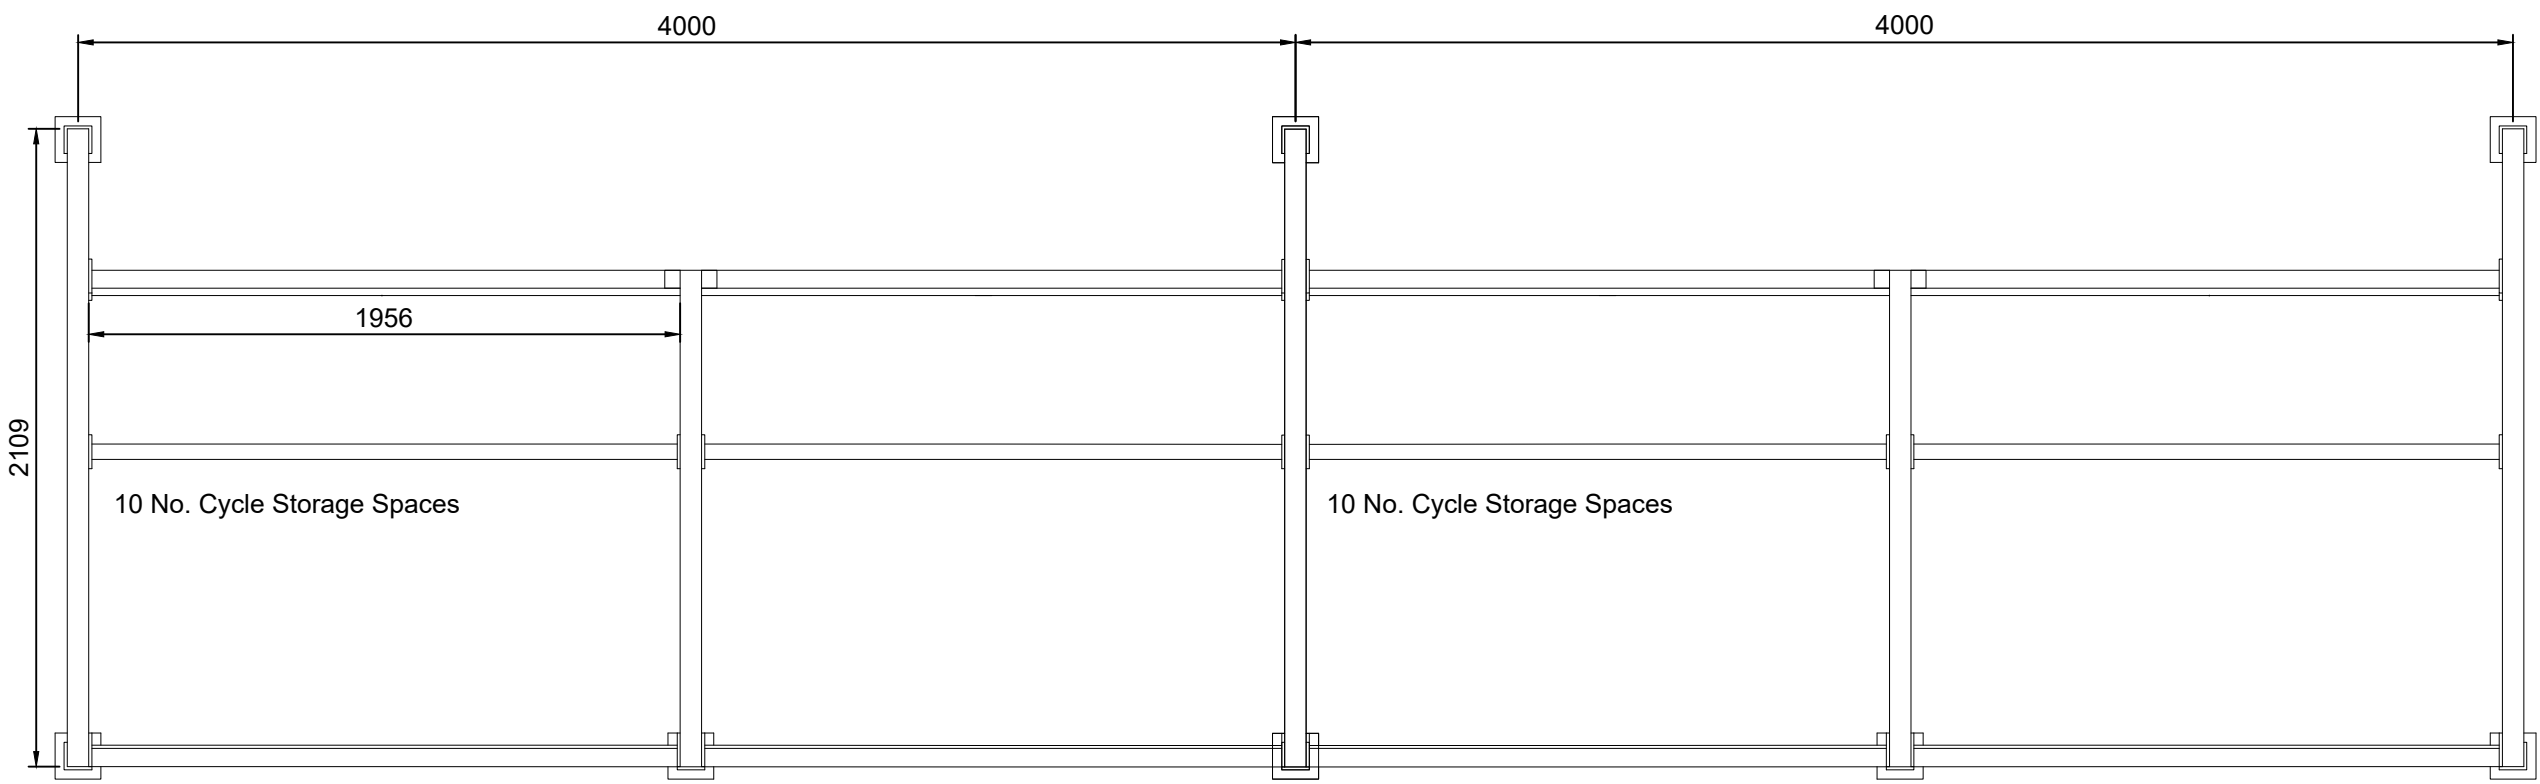

Cycle Shelter (20 Spaces - Grand Total 50 Spaces) Scale 1:25

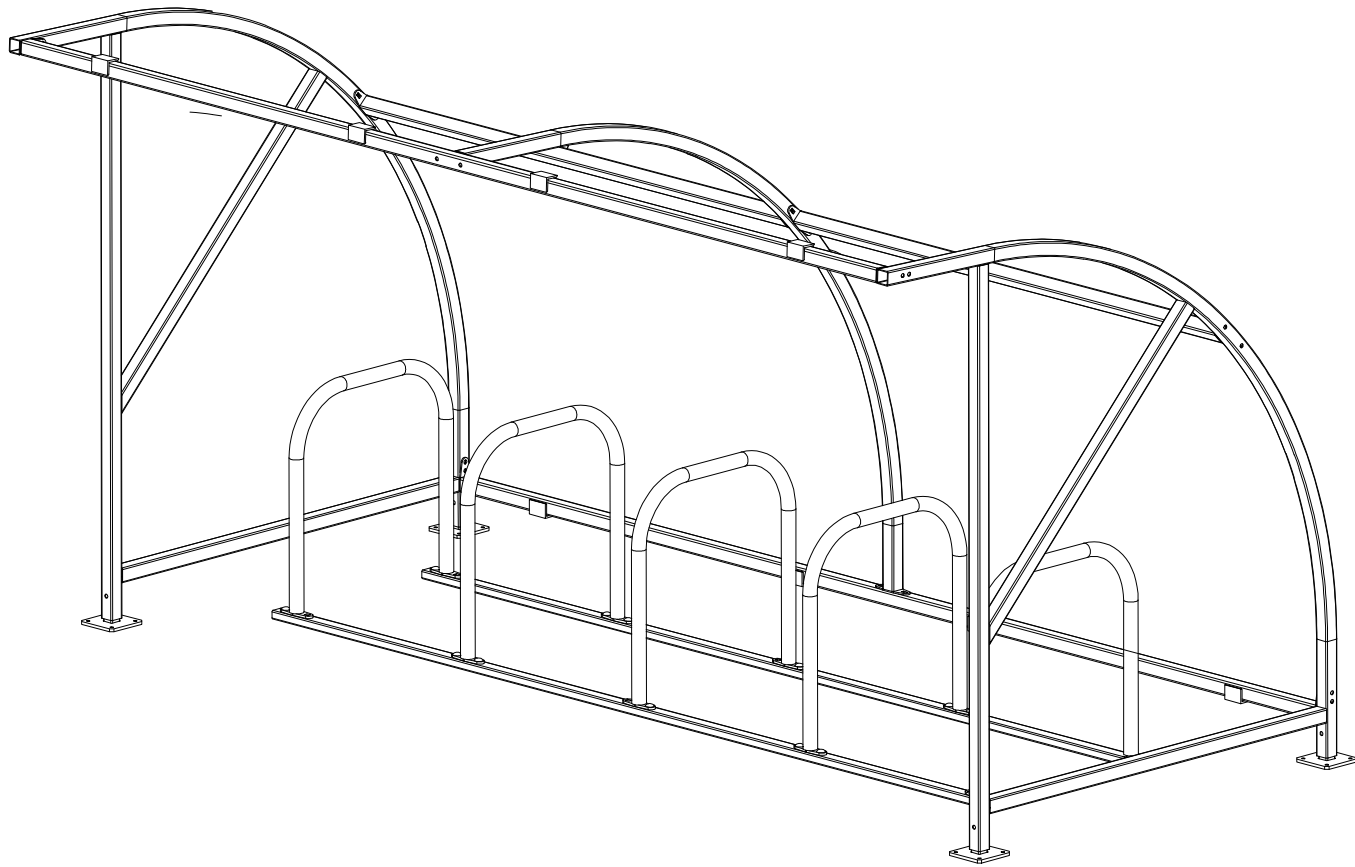

Cycle Shelter 3D NTF

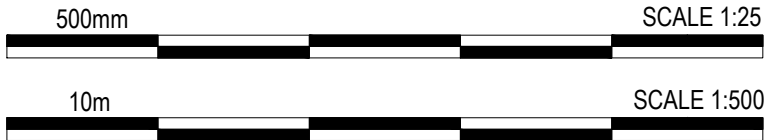

PLANNING
THIS DRAWING IS FOR PLANNING CONSIDERATION ONLY
AND SHOULD NOT BE USED FOR ANY OTHER PURPOSE

rev	amendments	by	ckd	date
-----	------------	----	-----	------

Symmetry Park, Merseyside

Unit 01 Cycle Shelter

TRITAX SYMMETRY
A TRITAX BIG BOX COMPANY

umc
architects
3rd Floor, Manchester Club, 81 King Street, Manchester, M2 4AH
t: +44 (0)161 413 0590 e: info@umcarchitects.com

Drawing Status:	Planning
Drawn / Checked:	MY / DEB
Date:	03/02/2020
Scale:	As Noted A1
Drawing no:	Revision:
18128 P0408	G