


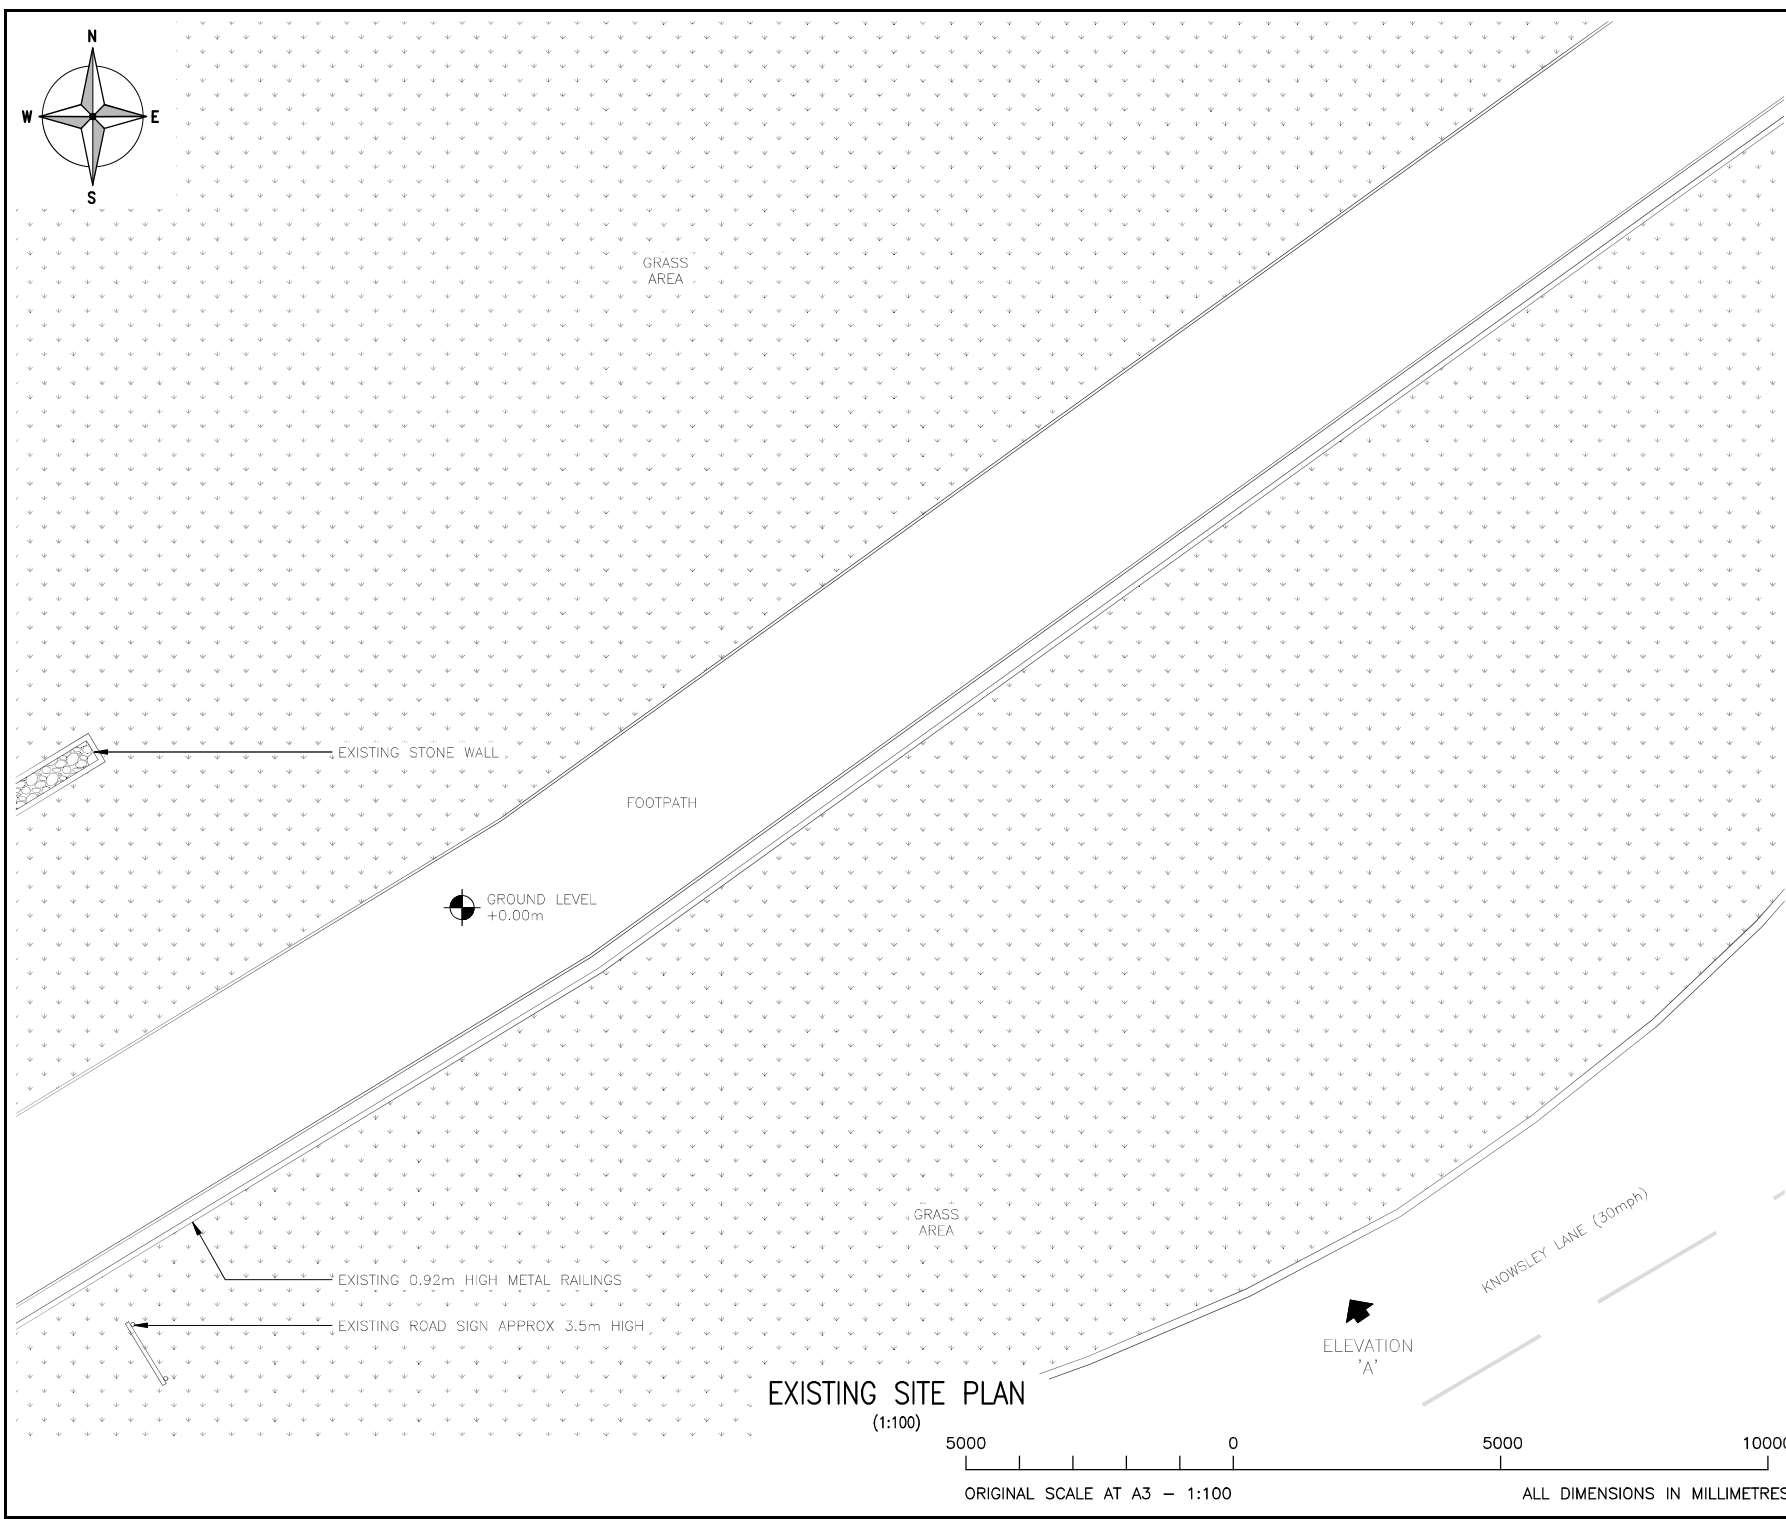

ALL DIMENSIONS ARE IN mm UNLESS NOTED OTHERWISE

N.G.R

E: 345179

N: 392618

NOTES:

A	Issued for Approval	TCL	TCL	20.09.22
REV	MODIFICATION	BY	CH	DATE

Cell Name		Opt.
SW NEAR SHELL GARAGE		-
Cell ID No		
CORNERSTONE	VMO2	VF
307500_00	23595	N/A

Site Address / Contact Details

KNOWSLEY LANE
KNOWSLEY
MERSEYSIDE
L36 8BT

Drawing Title:

EXISTING SITE PLAN

Purpose of issue:

PLANNING

Dwg Rev:

Drawing Number:

200

A

Surveyed By:

TCL

Original Sheet Size:

A3

Pack Issue:

Drawn:

TCL

Date:

20.09.22

Checked:

TCL


Date:

20.09.22

C

ORIGINAL SCALE AT A3 - 1:100

ALL DIMENSIONS IN MILLIMETRES

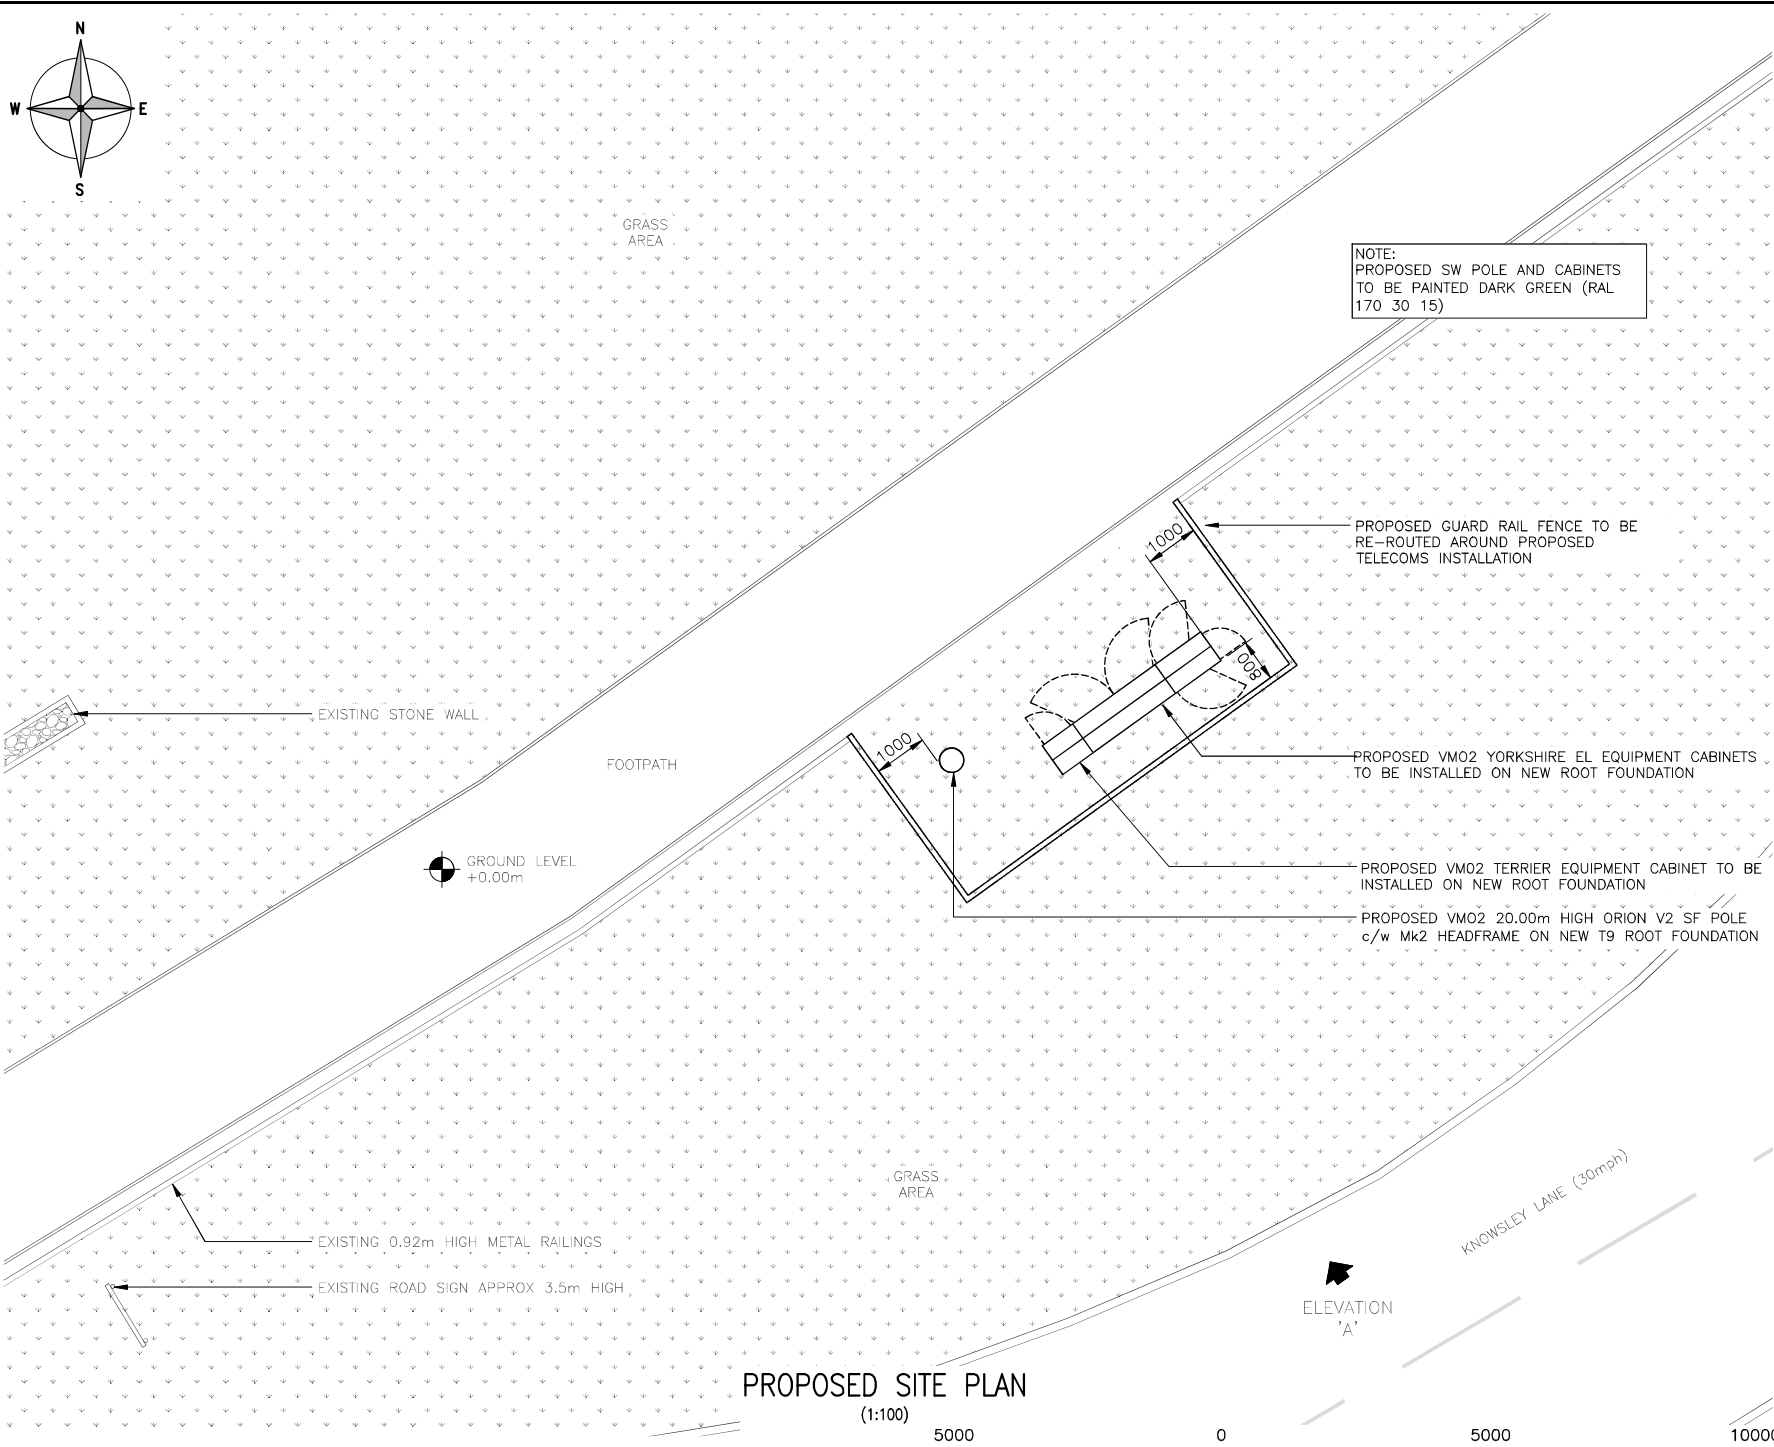

ALL DIMENSIONS IN MILLIMETRES

NOTES:

A	Issued for Approval	TCL	TCL	20.09.22
REV	MODIFICATION	BY	CH	DATE



Cell ID No

CORNERSTONE	VMO2	VF
307500_00	23595	N/A

KNOWSLEY LANE
KNOWSLEY
MERSEYSIDE
L36 8BT

Purpose of Issue:	PLANNING	Dwg Rev:
-------------------	----------	-------------

Surveyed By: TCL	Original Sheet Size: A3	Pack Issue:
---------------------	----------------------------	----------------

Drawn:	Date:	Checked:	Date:	C
TCL	20.09.22	TCL	20.09.22	

EXISTING 0.92m HIGH METAL RAILINGS


G.L. 0.00m

0 10m

North Arrow

(1:100) 5000 0

ALL DIMENSIONS IN MILLIMETRES

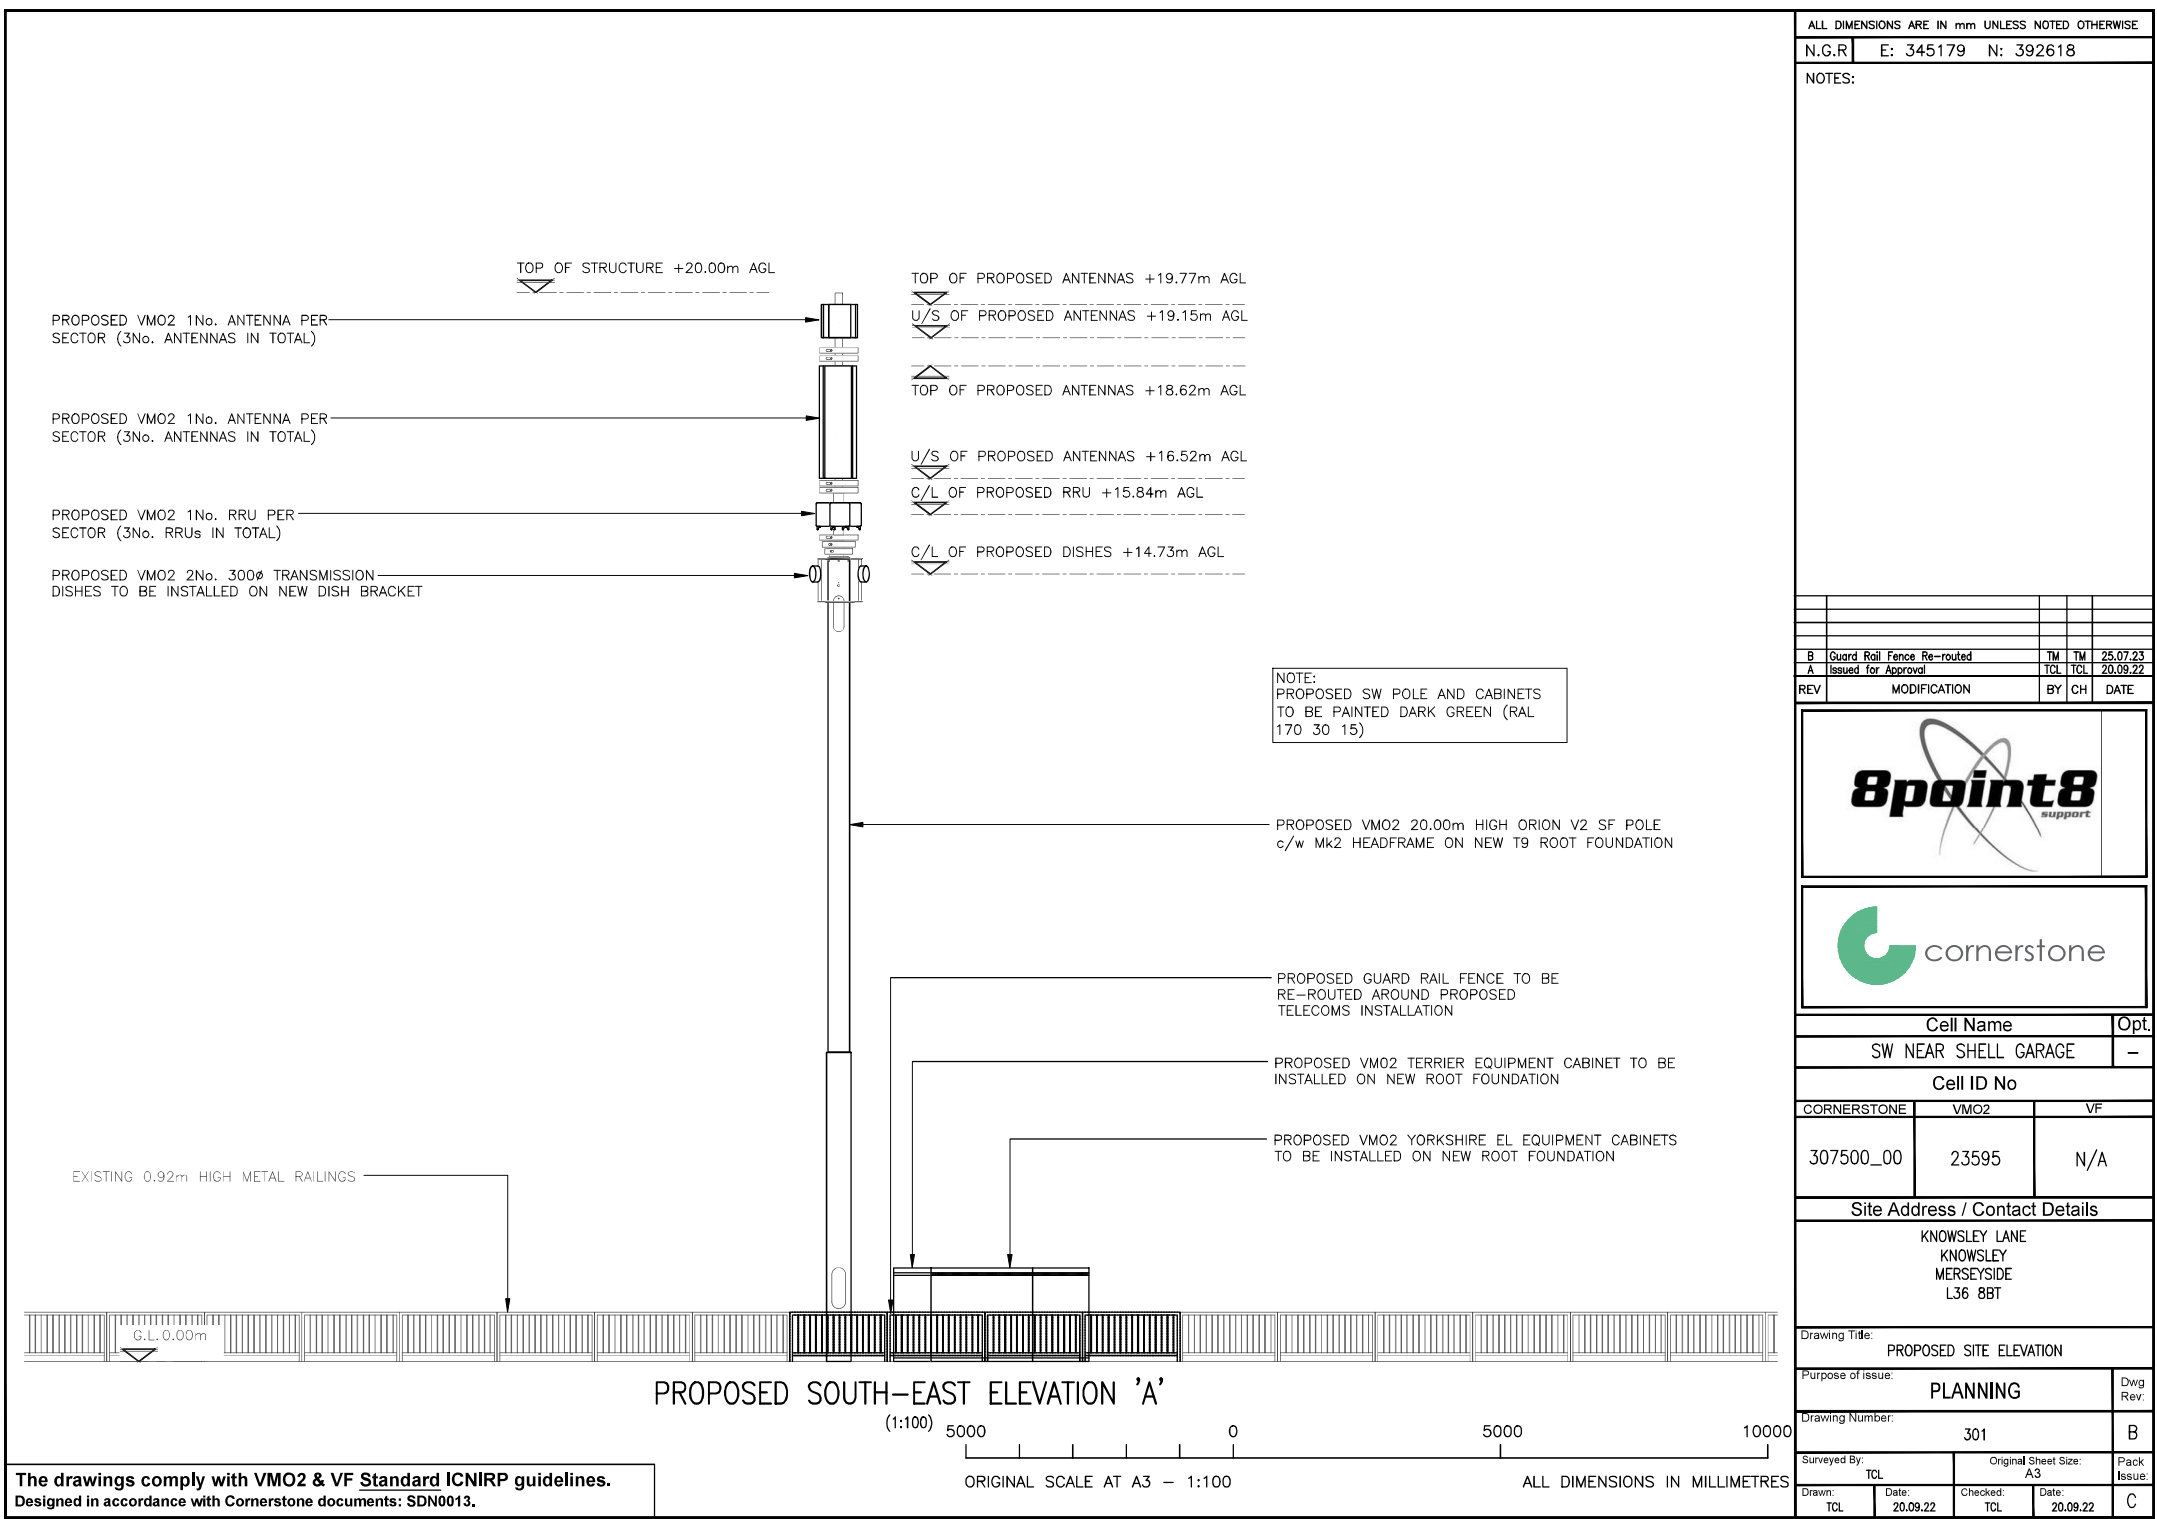

ALL DIMENSIONS ARE IN mm UNLESS NOTED OTHERWISE

N.G.R

E: 345179

N: 392618

NOTES:

REV	MODIFICATION	BY	CH	DATE
B	Guard Rail Fence Re-routed	TM	TM	25.07.23
A	Issued for Approval	TCL	TCL	20.09.22

Cell Name		Opt.
SW NEAR SHELL GARAGE		-
Cell ID No		
CORNERSTONE	VM02	VF
307500_00	23595	N/A

Site Address / Contact Details		
KNOWSLEY LANE KNOWSLEY MERSEYSIDE L36 8BT		

Drawing Title:		PROPOSED SITE ELEVATION	
Purpose of issue:		PLANNING	
Drawing Number:		301	
Surveyed By:		Original Sheet Size:	
TCL		A3	
Drawn:	Date:	Checked:	Date:
TCL	20.09.22	TCL	20.09.22
Pack Issue:		C	

The drawings comply with VM02 & VF Standard ICNIRP guidelines.
Designed in accordance with Cornerstone documents: SDN0013.