


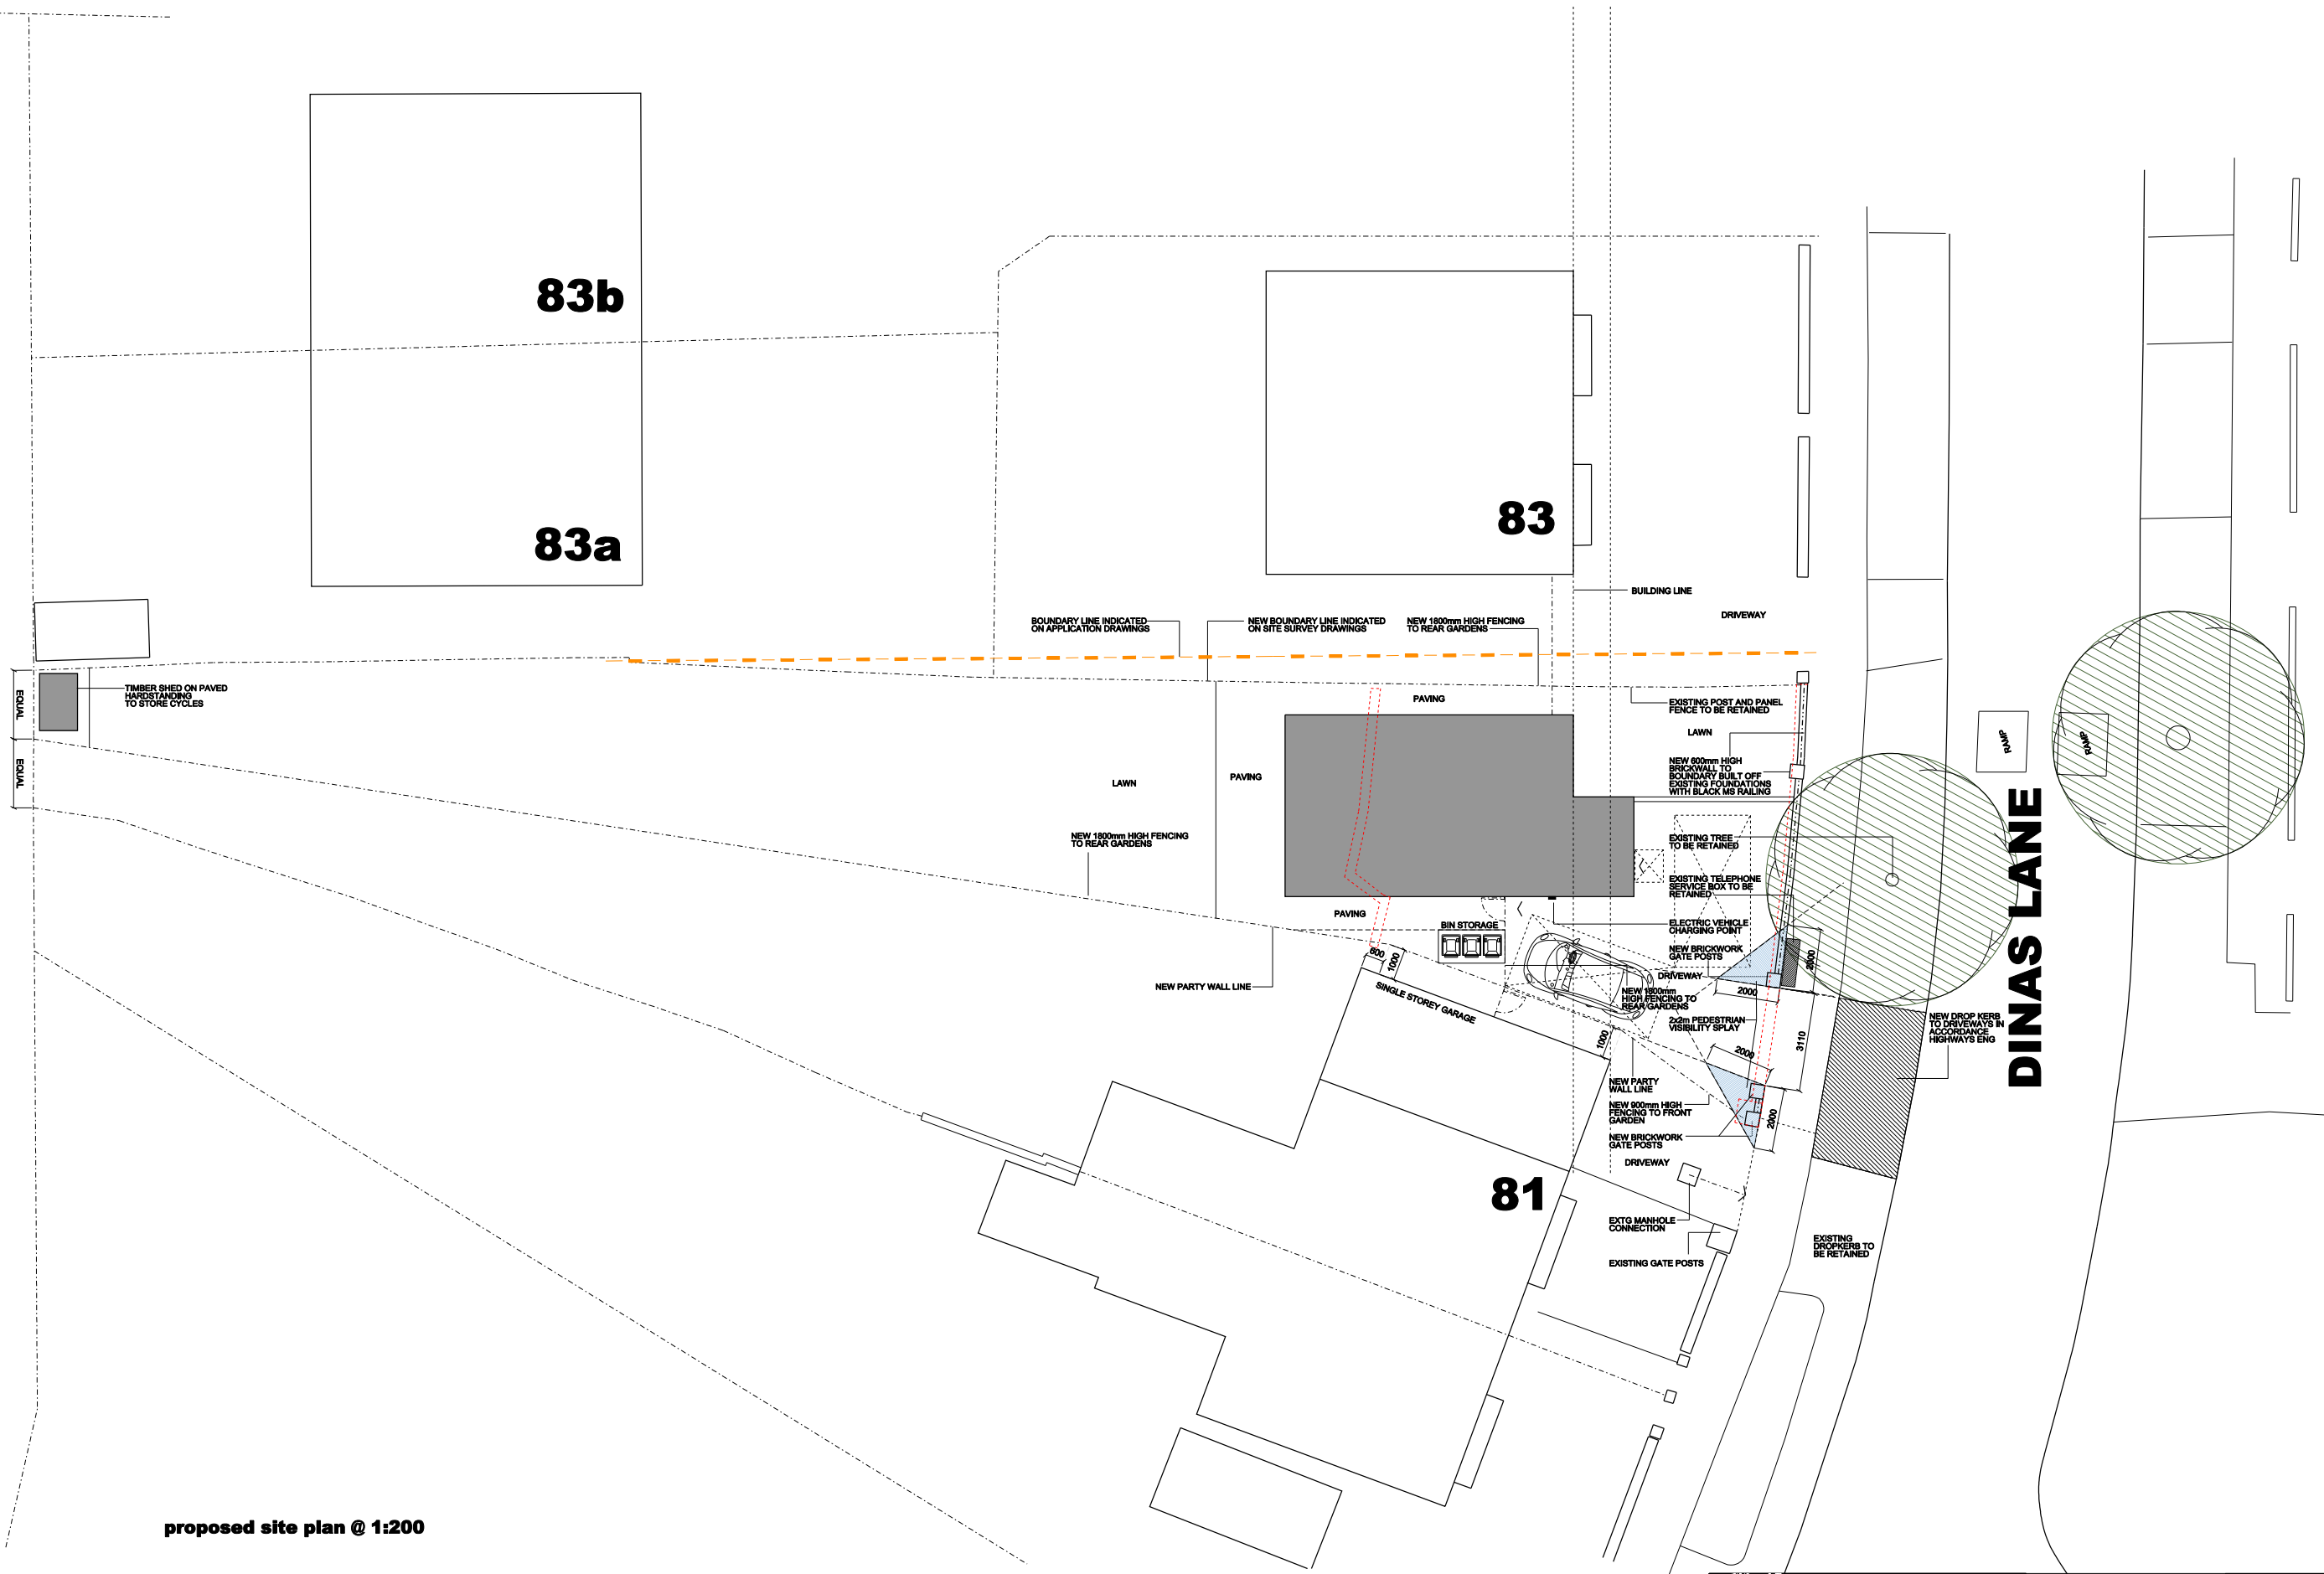

proposed site plan @ 1:200

		PROJECT 81 DINAS LANE ROBY LIVERPOOL L36 2NN		DATE MARCH 2021	
DRAWING TITLE PROPOSED SITE PLAN		DRAWN DC		SCALE 1:200	
PURPOSE PLANNING		PROJECT NO. 259_050_021		SHEET SIZE A3	
		DRG NO & REVISION 002 b			