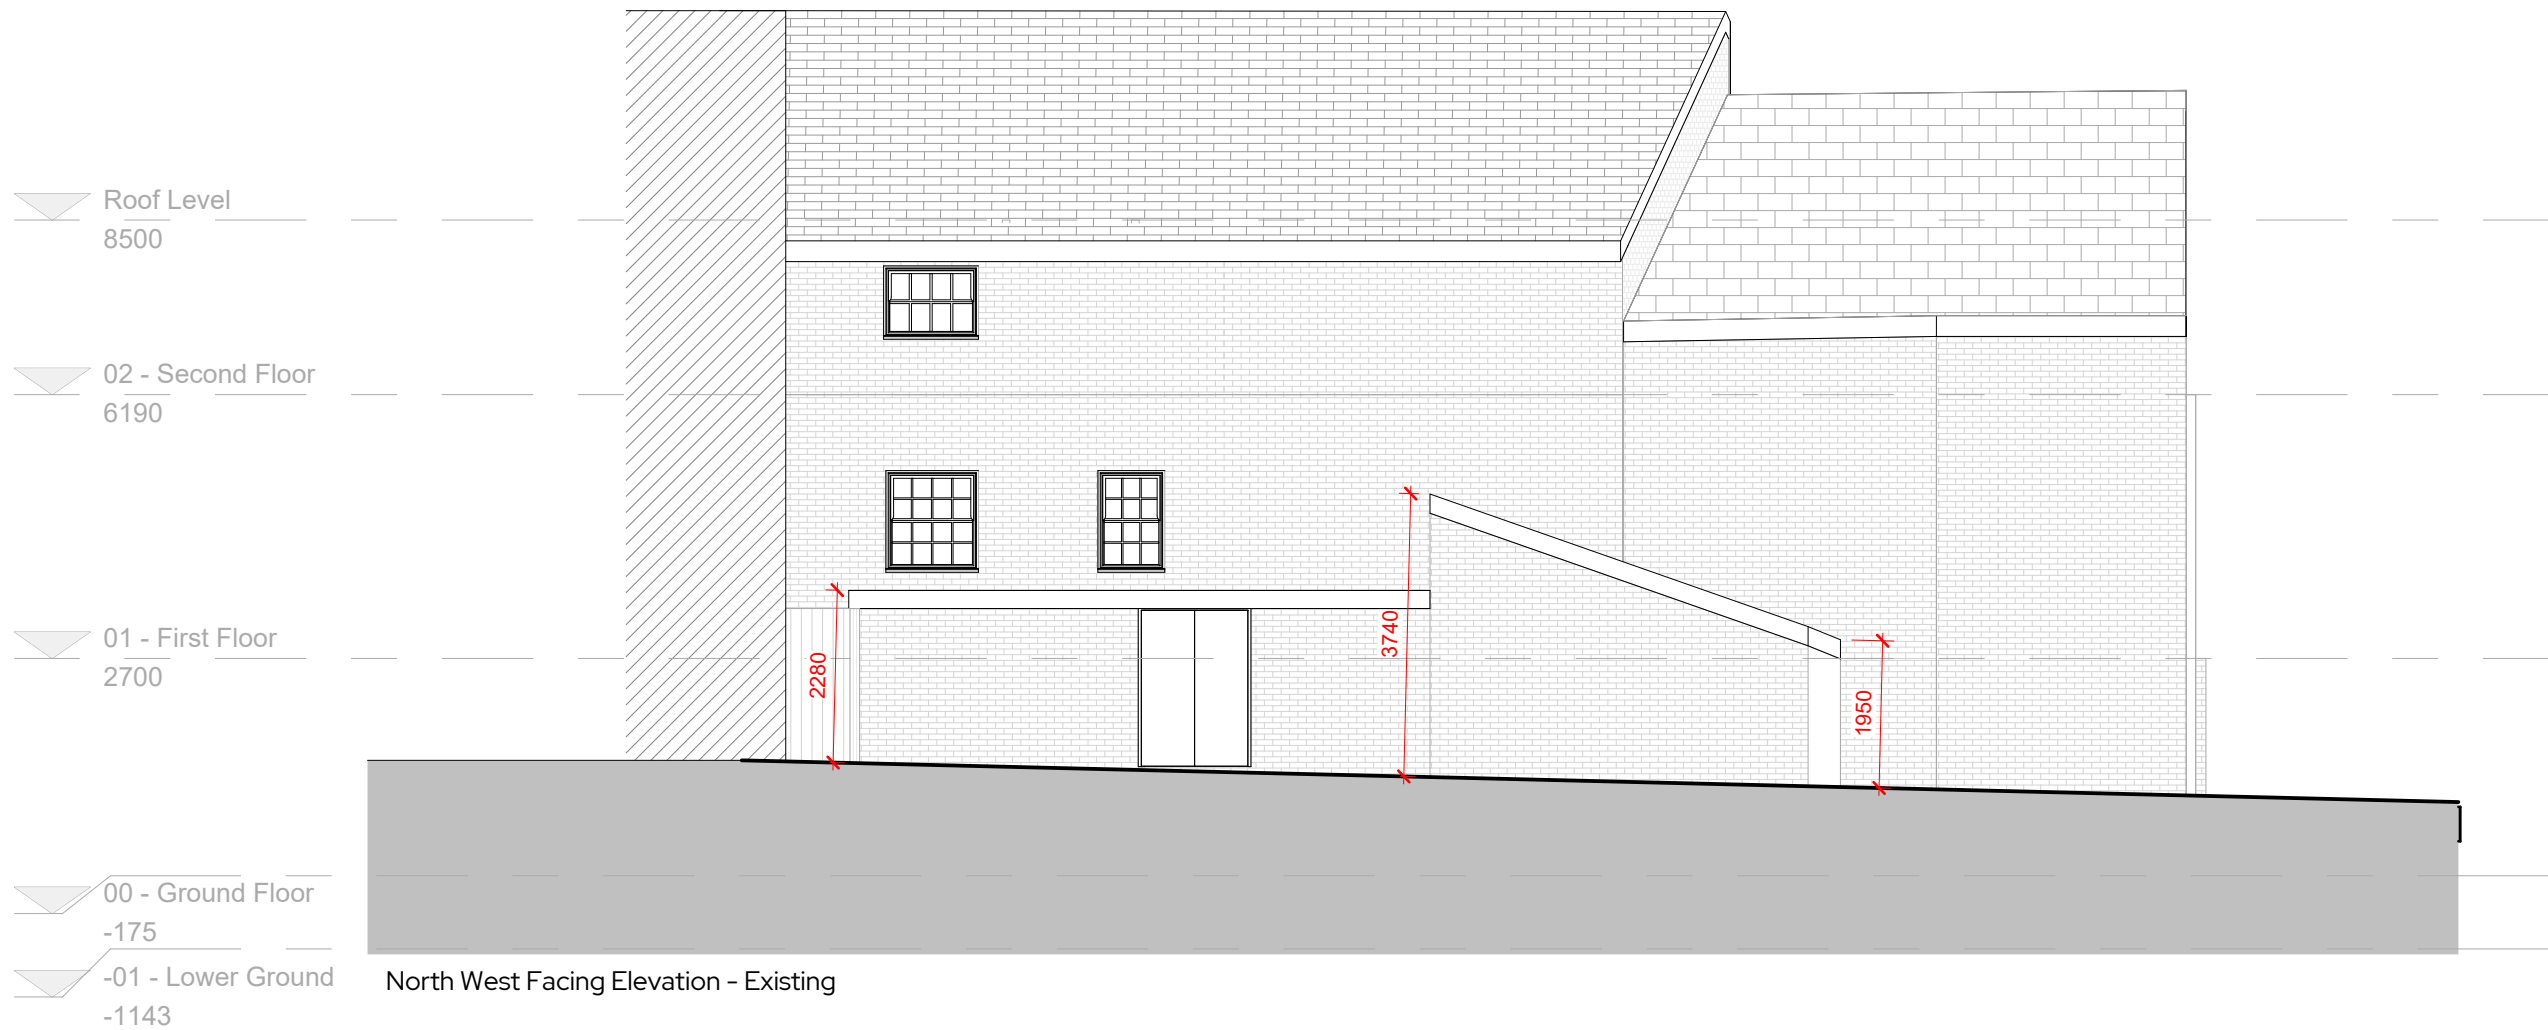


REV	Date	Description	Issued	Additional Notes	Project Title	Title
A	14/03/2024	Technical Issue	RJ		5-11 Eccleston Street	Rear Elevation - Existing
B	27/08/2025	Revision 3	AG			
					Client Name	1286-02-04-002 Rev B
					Project Address	
					5-11 Eccleston Street Prescot, L34 5QH	
					Date	07/03/24
					Scale	1:100
					Sheet Size	A3
					Drawn by	RJ
					Checked by	DB