



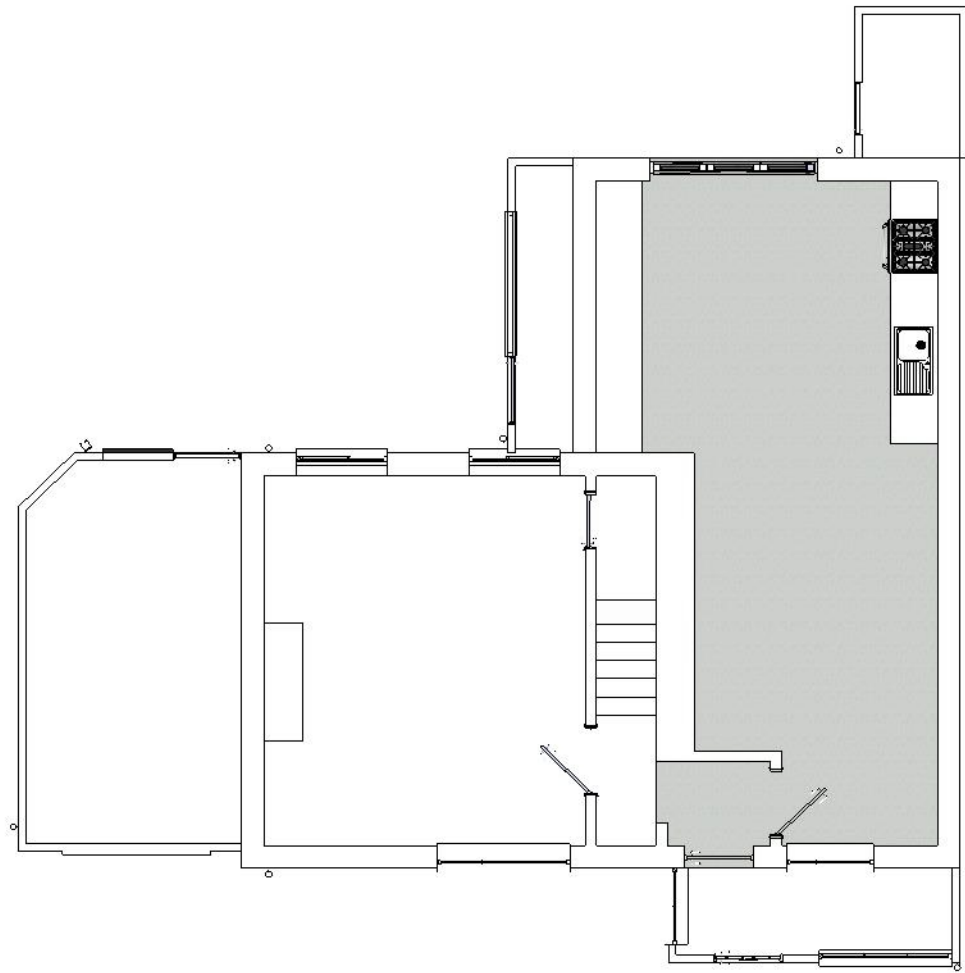

Existing Ground Floor Plan
Scale 1:100

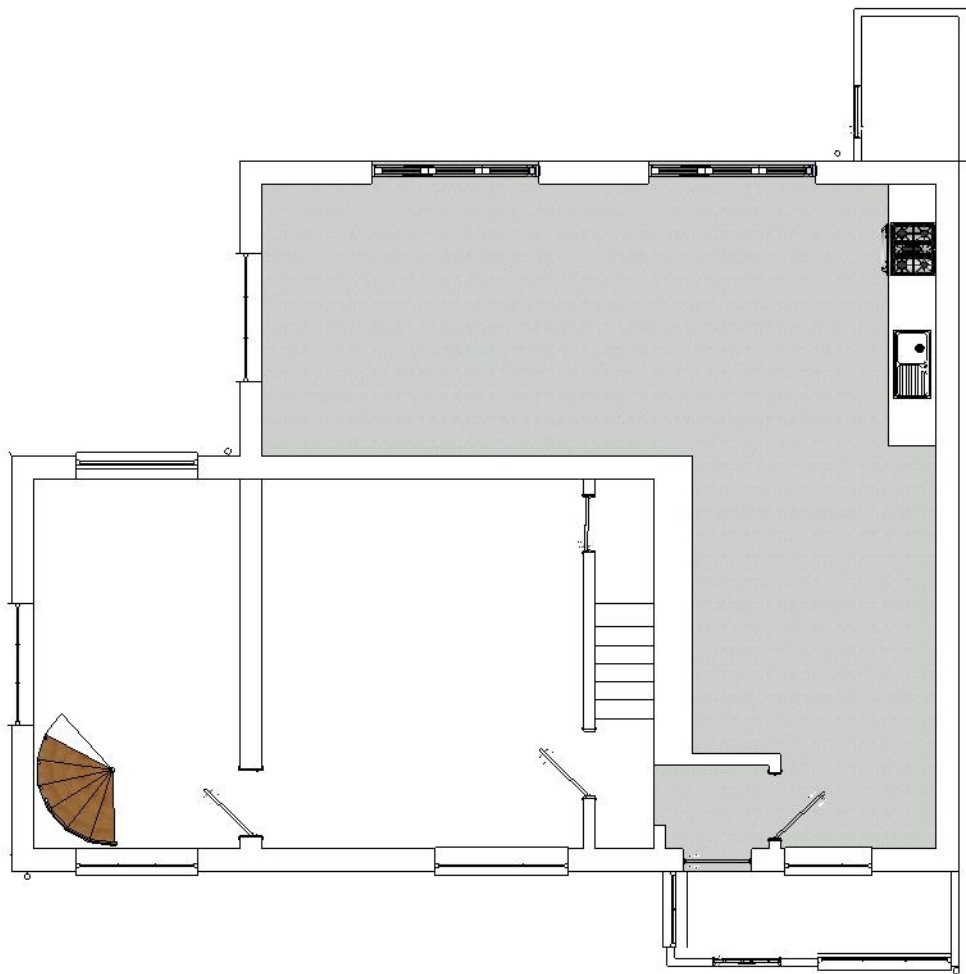

Proposed Ground Floor
Plan Scale 1:100

J LA
Drafting & Design

The Foundry Unit 3 9a Lydia Ann Street L1 5BW Liverpool
Mobile: 0748 577 083
Email: Info@JLA3D.com Web: www.JLA3D.com

Drawing Title: Proposed floor plans

Project Name: The Cottage

Drawing Number: 101- 4

Scale: As shown on A3 Date: 20-08-2021 Drawn by: J L Almeida



Do not scale this drawing, use dimensioned sizes only