


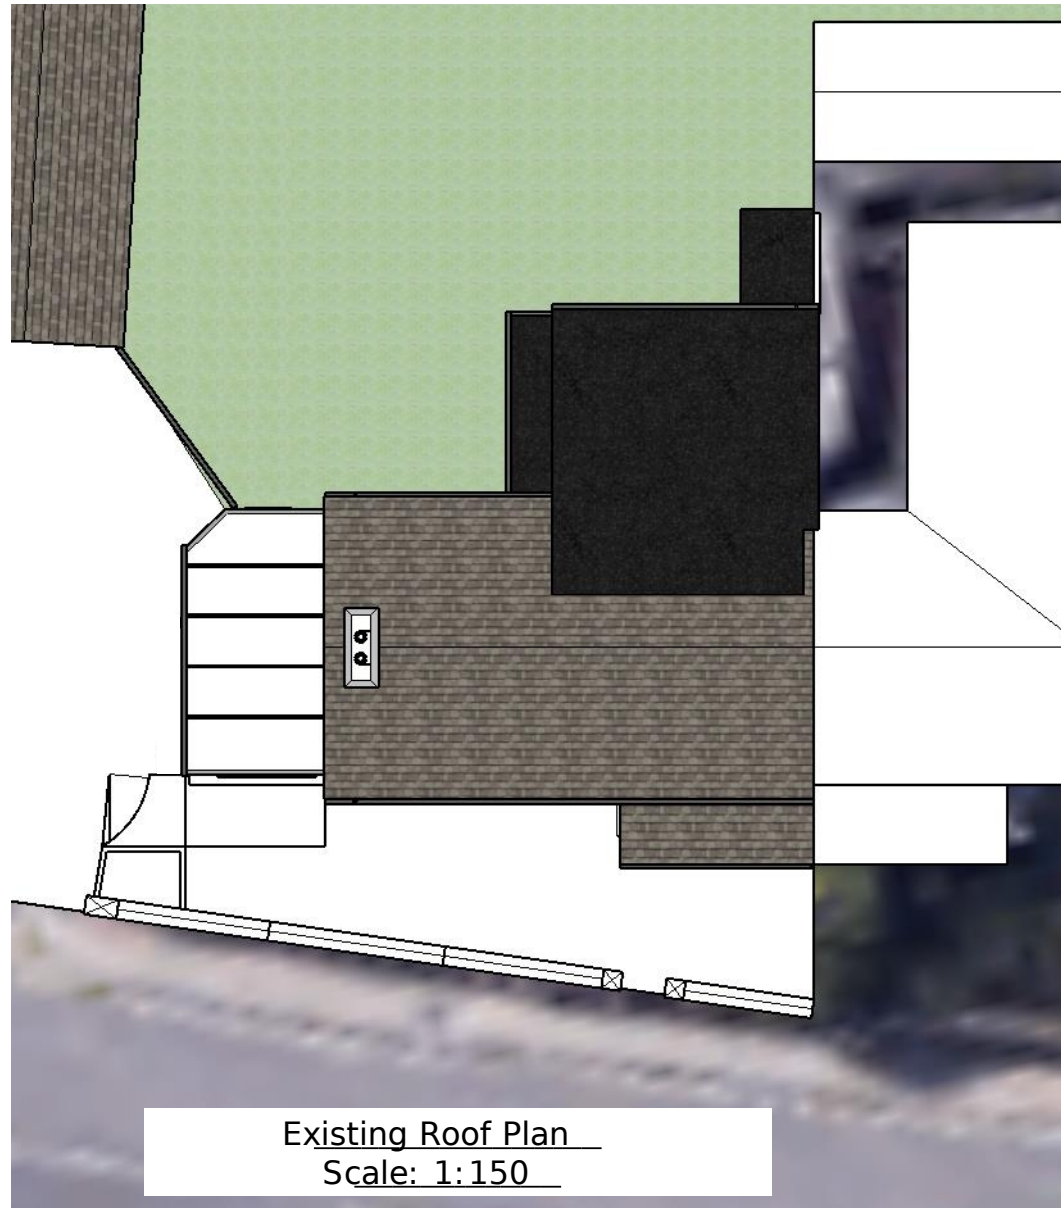

# JLA3D Drafting & Design

The Foundry Unit 3 9a Lydia Ann Street L1 5BW Liverpool  
Mobile: 0748 577 083  
Email: Info@JLA3D.com Web: www.JLA3D.com

Drawing Title: <Floor Plans>

Project Name: The Cottage L35 1QH

Drawing Number: 101- 3

Scale: As shown on A3 Date: 12-08-2019 Drawn by: J L Almeida

0 5 10

Do not scale this drawing, use dimensioned sizes only