




Proposed Front Elevation
Scale: 1:100

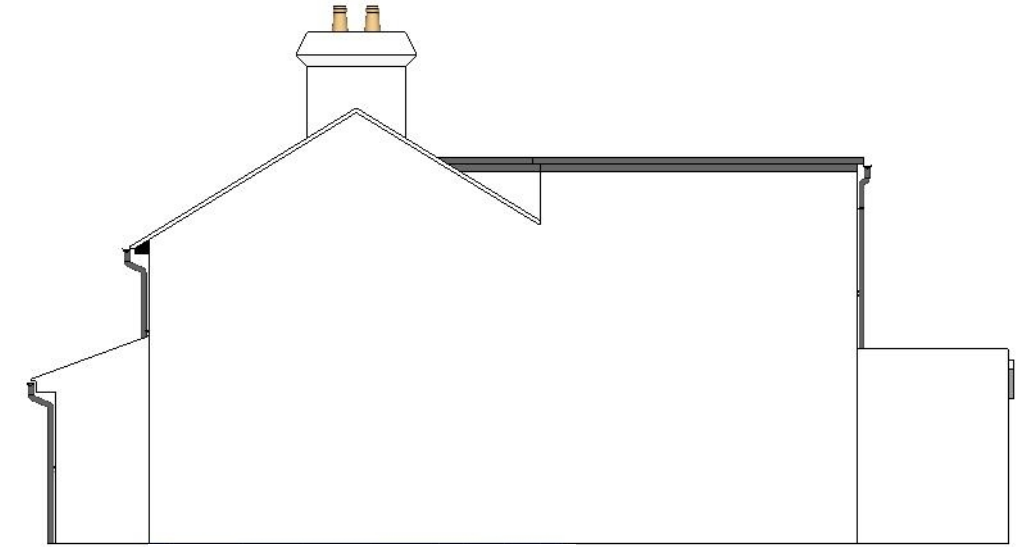

Proposed Right Elevation
Scale: 1:100



Proposed Rear Elevation
Scale: 1:100



Proposed Left Elevation
Scale: 1:100

JLA3D
Drafting & Design

The Foundry Unit 3 9a Lydia Ann Street L1 5BW Liverpool
Mobile: 0748 577 083
Email: Info@JLA3D.com Web: www.JLA3D.com

Drawing Title:	<Floor Plans>
Project Name:	The Cottage L35 1QH
Drawing Number:	101- 2
Scale:	As shown on A3
Date:	12-08-2019
Drawn by:	J L Almeida

0 5 10

Do not scale this drawing, use dimensioned sizes only