
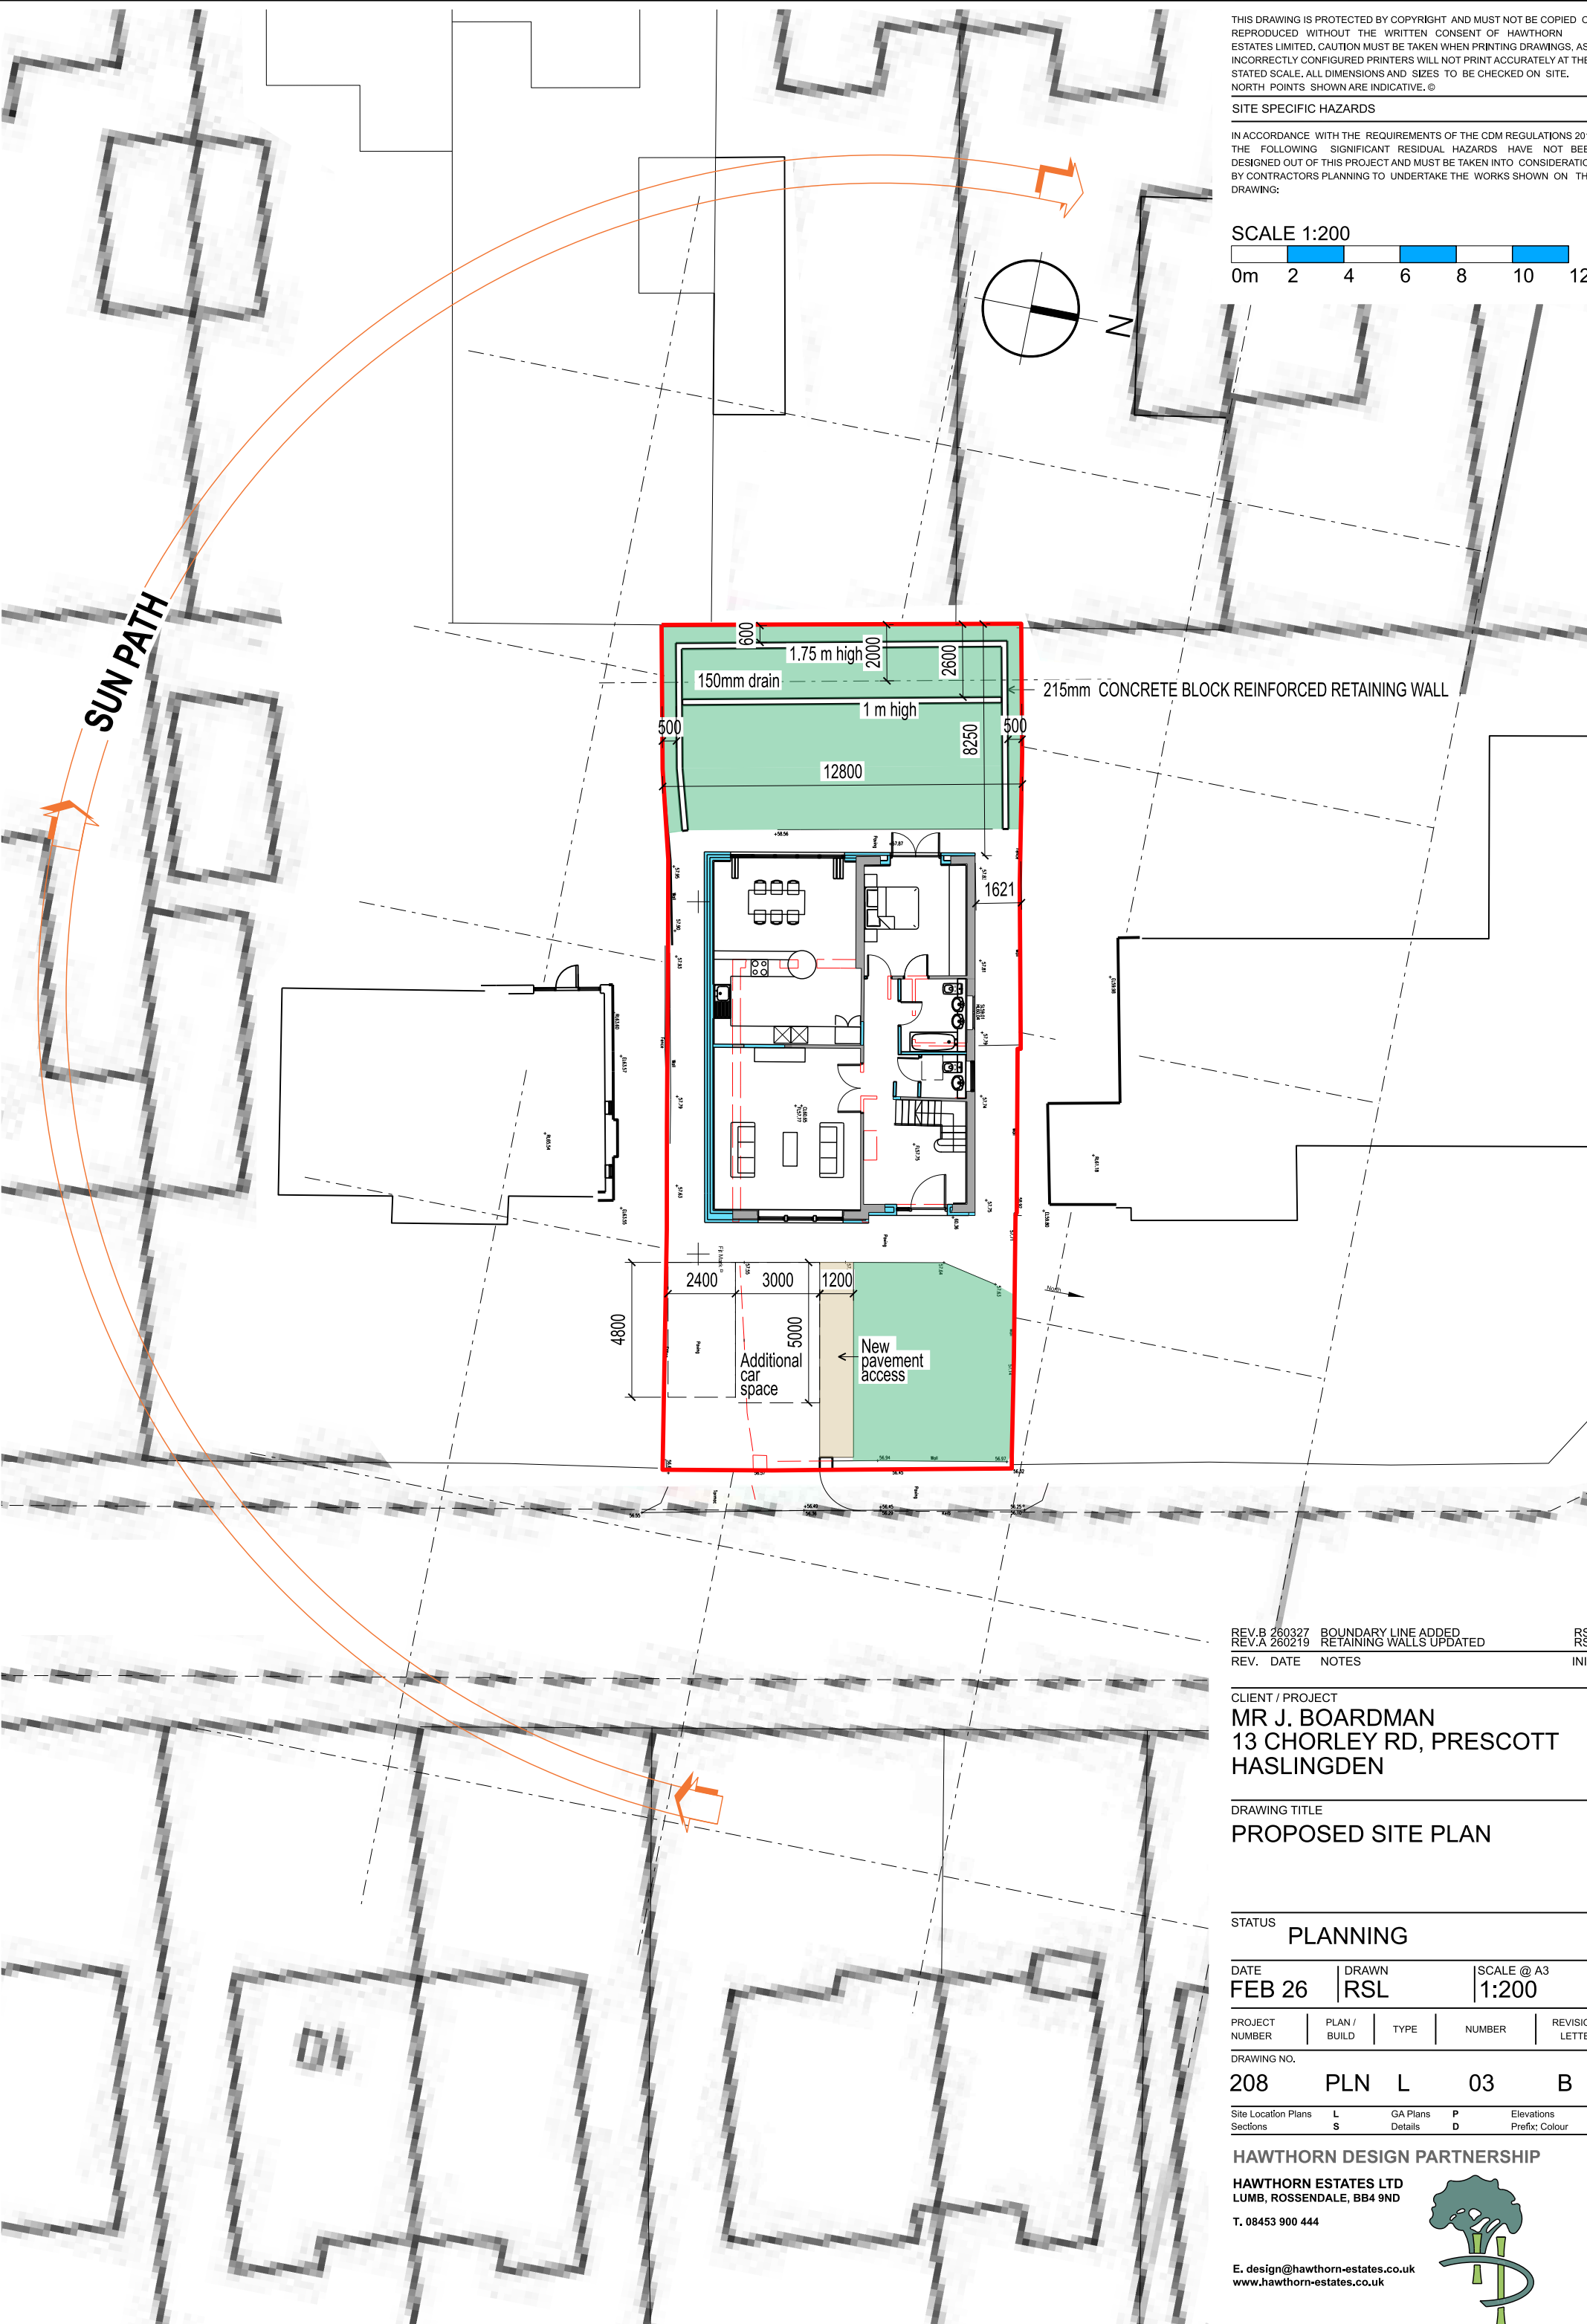
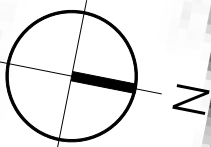


SITE SPECIFIC HAZARDS

IN ACCORDANCE WITH THE REQUIREMENTS OF THE CDM REGULATIONS 2015 THE FOLLOWING SIGNIFICANT RESIDUAL HAZARDS HAVE NOT BEEN DESIGNED OUT OF THIS PROJECT AND MUST BE TAKEN INTO CONSIDERATION BY CONTRACTORS PLANNING TO UNDERTAKE THE WORKS SHOWN ON THIS DRAWING:

SCALE 1:200

 

REV.B 260327	BOUNDARY LINE ADDED	RSL
REV.A 260219	RETAINING WALLS UPDATED	RSL
REV.	DATE	NOTES
		INIT.

CLIENT / PROJECT
MR J. BOARDMAN
13 CHORLEY RD, PRESCOTT
HASLINGDEN

DRAWING TITLE
PROPOSED SITE PLAN

STATUS
PLANNING

DATE	DRAWN	SCALE @ A3
FEB 26	RSL	1:200

PROJECT NUMBER	PLAN / BUILD	TYPE	NUMBER	REVISION LETTER
----------------	--------------	------	--------	-----------------

DRAWING NO. 208 PLN L 03 B

Site Location Plans	L	GA Plans	P	Elevations	E
Sections	S	Details	D	Prefix: Colour	C

HAWTHORN DESIGN PARTNERSHIP
HAWTHORN ESTATES LTD
LUMB, ROSSENDALE, BB4 9ND
T. 08453 900 444

E. design@hawthorn-estates.co.uk
www.hawthorn-estates.co.uk

