


SITE SPECIFIC HAZARDS

IN ACCORDANCE WITH THE REQUIREMENTS OF THE CDM REGULATIONS 2015 THE FOLLOWING SIGNIFICANT RESIDUAL HAZARDS HAVE NOT BEEN DESIGNED OUT OF THIS PROJECT AND MUST BE TAKEN INTO CONSIDERATION BY CONTRACTORS PLANNING TO UNDERTAKE THE WORKS SHOWN ON THIS DRAWING.


SCALE 1:100

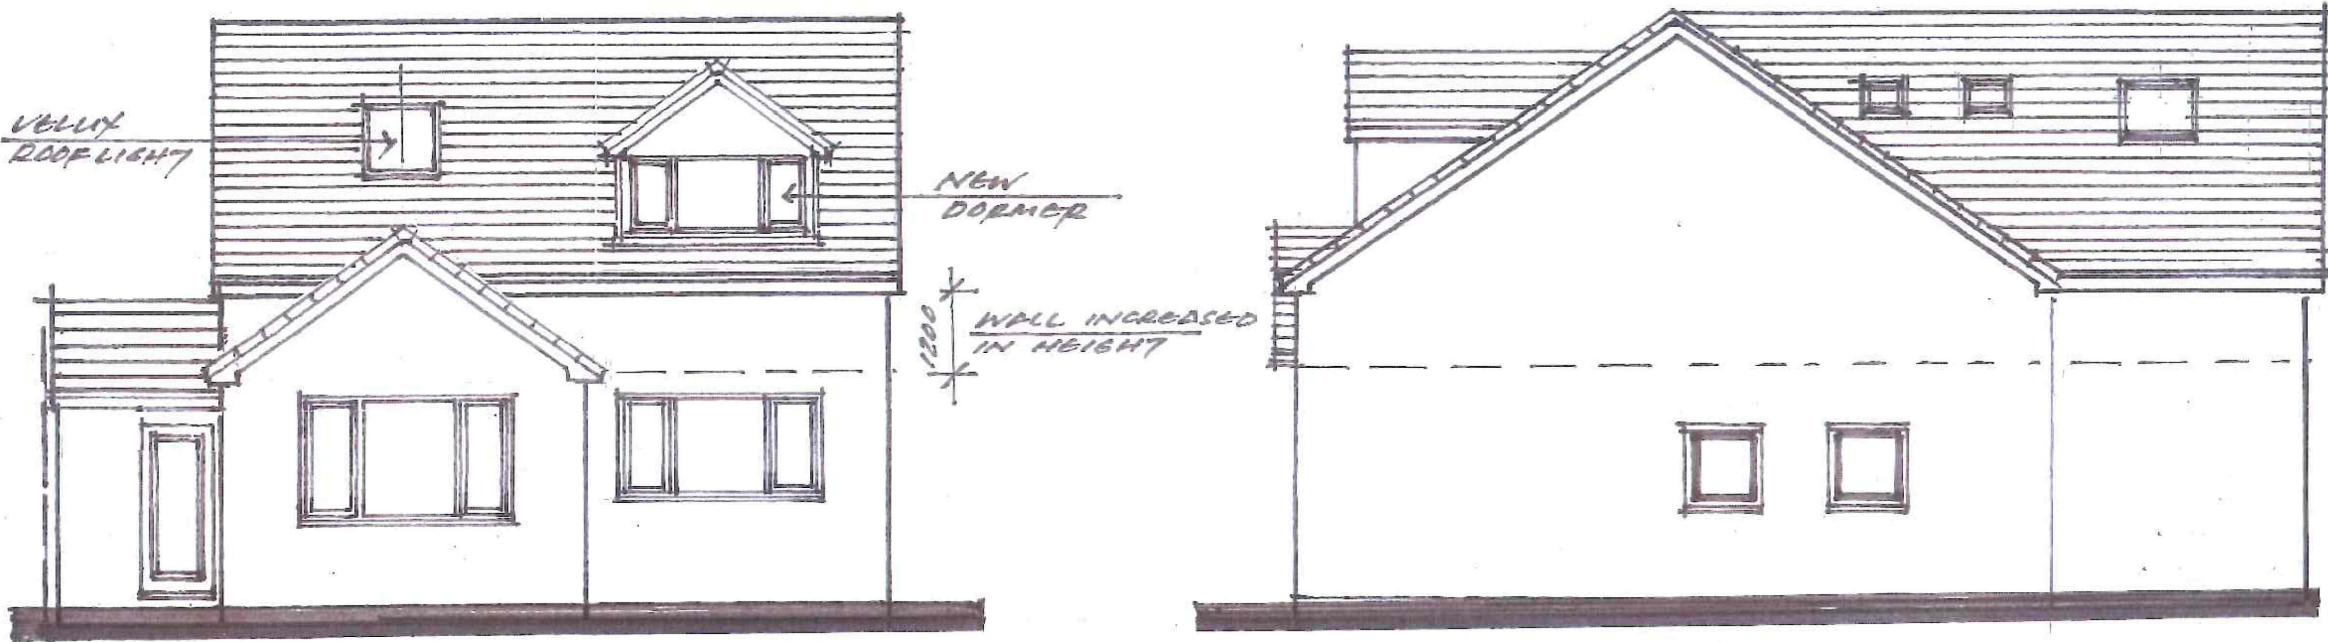

Front


Side

APPROVED ELEVATIONS

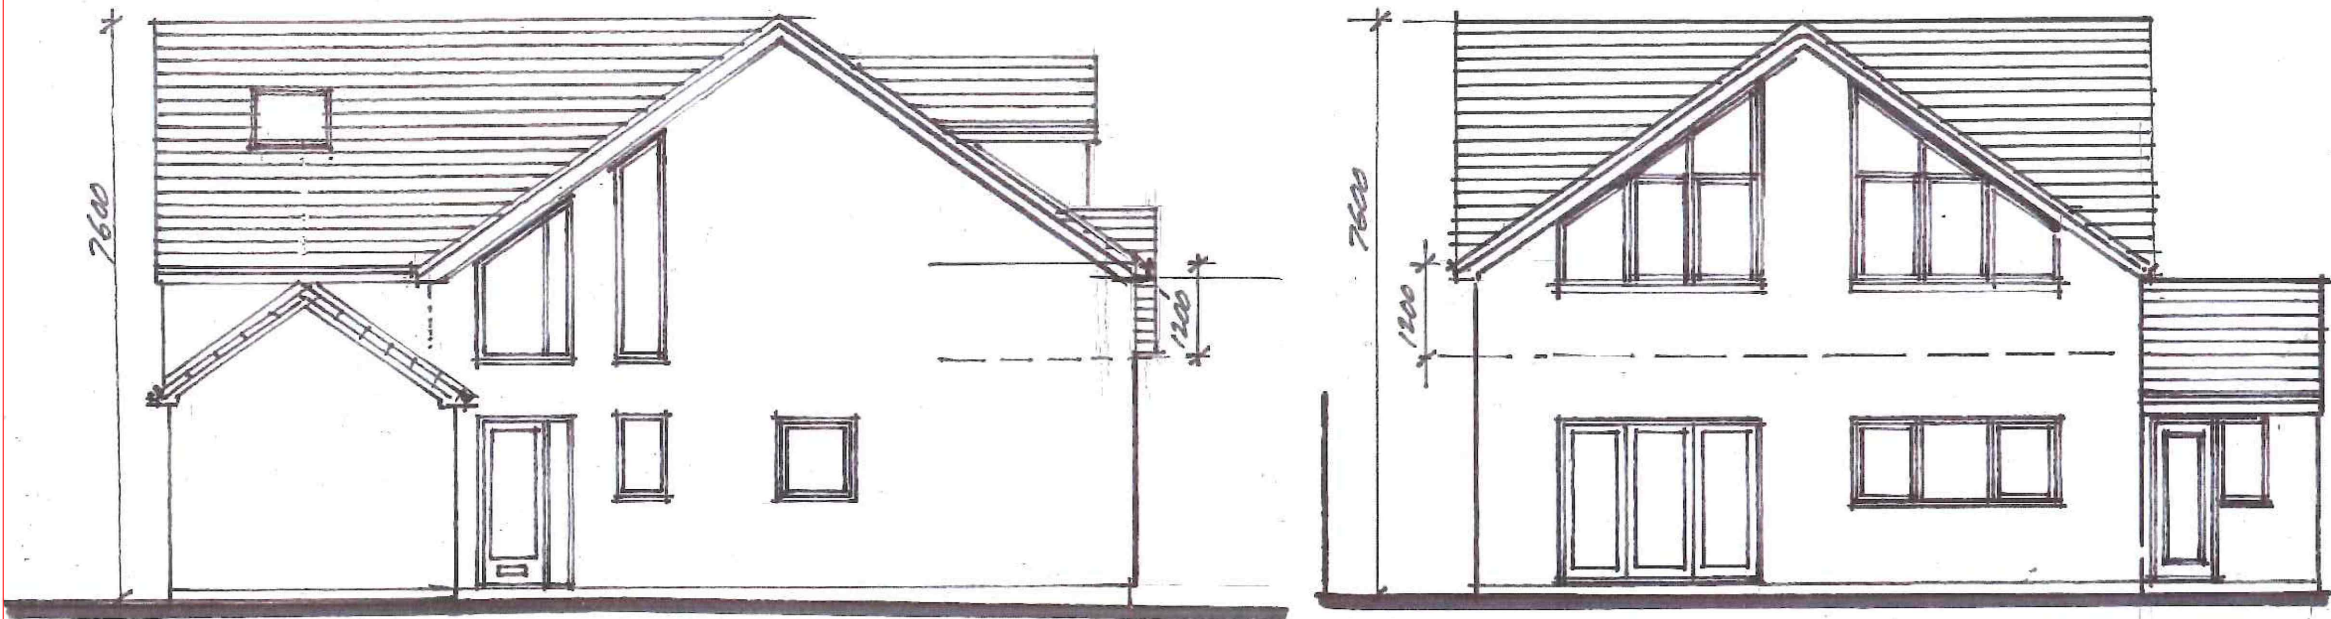


Side

Rear

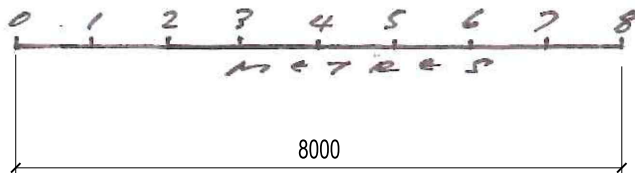

55.00m Datum

EAST ELEVATION

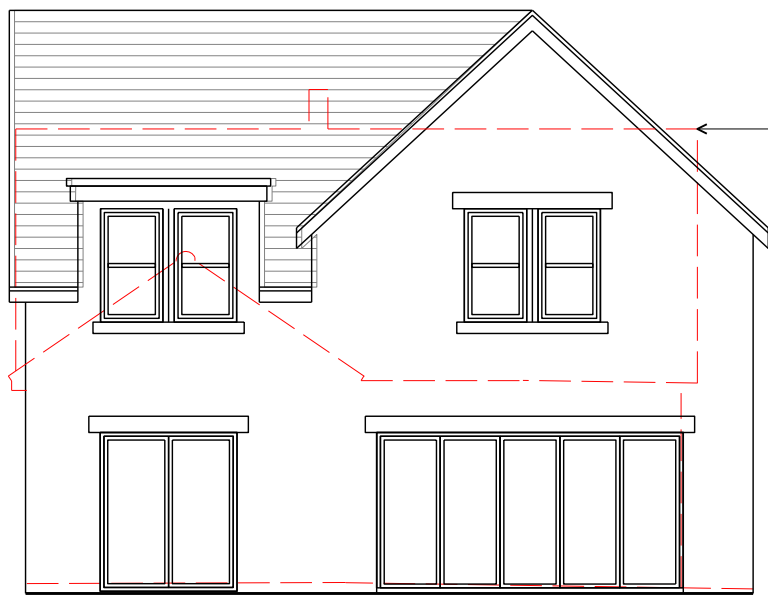


55.00m Datum

WEST ELEVATION

RED DOTTED LINE INDICATES OUTLINE OF EXISTING DWELLING


PROPOSED ELEVATIONS

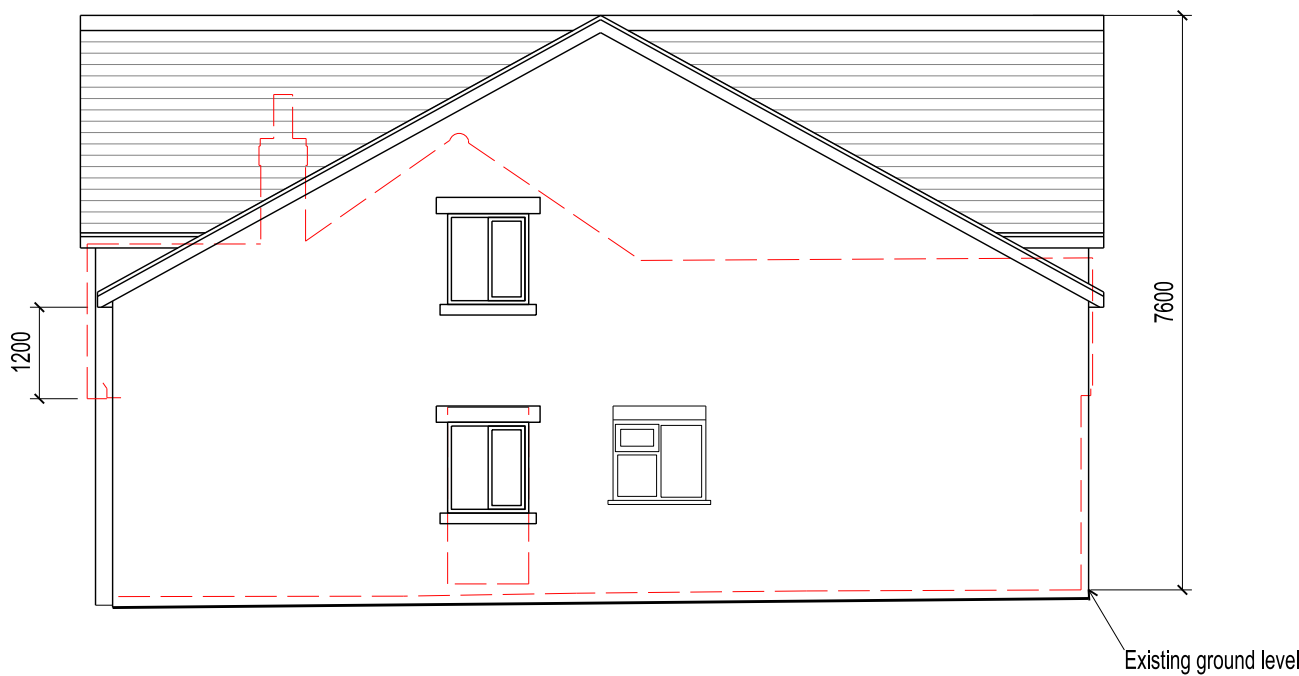

Existing ground level

55.00m Datum

NORTH ELEVATION

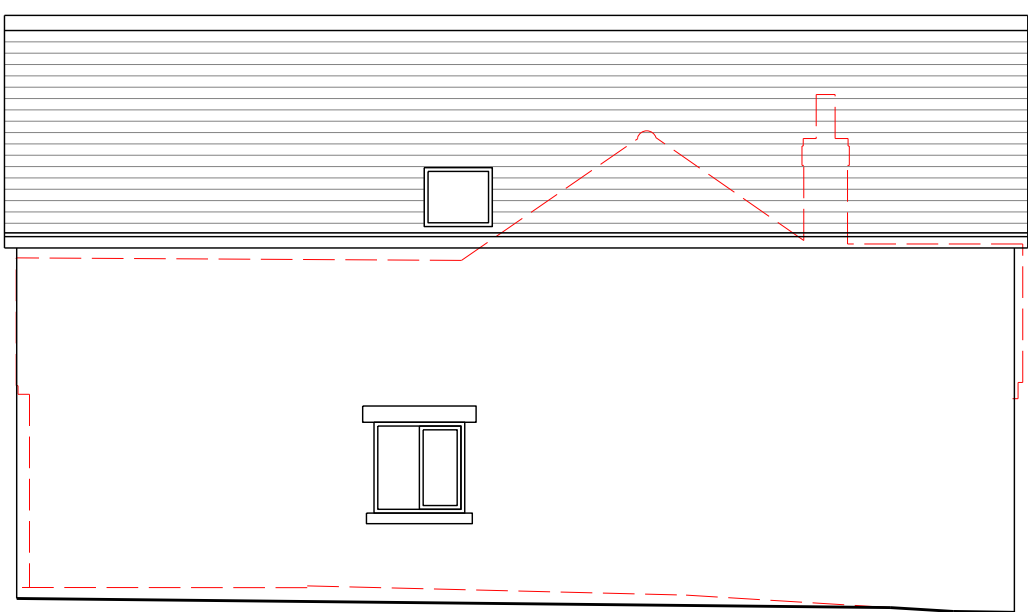

55.00m Datum

SOUTH ELEVATION

REV. DATE NOTES INIT.

CLIENT / PROJECT
MR J. BOARDMAN
13 CHORLEY RD, PRESCOTT
HASLINGDEN

DRAWING TITLE
PROPOSED ELEVATIONS
PROPOSED & APPROVED
COMPARATIVE ANALYSIS

STATUS
PLANNING

DATE
AUG 25

DRAWN
RSL

SCALE @ A3
1:100

PROJECT NUMBER	PLAN / BUILD	TYPE	NUMBER	REVISION LETTER
----------------	--------------	------	--------	-----------------

DRAWING NO.	PLAN	E	03	-
-------------	------	---	----	---

Site Location Plans	L	GA Plans	P	Elevations	E
Sections	S	Details	D	Profile Colour	C

HAWTHORN DESIGN PARTNERSHIP

HAWTHORN ESTATES LTD
LUMB, ROSSENDALE, BB4 9ND
T. 08453 900 444

E. design@hawthorn-estates.co.uk
www.hawthorn-estates.co.uk

