


SITE SPECIFIC HAZARDS


IN ACCORDANCE WITH THE REQUIREMENTS OF THE CDM REGULATIONS 2015 THE FOLLOWING SIGNIFICANT RESIDUAL HAZARDS HAVE NOT BEEN DESIGNED OUT OF THIS PROJECT AND MUST BE TAKEN INTO CONSIDERATION BY CONTRACTORS PLANNING TO UNDERTAKE THE WORKS SHOWN ON THIS DRAWING:

SCALE 1:100

 

THIS DRAWING IS PROTECTED BY COPYRIGHT AND MUST NOT BE COPIED OR REPRODUCED WITHOUT THE WRITTEN CONSENT OF HAWTHORN ESTATES LIMITED. CAUTION MUST BE TAKEN WHEN PRINTING DRAWINGS, AS INCORRECTLY CONFIGURED PRINTERS WILL NOT PRINT ACCURATELY AT THE STATED SCALE. ALL DIMENSIONS AND SIZES TO BE CHECKED ON SITE. NORTH POINTS SHOWN ARE INDICATIVE. ©

ATTIC PLAN

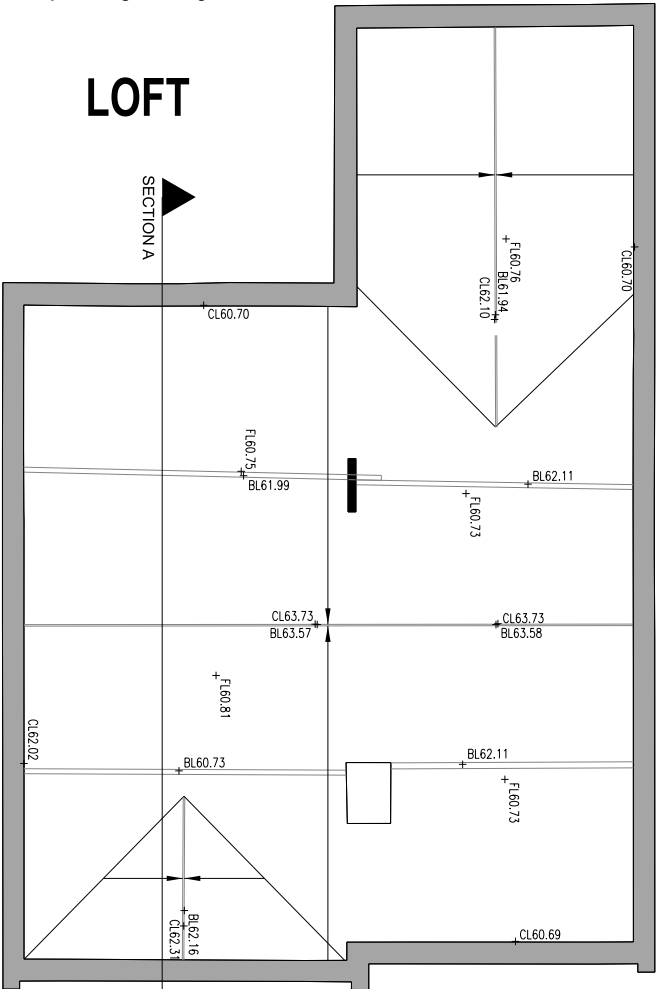

LOFT

| REV. | DATE | NOTES | INIT. |
|------|------|-------|-------|
|------|------|-------|-------|

CLIENT / PROJECT  
MR J. BOARDMAN  
13 CHORLEY RD, PRESCOTT  
HASLINGDEN

DRAWING TITLE  
EXISTING PLANS

STATUS  
PLANNING

DATE  
JULY 25

DRAWN  
QUICKDRAW

SCALE @ A3  
1:100

| PROJECT NUMBER | PLAN / BUILD | TYPE | NUMBER | REVISION LETTER |
|----------------|--------------|------|--------|-----------------|
|----------------|--------------|------|--------|-----------------|

DRAWING NO.  
208 PLN P 01

|                     |   |          |   |                |   |
|---------------------|---|----------|---|----------------|---|
| Site Location Plans | L | GA Plans | P | Elevations     | E |
| Sections            | S | Details  | D | Prefix: Colour | C |

HAWTHORN DESIGN PARTNERSHIP

HAWTHORN ESTATES LTD  
LUMB, ROSSENDALE, BB4 9ND

T. 08453 900 444

E. design@hawthorn-estates.co.uk  
www.hawthorn-estates.co.uk



GROUND FLOOR PLAN

