




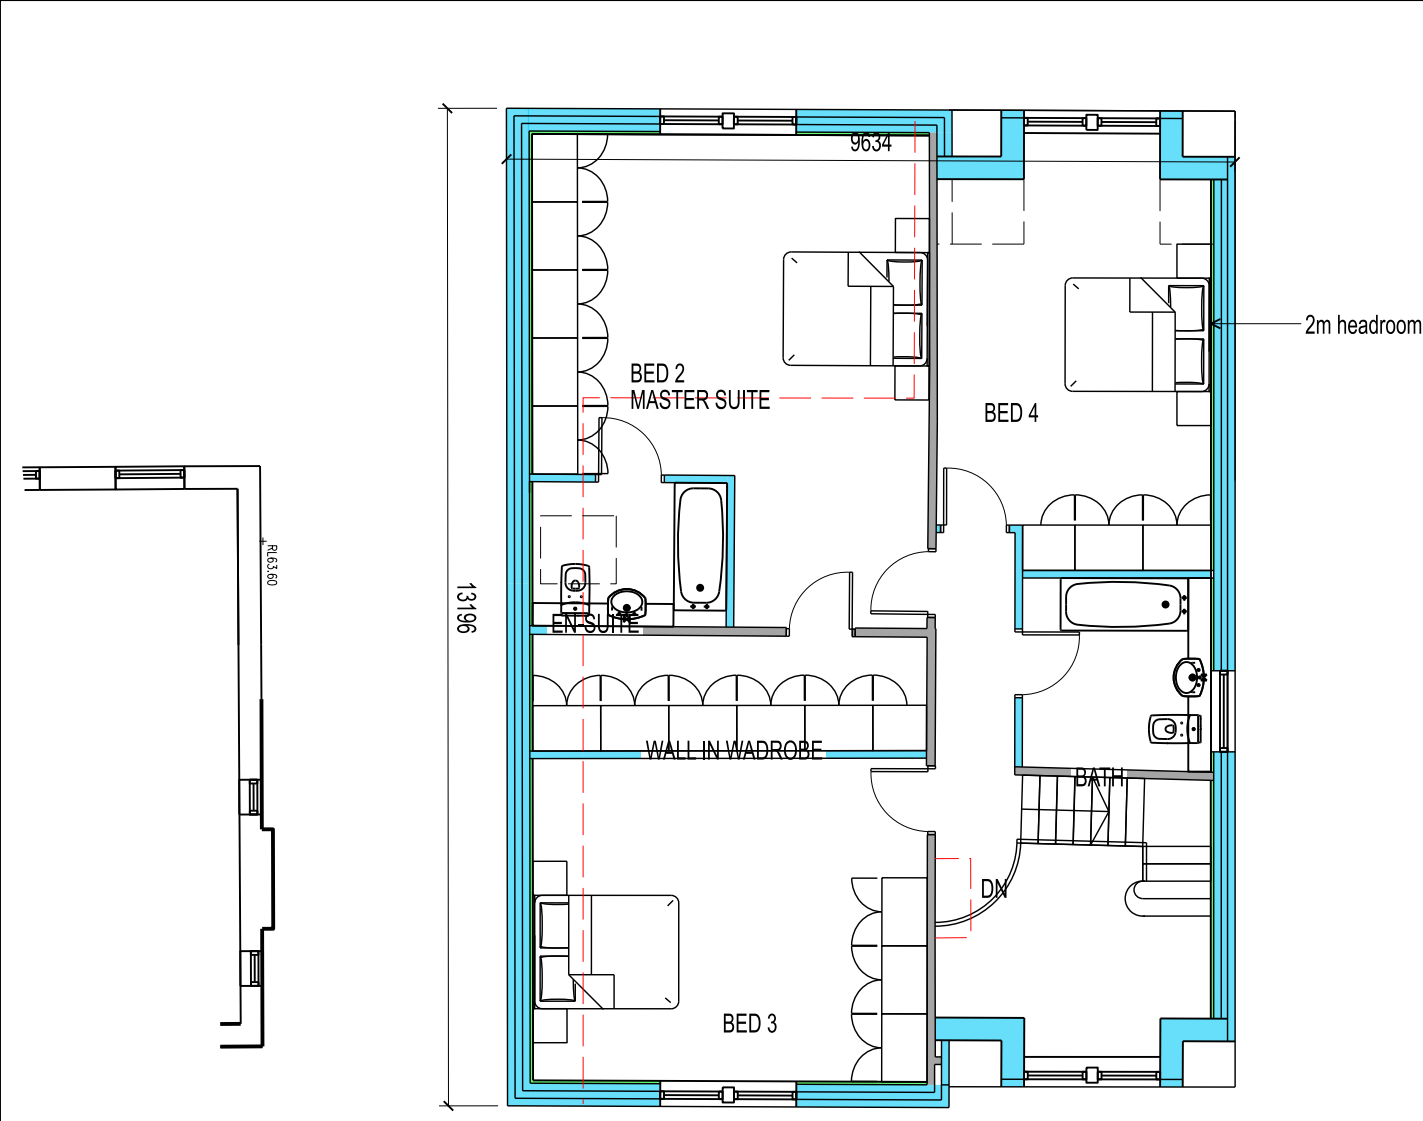

PROPOSED FIRST FLOOR PLAN

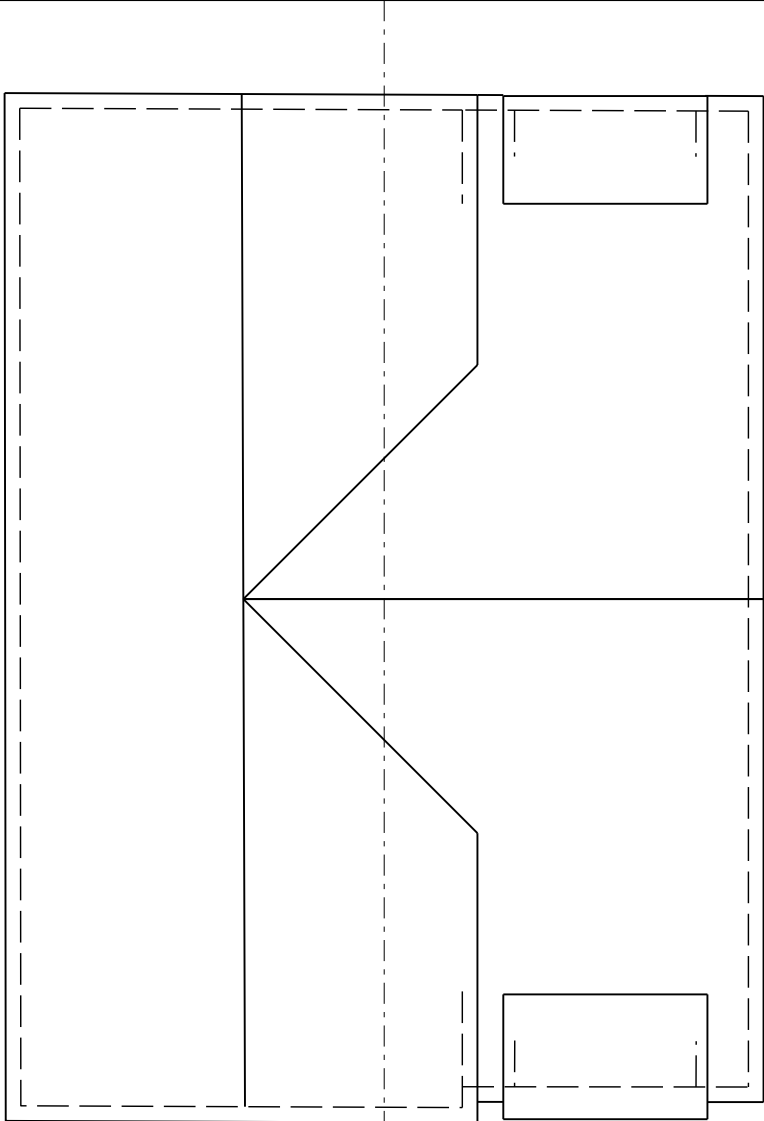

PROPOSED ROOF PLAN

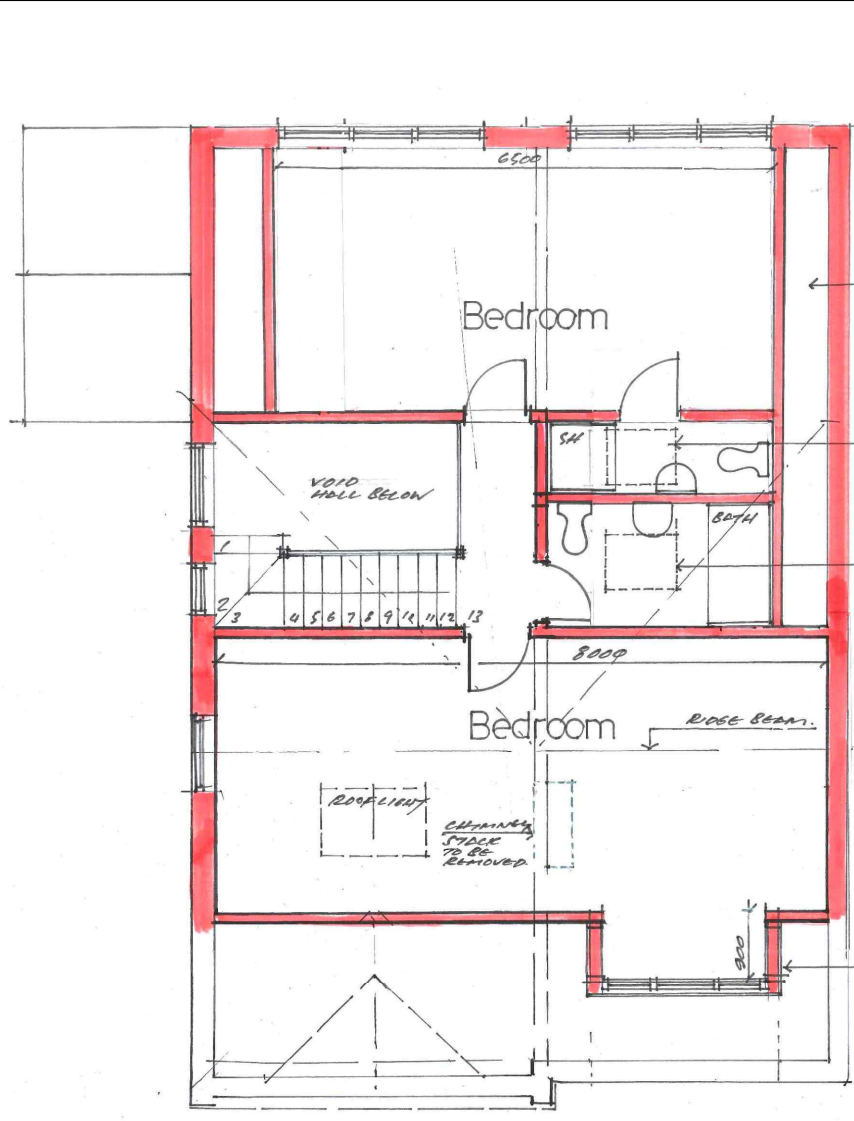


APPROVED FIRST FLOOR PLAN

THIS DRAWING IS PROTECTED BY COPYRIGHT AND MUST NOT BE COPIED OR REPRODUCED WITHOUT THE WRITTEN CONSENT OF HAWTHORN ESTATES LIMITED. CAUTION MUST BE TAKEN WHEN PRINTING DRAWINGS, AS INCORRECTLY CONFIGURED PRINTERS WILL NOT PRINT ACCURATELY AT THE STATED SCALE. ALL DIMENSIONS AND SIZES TO BE CHECKED ON SITE. NORTH POINTS SHOWN ARE INDICATIVE. ©

SITE SPECIFIC HAZARDS


IN ACCORDANCE WITH THE REQUIREMENTS OF THE COM REGULATIONS 2015 THE FOLLOWING SIGNIFICANT RESIDUAL HAZARDS HAVE NOT BEEN DESIGNED OUT OF THIS PROJECT AND MUST BE TAKEN INTO CONSIDERATION BY CONTRACTORS PLANNING TO UNDERTAKE THE WORKS SHOWN ON THIS DRAWING:

SCALE 1:100

 


KEY


- EXISTING
- PROPOSED
- REMOVED
- APPROVED

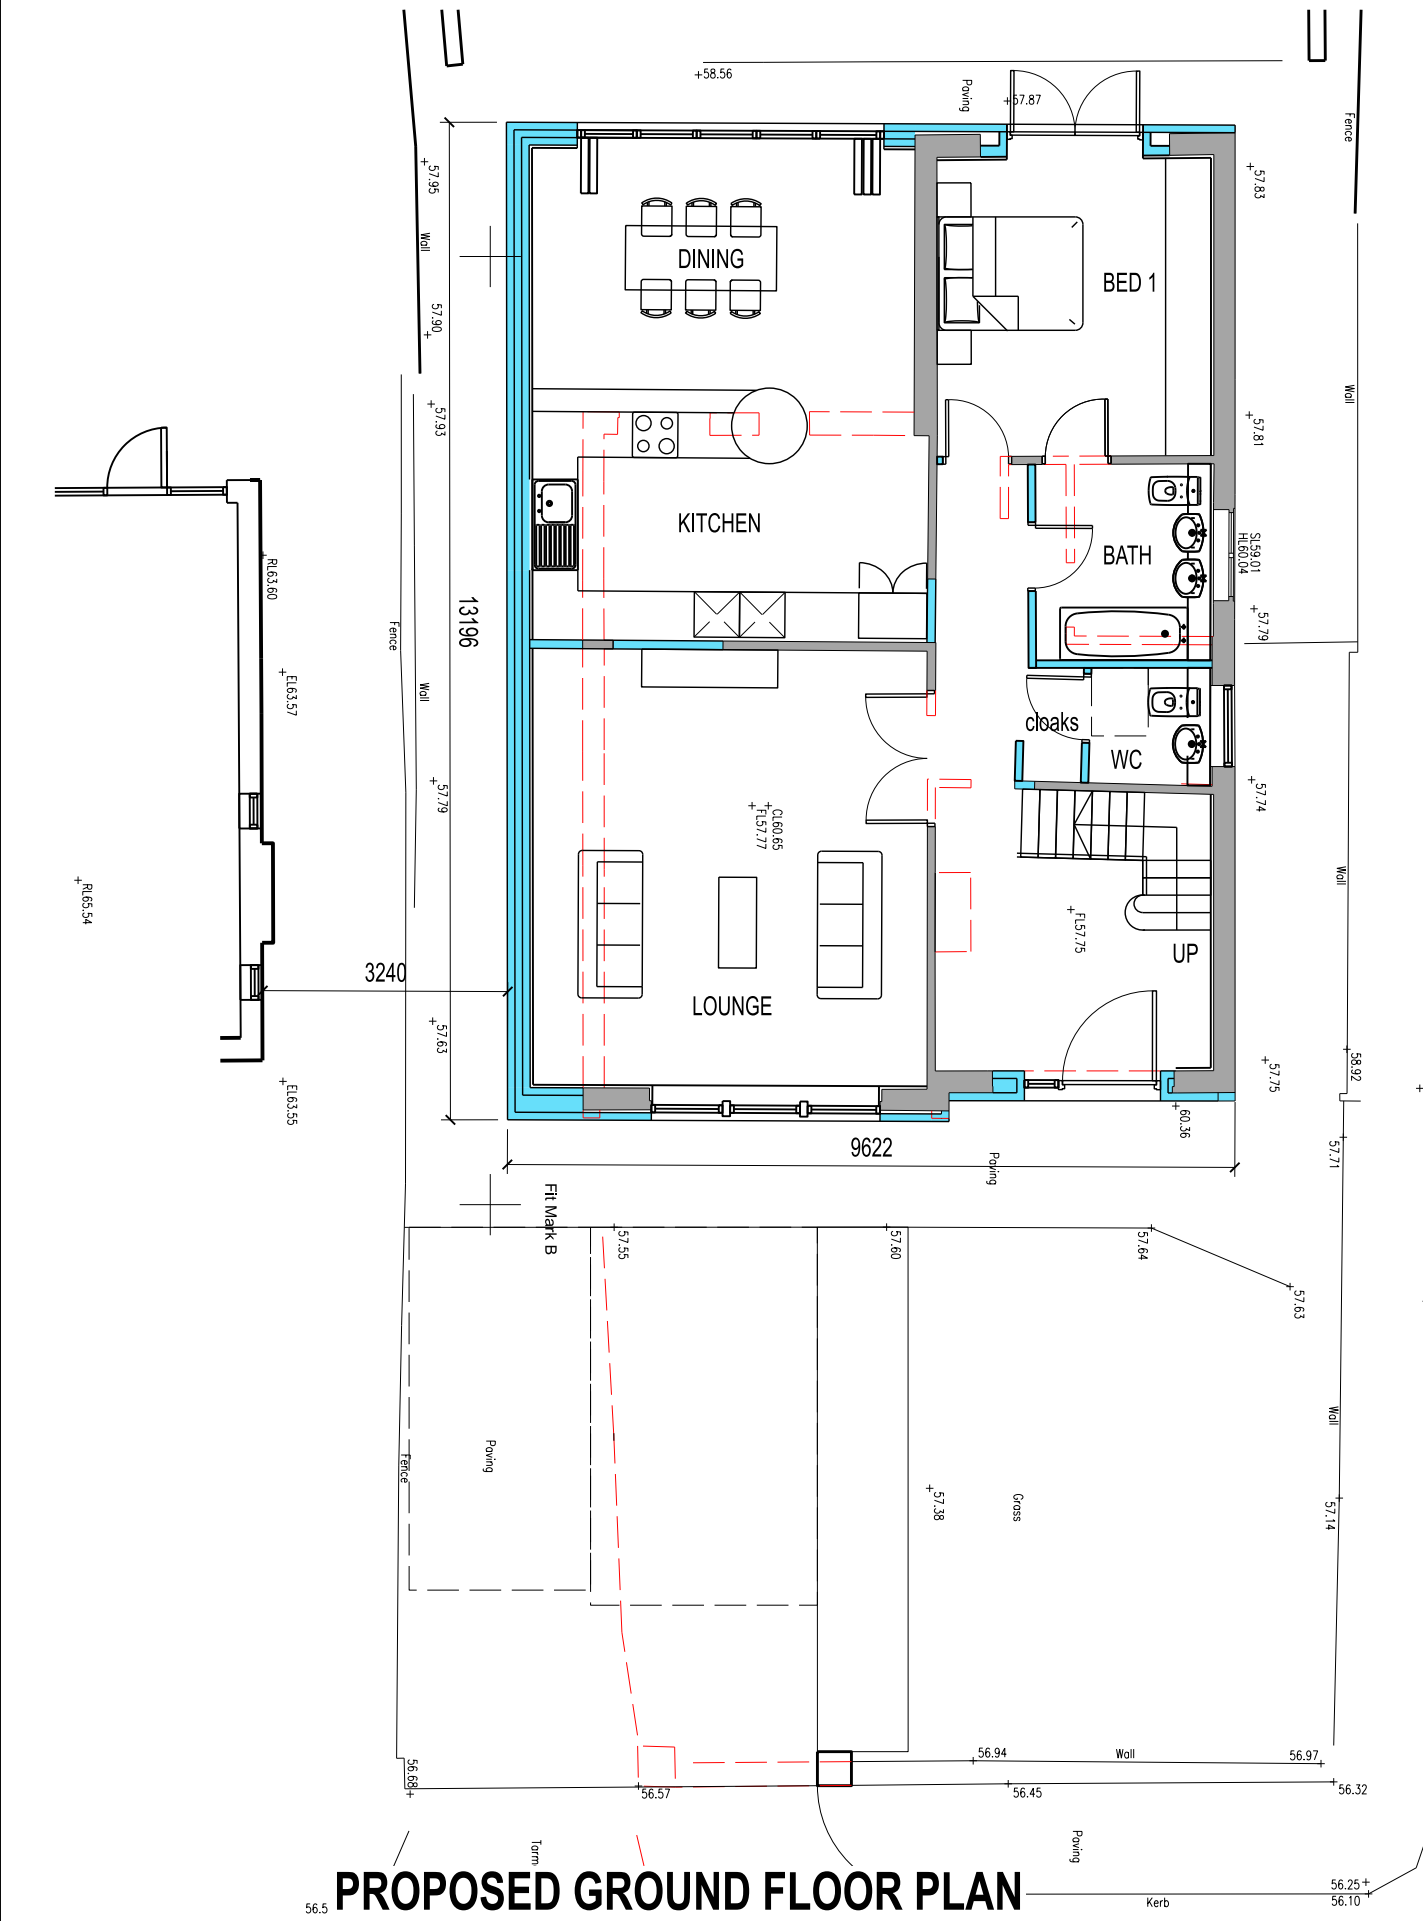

PROPOSED GROUND FLOOR PLAN

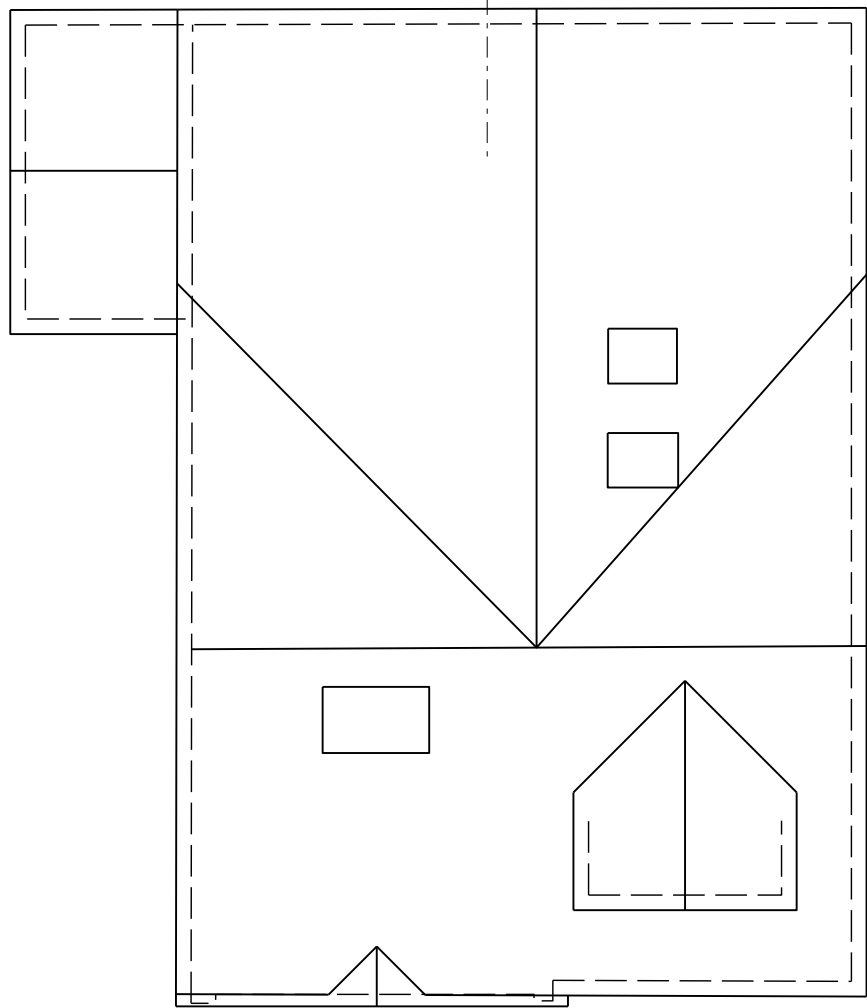

APPROVED ROOF PLAN

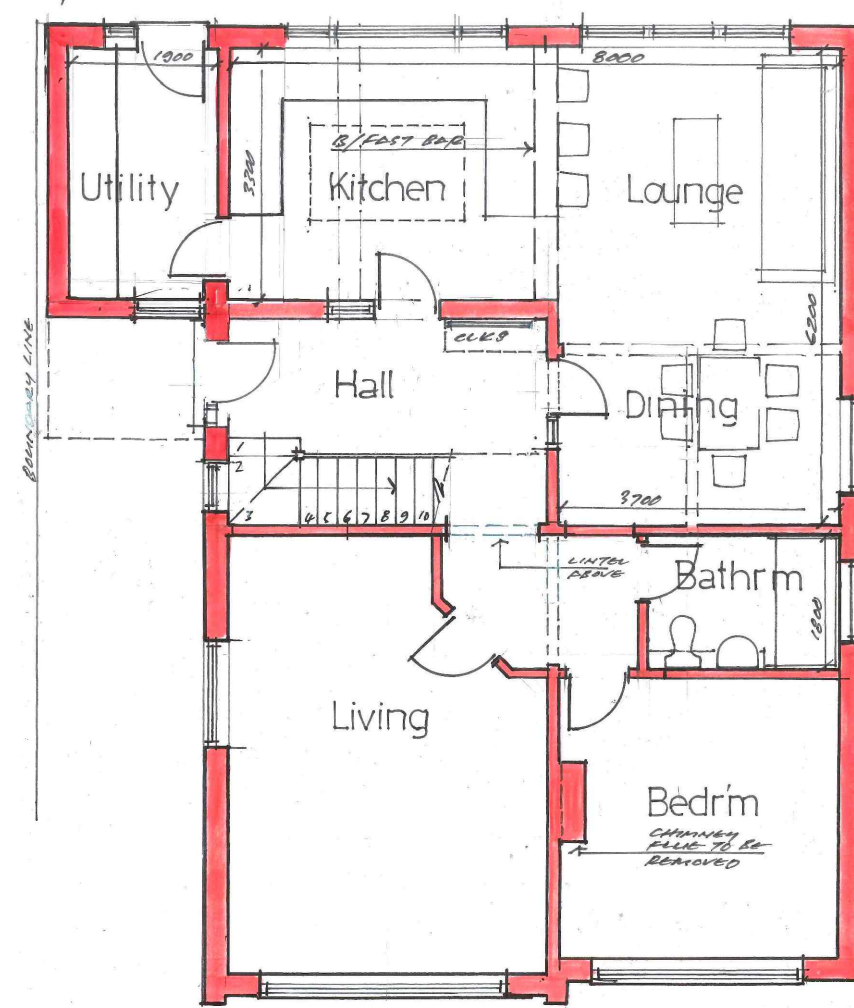

APPROVED GROUND FLOOR PLAN

REV B 260219 ROOF PLANS ADDED RSL
REV A 250827 DIMS ADDED RSL
REV. DATE NOTES INIT.

CLIENT / PROJECT
MR J. BOARDMAN
13 CHORLEY RD, PRESCOTT
HASLINGDEN

DRAWING TITLE
PROPOSED PLANS
PROPOSED & APPROVED
COMPARATIVE ANALYSIS

STATUS
PLANNING

DATE
AUG 25

DRAWN
RSL

SCALE @ A3
1:100

PROJECT
NUMBER

PLAN / BUILD

TYPE

NUMBER

REVISION
LETTER

DRAWING NO.

208 PLN P 03 B

Site Location Plans L GA Plans P Elevations E
Sections S Details D Prefin Colour C

HAWTHORN DESIGN PARTNERSHIP

HAWTHORN ESTATES LTD
LUMB, ROSSENDALE, BB4 3ND

T. 08453 900 444

E. design@hawthorn-estates.co.uk
www.hawthorn-estates.co.uk

