




SCALE BAR @ 1:200

Do Not scale from drawing use dimensions indicated, if dimension required is not indicated refer to consultant

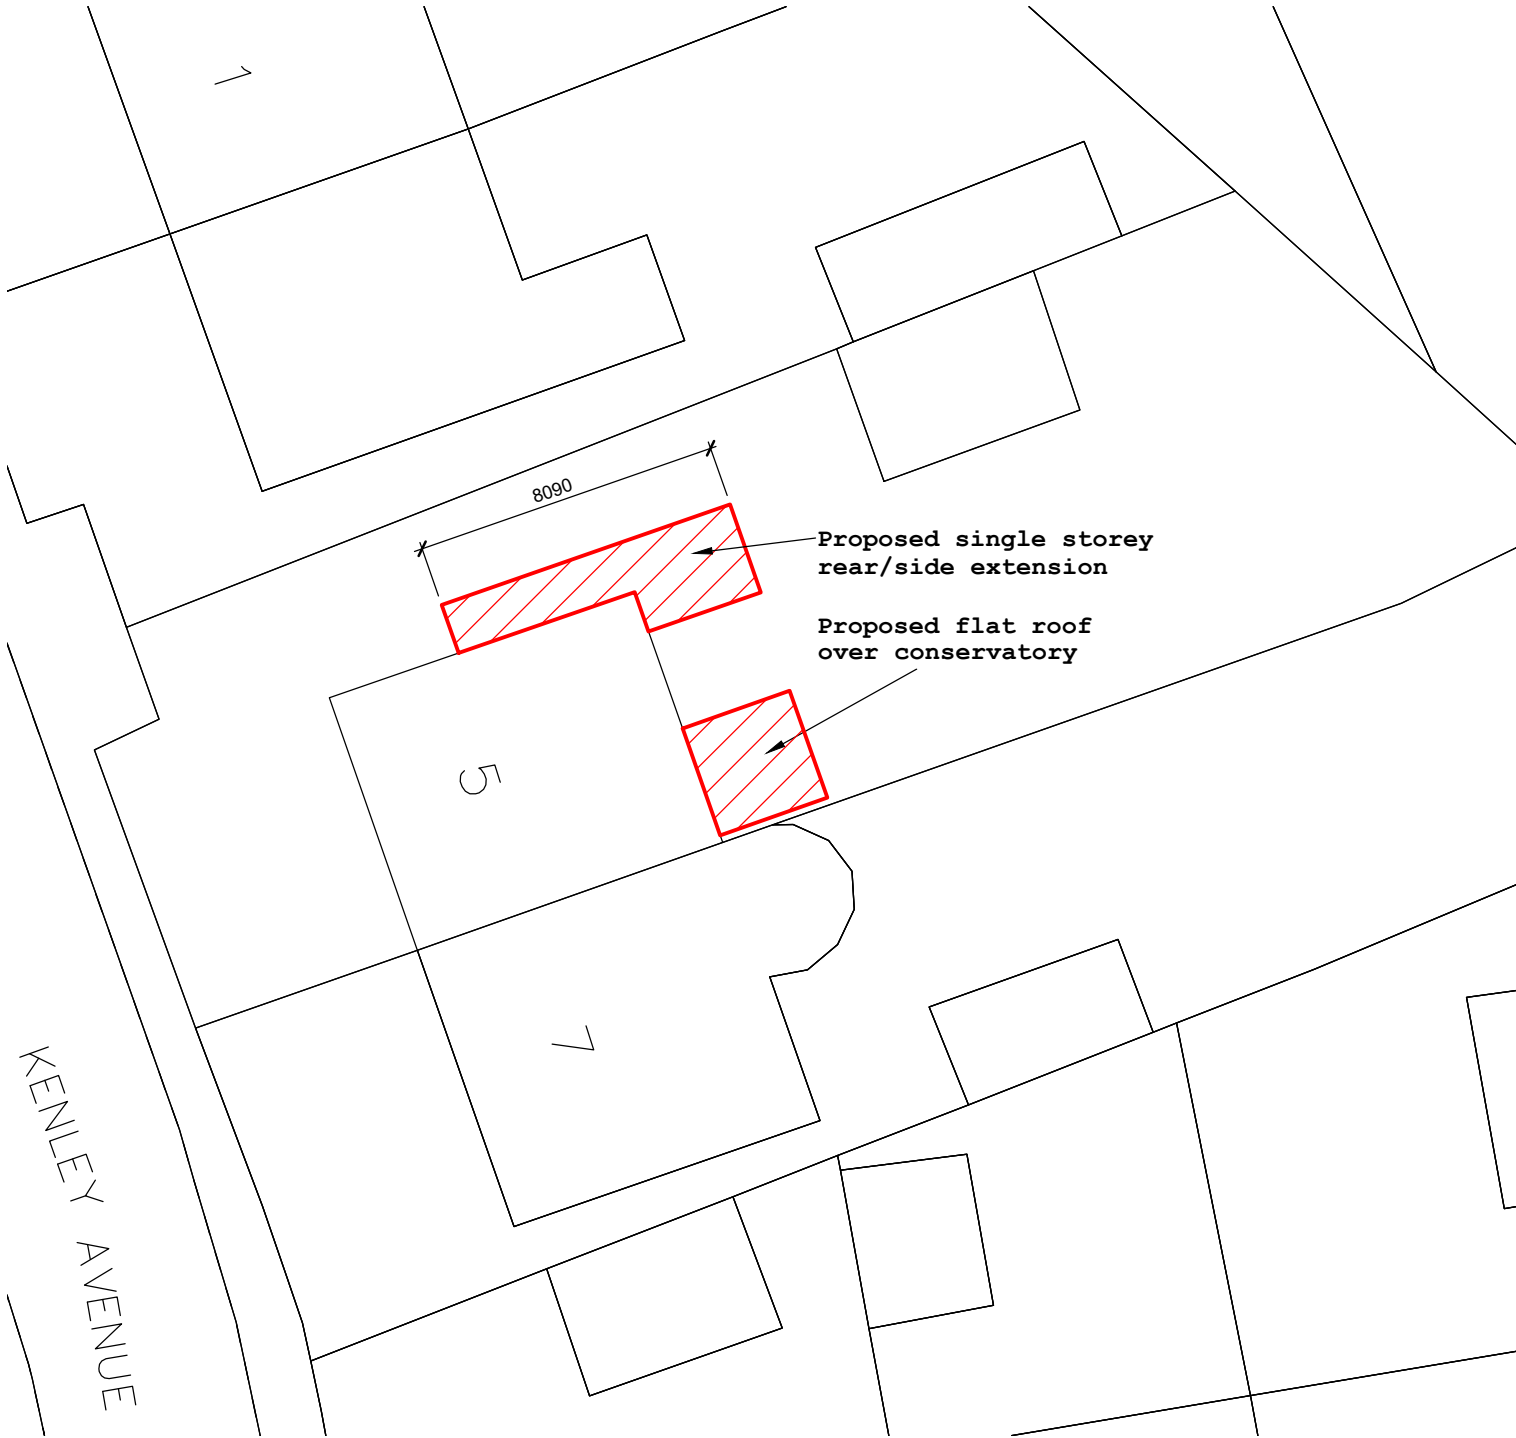

KENLEY AVENUE



revision description

Project Address:
**5 Kenley Avenue
WIDNES WA8 5DB**

Project Description:
Proposed single storey rear/side extension

Drawing Title:
BLOCK / SITE PLAN

Mobile : 07703 438 564
Email : mhamptonservices@gmail.com

Scale: 1:200 at A4	Date: March 2024
Drawing No.: KA05 - P03	Revision: