

Remove existing conservatory roof and construct new warm flat roof with roof lantern design agreed with Client.
New UPVC rainwater gutter and fascia to match and line through with existing

New 100mm dia UPVC SVP terminate with durable wire cage min. 900mm above highest opening window sash.

New 64mm dia. UPVC RWP to discharge into new BIG

Reform opening. Supply and fix new external quality aluminium sliding doors, design agreed with Client


PROPOSED REAR ELEVATION scale 1:50

Supply and fix new external quality UPVC combination frame, design agreed with Client.


PROPOSED GABLE ELEVATION scale 1:50

Remove existing conservatory roof and construct new warm flat roof with roof lantern design agreed with Client.
New UPVC rainwater gutter and fascia to match and line through with existing
Line of existing boundary fence omitted for clarity


PROPOSED SIDE ELEVATION
FROM No.7 scale 1:50

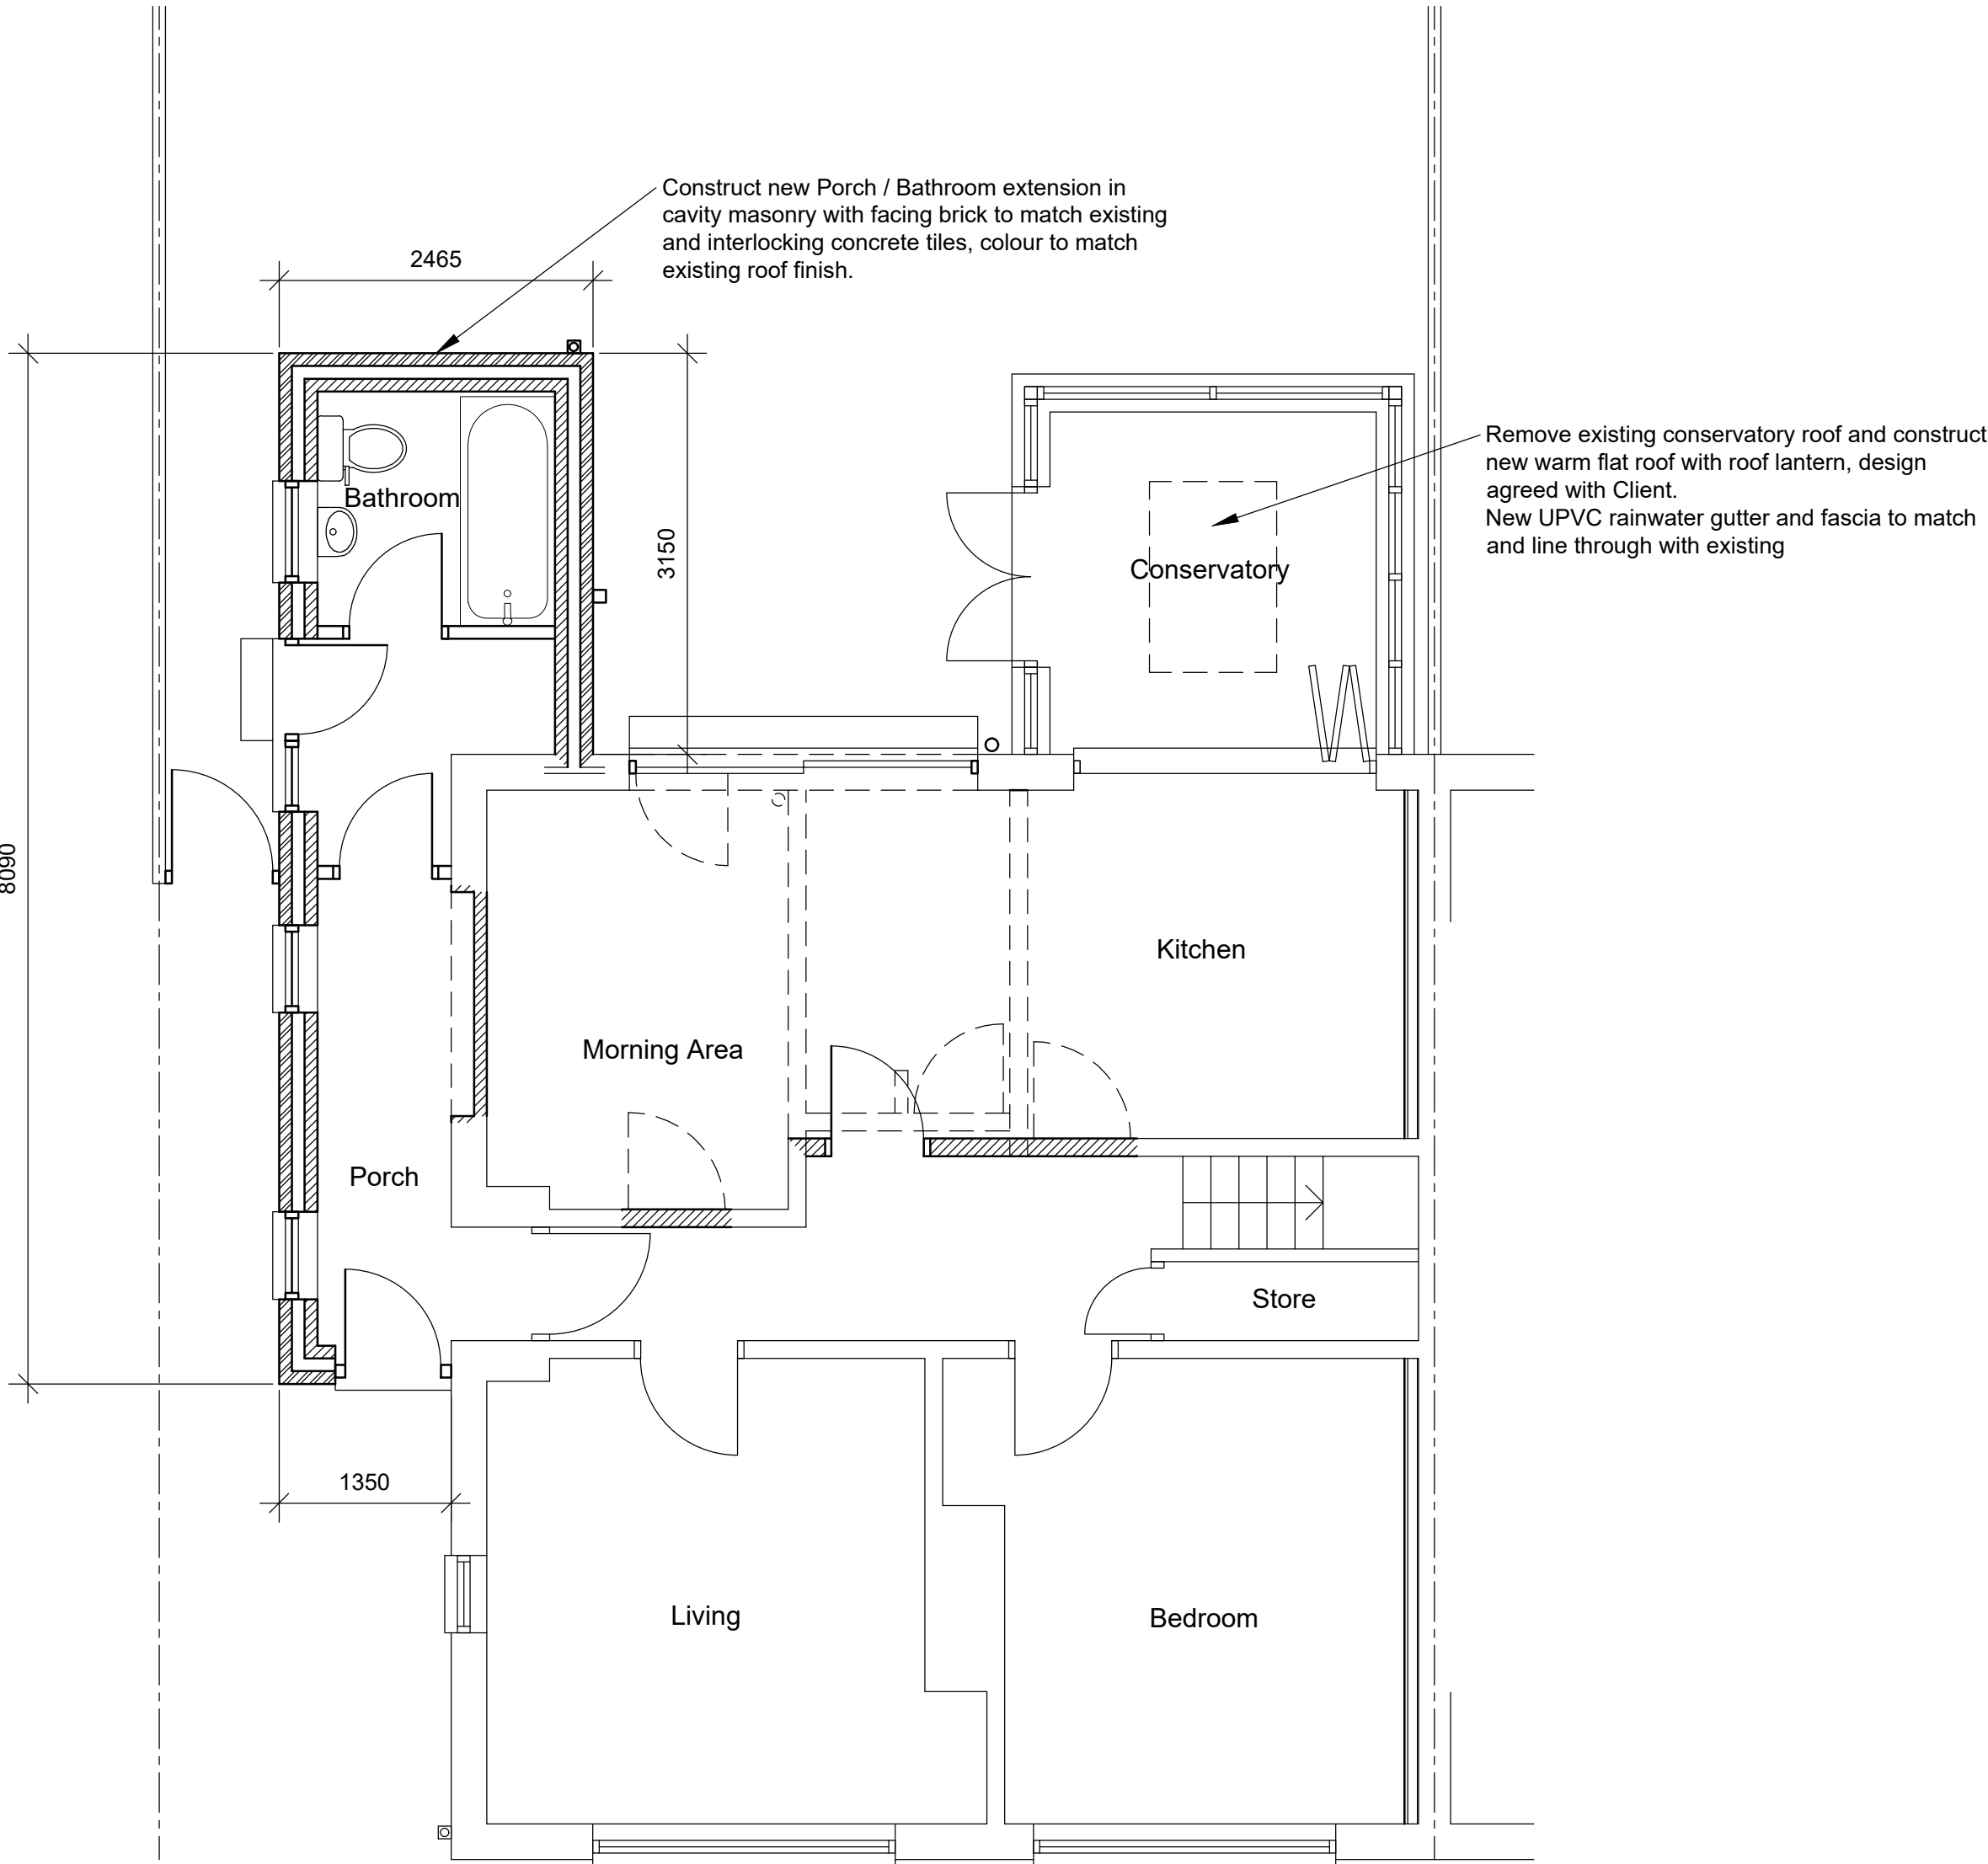

PROPOSED GROUND FLOOR PLAN
scale 1:50

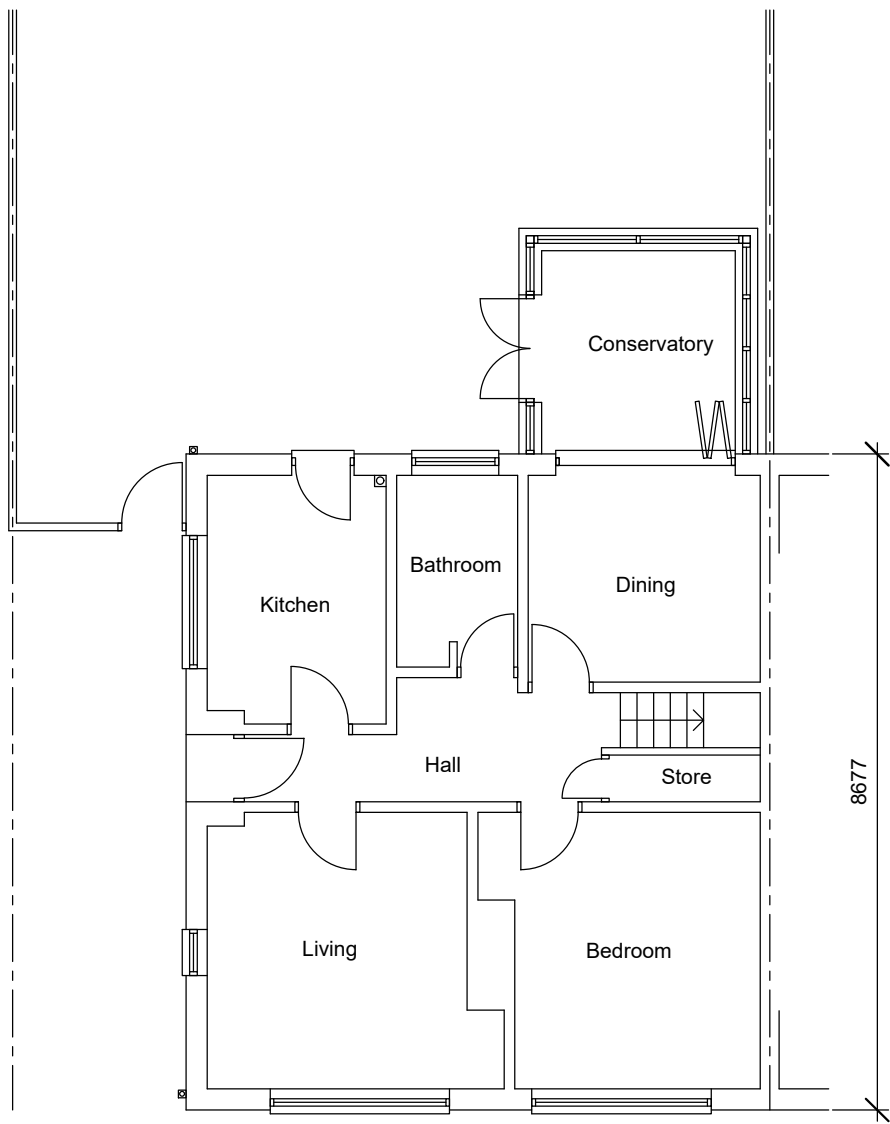


EXISTING GROUND FLOOR PLAN
scale 1:100

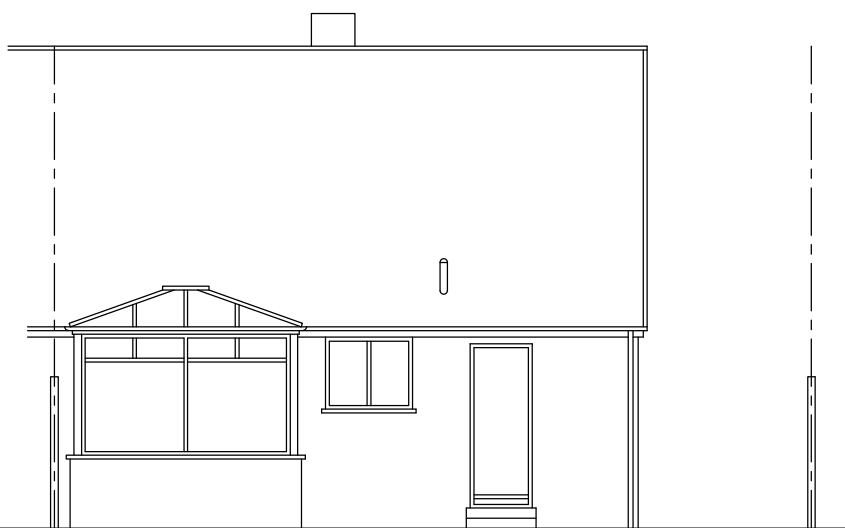

EXISTING REAR ELEVATION
scale 1:100



EXISTING GABLE ELEVATION
scale 1:100

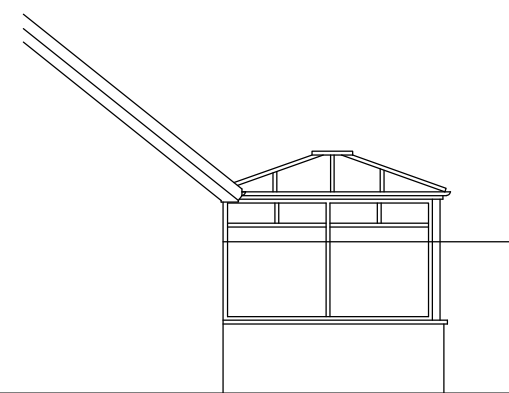

EXISTING SIDE
ELEVATION FROM No.7
scale 1:100



revision description	
Project Address:	5 Kenley Avenue WIDNES WA8 5DB
Project Description:	Proposed single storey rear/side extension
Drawing Title:	EXISTING & PROPOSED FLOOR PLAN & ELEVATIONS
Scale: as indicated at A1	Date: March 2024
Drawing No.: KA05 - P01	Revision:

M HAMPTON
Services

Mobile : 07703 438 564
Email : mhampontservices@gmail.com
Address : 94 Eastbourne Road, Birkdale, Southport PR8 4DU