



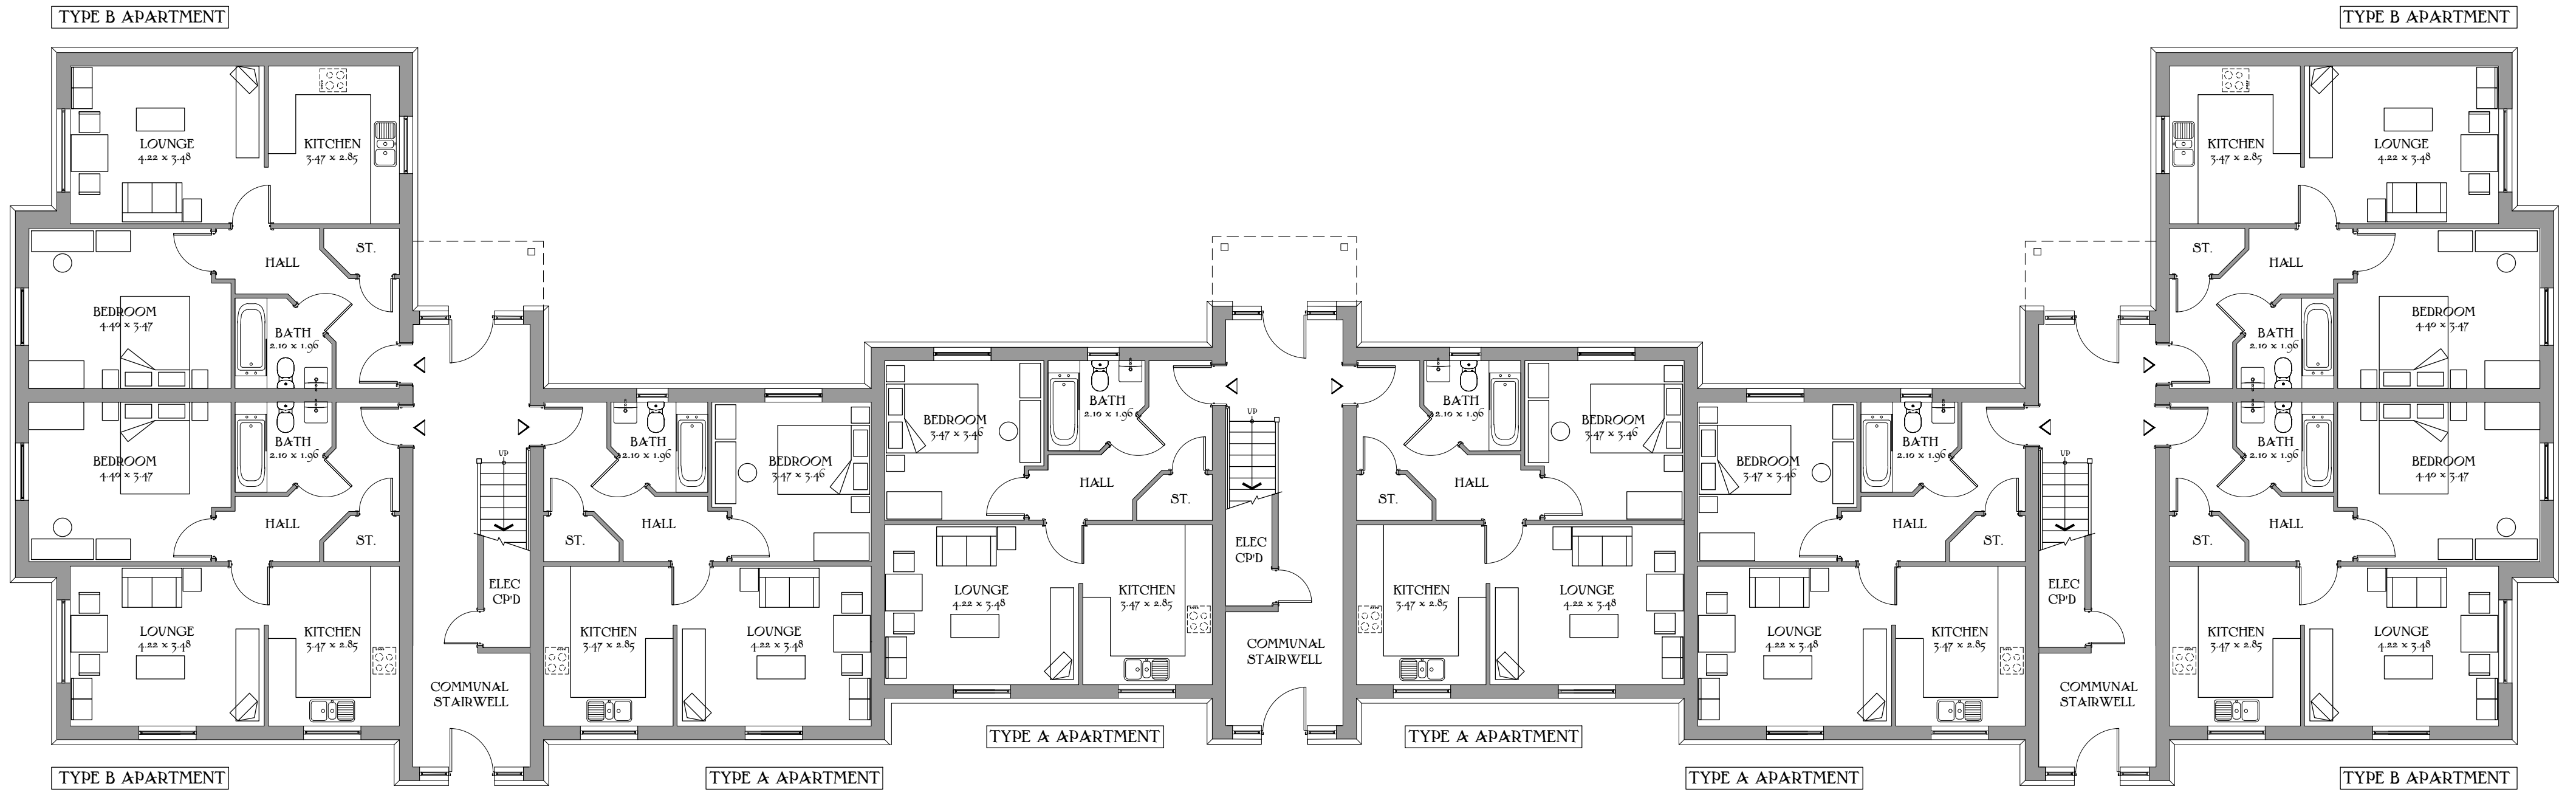

Ground Floor Plan

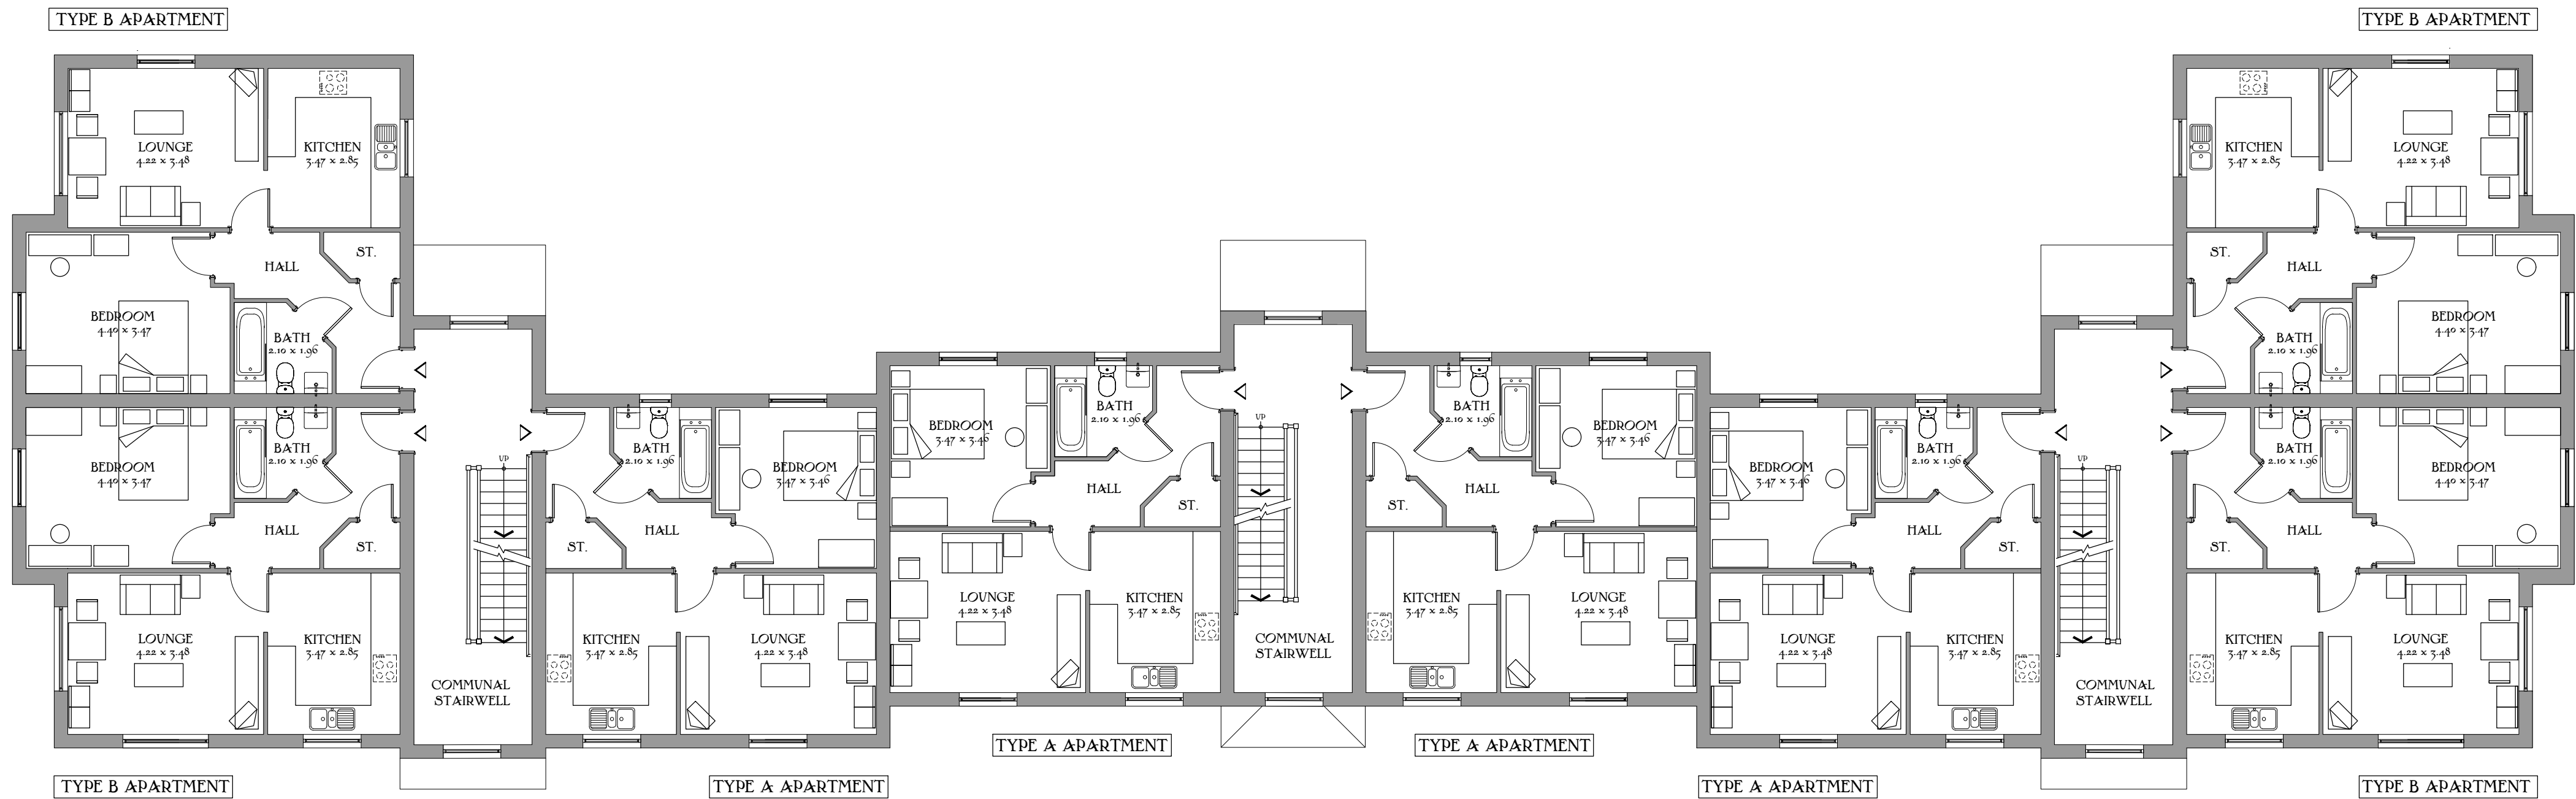

First Floor Plan


Halewood Apartments
Plots 468-491
Sheet 2 of 5

TYPE A 544 sq.ft 50.55 sq.m
TYPE B 579 sq.ft 53.68 sq.m

DATE: June 2022
REV: -

Drawing scale 1:100 @ A2



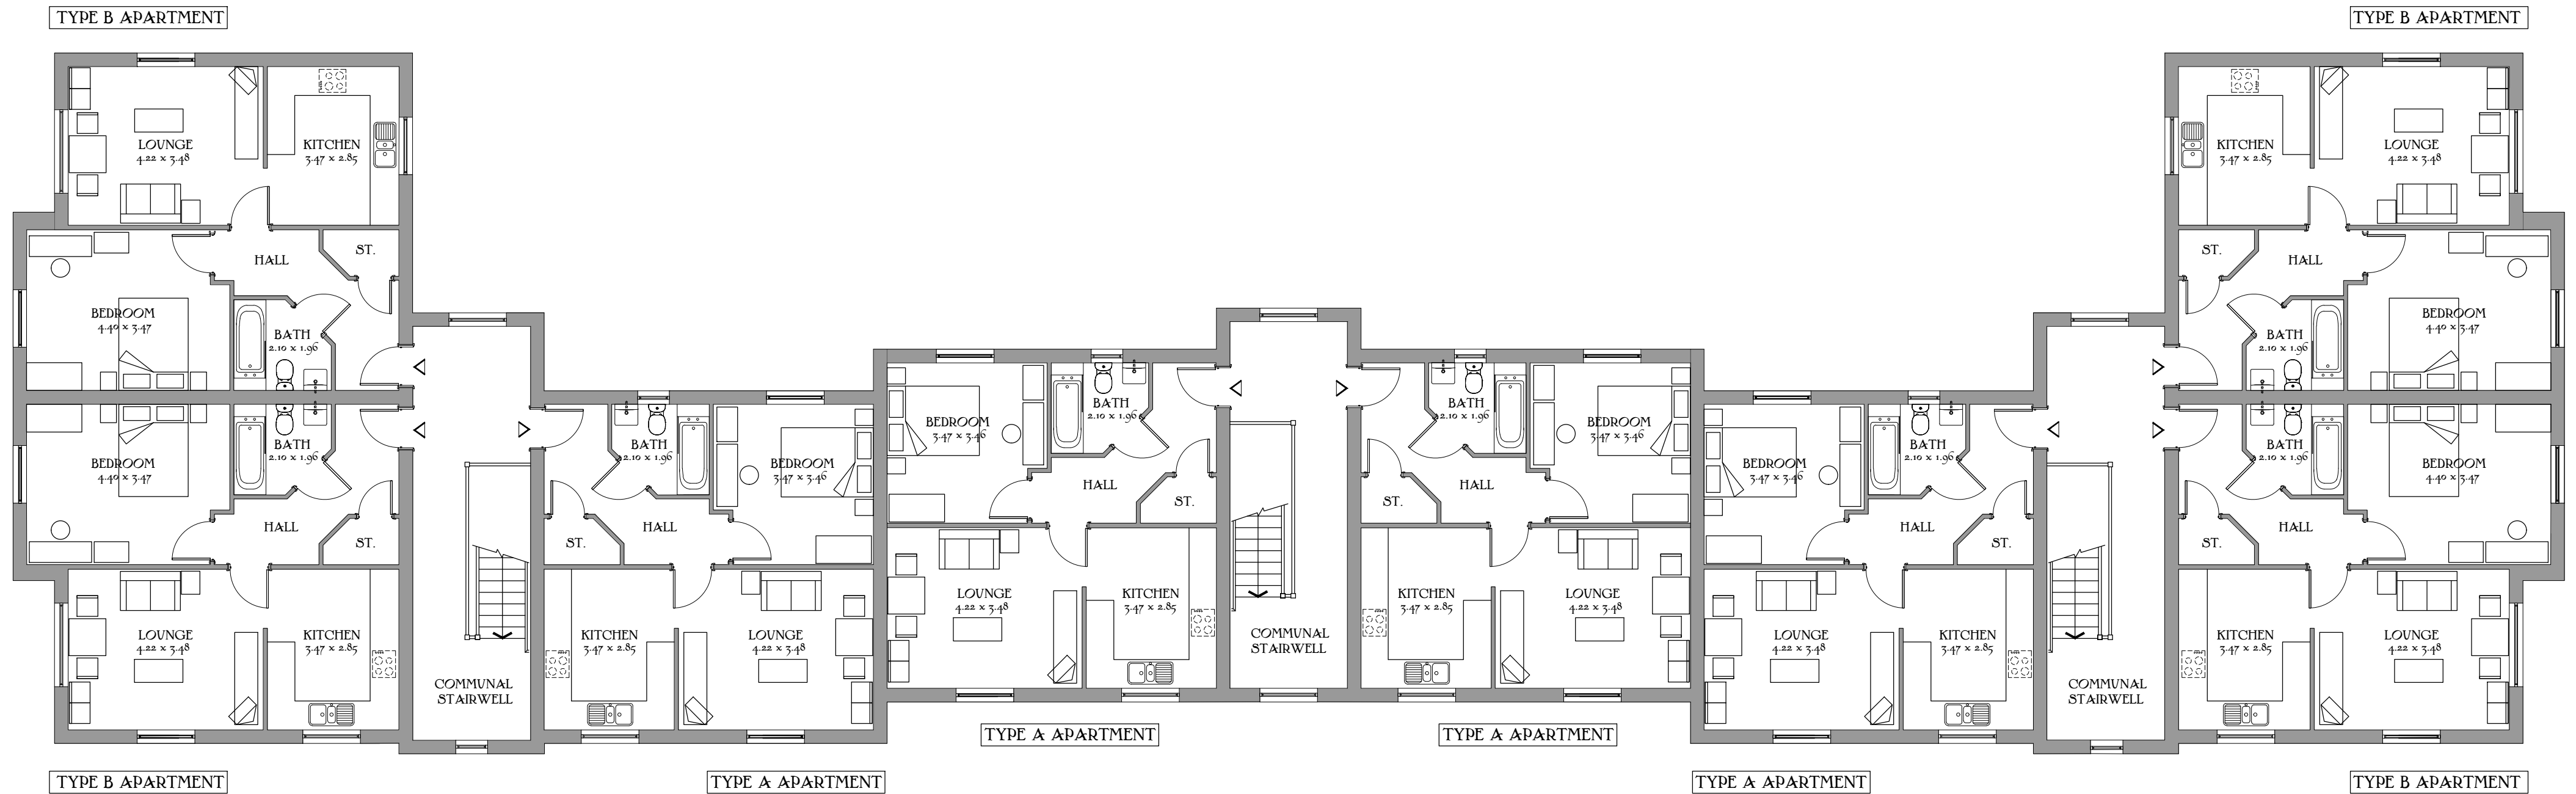

Second Floor Plan

Halewood Apartments
Plots 468-491
Sheet 3 of 5

TYPE A 544 sq.ft 50.55 sq.m
TYPE B 579 sq.ft 53.68 sq.m

DATE: June 2022
REV: -

Drawing scale 1:100 @ A2






ELEVATION 1



ELEVATION 2

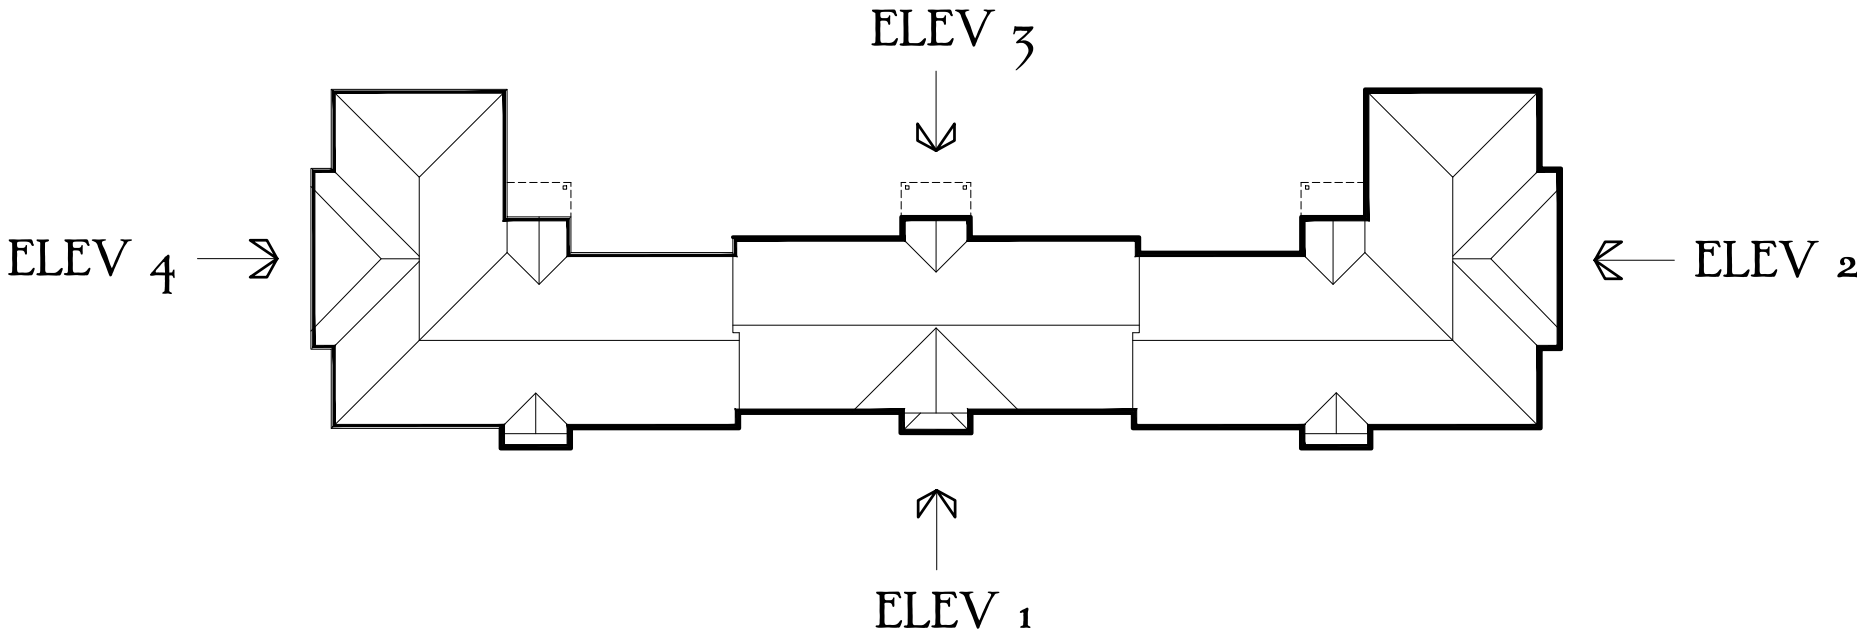

Scale 1:100 @ A3
0m 1m 2m 3m 4m 5m

Halewood Apartments

Plots 468-491

Sheet 4 of 5

TYPE A 544 sq.ft 50.55 sq.m

TYPE B 579 sq.ft 53.68 sq.m

DATE: June 2022

REV: -

Drawing scale 1:100 @ A2





ELEVATION 3



ELEVATION 4

