


The Finches @ Hilton Grange

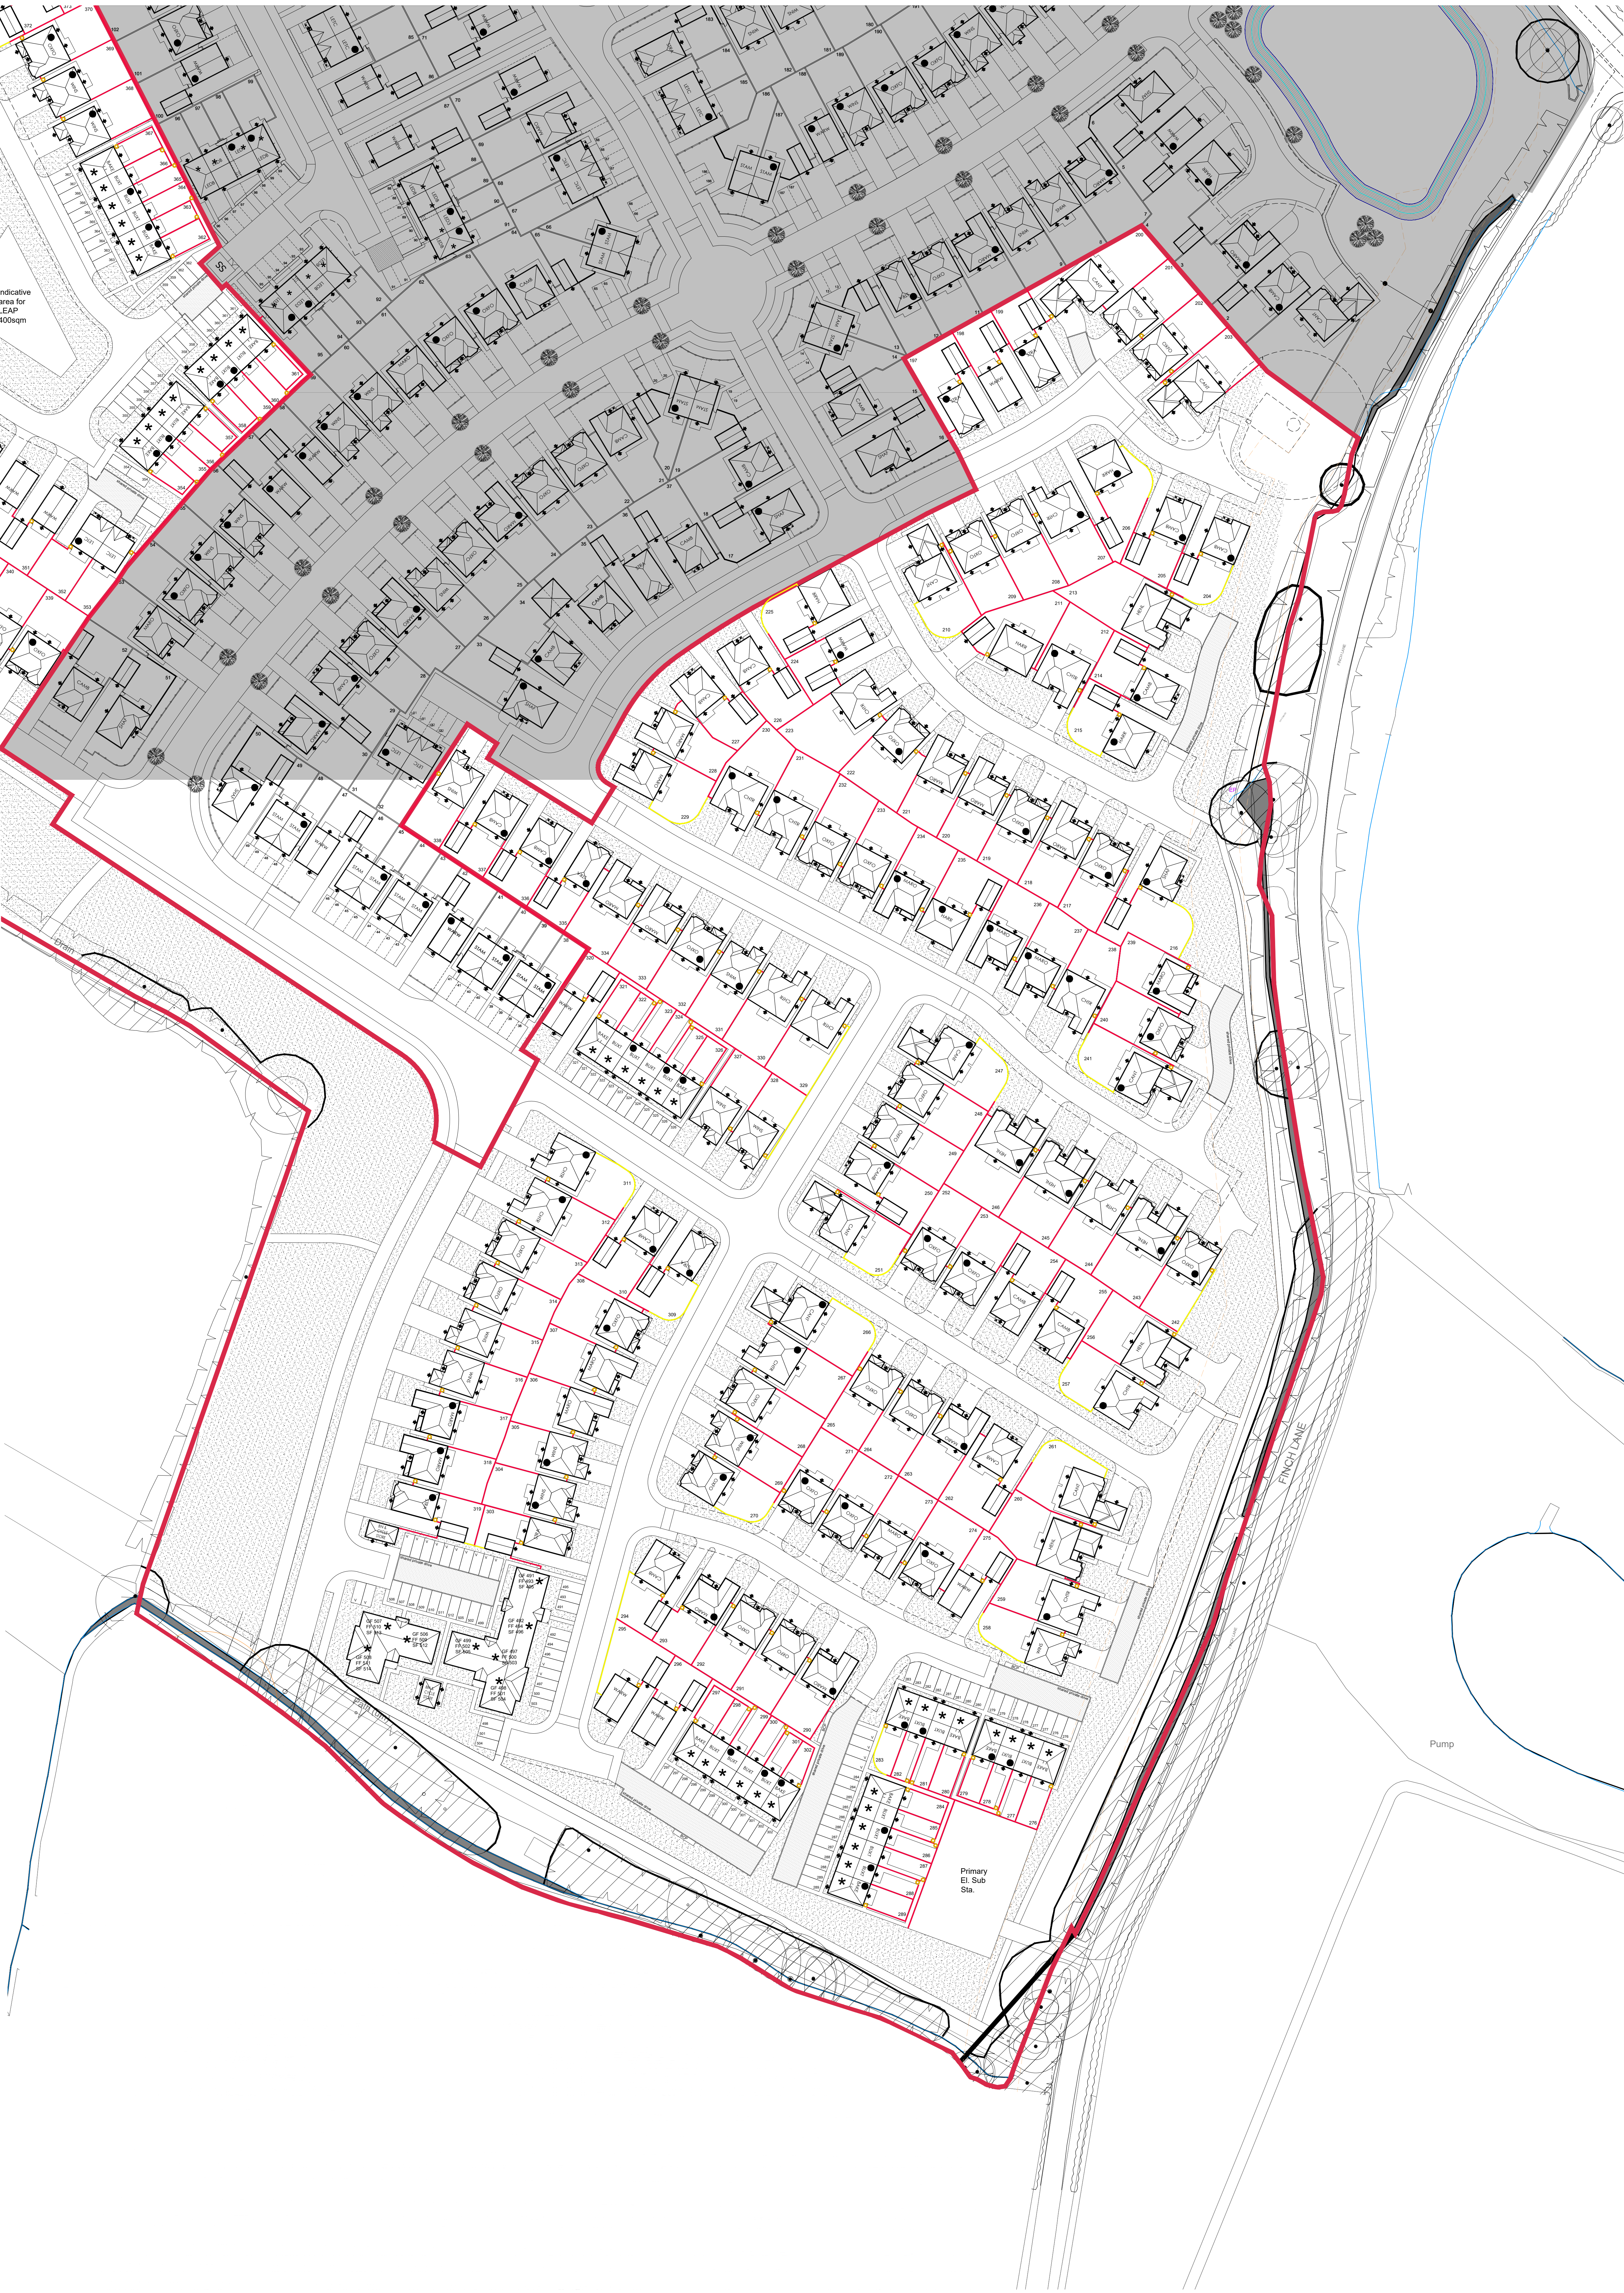

Indicative
area for
LEAP
400sqm

0m 25m 50m
Scale: 1:500

Survey Information

Legend

Indicates 1.8m High Brick Wall

Indicates 1.8m High Close Boarded Fence

Indicates Timber Gate Position

Item

Description

Revision

Date

Amendment

Issue

Development

Halewood South

Location

Halewood

Marketing Name

The Finches @ Hilton Grange

Drawing Title

Boundary Treatment Layout

Drawing Number

4152-BTL-002

Revision

Issue

Scale

1:500

Drawn By

HB

Date Started

20.06.22

Checked by

Date

REDROW

Redrow Homes Lancashire

Redrow House, 14 Eaton Avenue, Bolton, Greater Manchester, M41 1TA
Tel: 01707 845700 Fax: 01707 845701 Email: enquiries@redrow.co.uk

Legal Disclaimer

TBC

This layout has been designed after due consideration of our Contract & Conditions Plan

The Finches @ Hilton Grange

IP 0.5

5.7m

0m 25m 50m
Scale: 1:500

Survey Information

Legend

Indicates 1.8m High Brick Wall

Indicates 1.8m High Close Boarded Fence

Indicates Timber Gate Position

Item

Description

The site plan illustrates the layout of 'The Finches @ Hilton Grange'. A large area is outlined in red, indicating the project boundary. Within this area, numerous individual plots are shown, each with a house footprint and a garden. Some plots are further delineated by yellow lines. The plan includes a 'Pond' and a 'Drain' in the lower-left quadrant. A central area is labeled 'Indicative area for LEAP 400sqm'. The surrounding area shows other residential plots and a 'Roadway' on the left. The plan is detailed with various symbols for walls, fences, and gates as defined in the legend.

Revision / Date / Amendment

Development

Halewood South

Location

Halewood

Marketing Name

The Finches @ Hilton Grange

Drawing Title

Boundary Treatment Layout

Drawing Number

4152-BTL-003

Revision

1

Scale

1:500

Drawn By

HB

Date Drawn

20.06.22

Checked by

Date

Redrow Homes Lancashire

Redrow Homes, 14 Eaton Avenue, Bolton Village, Cheshire, M17 7NA
Tel: 01702 842700 Fax: 01702 842701 Email: enquiries@redrow.co.uk

Legal Disclaimer

TBC

This layout has been designed after due consideration of our Contract & Conditions of Sale