



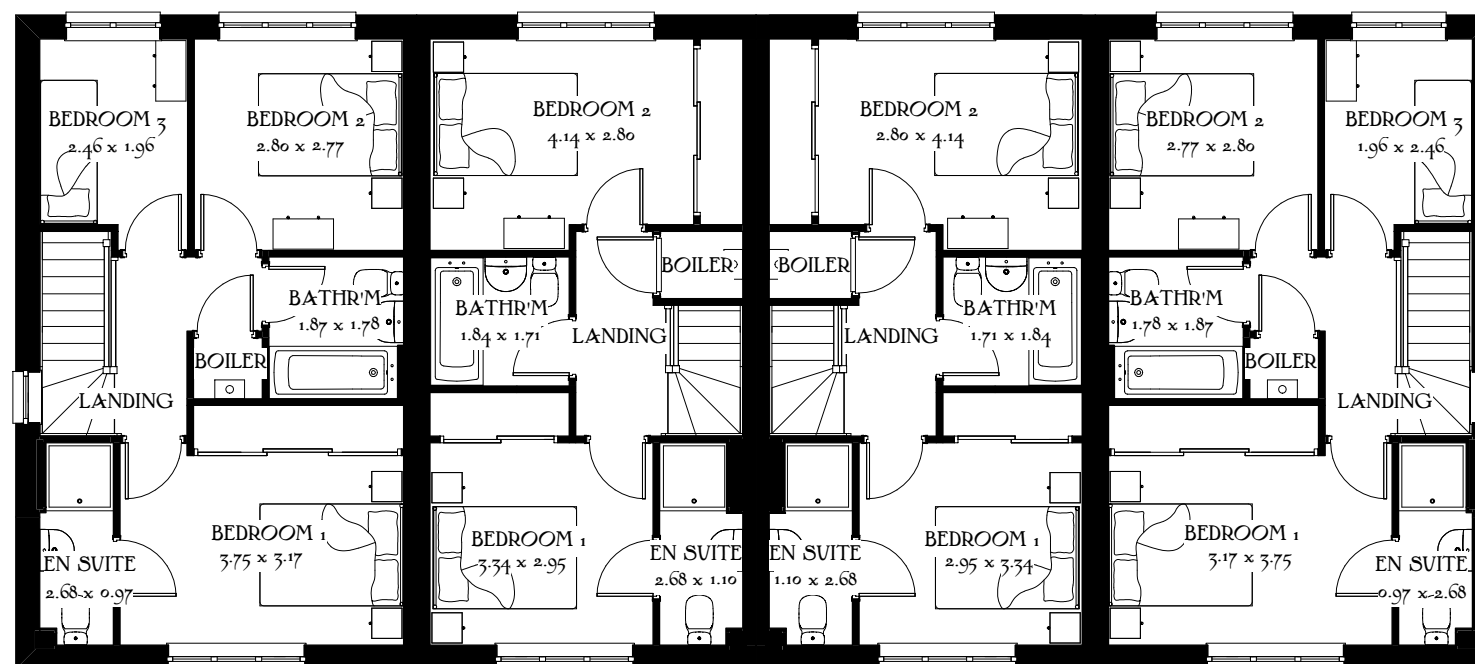

First Floor

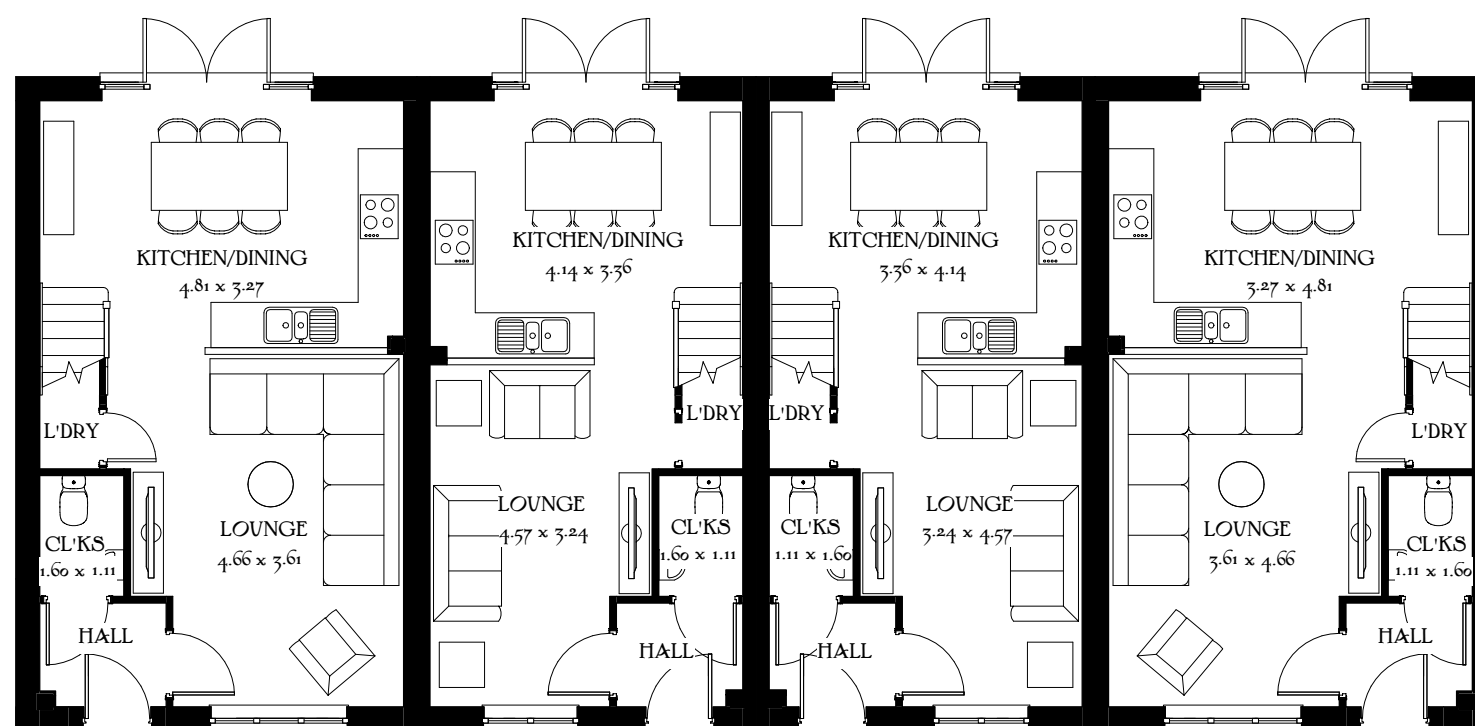

Ground Floor

Scale 1:100 @_A3
0m 1m 2m 3m 4m 5m

Bakewell / Buxton (Four Block)

Heritage Collection
F Series

Bakewell 845ft² 78.47m²

Buxton 727ft² 67.58m²


Date: July 2019

EF_BB4_M.1

Rev: A



Front Elevation

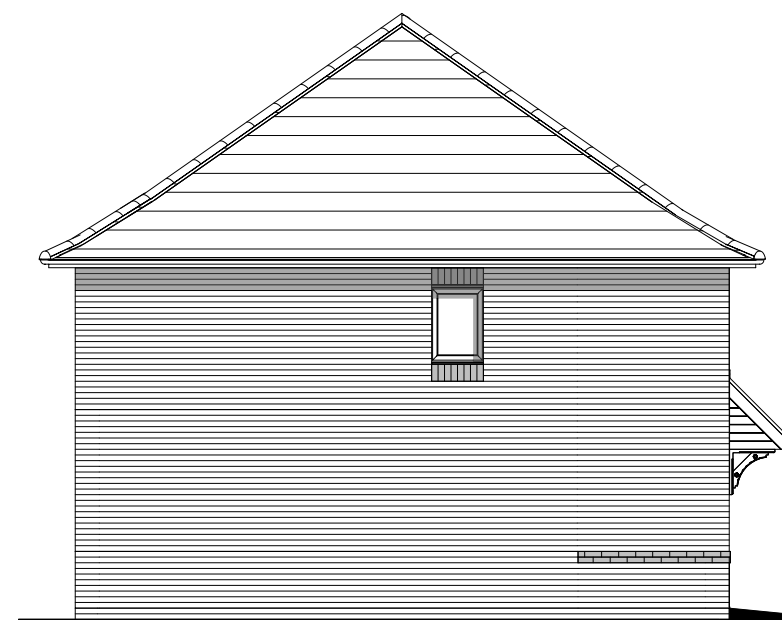

Side Elevation



Rear Elevation



Side Elevation

Bakewell / Buxton (Four Block)

Heritage Collection
F Series

Elevation Code: B1
Date: July 2019
EF_BB4_M.1

Scale 1:100 @_A3
0m 1m 2m 3m 4m 5m