




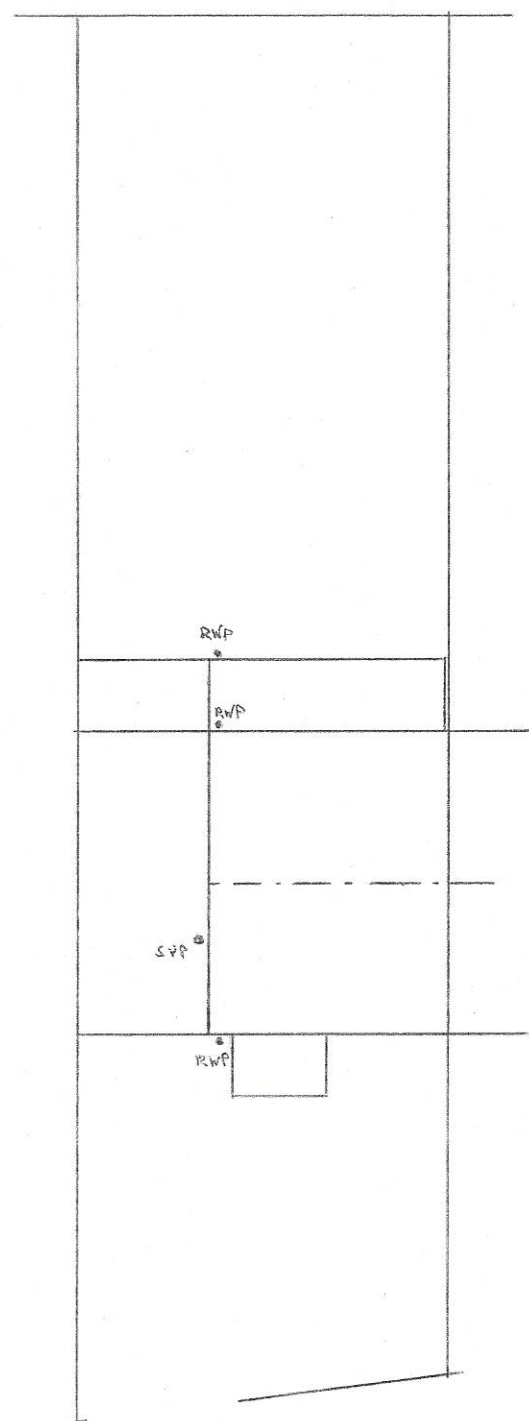

EXISTING

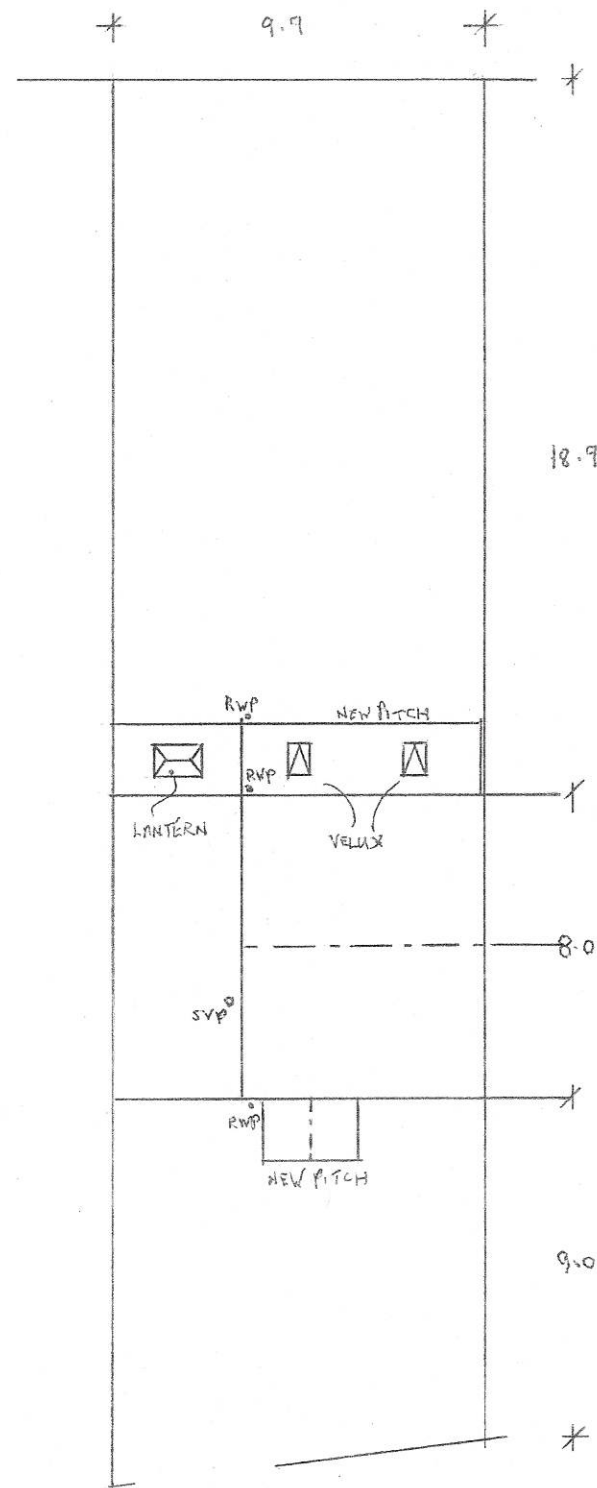

PROPOSED

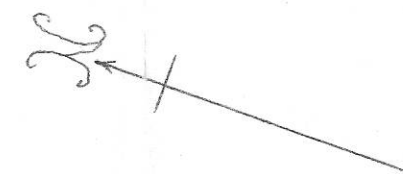

CLIENT:

MS. HANNAH WILLIAMS

ADDRESS:

50 MILLBROOK DRIVE,
KIRKBY, L32 1TF

SCHEME:

- 1) REMOVE FLAT ROOF AND CONSTRUCT INSULATED, VAULTED ROOF WITH 2ND VELUX TO REAR
- 2) REMOVE POLYCARB. FLAT ROOF AND CONSTRUCT NEW INSULATED TIMBER FLAT WITH GLAZED LANTERN TO REAR
- 3) CONSTRUCT PITCHED ROOF OVER EXISTING PORCH
- 4) INTERNAL ALTERATIONS TO GROUND FLOOR

DRAWING TITLE:

SITE PLAN

SCALE:

1:200

DRAWING NO.:

1 OF 4

DATE:

2ND JUNE 2023