



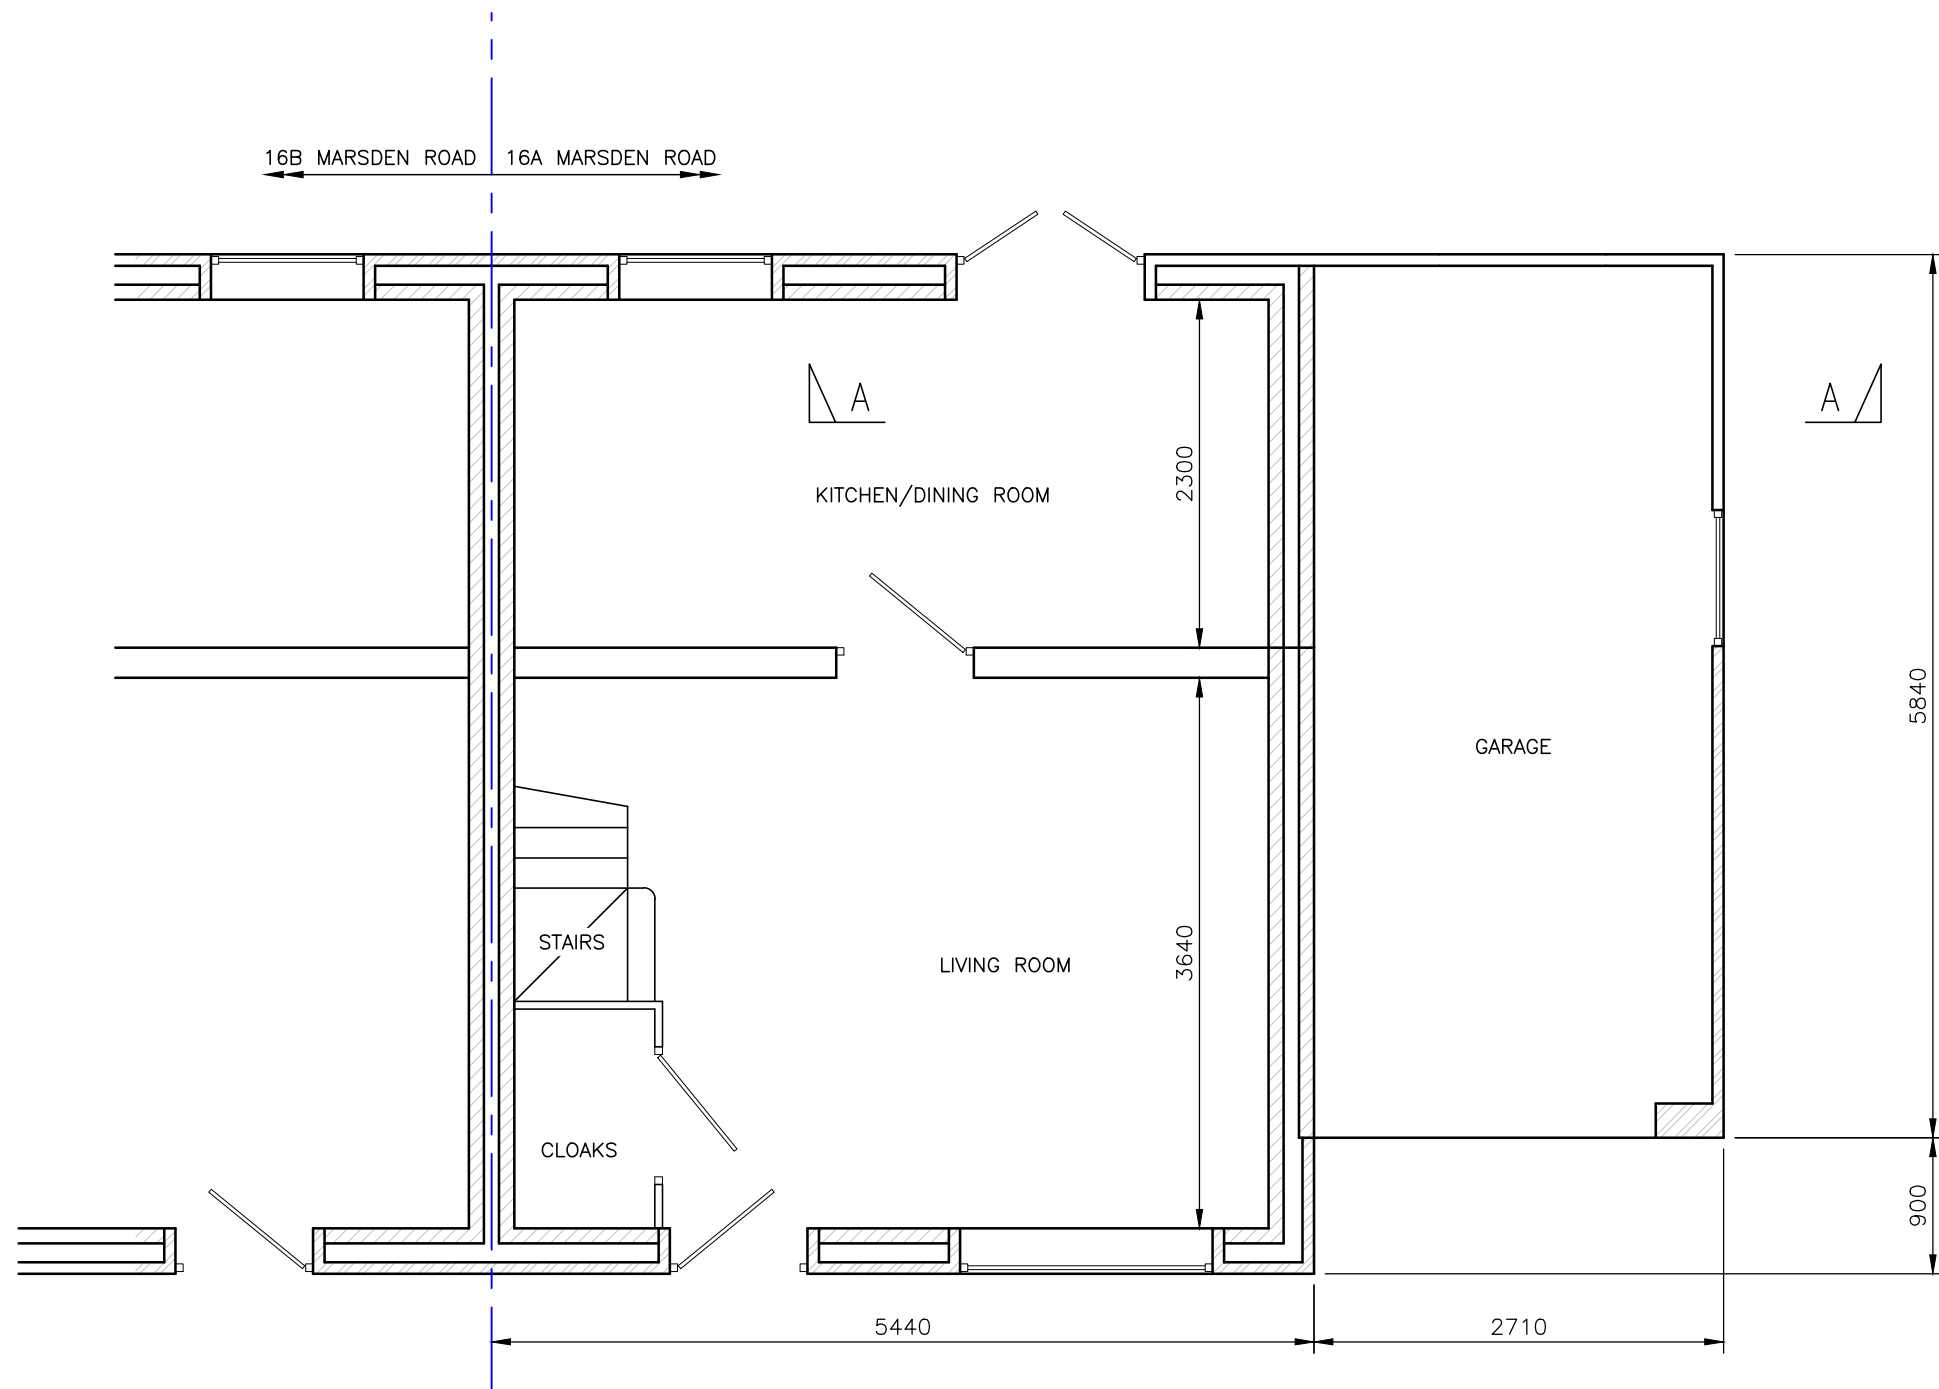

EXISTING GROUND FLOOR PLAN
(1:50)

 

ALL DIMENSIONS ARE IN mm UNLESS NOTED OTHERWISE

N.G.R E: 344749 N: 384936

NOTES:

A	Issued for Approval	KM	KM	11.09.24
REV	MODIFICATION	BY	CH	DATE

KMBC Ref.

24/00413/FUL

Site Address / Contact Details

16A MARSDEN ROAD
HALEWOOD
KNOWSLEY
L26 9UL

Drawing Title:
EXISTING GROUND FLOOR PLAN

Purpose of issue:	PLANNING	Dwg Rev:
-------------------	----------	----------

Drawing Number:	200	A
-----------------	-----	---

Surveyed By: KM	Original Sheet Size: A3	Pack Issue:
Drawn: KM	Date: 11.09.24	Checked: KM
	Date: 11.09.24	A