



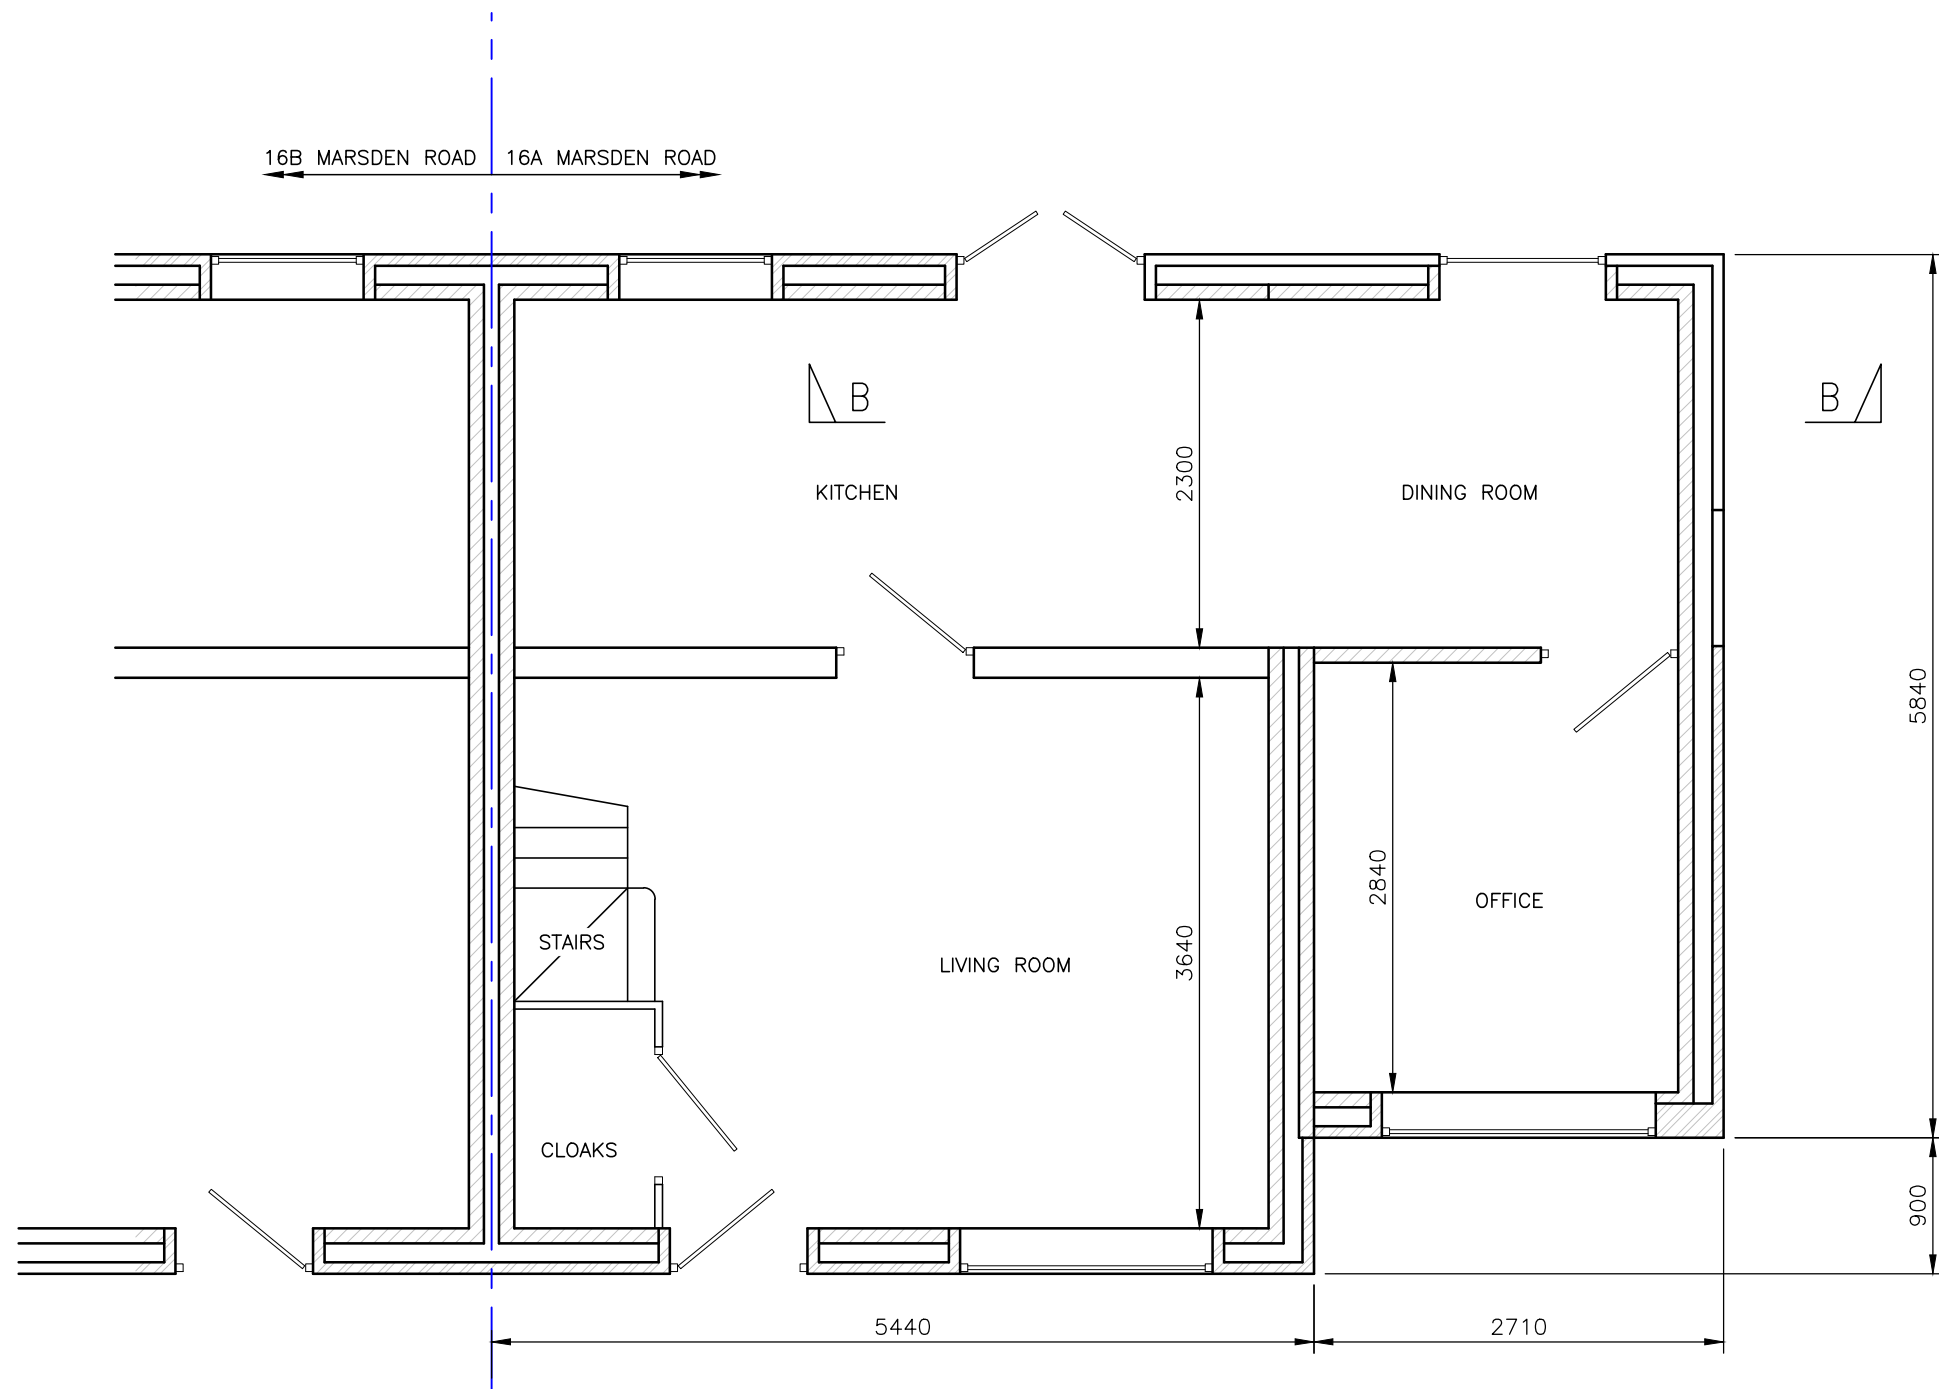

PROPOSED GROUND FLOOR PLAN
(1:50)

 

ALL DIMENSIONS ARE IN mm UNLESS NOTED OTHERWISE

N.G.R | E: 344749 N: 384936

NOTES:

A	Issued for Approval	KM	KM	11.09.24
REV	MODIFICATION	BY	CH	DATE

KMBC Ref.

24/00413/FUL

Site Address / Contact Details

16A MARSDEN ROAD
HALEWOOD
KNOWSLEY
L26 9UL

Drawing Title:
PROPOSED GROUND FLOOR PLAN

Purpose of issue: PLANNING

Drawing Number: 201

Surveyed By: KM

Drawn: KM Date: 11.09.24 Checked: KM Date: 11.09.24

Dwg Rev: A

Pack Issue: A