


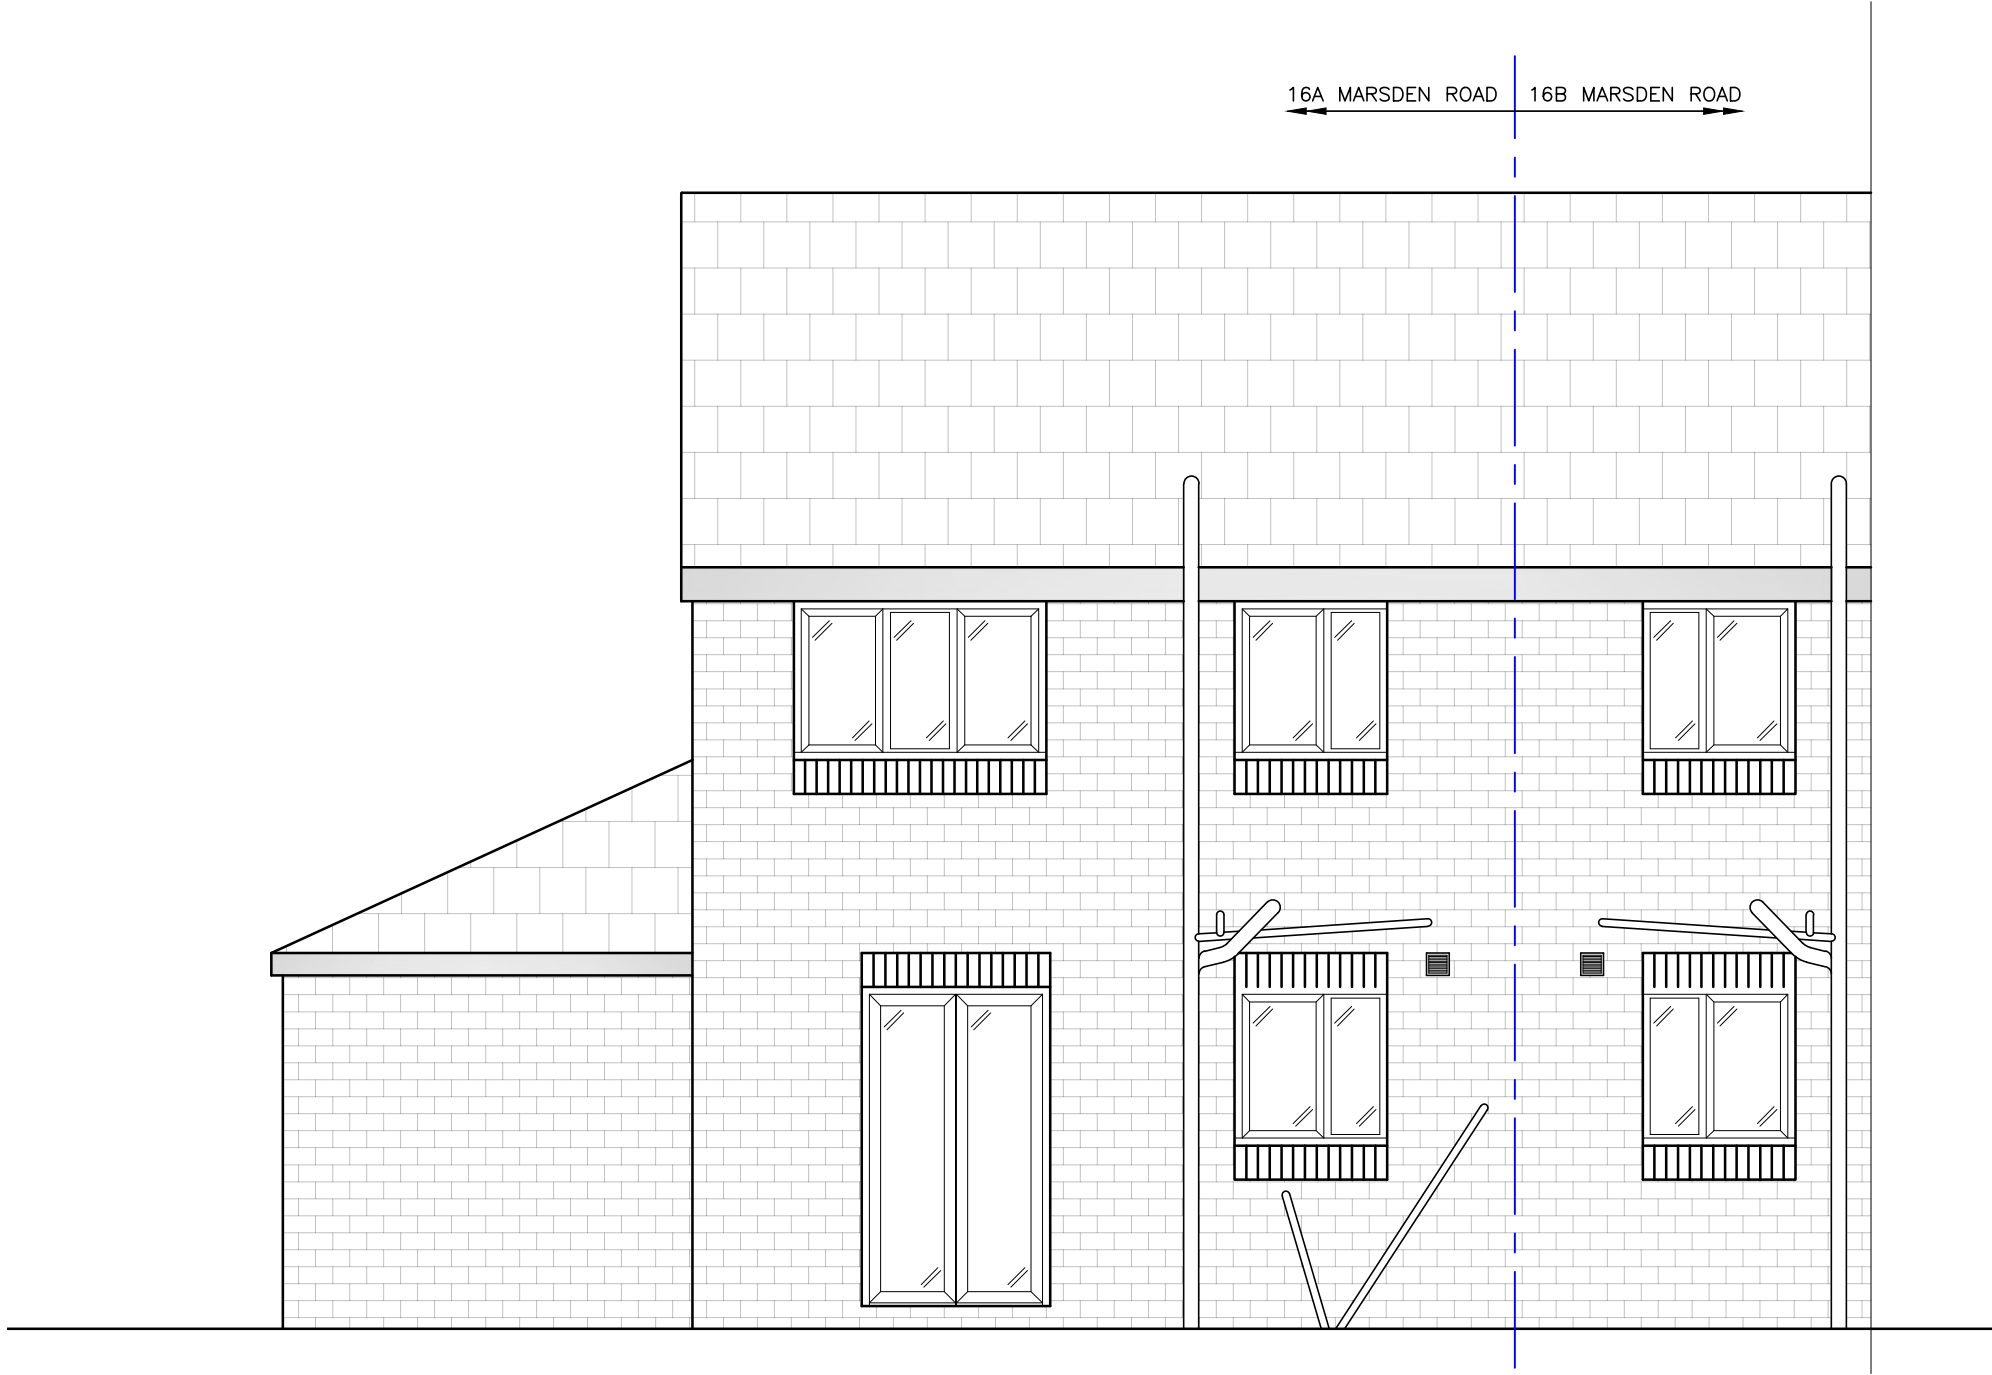

EXISTING REAR ELEVATION
(1:50)



ALL DIMENSIONS ARE IN mm UNLESS NOTED OTHERWISE

N.G.R | E: 344749 N: 384936

NOTES:

A	Issued for Approval	KM	KM	11.09.24
REV	MODIFICATION	BY	CH	DATE

KMBC Ref.

24/00413/FUL

Site Address / Contact Details

16A MARSDEN ROAD
HALEWOOD
KNOWSLEY
L26 9UL

Drawing Title:
EXISTING REAR ELEVATION

Purpose of issue:
PLANNING

Drawing Number:
304

Surveyed By:
KM

Original Sheet Size:
A3

Pack Issue:

Drawn:
KM

Date:
11.09.24

Checked:
KM

Date:
11.09.24

A