




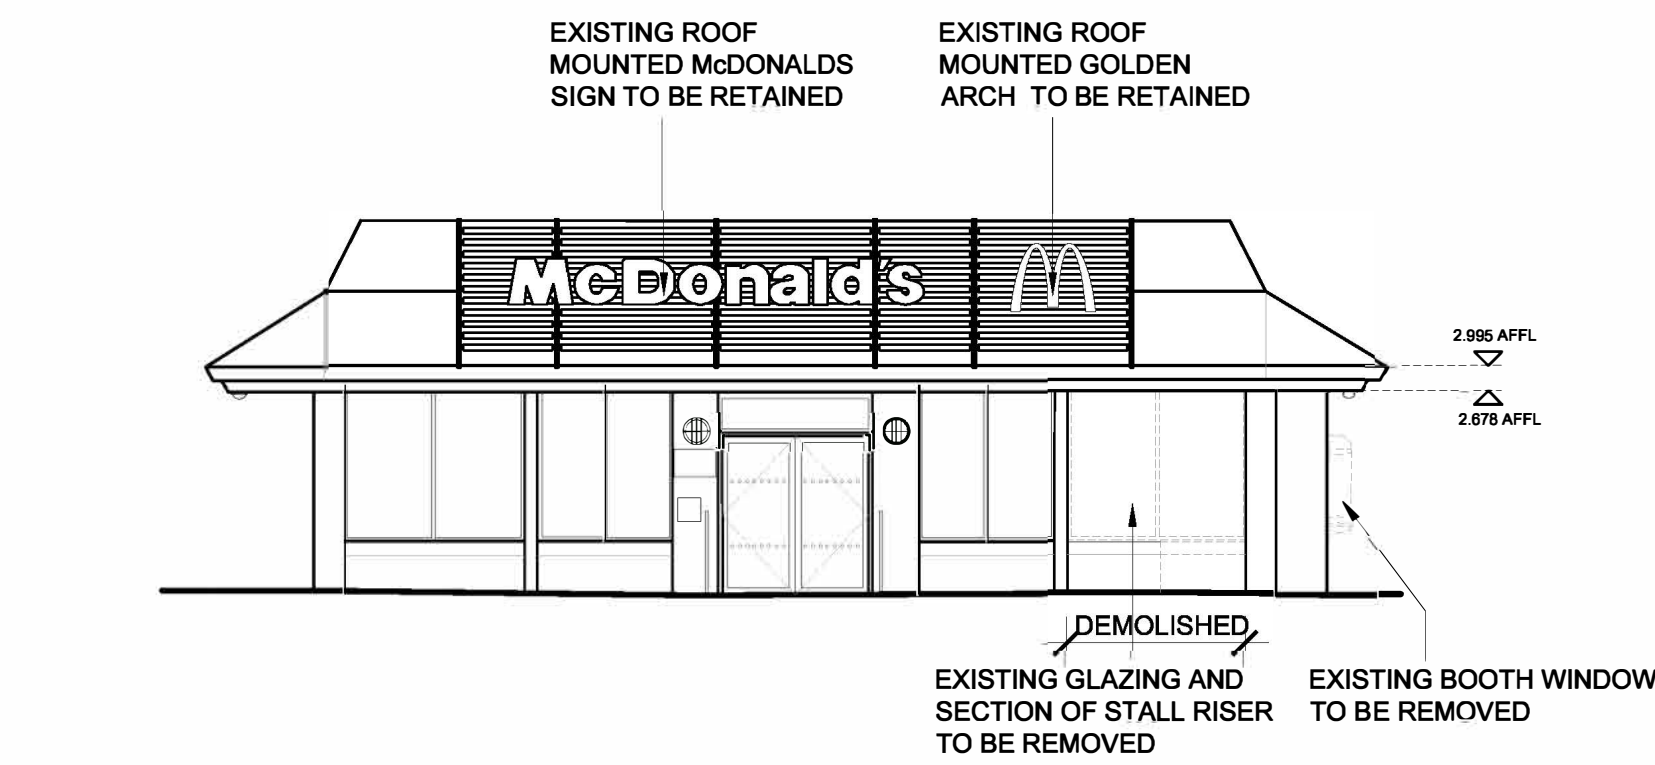


EXISTING EAST ELEVATION

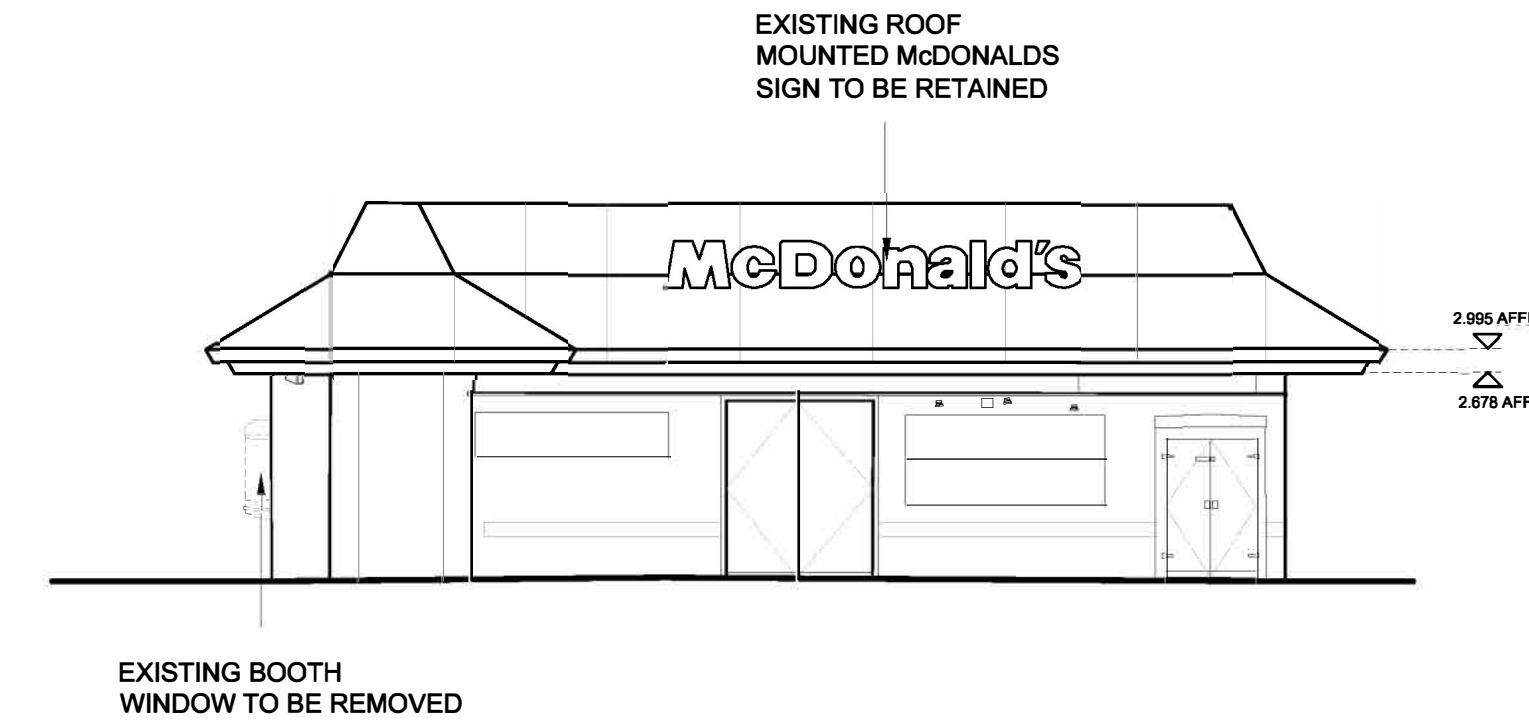


EXISTING WEST ELEVATION

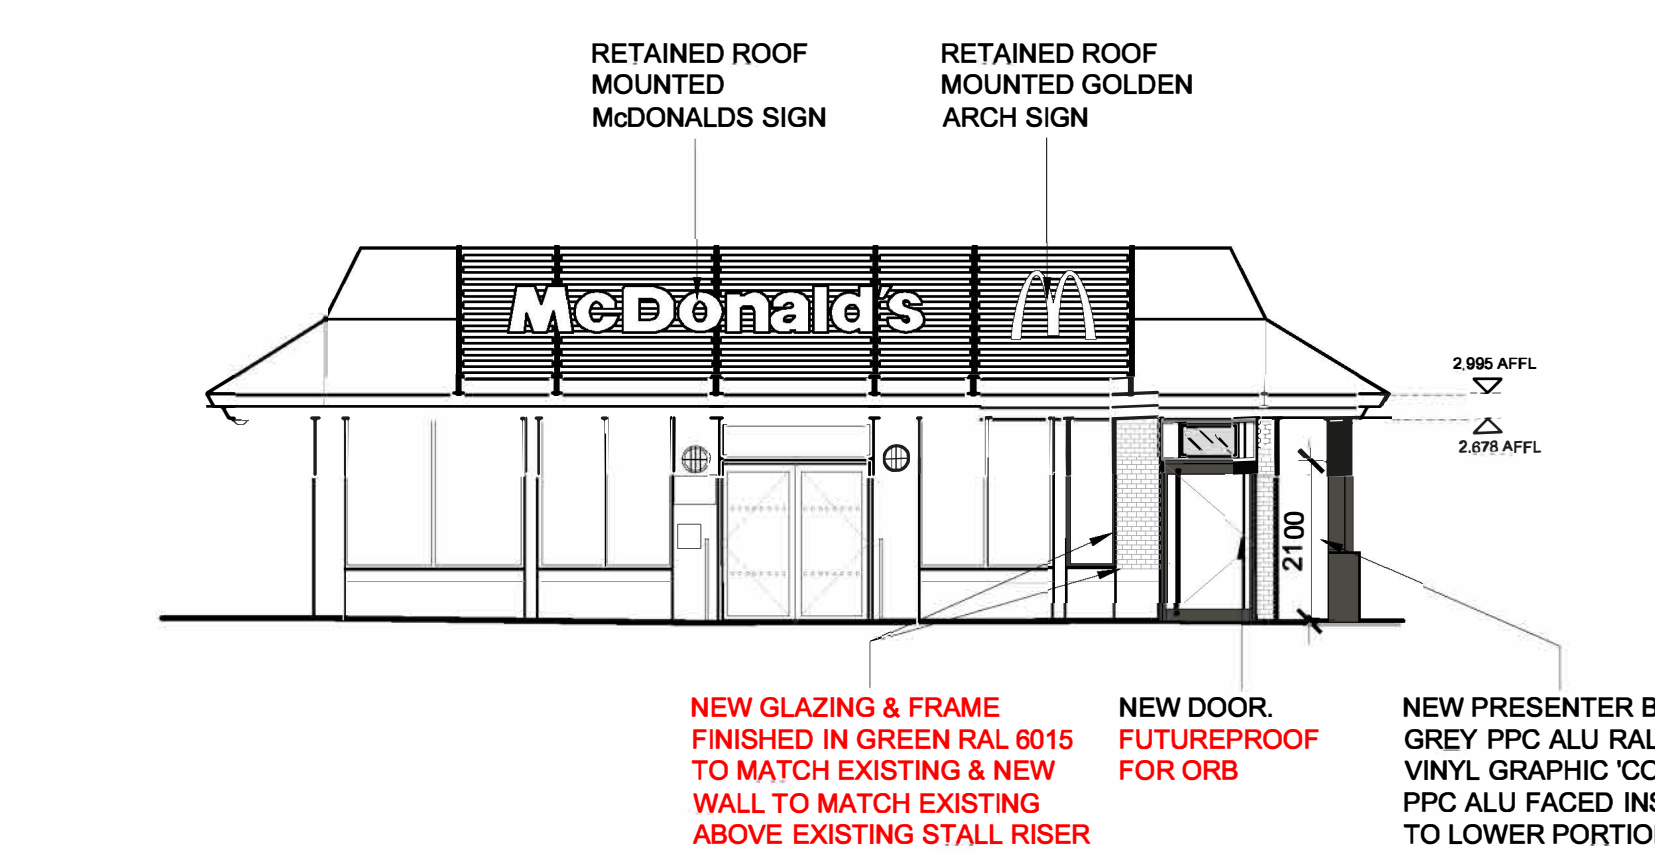

PROPOSED EAST ELEVATION

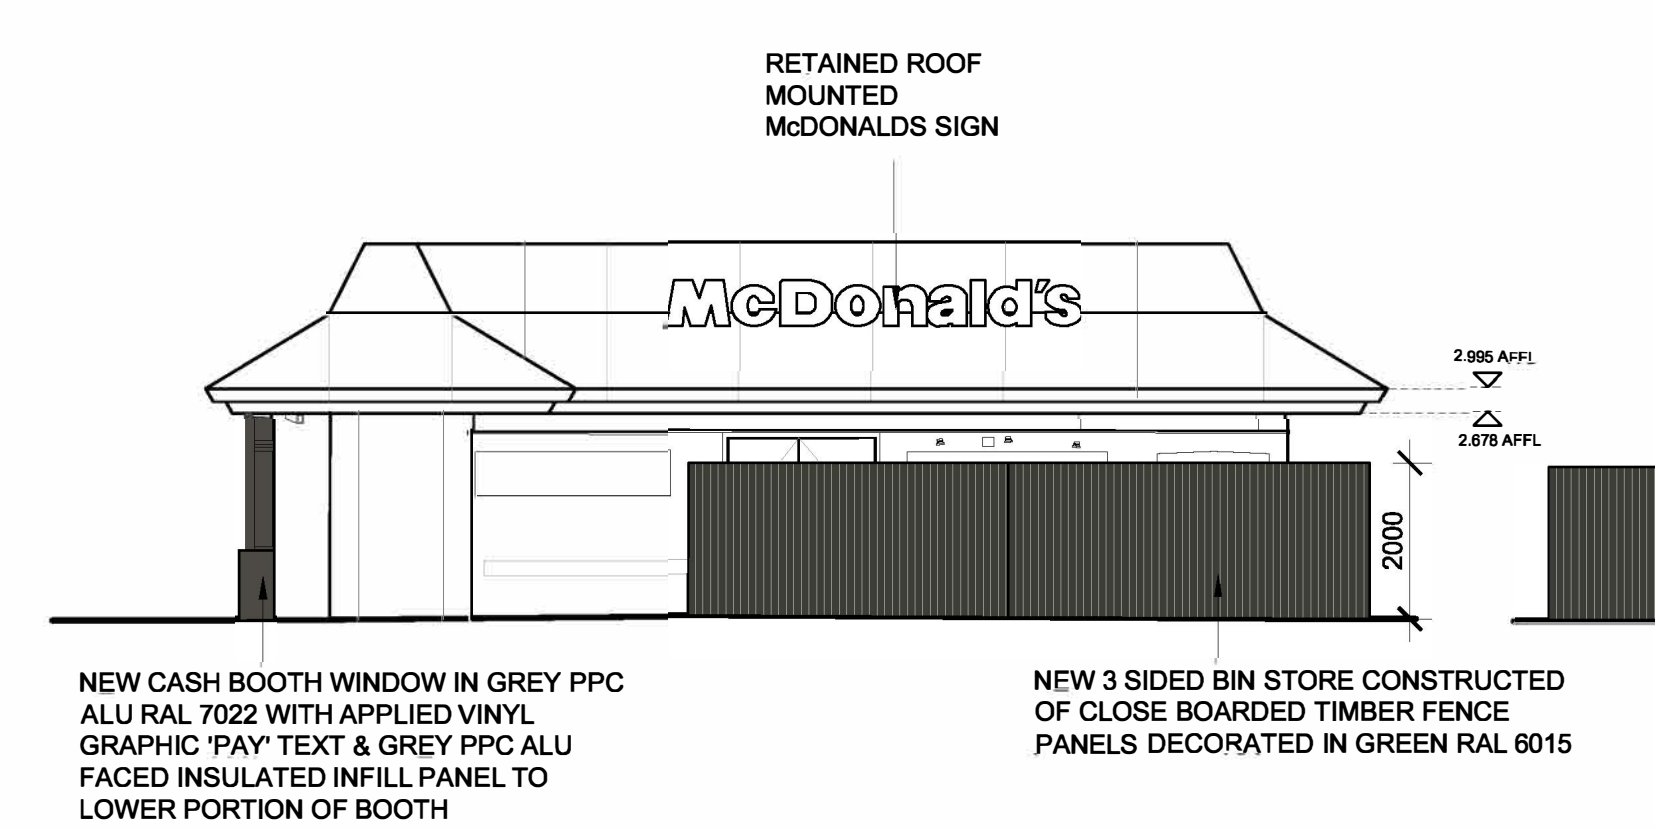


PROPOSED WEST ELEVATION

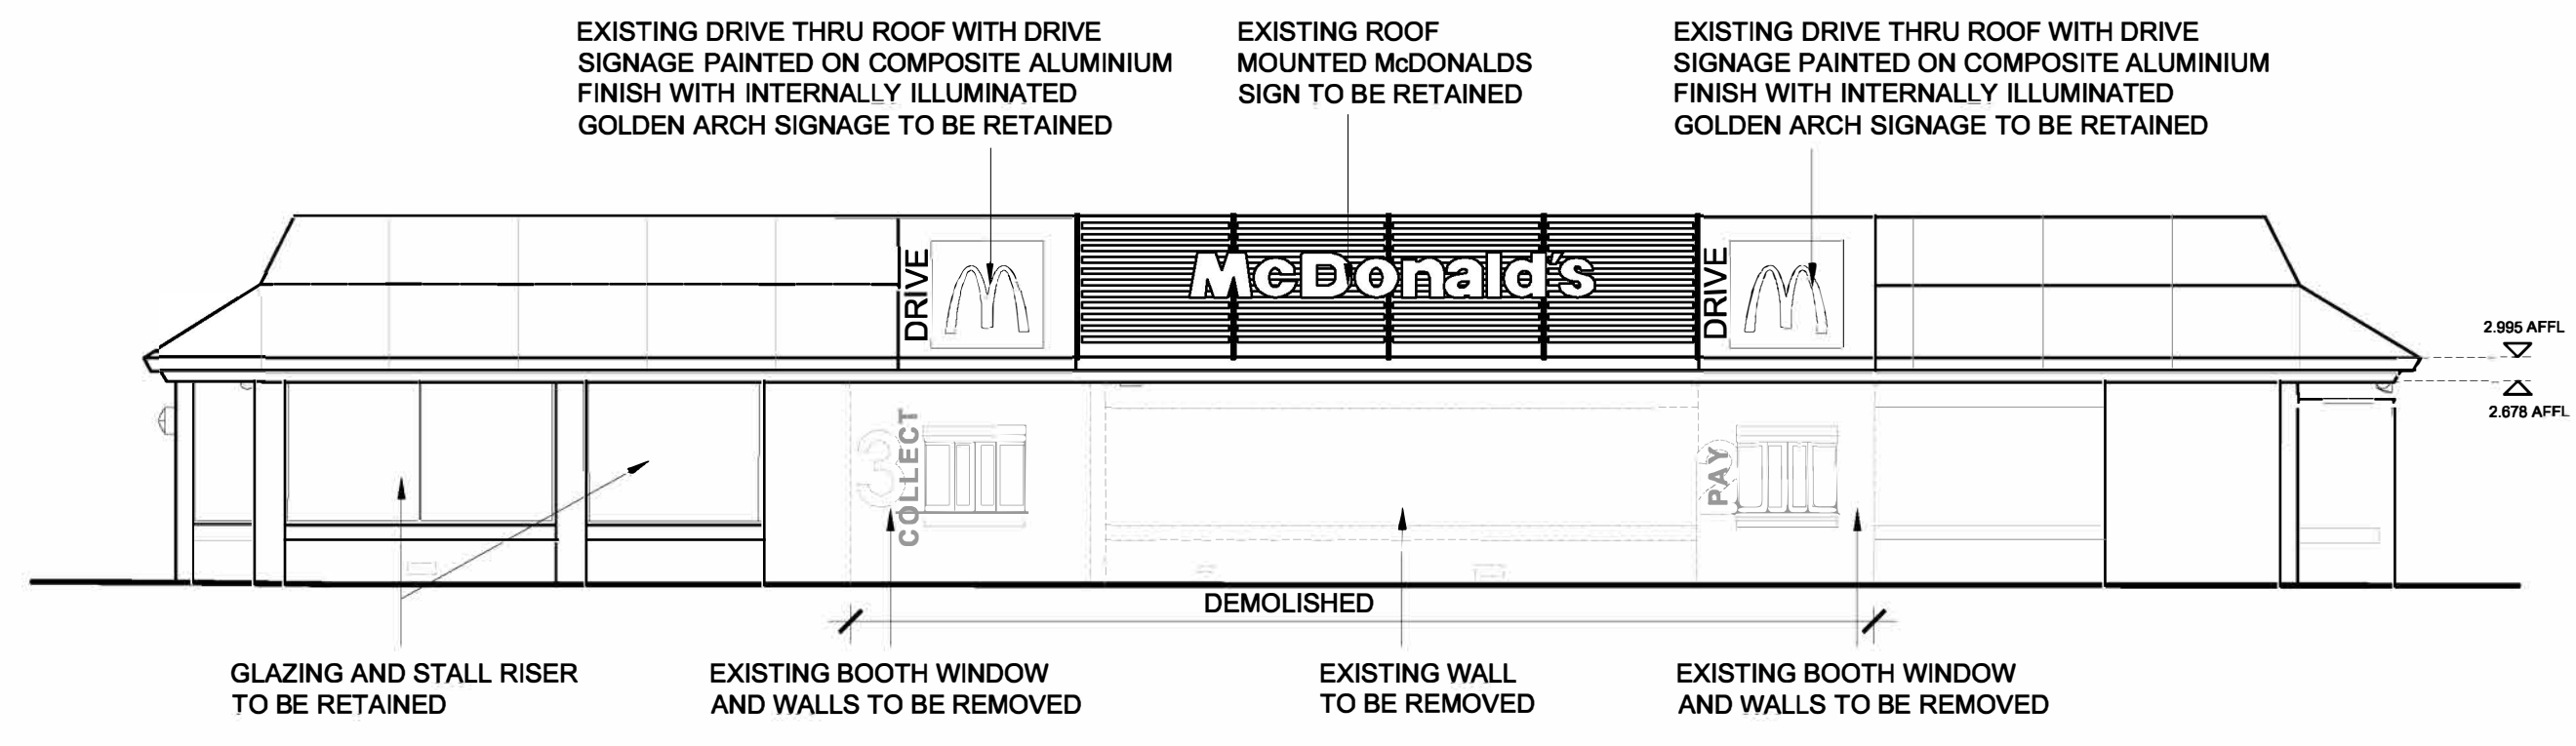


EXISTING NORTH ELEVATION




EXISTING SOUTH ELEVATION

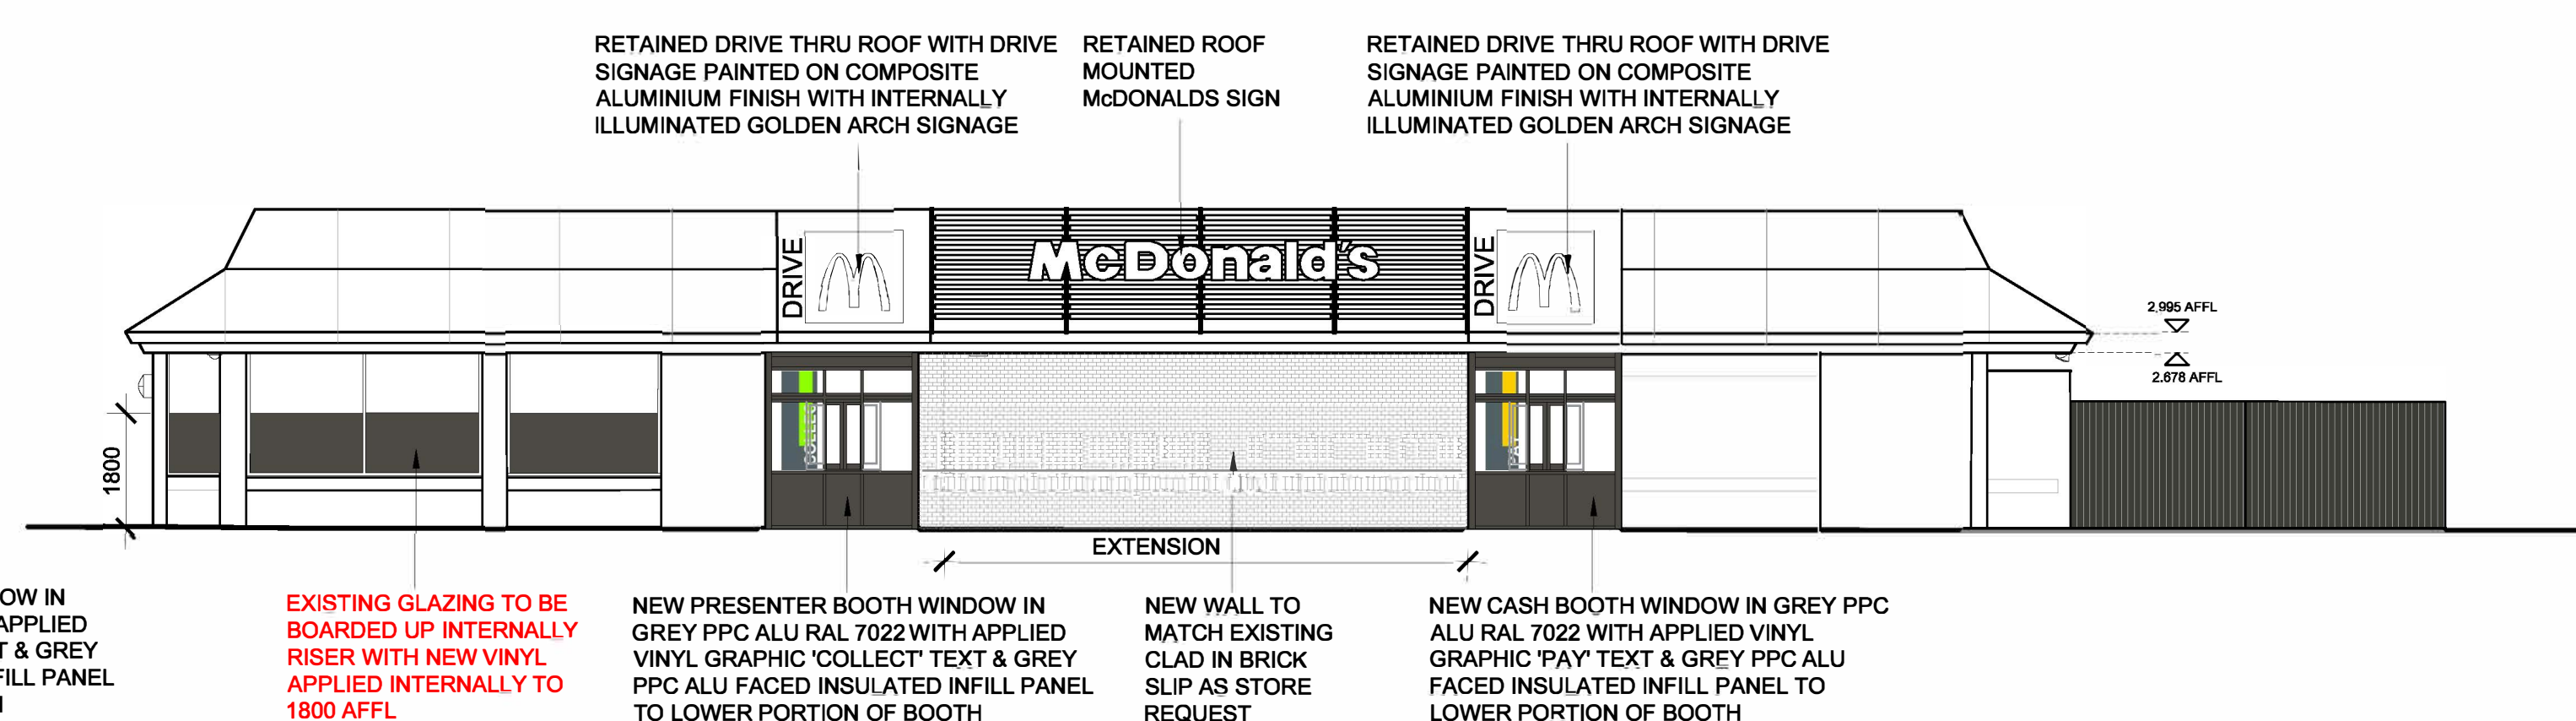

PROPOSED NORTH ELEVATION

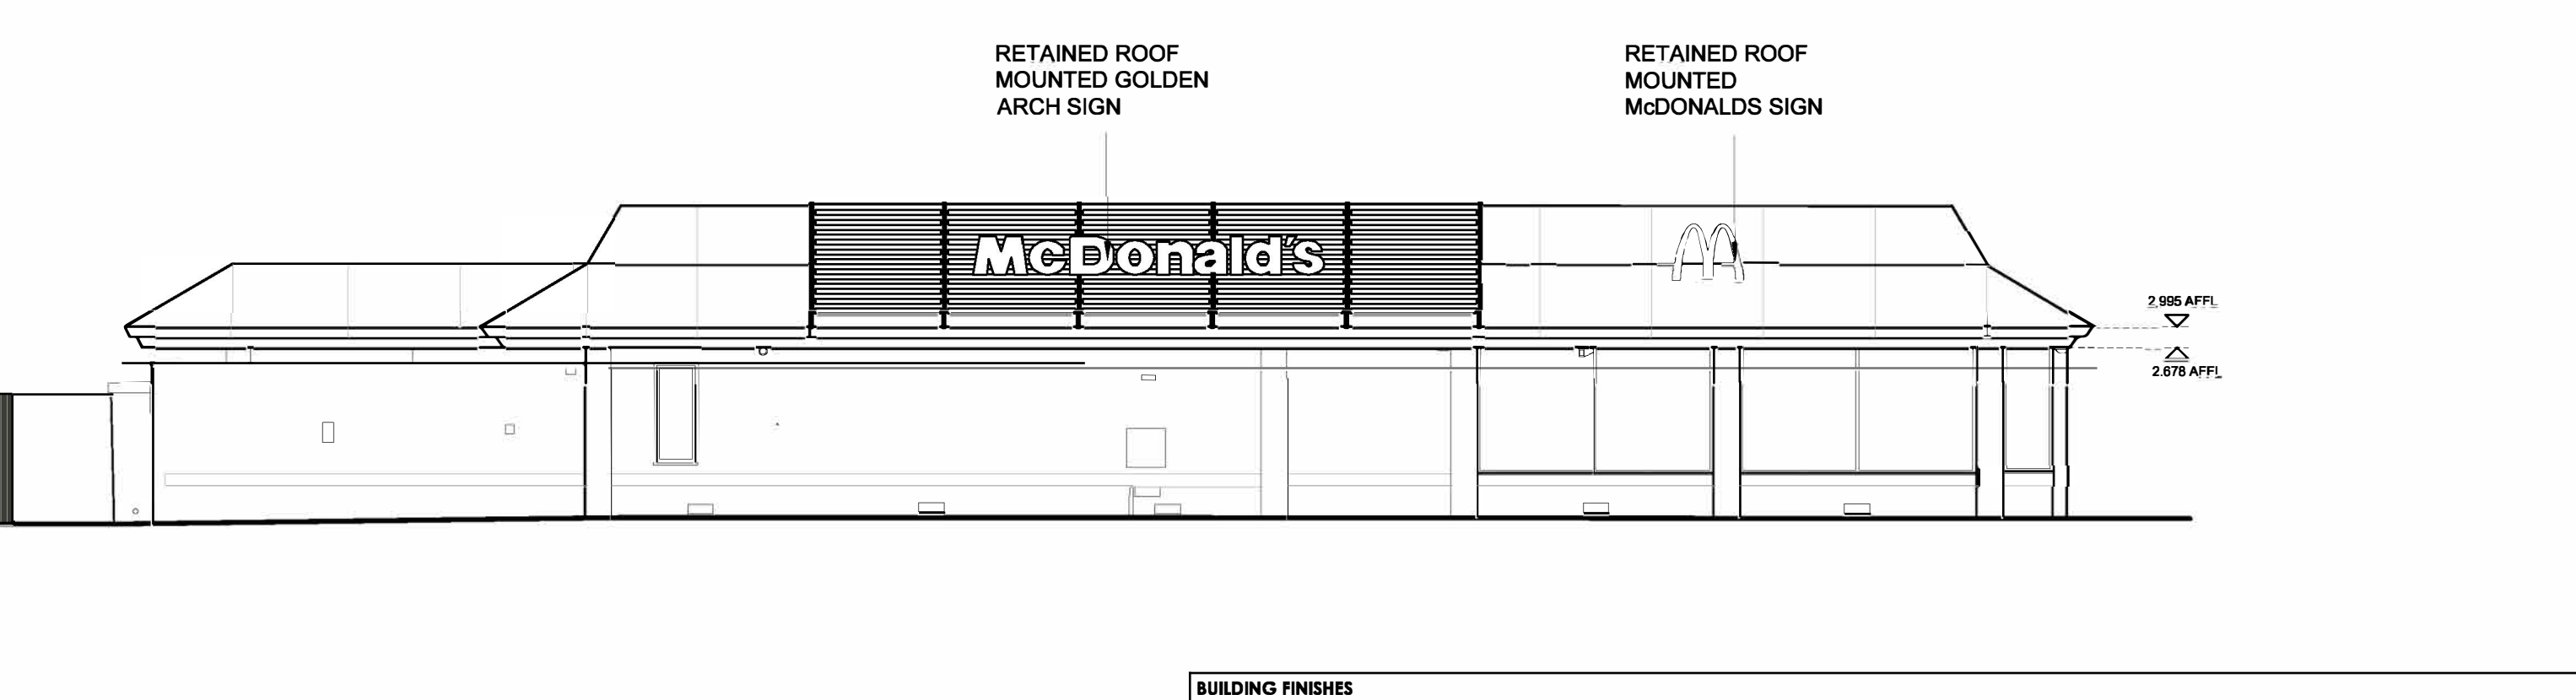

PROPOSED SOUTH ELEVATION

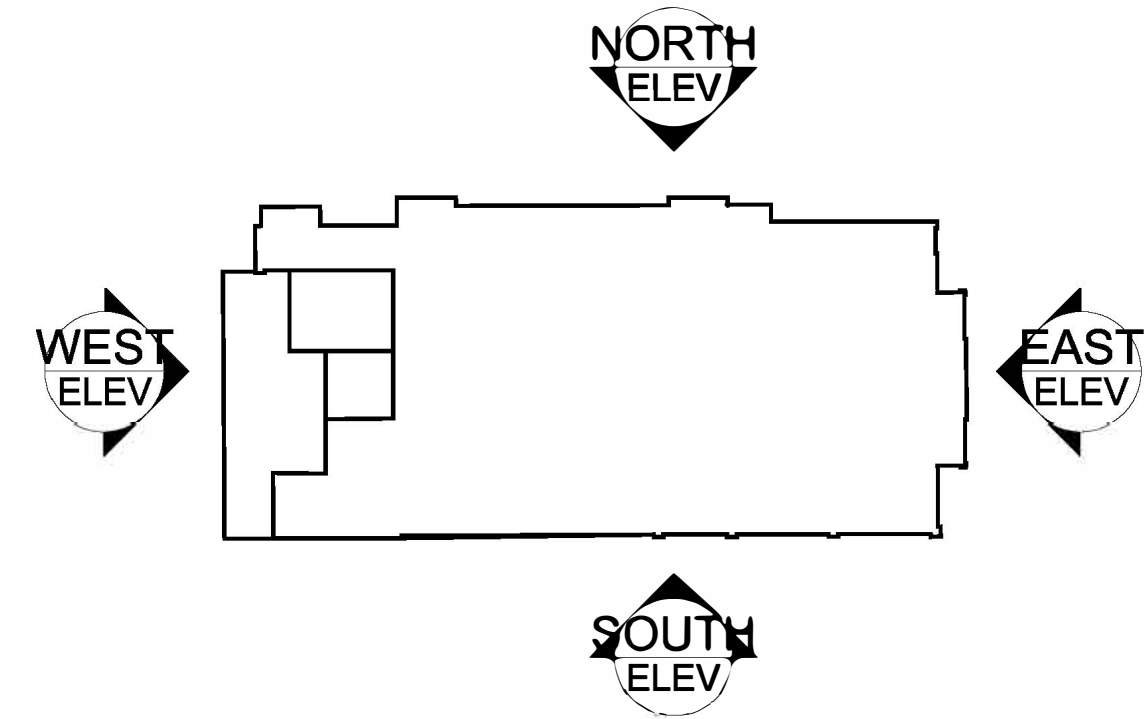

KEY PLAN - NTS

NOTES

- All dimensions and levels are to be checked on site.
 - Any discrepancies are to be reported to the architect before any work commences.
 - This drawing shall not be reproduced without express written permission from AEW.
 - Title overlay drawings and ownership boundaries are produced using all reasonable endeavours. AEW cannot be responsible for the accuracy or scale discrepancy of base plans supplied to them.
 - All works are to be undertaken in accordance with Building Regulations and the latest British Standards.
 - All proprietary materials and products are to be used strictly in accordance with the manufacturers recommendations.
- CDM 2015
- Client notified of duties: At Design Workshops
- Principal Designer: CSS
- Unless noted below, all known hazards have been highlighted on the drawing:
- Notes:
- All drawings to be read in conjunction with all other drawings as noted on issue sheet.

B 06/01/2023 AL MW
UPDATED TO SUIT PROPOSED GA FOLLOWING RE-ISSUE FOR PLANNING:
- FUTUREPROOF FOR ORB
- NEW WALL TO MATCH EXISTING ABOVE STALL RISER TO EAST ELEVATION
- EXISTING GLAZING BOARDED UP INTERNALLY WITH NEW VINYL APPLIED TO MCDelivery

DESIGN WORKING GROUP APPROVED

A 22/08/2022 PC MW
UPDATED FOLLOWING STAGE 1 MEETING 12/06/22
- NEW BIN STORE SHOWN
- EXISTING GLAZING RETAINED WITH NEW VINYL APPLIED INTERNALLY
- ISSUED FOR PLANNING
- DWG APPROVED STAMP ADDED

INITIAL ISSUE
REV Date Drawn by: - Checked by: -

Status Purpose of Issue
S2 For Approval
drawing stage **PLANNING**


client **McDonald's Restaurants Ltd**

project **LIVERPOOL ROAD, PAGE MOSS, HUYTON** store **1025**

drawing title **EXISTING & PROPOSED SITE ELEVATIONS**

date **23/05/2022** drawn **AL**
scale@A1 **1:100** checked **MW**

BUILDING FINISHES				
DESCRIPTION	EXISTING			PROPOSED
WALLS	BRICK / CLADDING			AS EXISTING
ROOF	COMPOSITE LOUVRE OVERCLAD IN ALUMINIUM REYNOBOND 4mm DG5000 TEINTE BOIS D.8103.MR REVERSE REYNOBOND CLAY BROWN A8103S FINISH DG5000	DRIVE THRU ROOF WITH DRIVE SIGNAGE PAINTED ON COMPOSITE ALUMINIUM FINISH WITH INTERNALLY ILLUMINATED GOLDEN ARCH SIGNAGE	FULL ROOF OVERCLAD IN COMPOSITE ALUMINIUM 4mm REF: INTERPON MK 120E DARK GREEN	AS EXISTING
WINDOW FRAMES	KHAKI GREEN			AS EXISTING
SOFFIT & FASCIA'S	KHAKI GREEN			AS EXISTING
DOORS	KHAKI GREEN			GREY RAL 7022
BOOTH WINDOWS (inc surrounds)	OVER CLAD IN GREY RAL 7022 ALU. AND FRAMES REDECORATED GREY RAL 7022 WITH APPLIED BOOTH GRAPHICS			AS EXISTING

 

EXISTING & PROPOSED SITE ELEVATIONS 1:100

PLANNING