




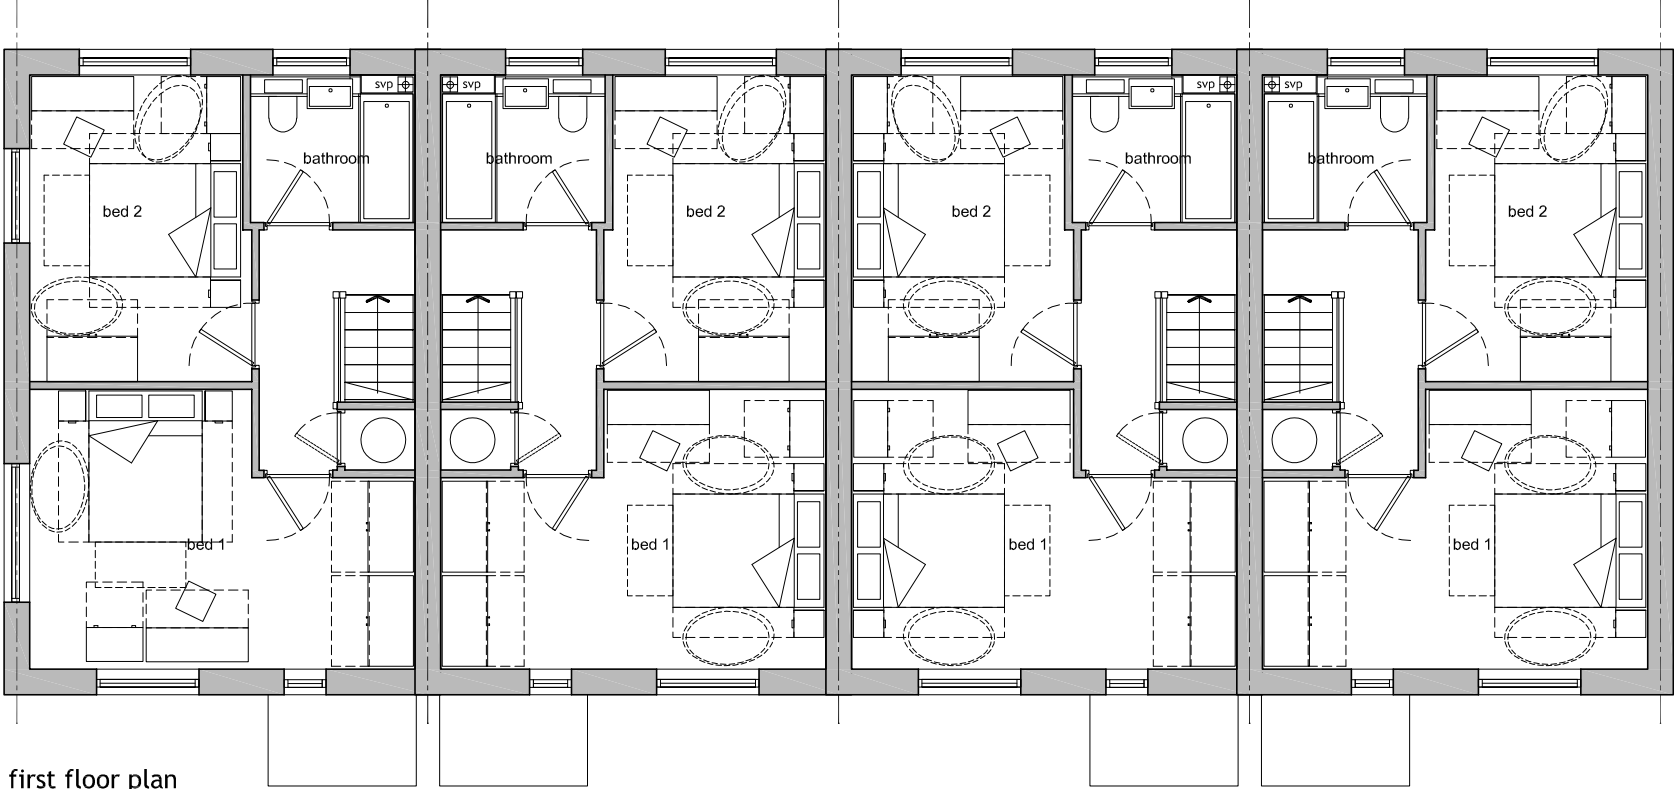

first floor plan

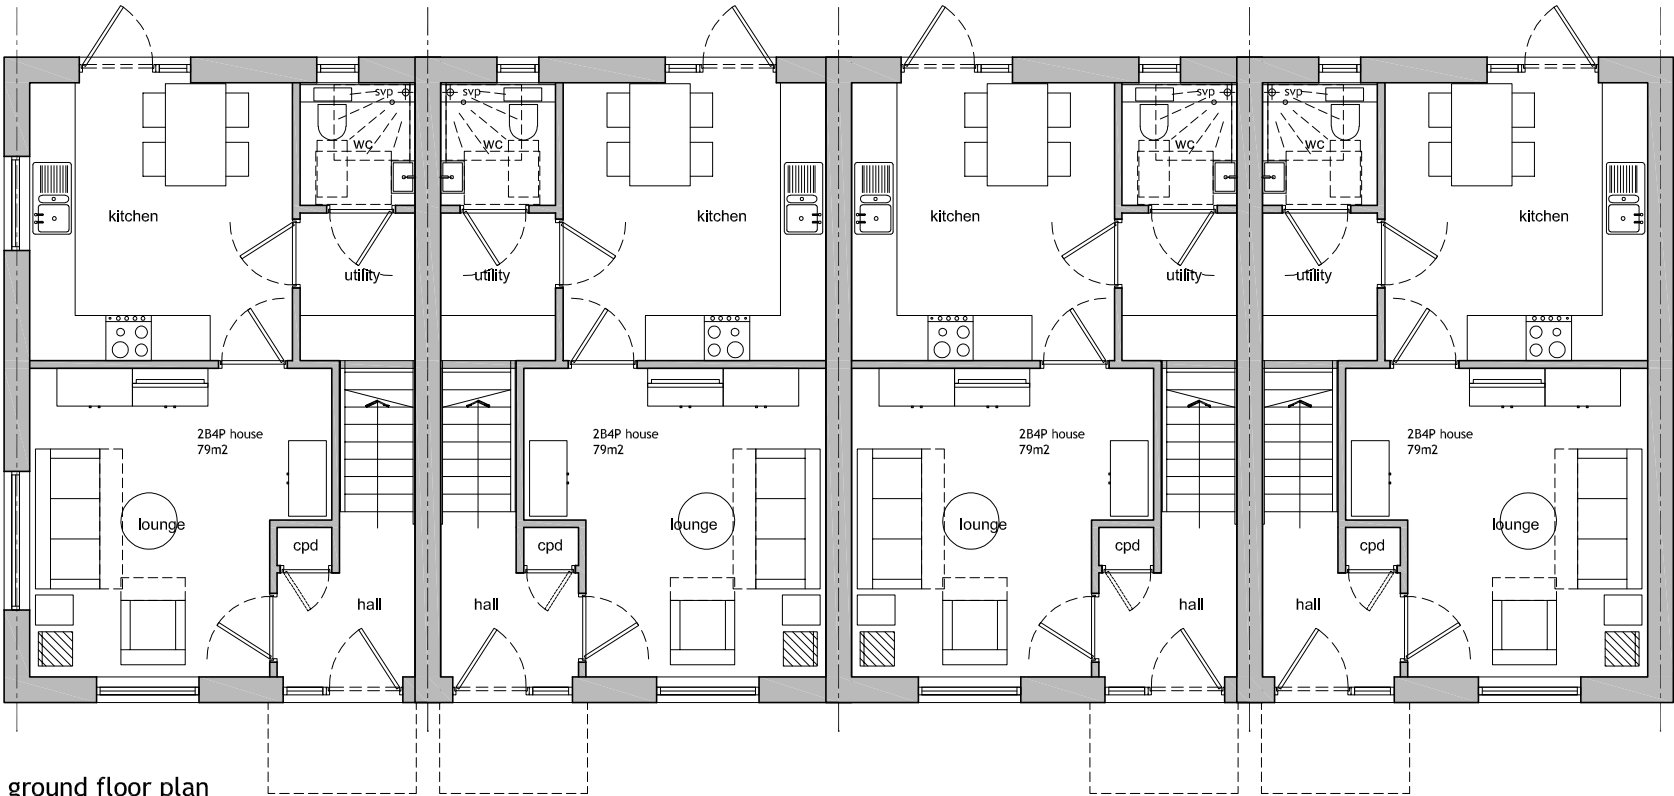

ground floor plan

 

A3

Level 2

architects

Project Lyneham, Whiston		
Title 2 bed Houses Floor Plans		
Scale 1:100	Drawing 418-1-PLN-004	Rev B
PLANNING APPLICATION		