




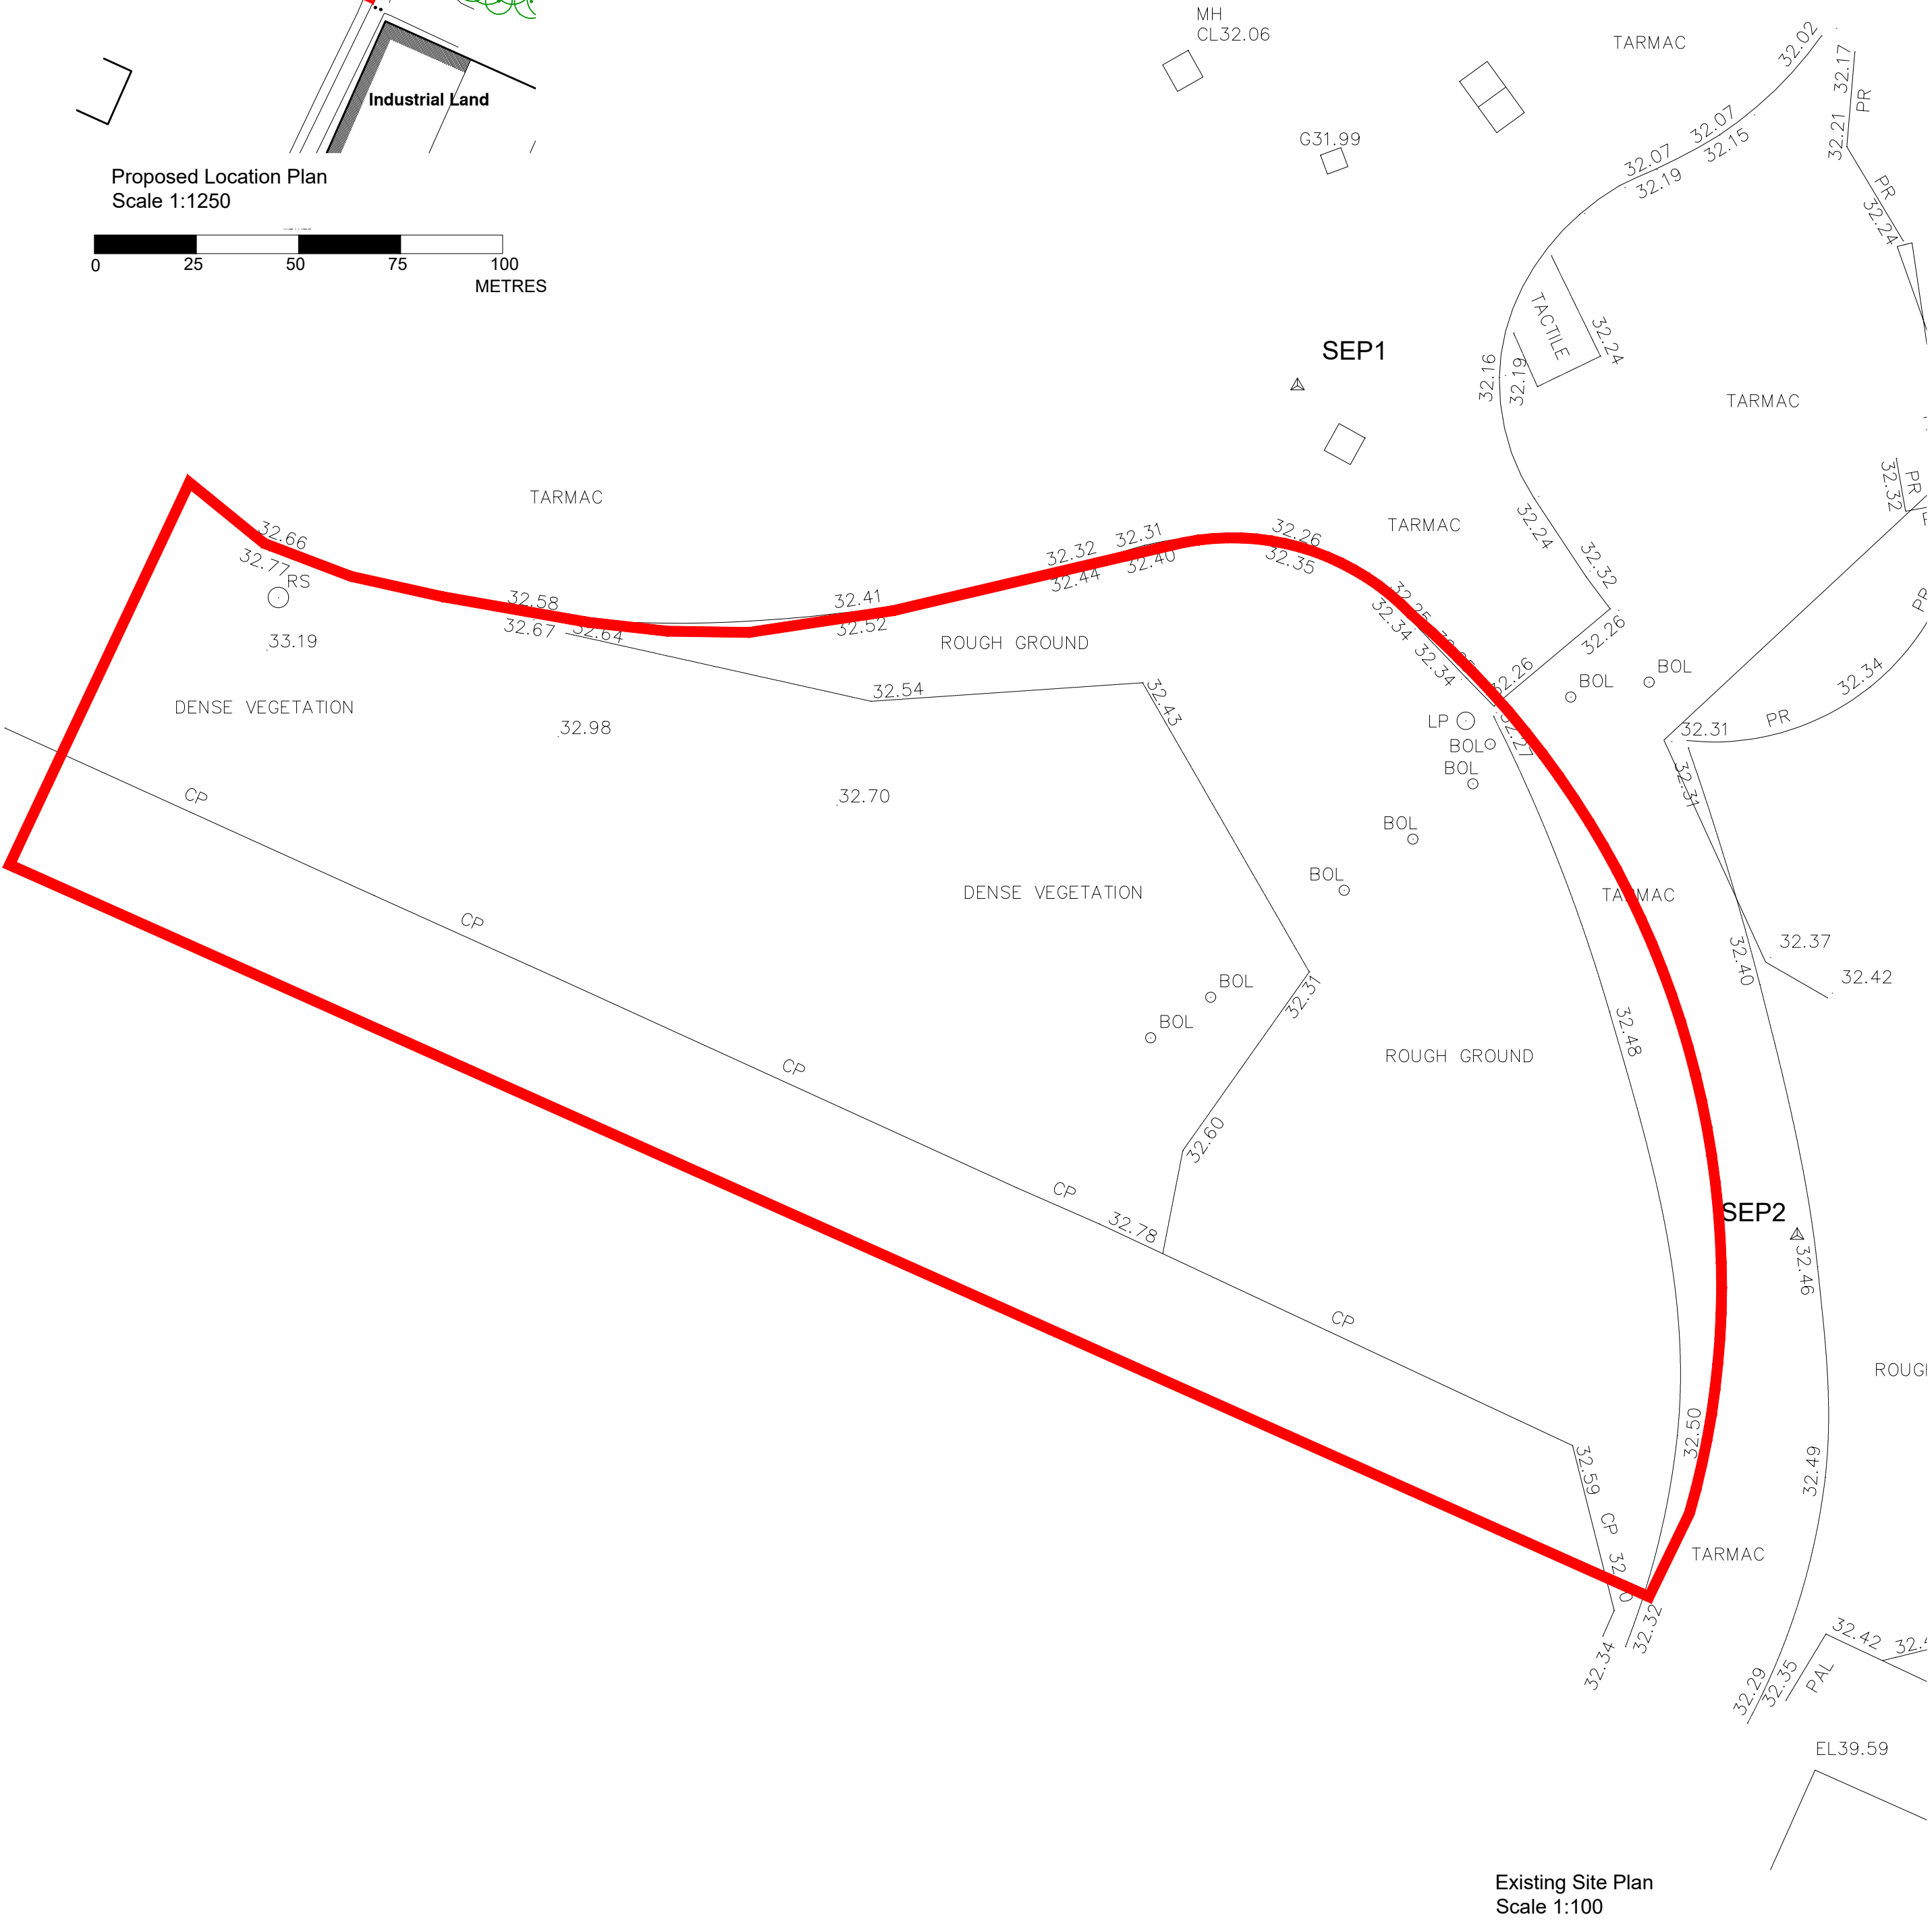

Existing Site Plan
Scale 1:100

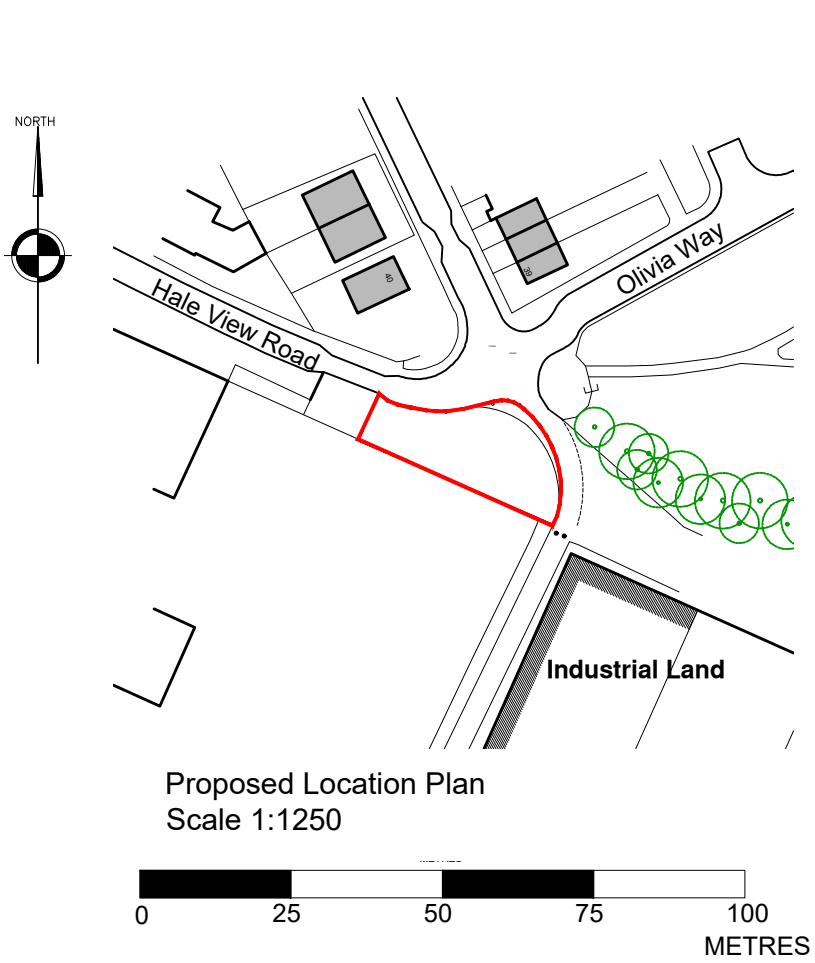

Proposed Site Plan
Scale 1:100

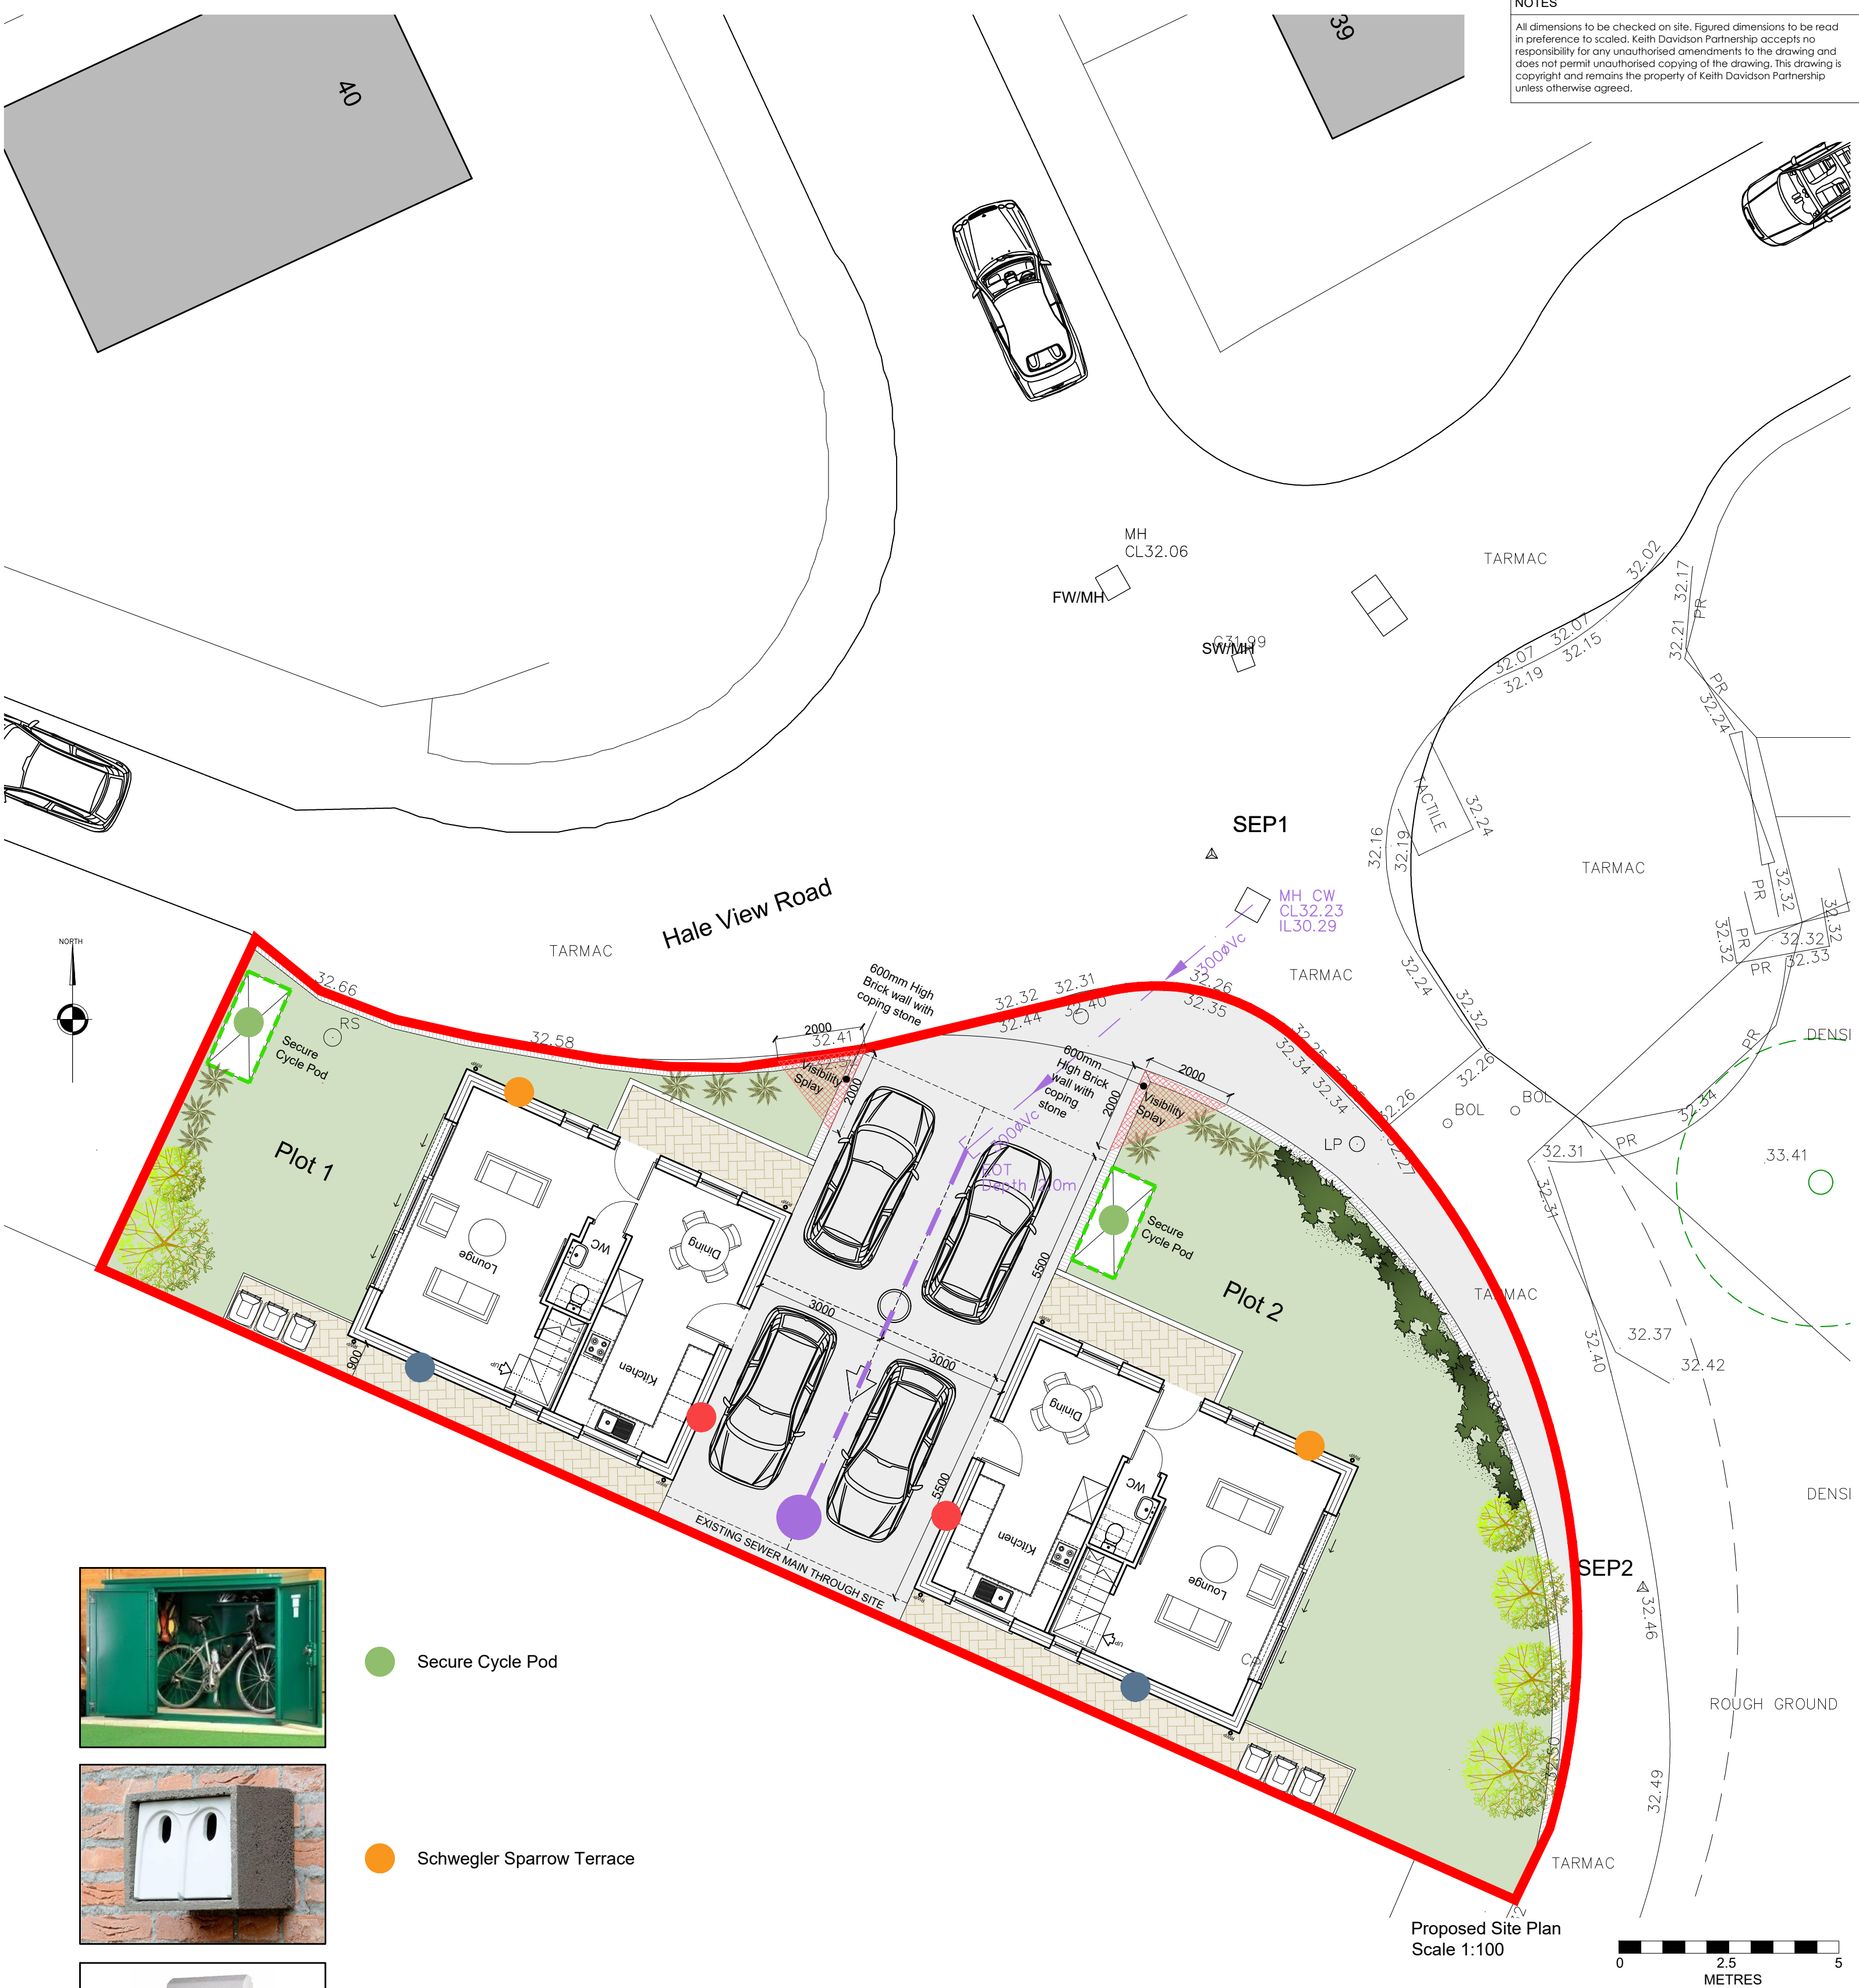

Secure Cycle Pod



Schwegler Sparrow Terrace



1FQ Bat Roost



EV Charging Station

NOTES
All dimensions to be checked on site. Figured dimensions to be read in preference to scaled. Keith Davidson Partnership accepts no responsibility for any unauthorised amendments to the drawing and does not permit unauthorised copying of the drawing. This drawing is copyright and remains the property of Keith Davidson Partnership unless otherwise agreed.

A		Visibility Spoils and External wall revised.	RM	GLP	GNP
			28/04/22	28/04/22	28/04/22
Version	Amendment		Drawn & Date	Checked & Date	Approved & Date
KeithDavidsonPartnership					
13 Seymour Terrace Seymour Street Liverpool L3 5PE		Telephone : +44 (0) 151 709 1777 Email : info@keithdavidsonpartnership.com Web : keithdavidsonpartnership.com			
Internal Project Number					
1514					
Client					
TBC					
Project Name					
Hale View Road, Huyton					
Drawing Title					
Existing and Proposed Site Plan					
Scale	Original Size	Planning			
1:100	A1				
Date	Drawn	Checked	Approved	Status	
02.02.2022	RM	GLP		Planning	
Drawing Number				Revision	
100				A	