





Side Elevation

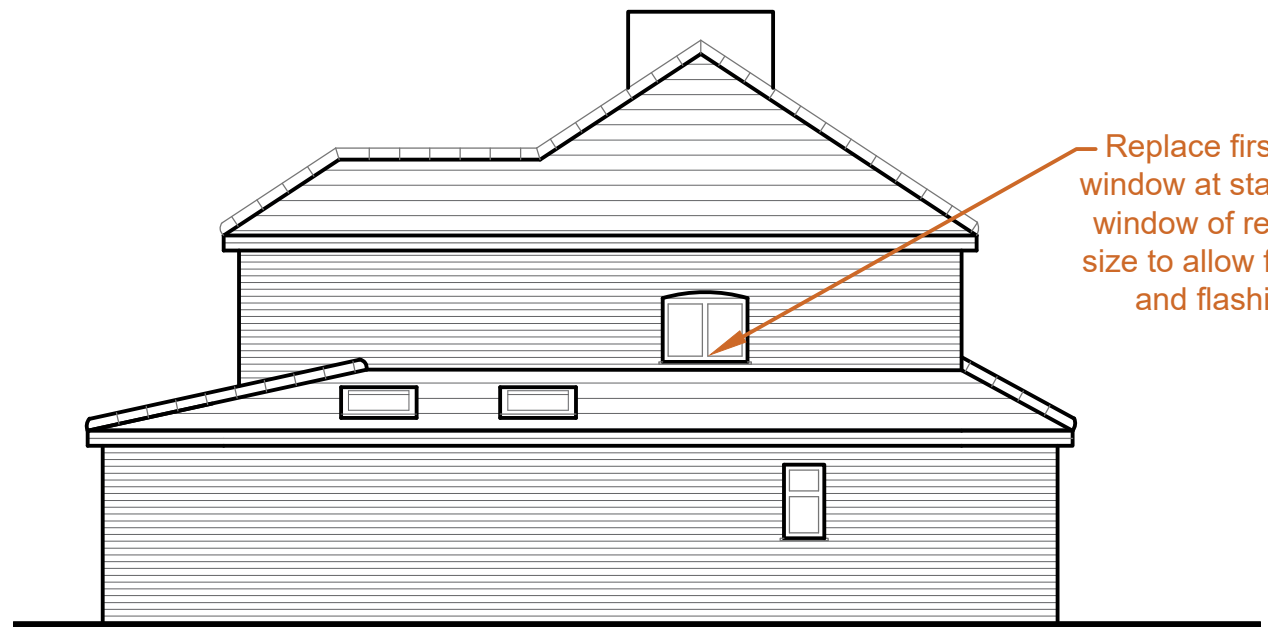

Side Elevation

Replace first floor window at stairs with window of reduced size to allow for roof and flashing.

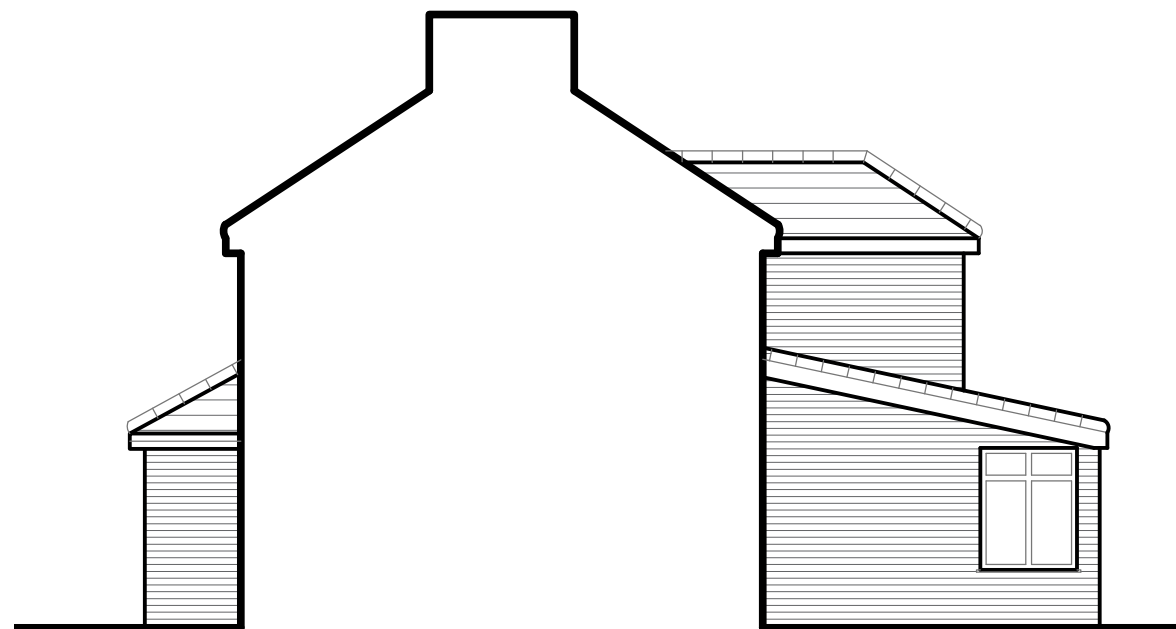

Side Elevation



Rear Elevation

Proposed Elevations

Scale bar at scale 1:100		
Contract		Scale / Page Size
75 Beechwood Road, Halewood, Liverpool, L26 1XA.		1:100 on A3
Drawing Title		Date
Proposed Elevations		Aug' '21
Drawing number and revision		

All dimensions in millimeters unless noted otherwise.
All dimensions to be checked on site.
All design information and drawings in this report are for purpose of scheme design, feasibility study and planning permission. Drawings *NOT* to be used for the purpose of construction.