



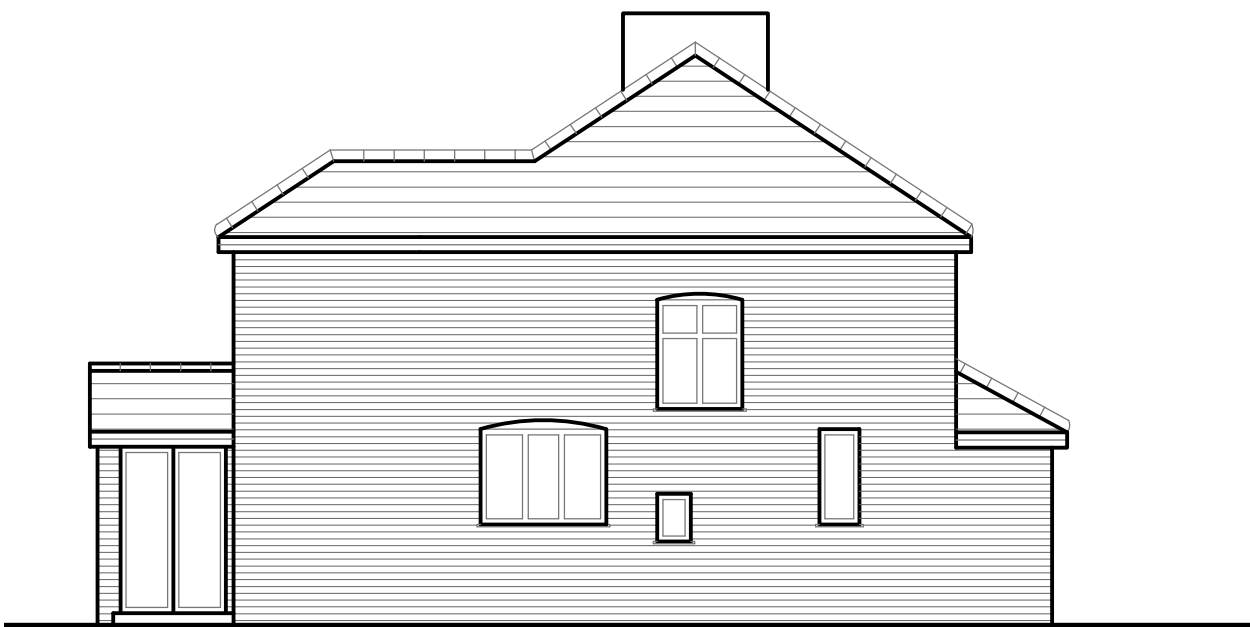

Side Elevation

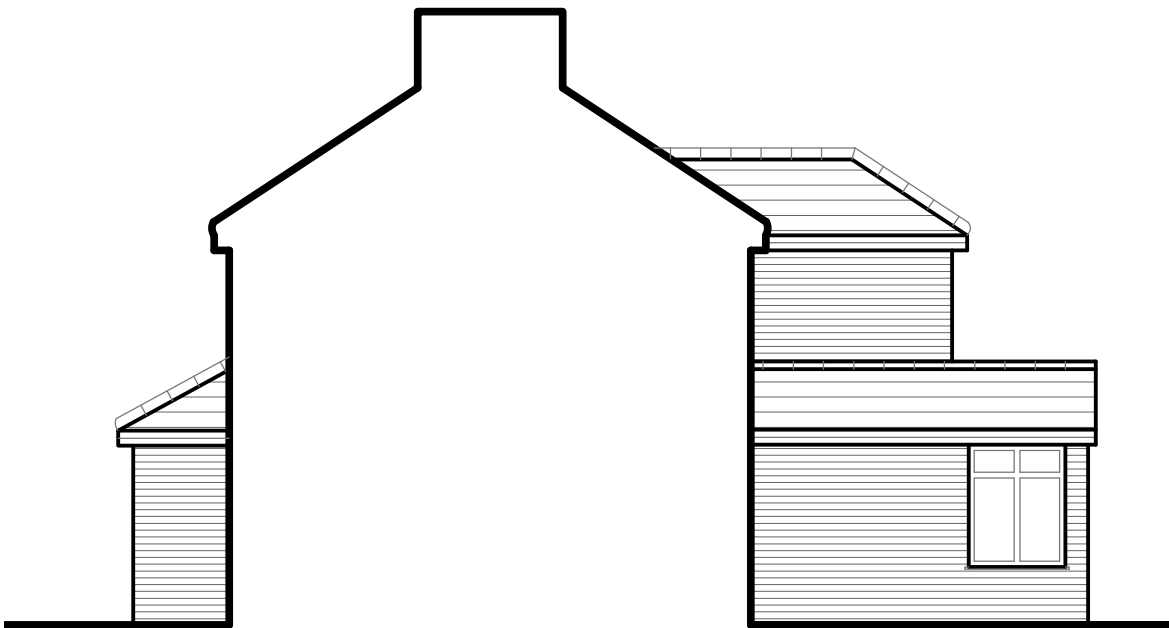

Side Elevation



Side Elevation



Rear Elevation

Existing Elevations

Scale bar at scale 1:100									
0m	1m	2m	3m	4m	5m	6m	7m	8m	9m 10m
Contract									
75 Beechwood Road, Halewood, Liverpool, L26 1XA.									
Scale / Page Size									
1:100 on A3									
Date									
Apr' '21									
Drawing Title									
Existing Elevations									
Drawing number and revision									

All dimensions in millimeters unless noted otherwise.
All dimensions to be checked on site.
All design information and drawings in this report are for
purpose of scheme design, feasibility study and planning
permission. Drawings *NOT* to be used for the purpose
of construction.