



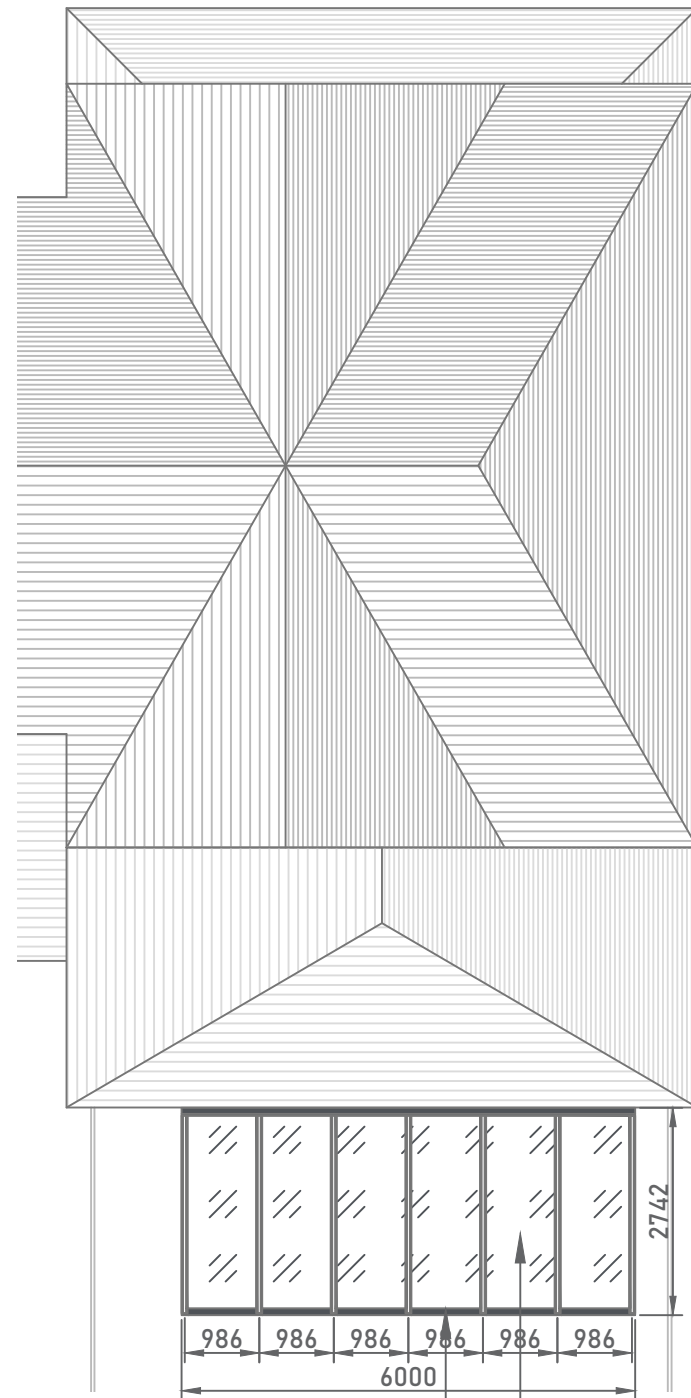

ROOF PLAN

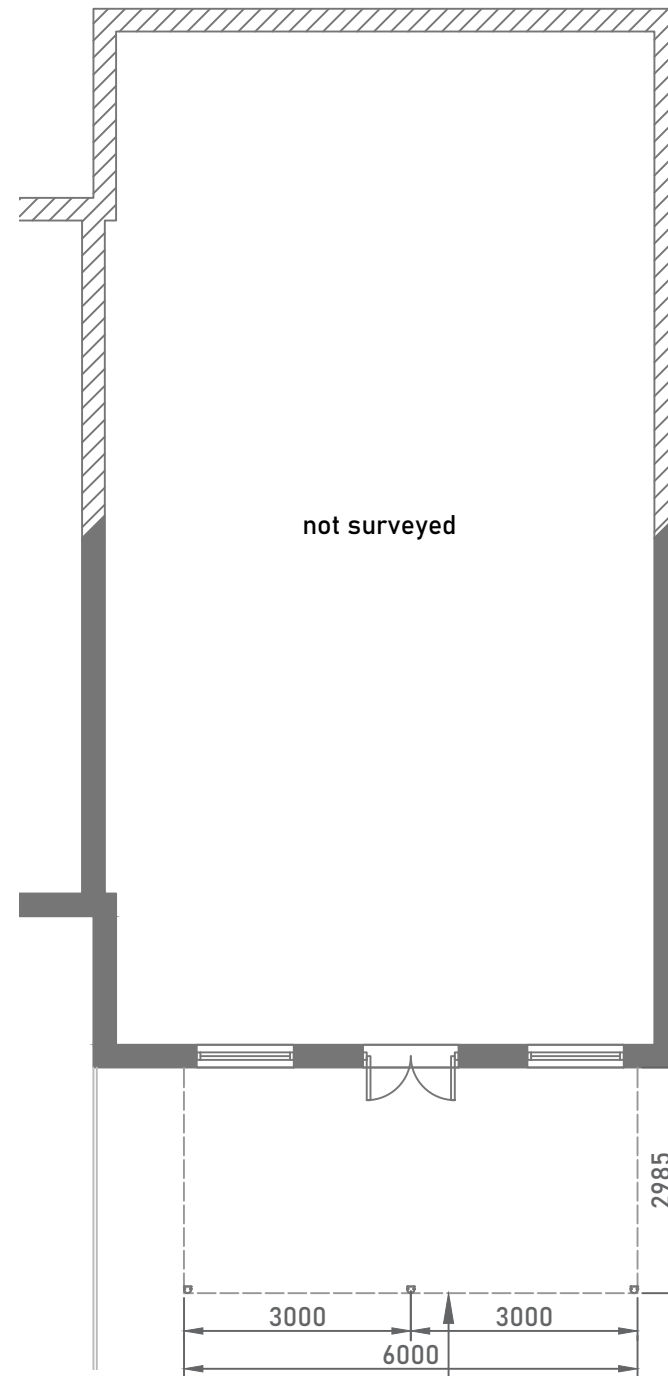

FLOOR PLAN

glazed roof

aluminium powder coated posts and profiles
in WT29/90147 'Light Grey Sparkle'

dotted line illustrates roof above

SCALE- 1:100 @ A3



Single storey glass roof
located on the rear
elevation of the property
in the private garden.
The structure will
feature aluminium
powder coated posts and
profiles in WT29/90147
'Light Grey Sparkle'

-	-	-
no.	revision/issue	date

eden
VERANDAS

Eden Verandas Ltd.
Unit 13, Southwood Business Park,
Armstrong Mall,
Farnborough,
GU14 0NR
01252451580
www.edenverandas.co.uk info@edenverandas.co.uk

job title
**Miss Aspinall,
23 Headingley Close,
Liverpool,
L36 4QA**

drawing title
**Plans
As Proposed**

drawing status
PLANNING

job no. 34464	drawing no. 34464-03
date 13/09/2021	
scale 1:100 @A3	