



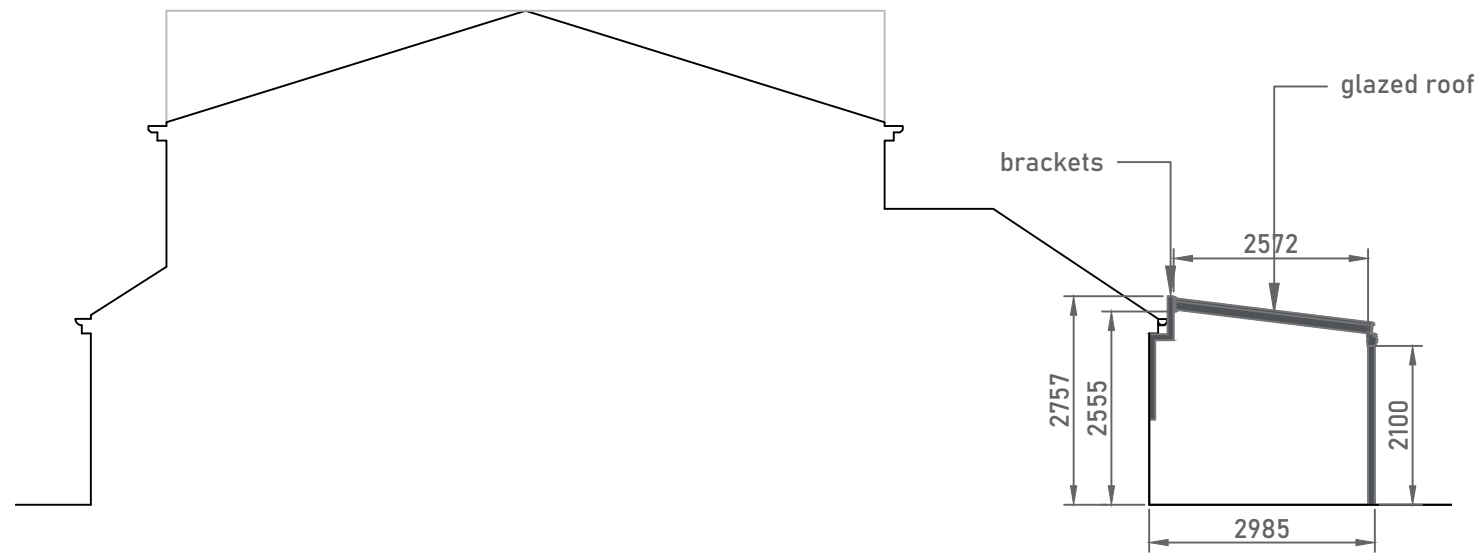

SIDE SECTION




REAR ELEVATION

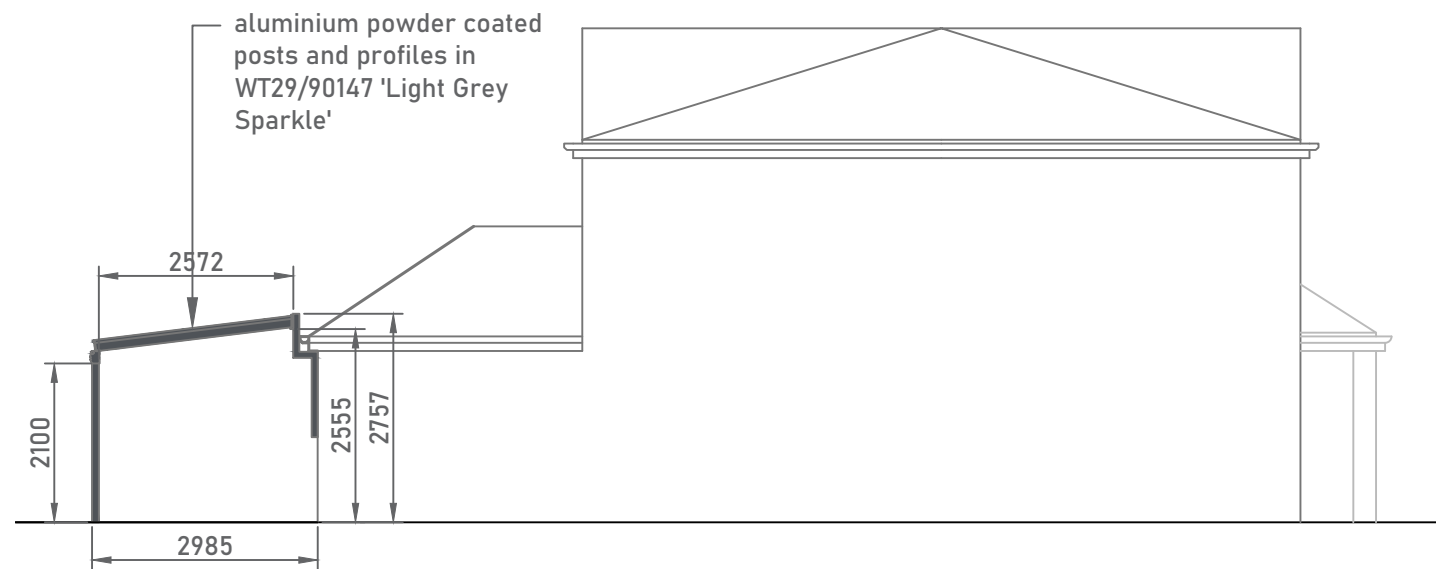

SIDE ELEVATION

SCALE- 1:100 @ A3

 

notes
Single storey glass roof located on the rear elevation of the property in the private garden. The structure will feature aluminium powder coated posts and profiles in WT29/90147 'Light Grey Sparkle'

-	-	-
no.	revision/issue	date

eden VERANDAS

Eden Verandas Ltd.
Unit 13, Southwood Business Park,
Armstrong Mall,
Farnborough,
GU14 0NR
01252451580
www.edenverandas.co.uk info@edenverandas.co.uk

job title
**Miss Aspinall,
23 Headingley Close,
Liverpool,
L36 4QA**

drawing title
**Sections and Elevations
As Proposed**

drawing status
PLANNING

job no. 34464	drawing no. 34464-04
date 13/09/2021	
scale 1:100 @A3	