




PROPOSED SOUTH ELEVATION.
SCALE 1:100

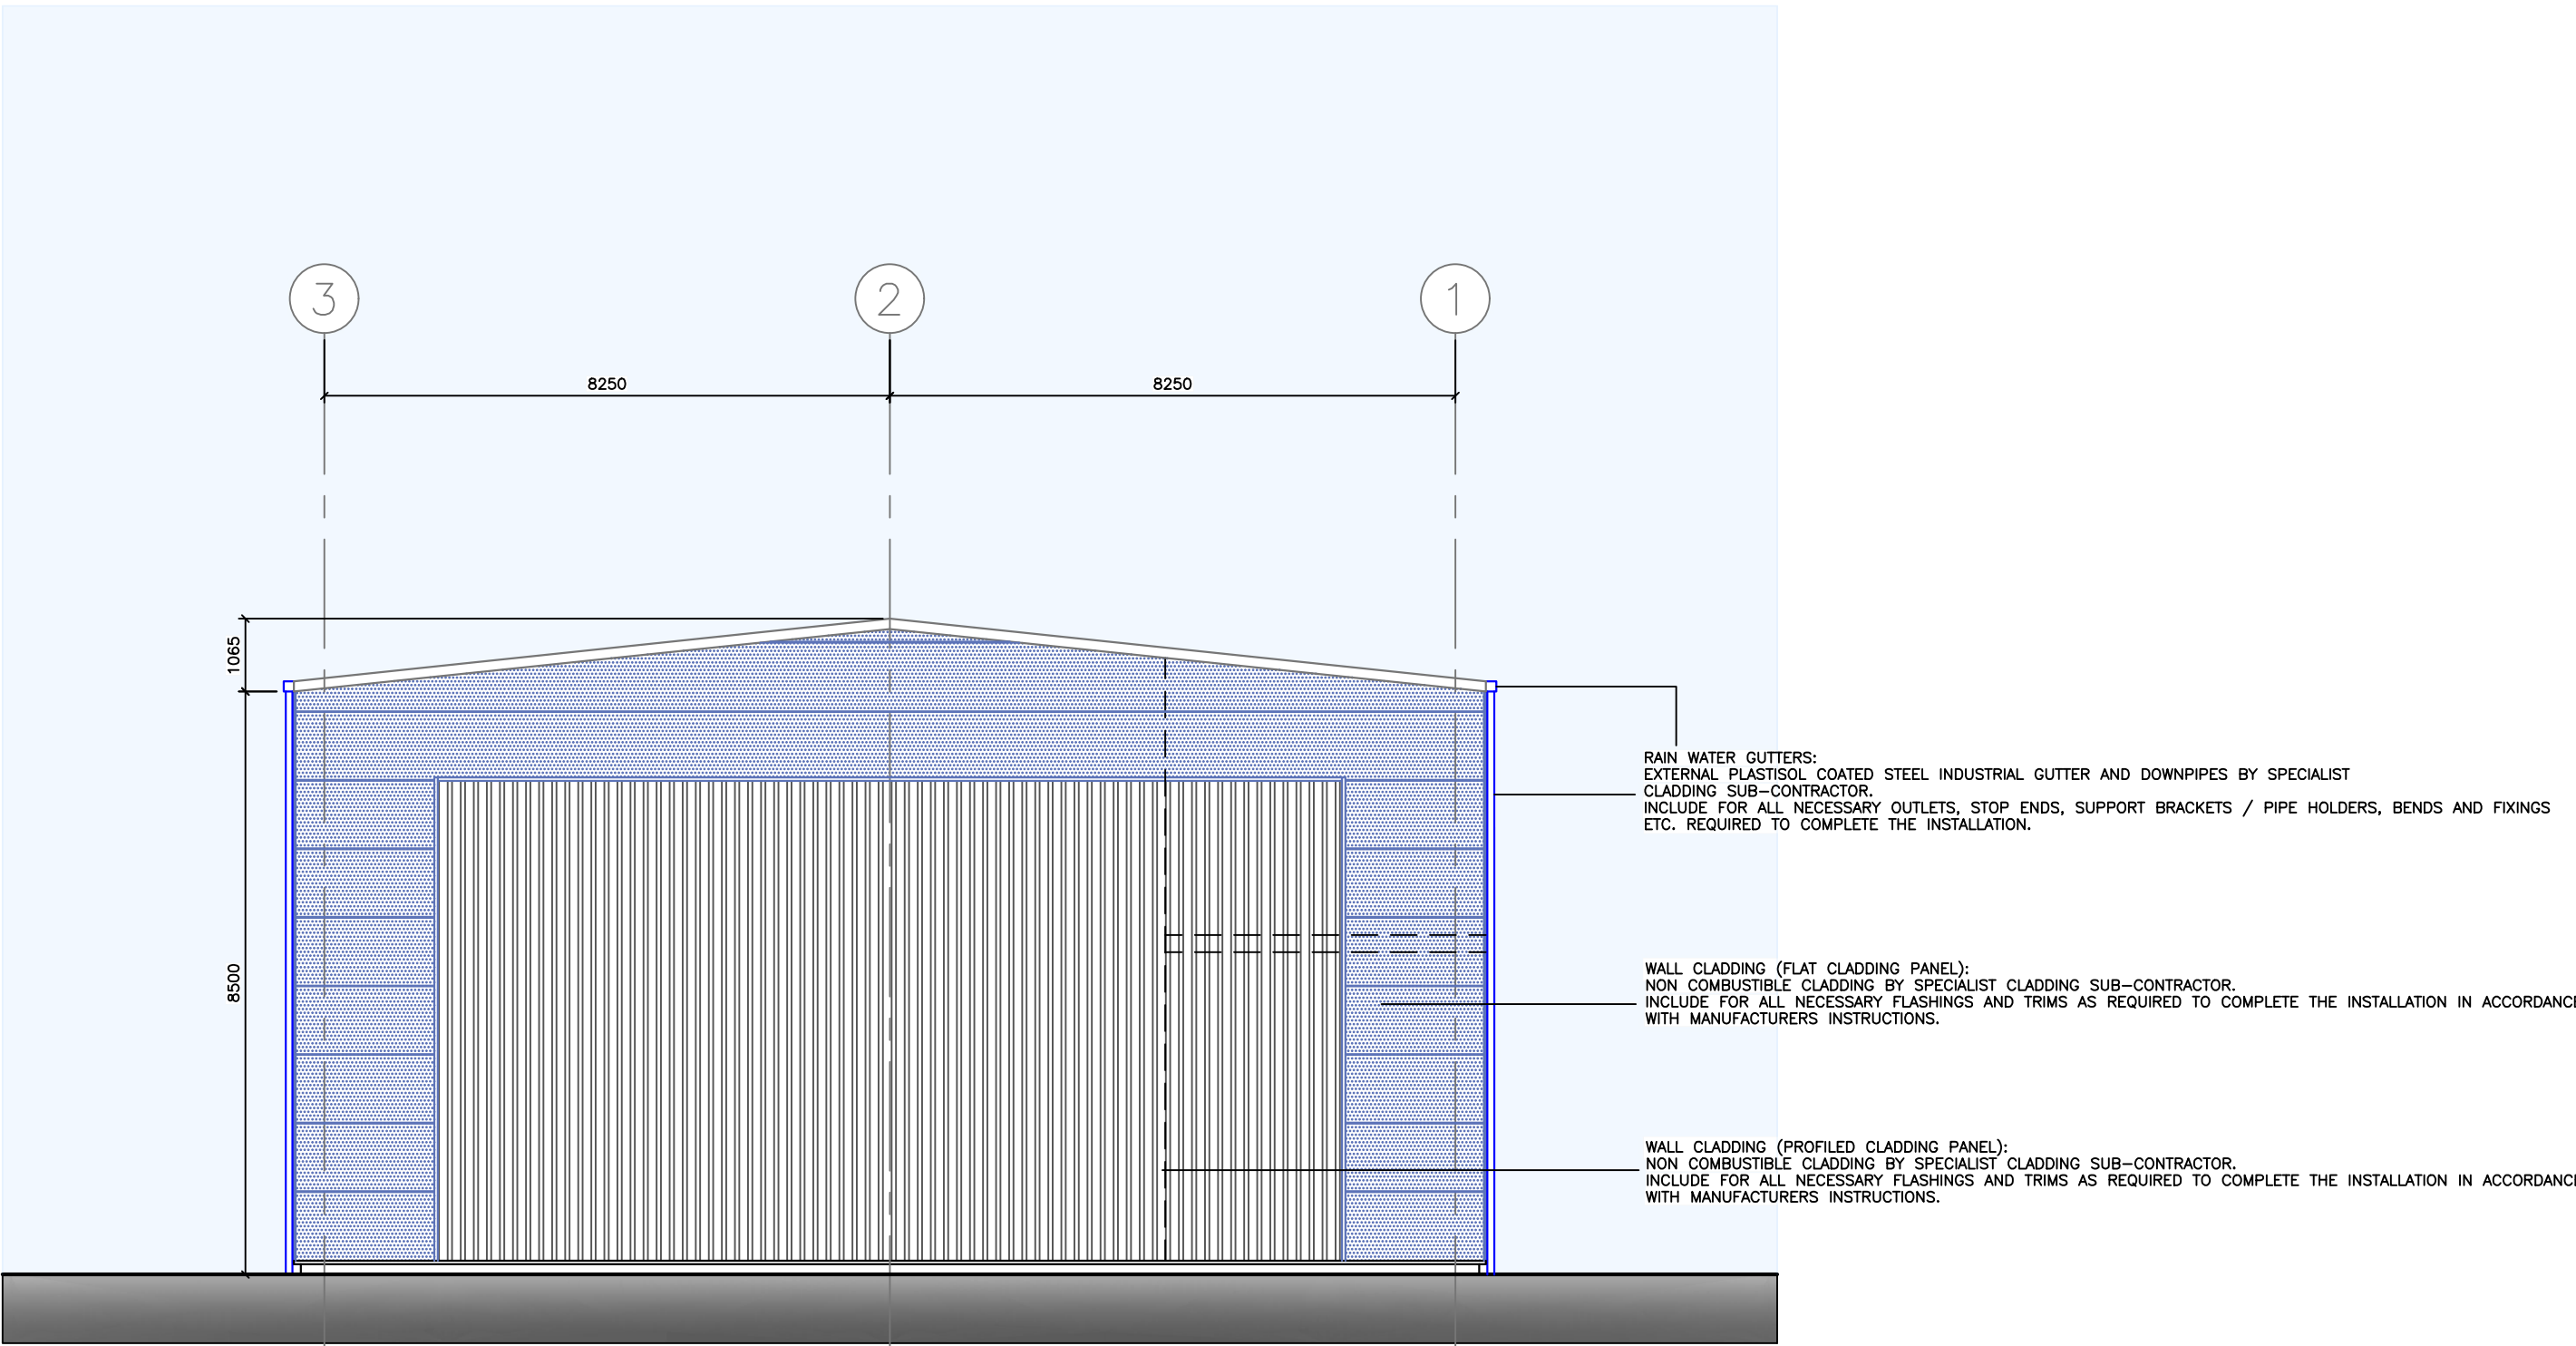

PROPOSED WEST ELEVATION.
SCALE 1:100

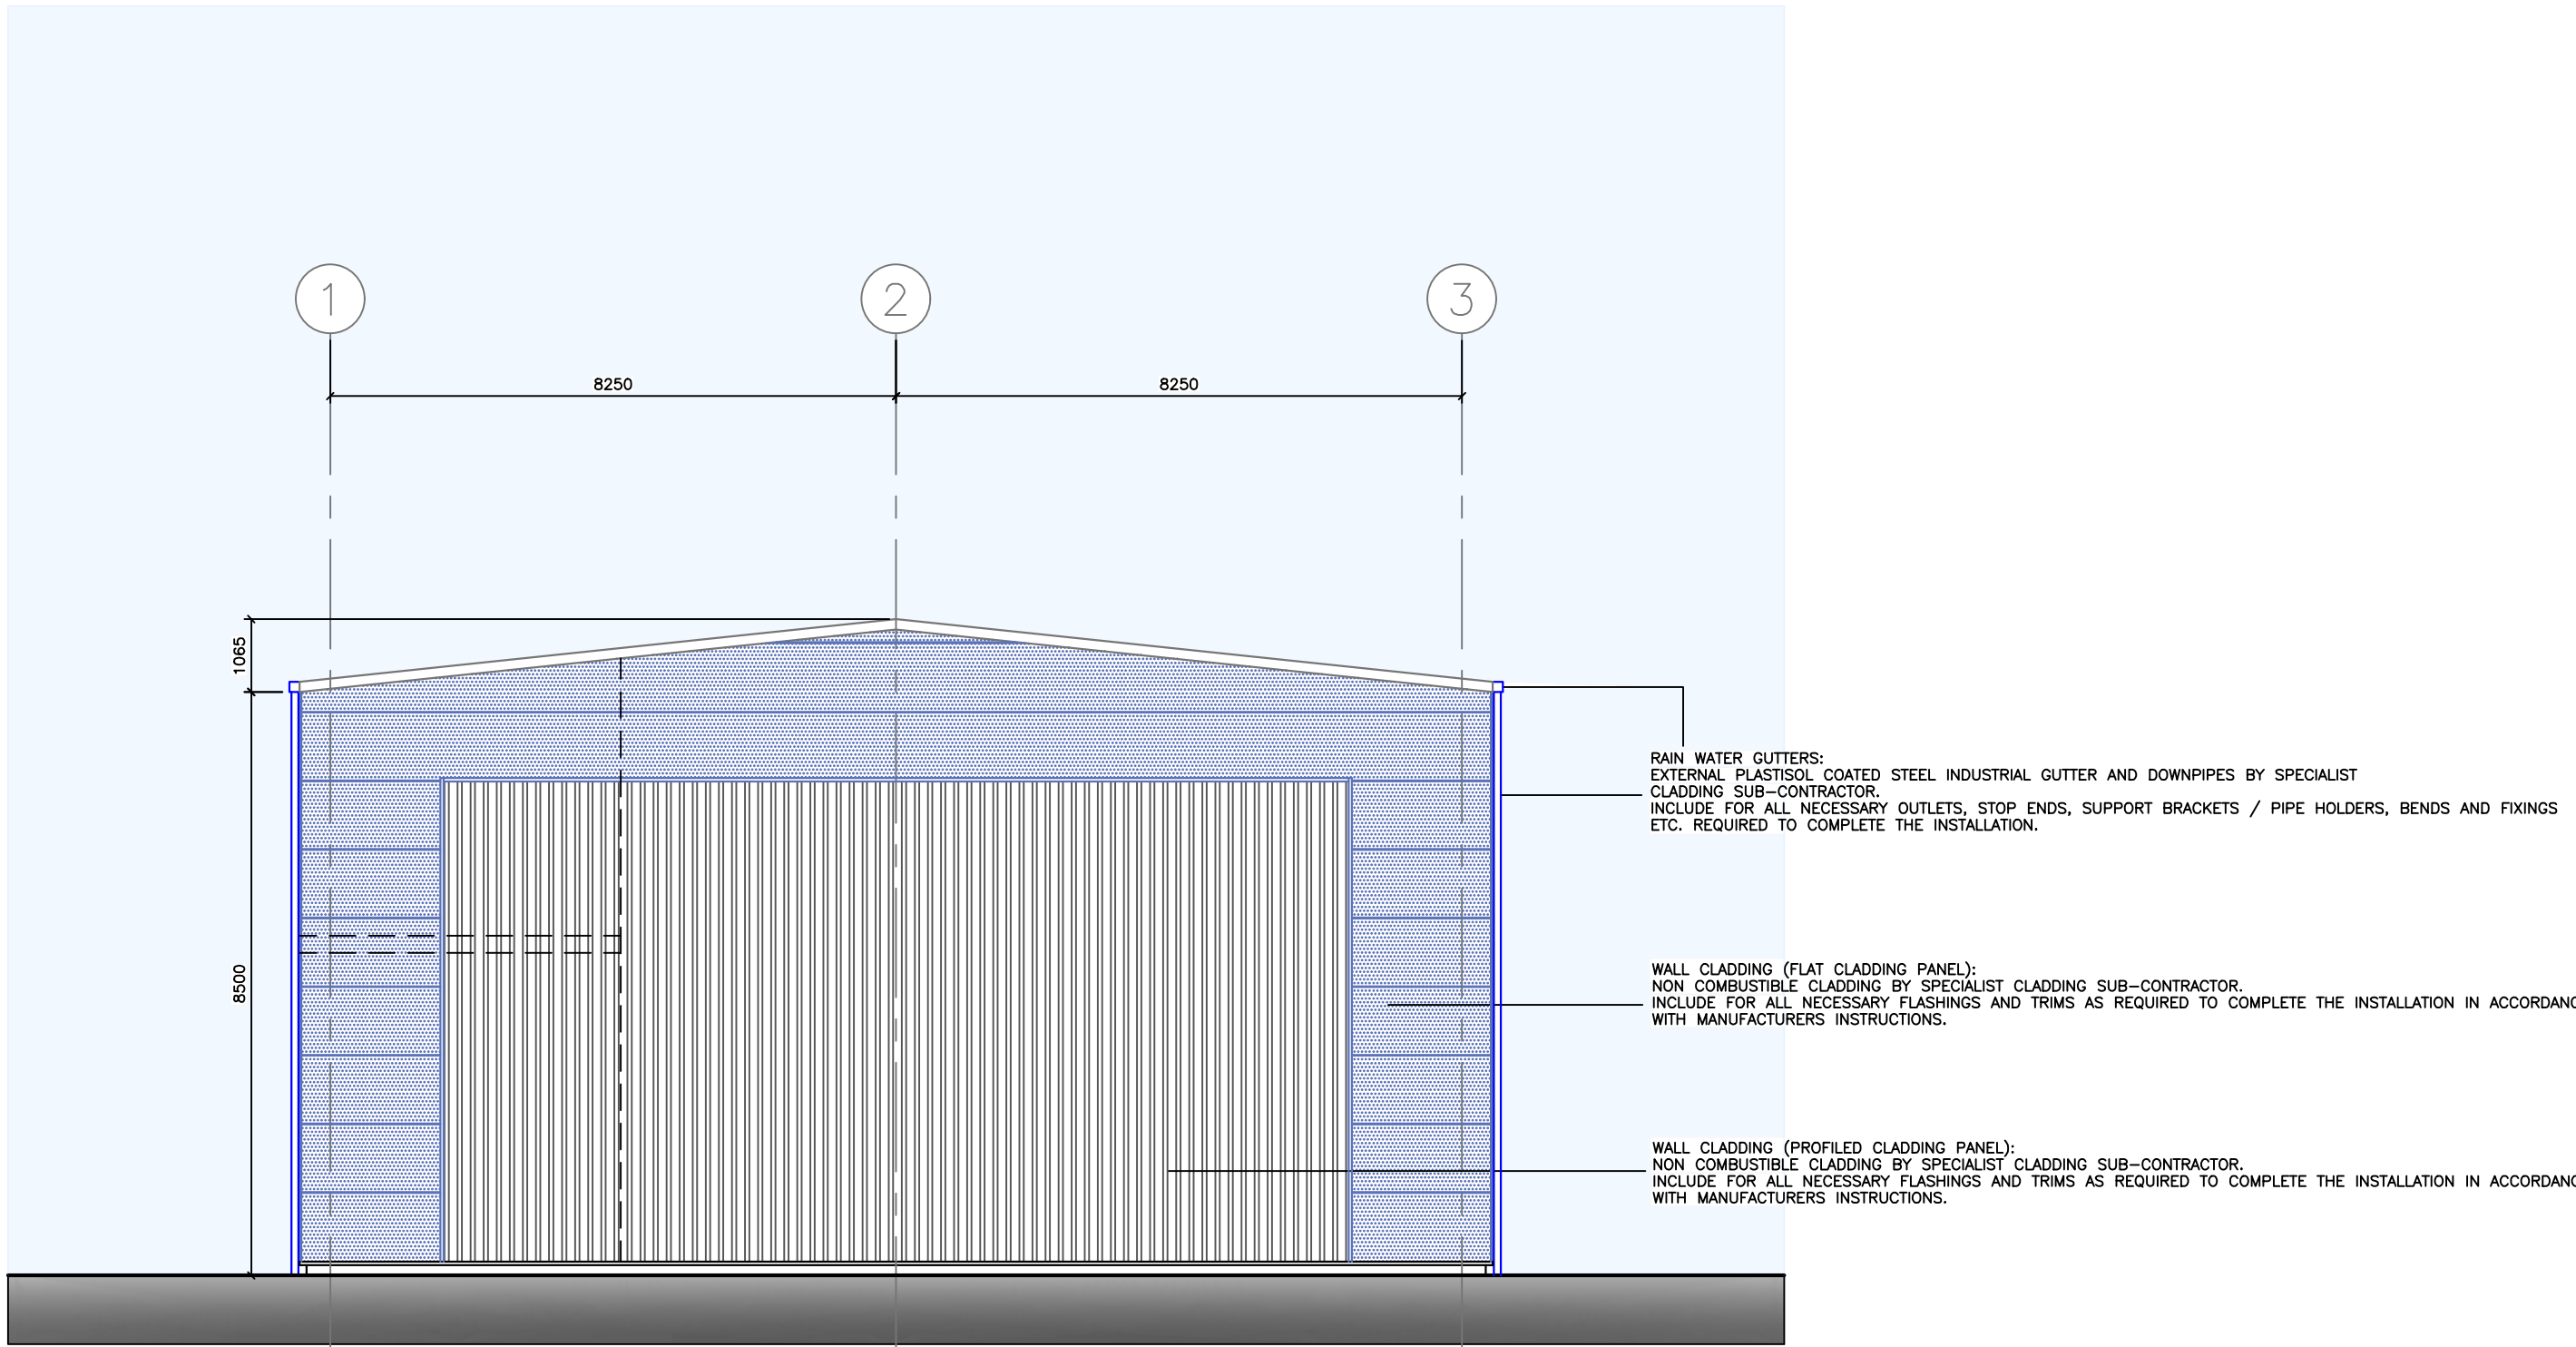

PROPOSED EAST ELEVATION.
SCALE 1:100

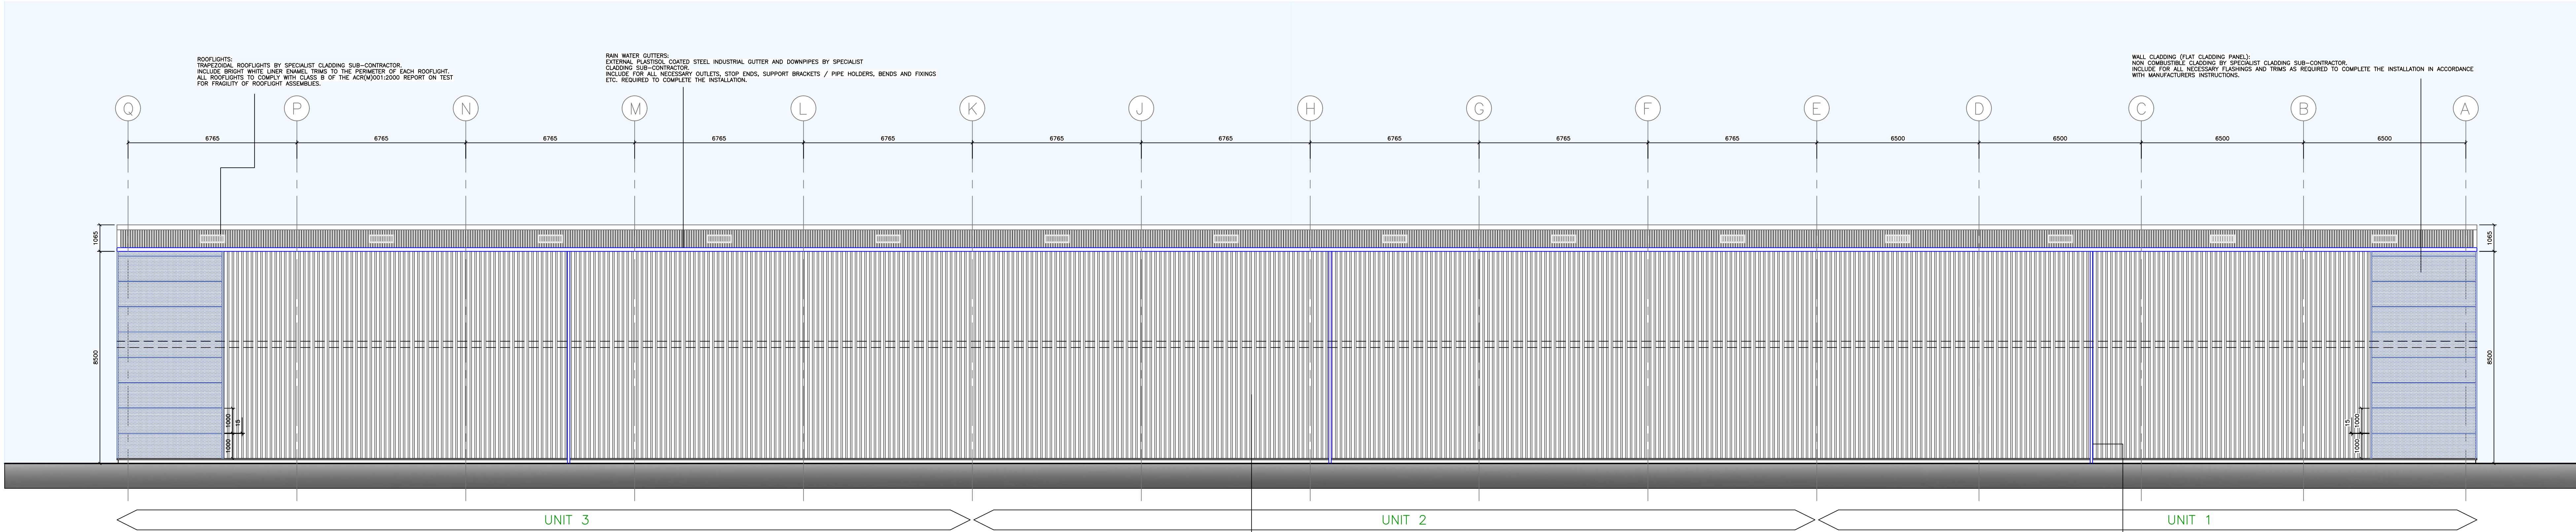

PROPOSED NORTH ELEVATION.
SCALE 1:100

WALL CLADDING (PROFLED CLADDING PANEL):
NON COMBUSTIBLE CLADDING BY SPECIALIST CLADDING SUB-CONTRACTOR.
INCLUDE FOR ALL NECESSARY FLASHINGS AND TRIMS AS REQUIRED TO COMPLETE THE INSTALLATION IN ACCORDANCE WITH MANUFACTURERS INSTRUCTIONS.

RAIN WATER GUTTERS:
EXTERNAL PLASTIC COATED STEEL INDUSTRIAL GUTTER AND DOWNPIPES BY SPECIALIST CLADDING SUB-CONTRACTOR.
INCLUDE FOR ALL NECESSARY OUTLETS, STOP ENDS, SUPPORT BRACKETS / PIPE HOLDERS, BENDS AND FIXINGS ETC. REQUIRED TO COMPLETE THE INSTALLATION.

10m

SCALE 1:100

DO NOT SCALE OFF DRAWING : PLEASE CHECK ALL DIMENSIONS ON SITE

This drawing is to be read in conjunction with all relevant specifications, documents and other issued job drawings. Discrepancies or omissions must be reported to the client. The contractor is to check and verify all building and site dimensions and to check levels before work commences.

ALL INFORMATION CONTAINED ON THIS DRAWING REMAINS COPYRIGHT OF PRIME PROPERTY LIMITED ©

- Generic Notes:
- Main Cladding = Kingspan, Tata or similar mix of flat feature and standard profiled panels
 - Glazing to Ground and Mezzanine areas as shown
 - Sectional Industrial Delivery doors and standard pass doors
 - Roof Cladding = Kingspan, Tata or similar composite panel
 - And Rooflights = Kingspan, Tata or similar integrated panel

CLADDING SPECIFICATION:

ROOF = GOOSEWING GREY (RAL 0807005)

FEATURE CLADDING WALLS = TBC (RAL)

MAIN CLADDING WALLS = TBC (RAL)

PASS DOORS = ANTHRACITE (RAL 7016)

BAY DOORS = TBC (RAL)

ALL WINDOW FRAMES = ANTHRACITE (RAL 7016)

PATENT GLAZING = ANTHRACITE (RAL 7016)

A	03/01/2024	SCALE BAR ADDED TO DRAWING.	VSL
Revision:	Issue Date:	Revision Comments:	By:

Specific Notes:

Client Details:

Acornfield Properties Limited

Project Title:

Acornfield Road
Industrial Redevelopment

Drawing Title:

Phase 2 (Unit D).
Proposed Elevations.

Project Stage:

Planning Application

Project No:

PPC59

Drawing No:

F013

Revision:

A.

Drawn:

VSL

Creation:

Jun 2023

Authorised:

JP

PPC PRIME
PROPERTY CONSULTANCY
Chichester House, 91 Moss Lane East, Manchester, M15 5GY