


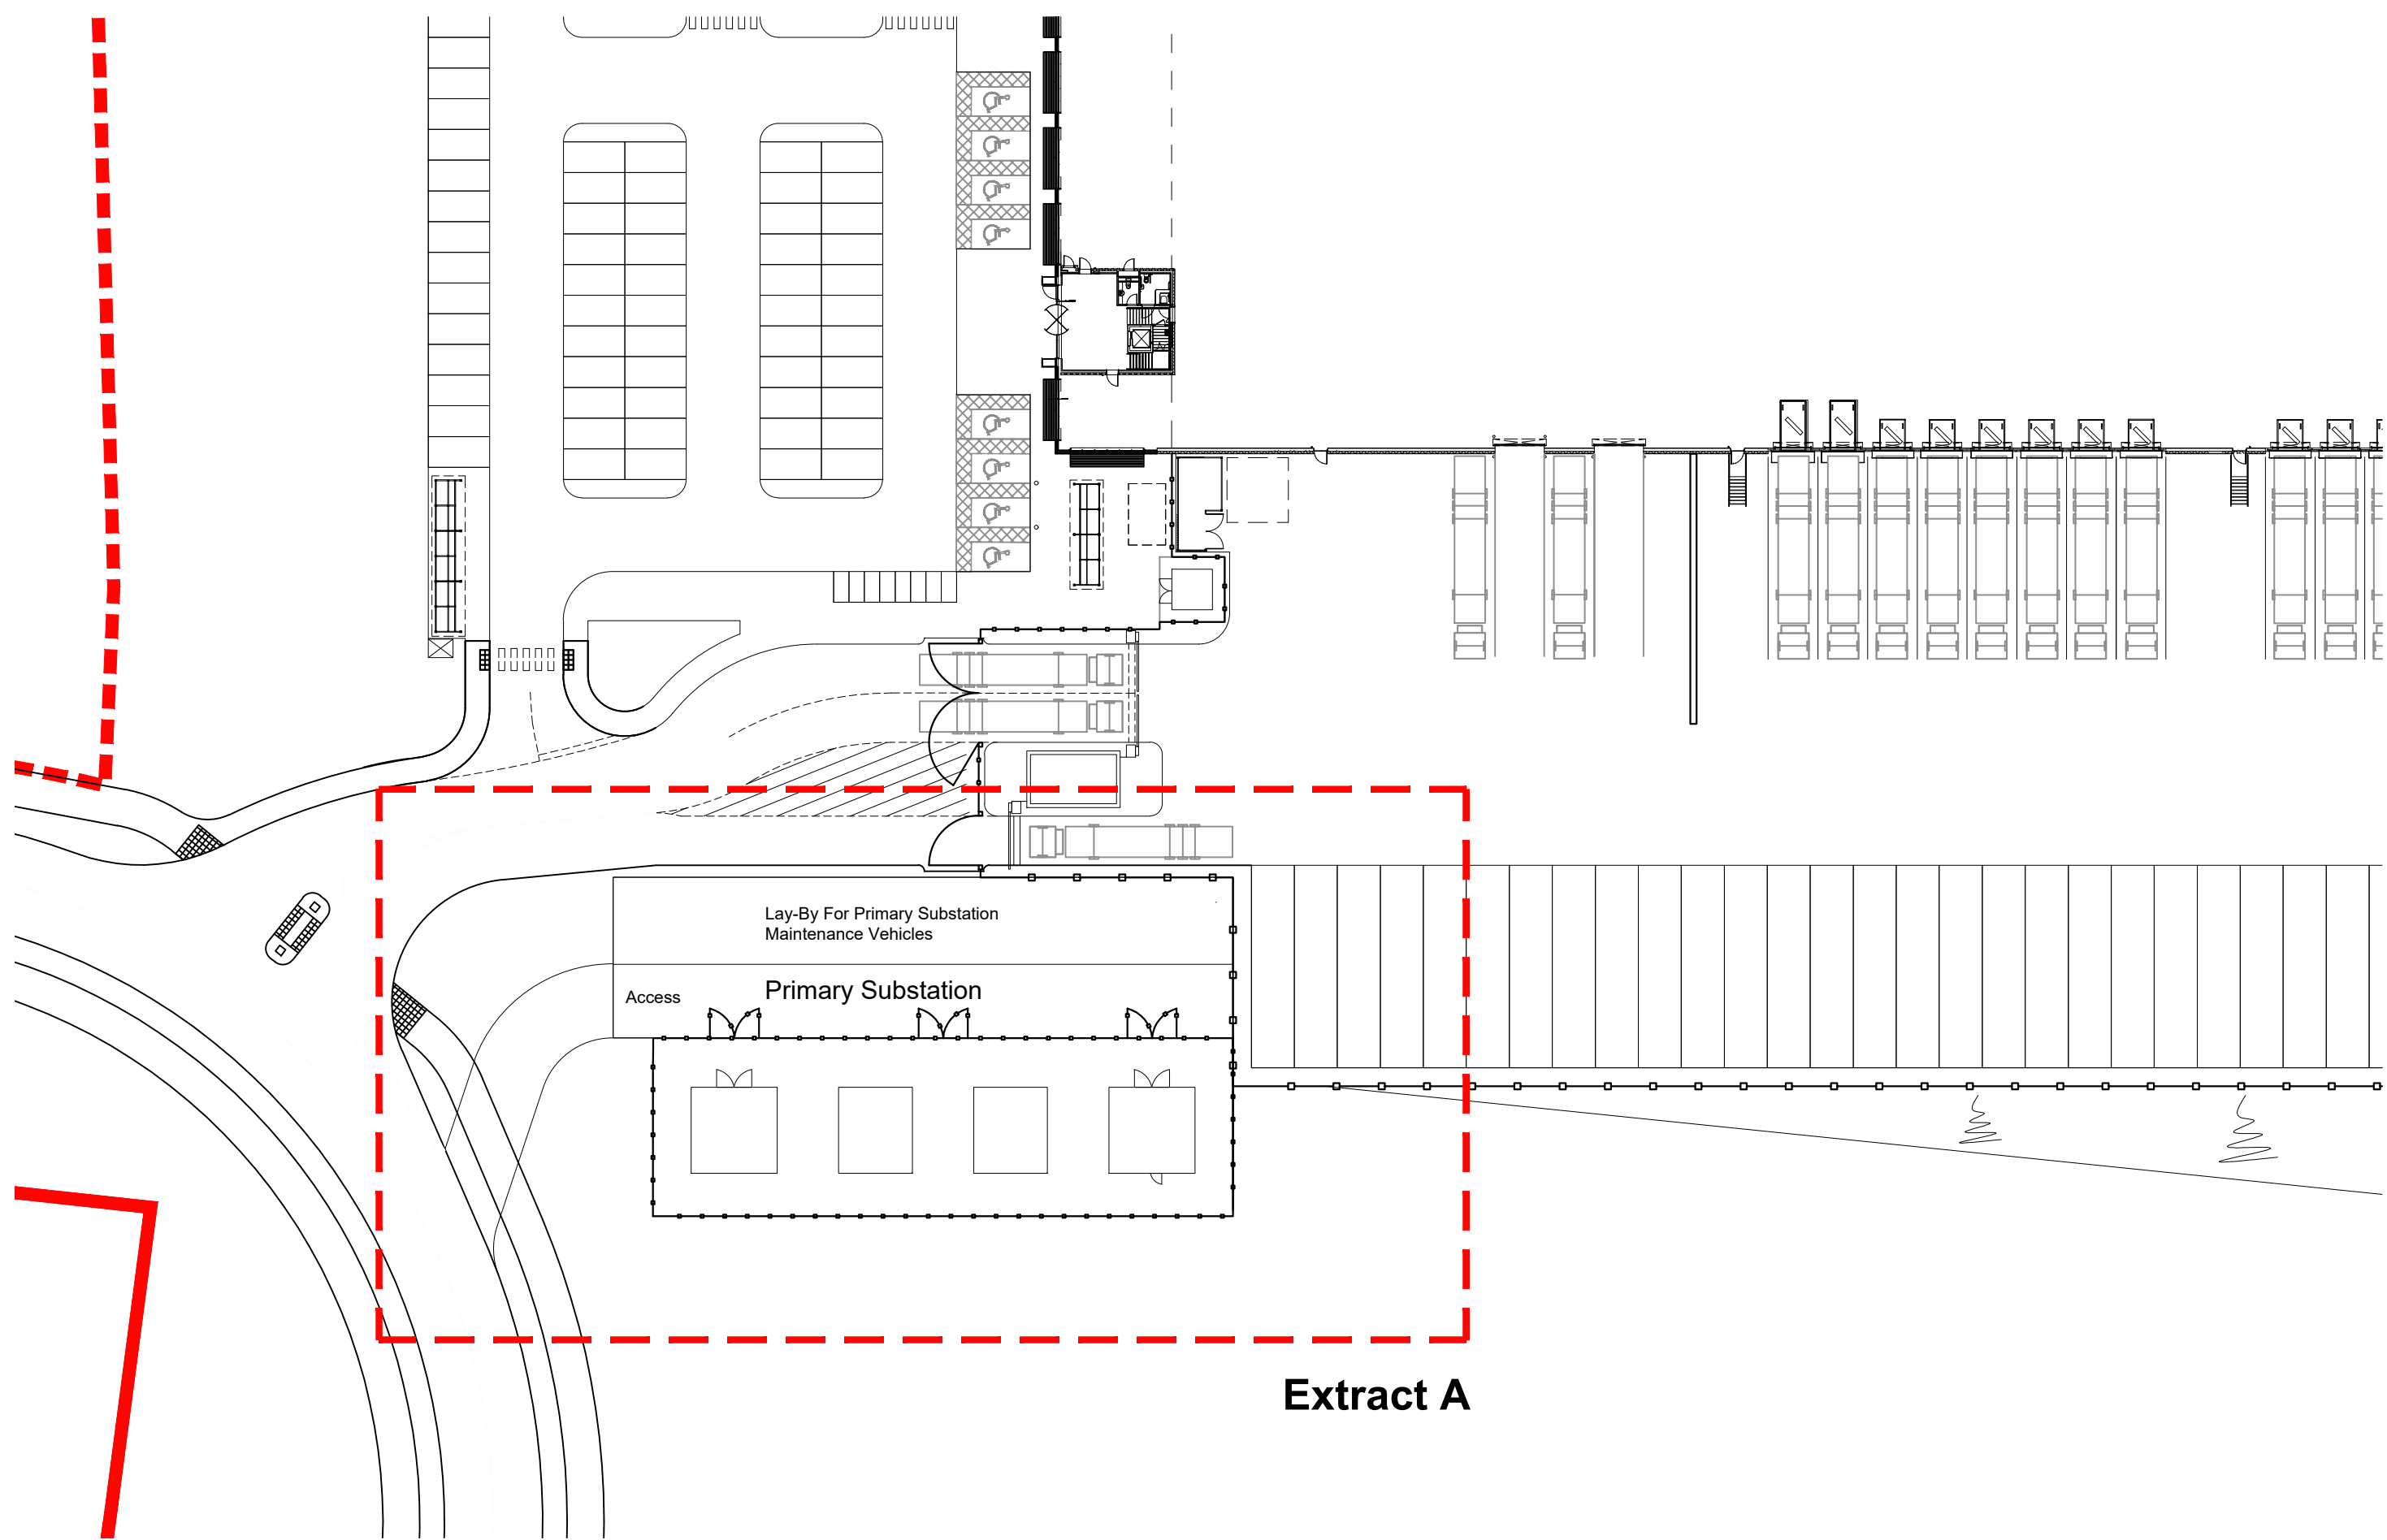


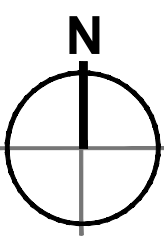


Location Plan Scale 1:500

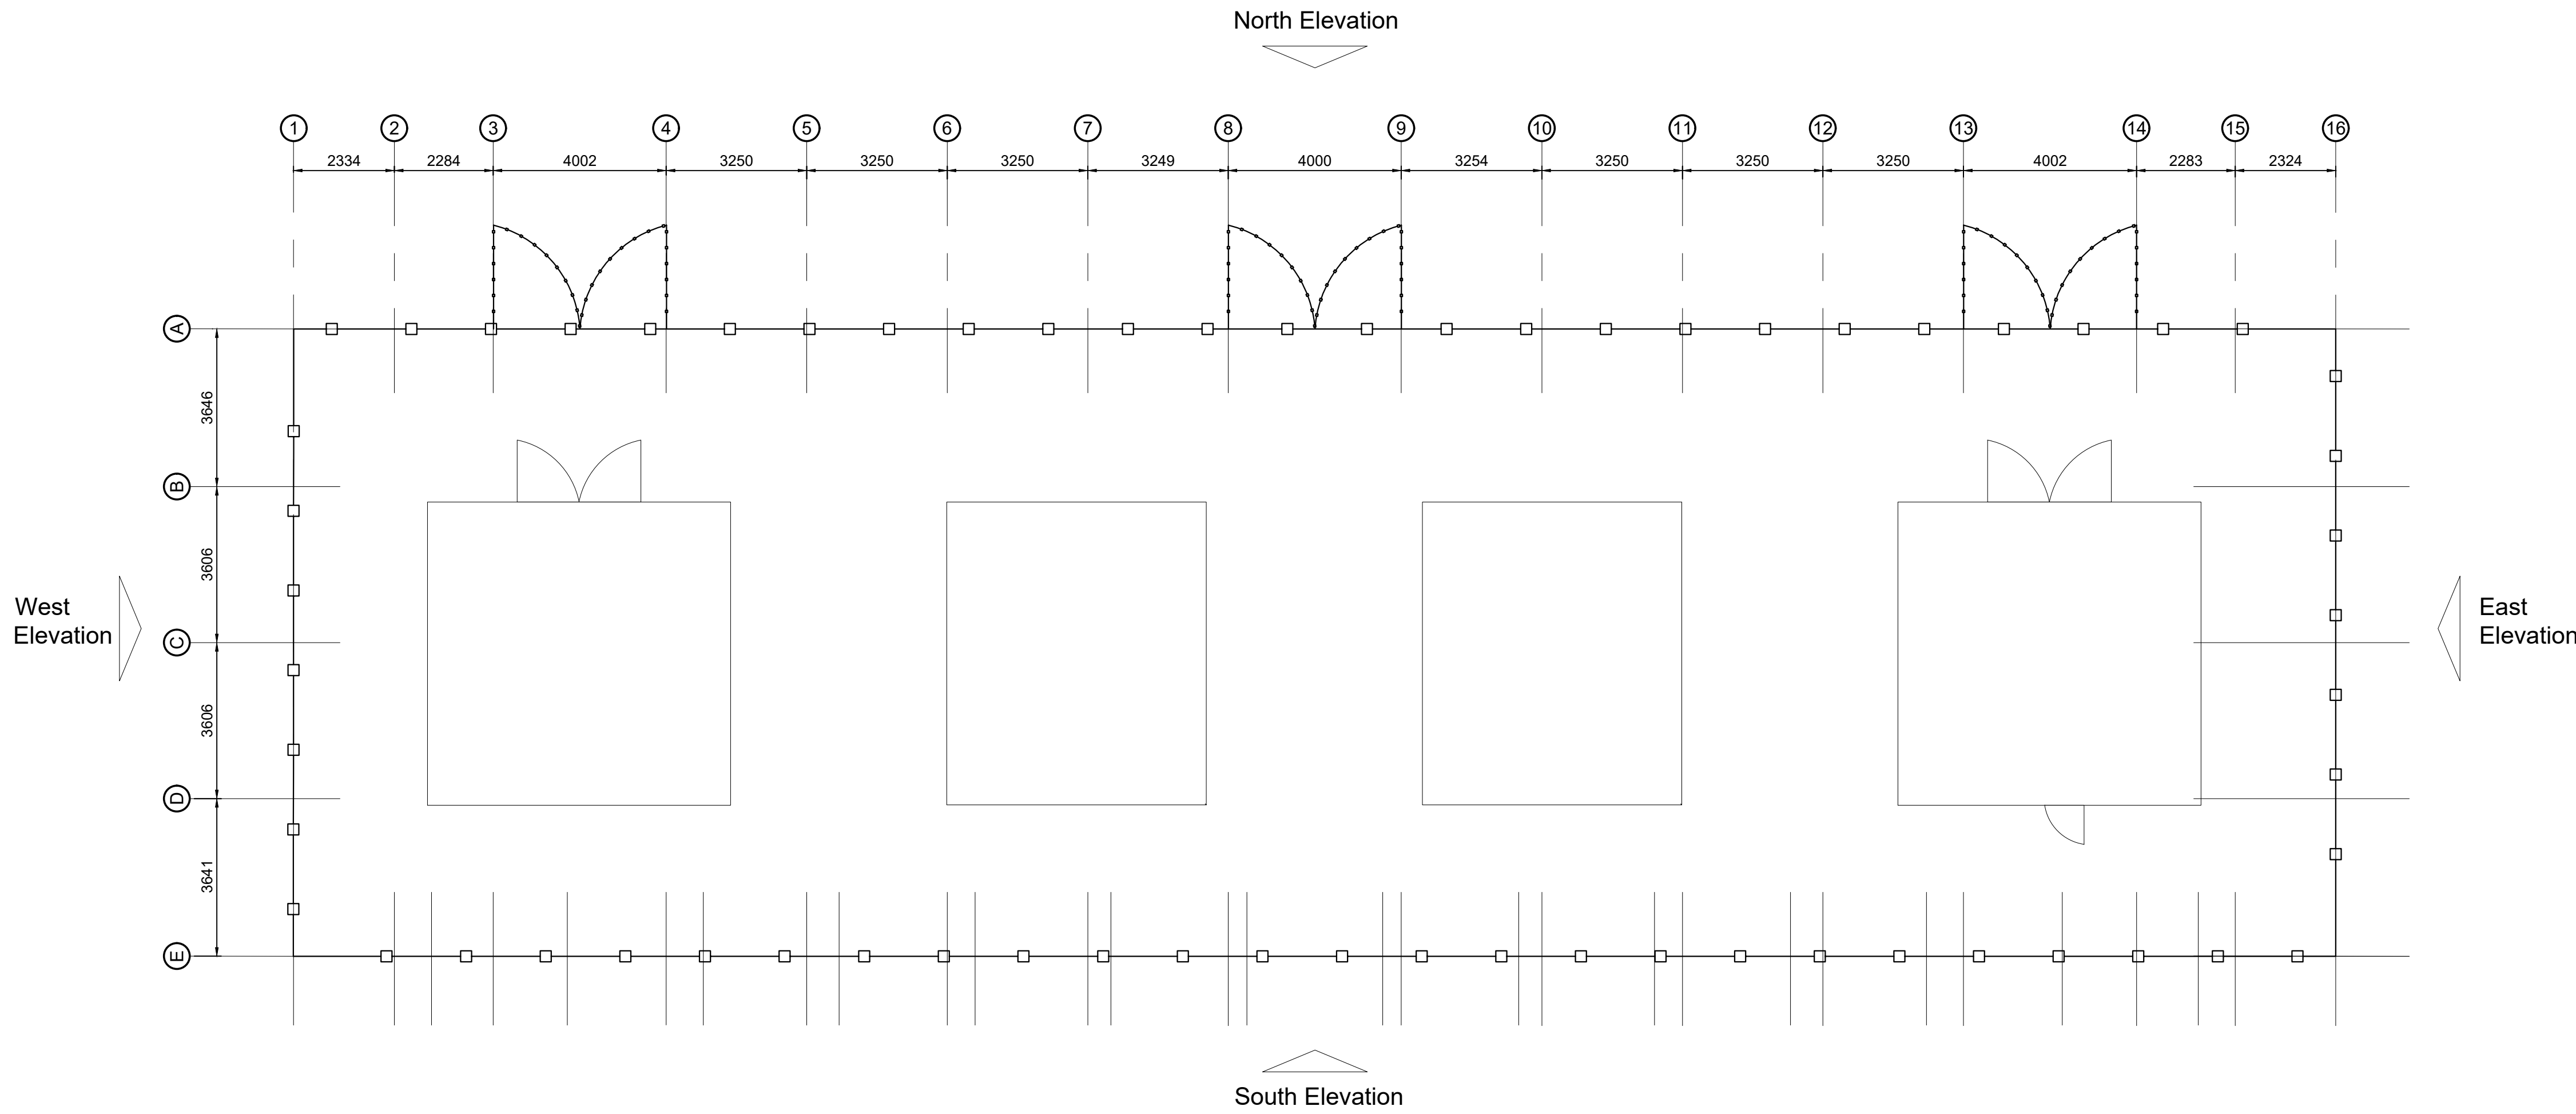


Primary Substation Plan - Extract A Scale 1:100

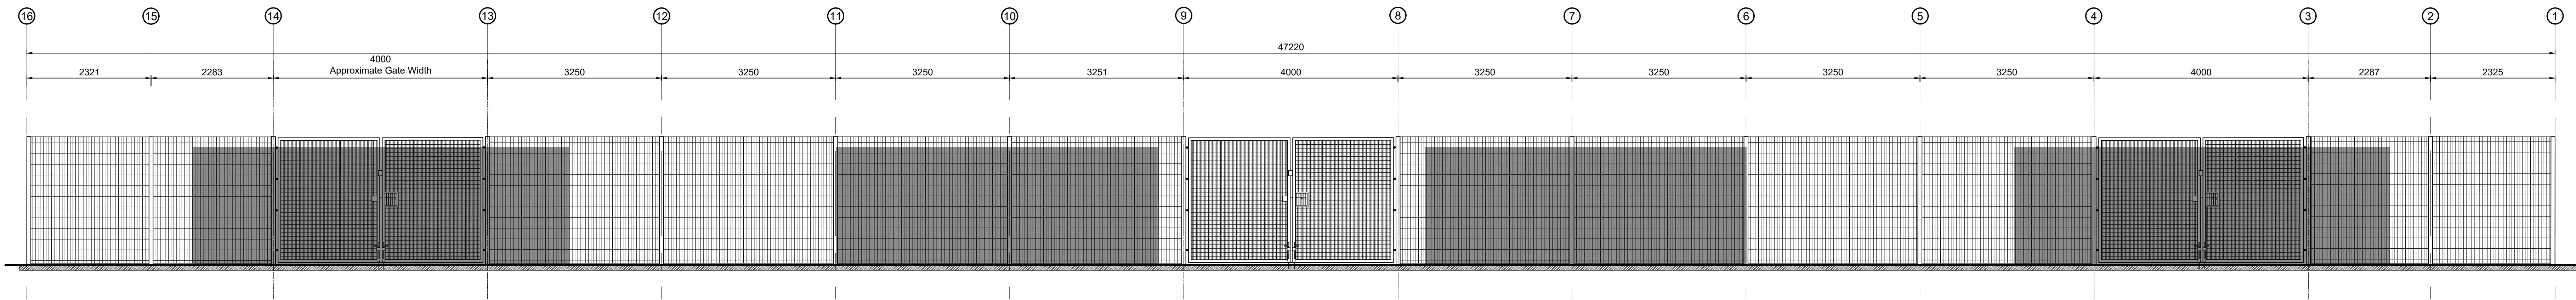


North Elevation Scale 1:50

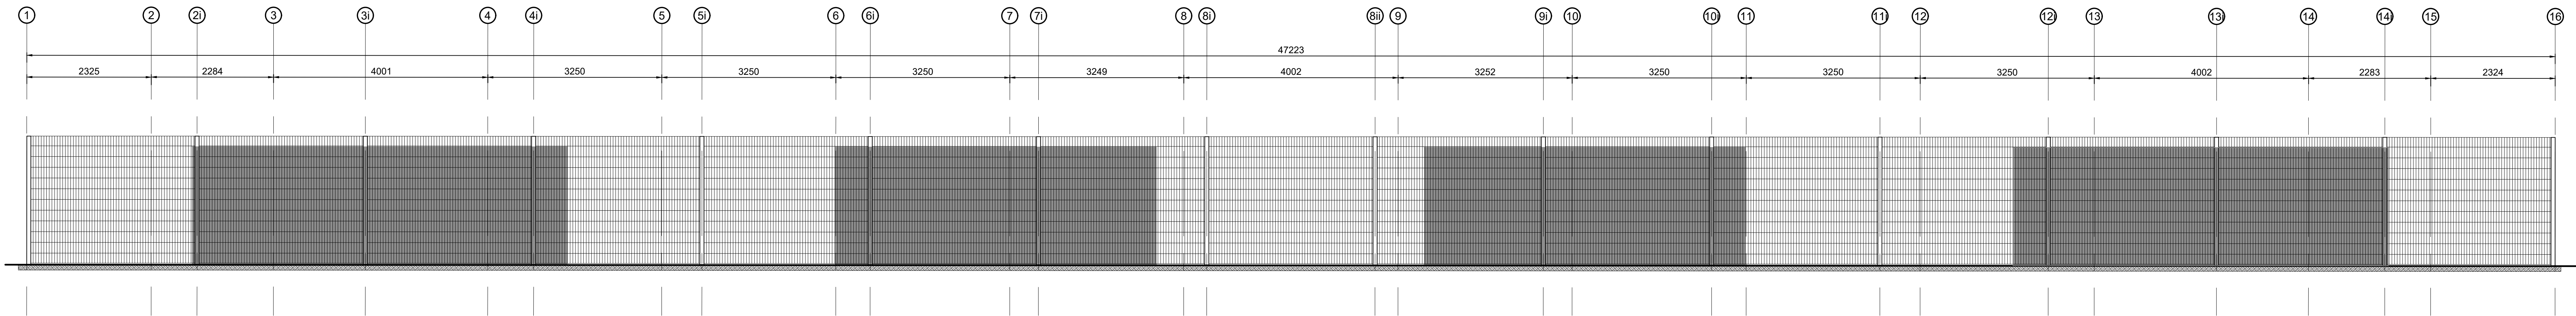


South Elevation Scale 1:50

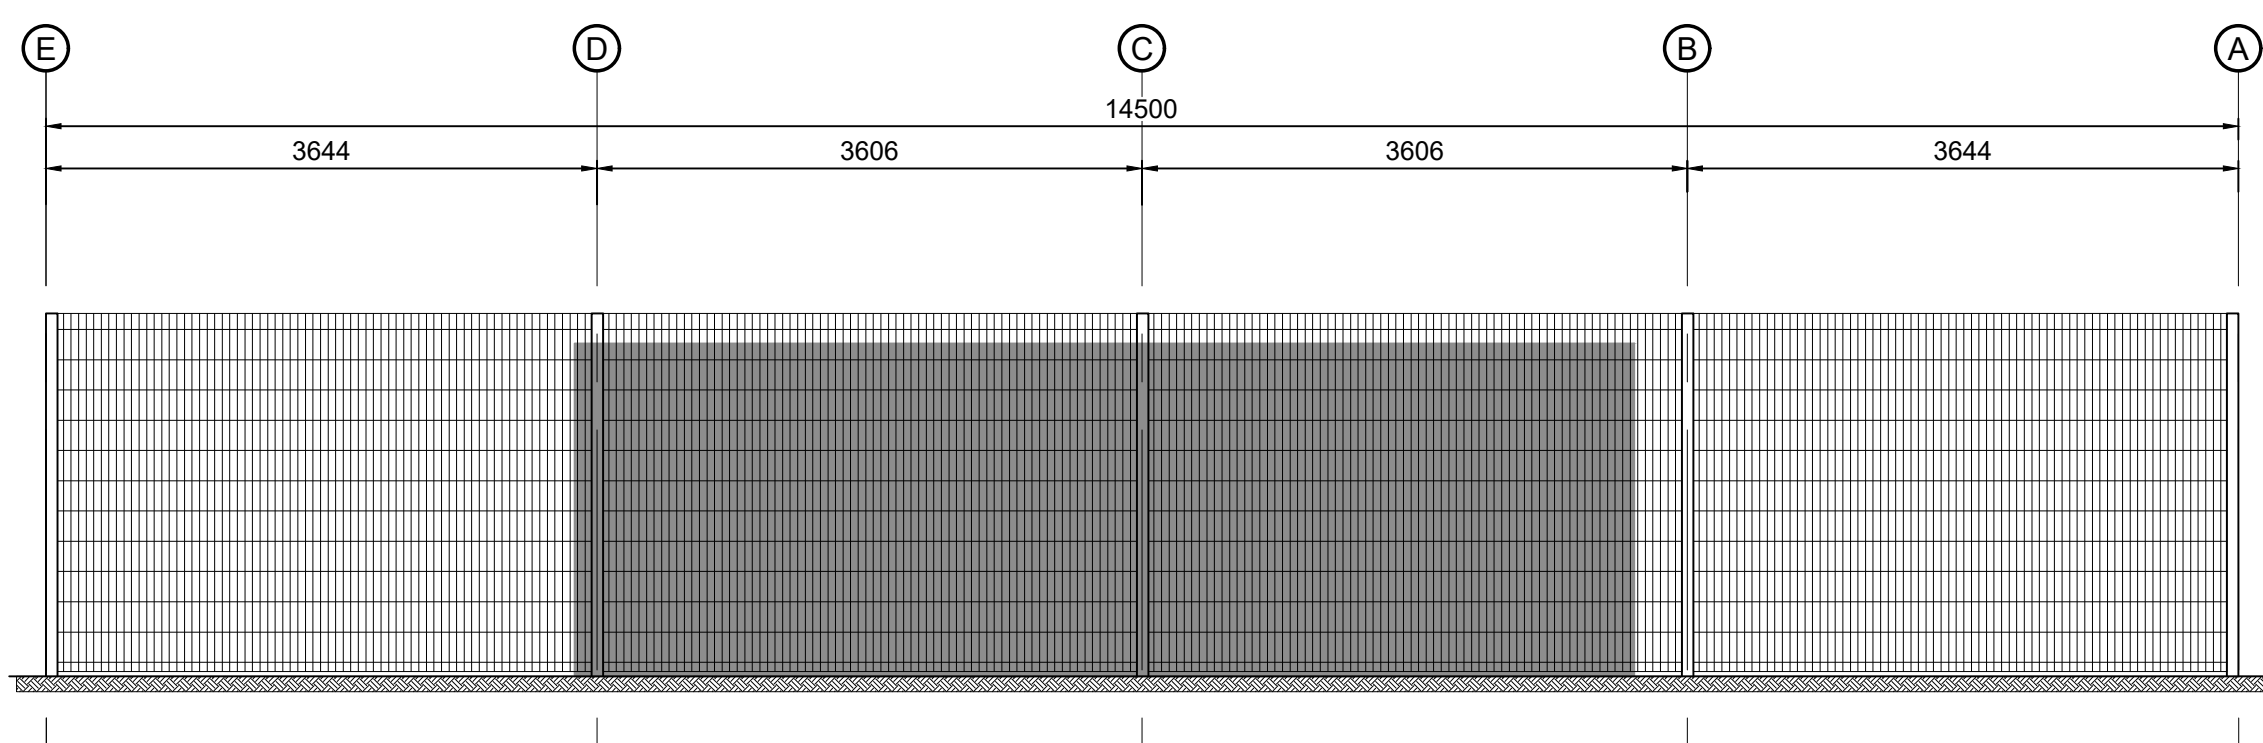


East Elevation Scale 1:50

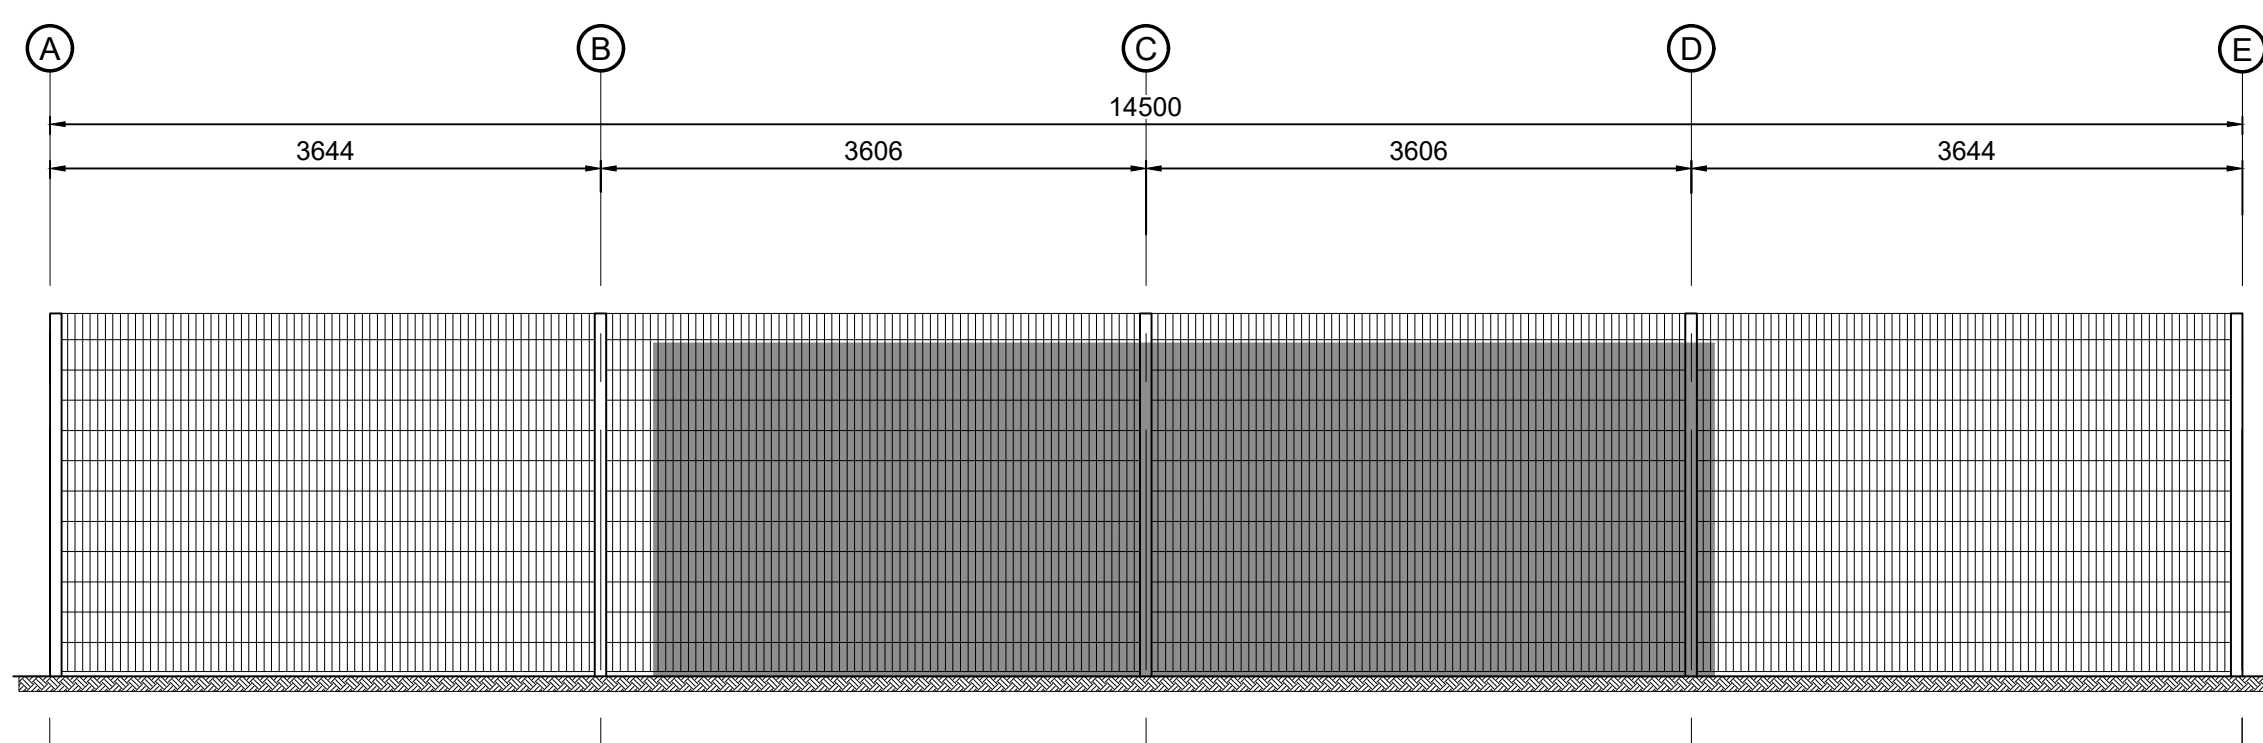

West Elevation Scale 1:50

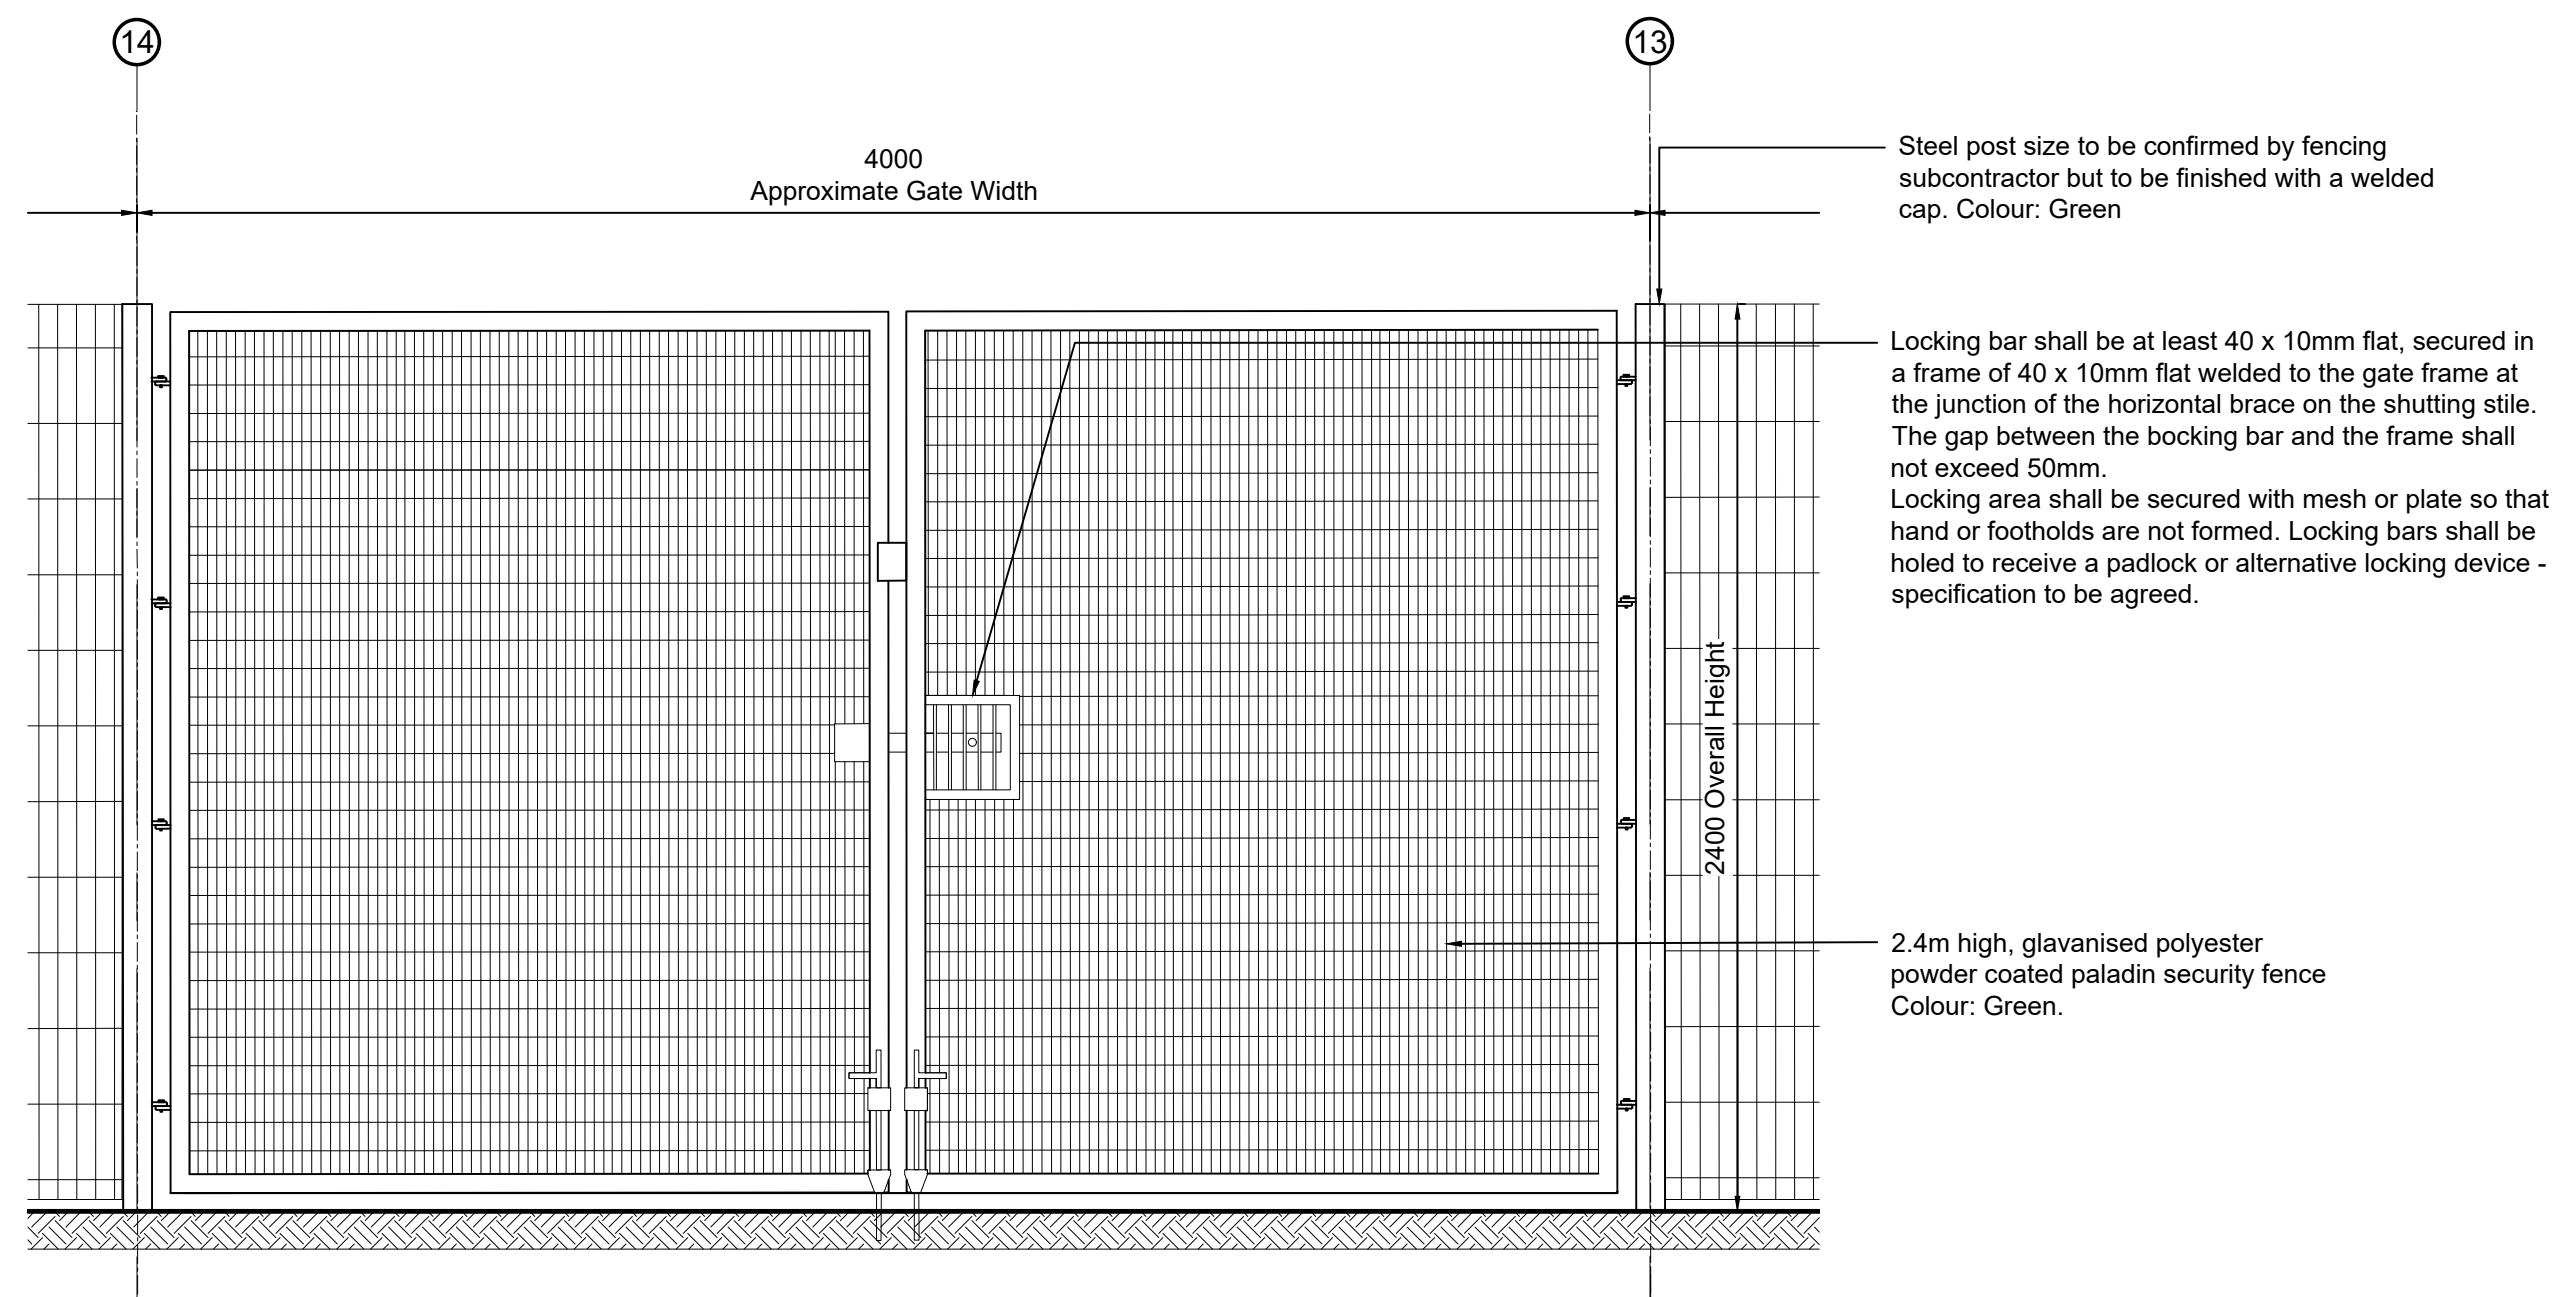

Access Gate Details Scale 1:20

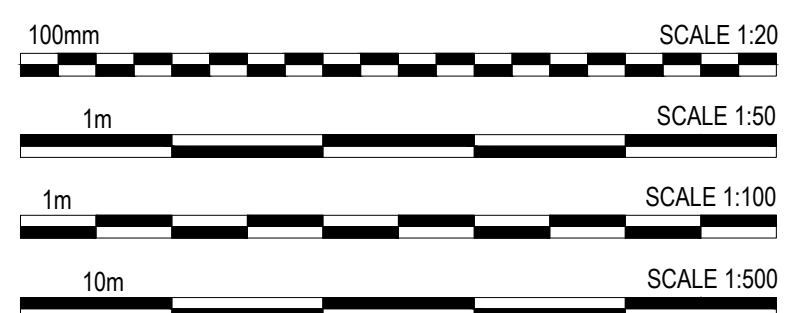

PLANNING
THIS DRAWING IS FOR PLANNING CONSULTATION ONLY
AND SHOULD NOT BE USED FOR ANY OTHER PURPOSE

rev amendments by ckd date
Symmetry Park, Merseyside

Primary Substation Fencing Details

TRITAX SYMMETRY
A TRITAX BIG BOX COMPANY

umc
architects
3rd Floor, Manchester Club, 81 King Street, Manchester, M2 4AN
+44 (0)161 413 0590 info@umcarchitects.com

Drawing Status: Planning
Drawn / Checked: MY / DEB
Date: 03/02/2020
Scale: 1:250 A0
Drawing no: 18128 P0411 Revision: A