


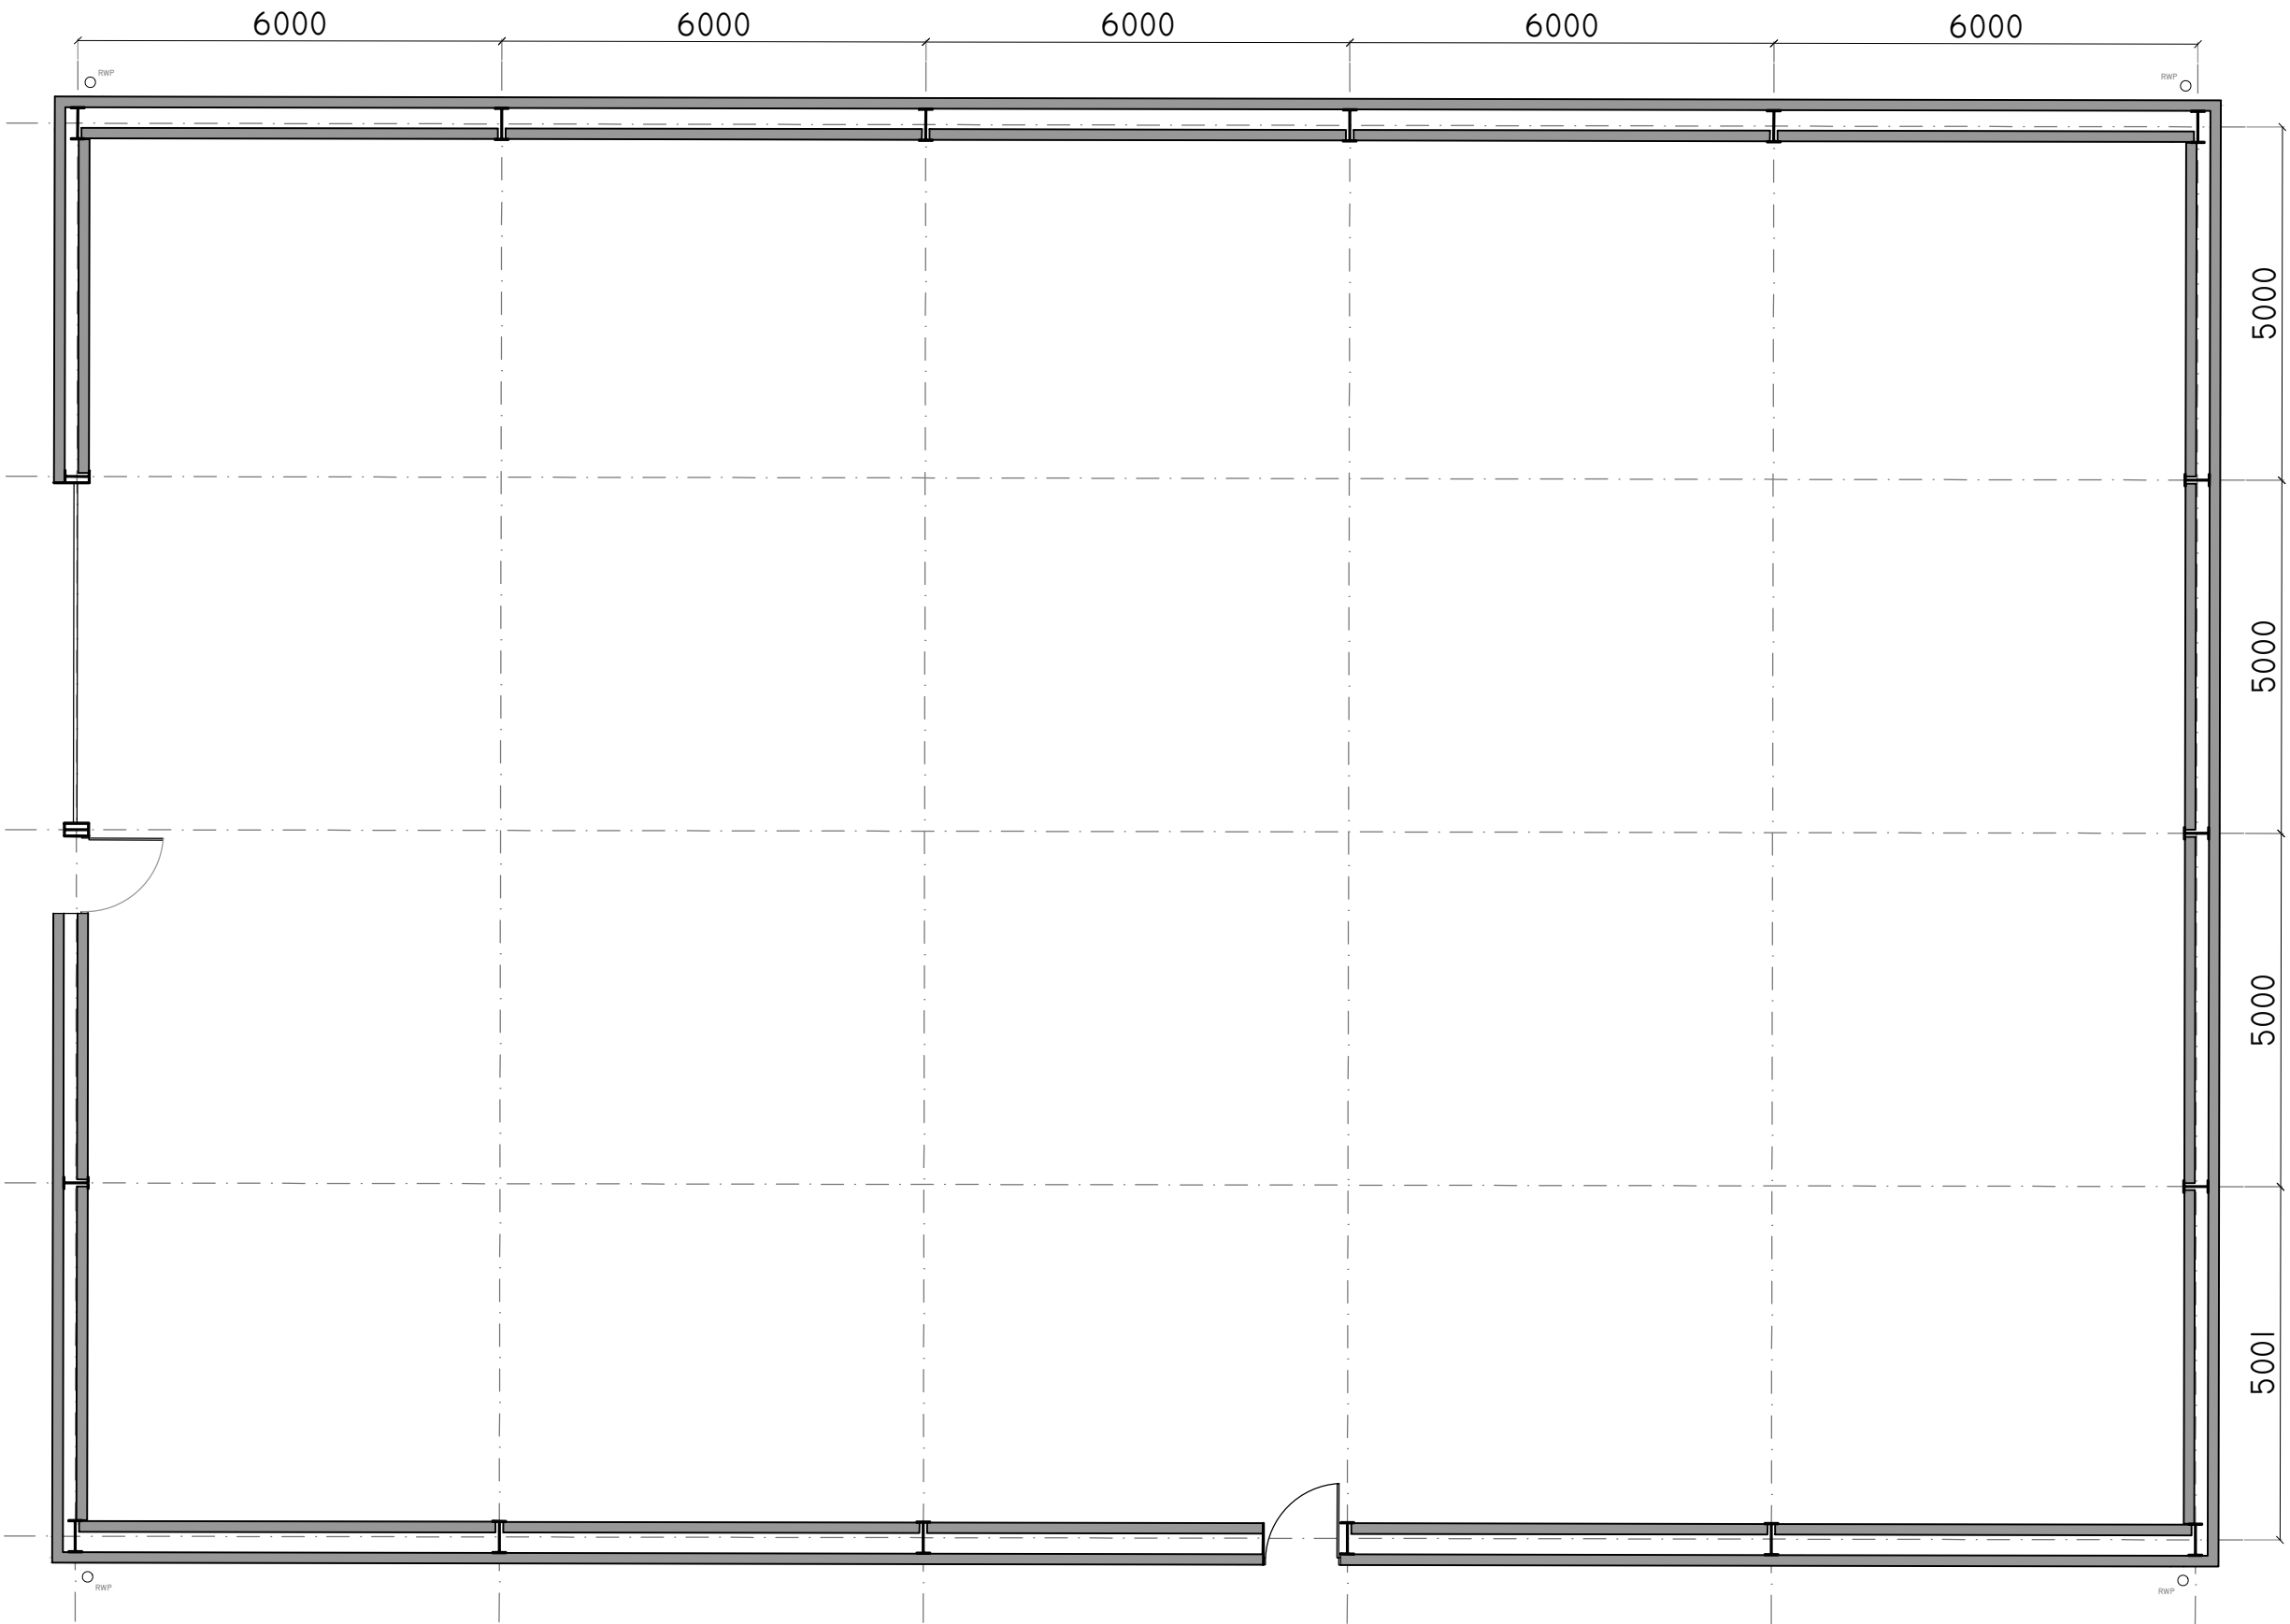


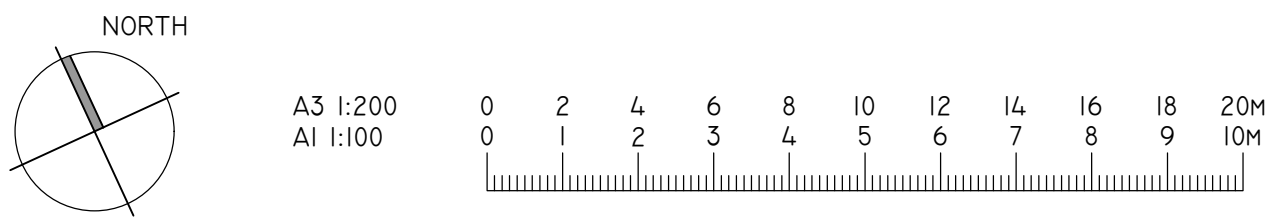


FLOOR PLAN AS PROPOSED. SCALE 1:100

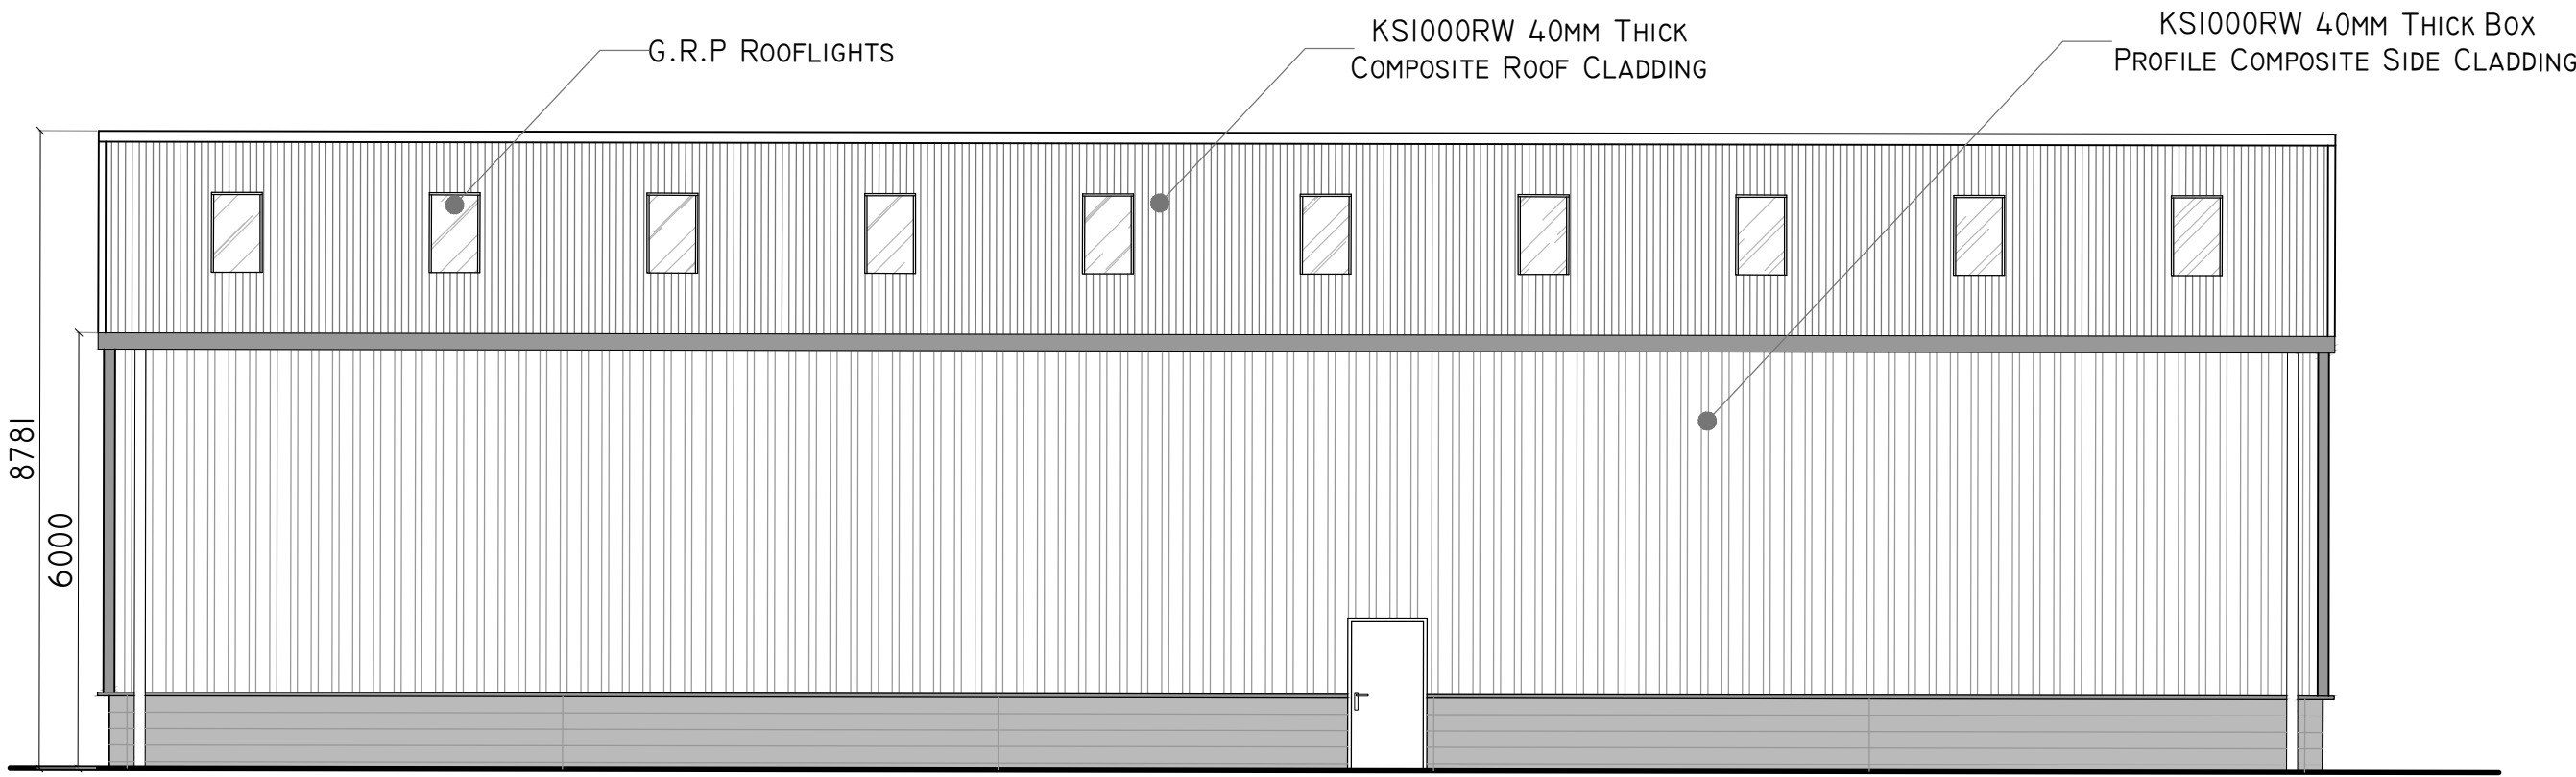


SOUTH ELEVATION AS PROPOSED. SCALE 1:100

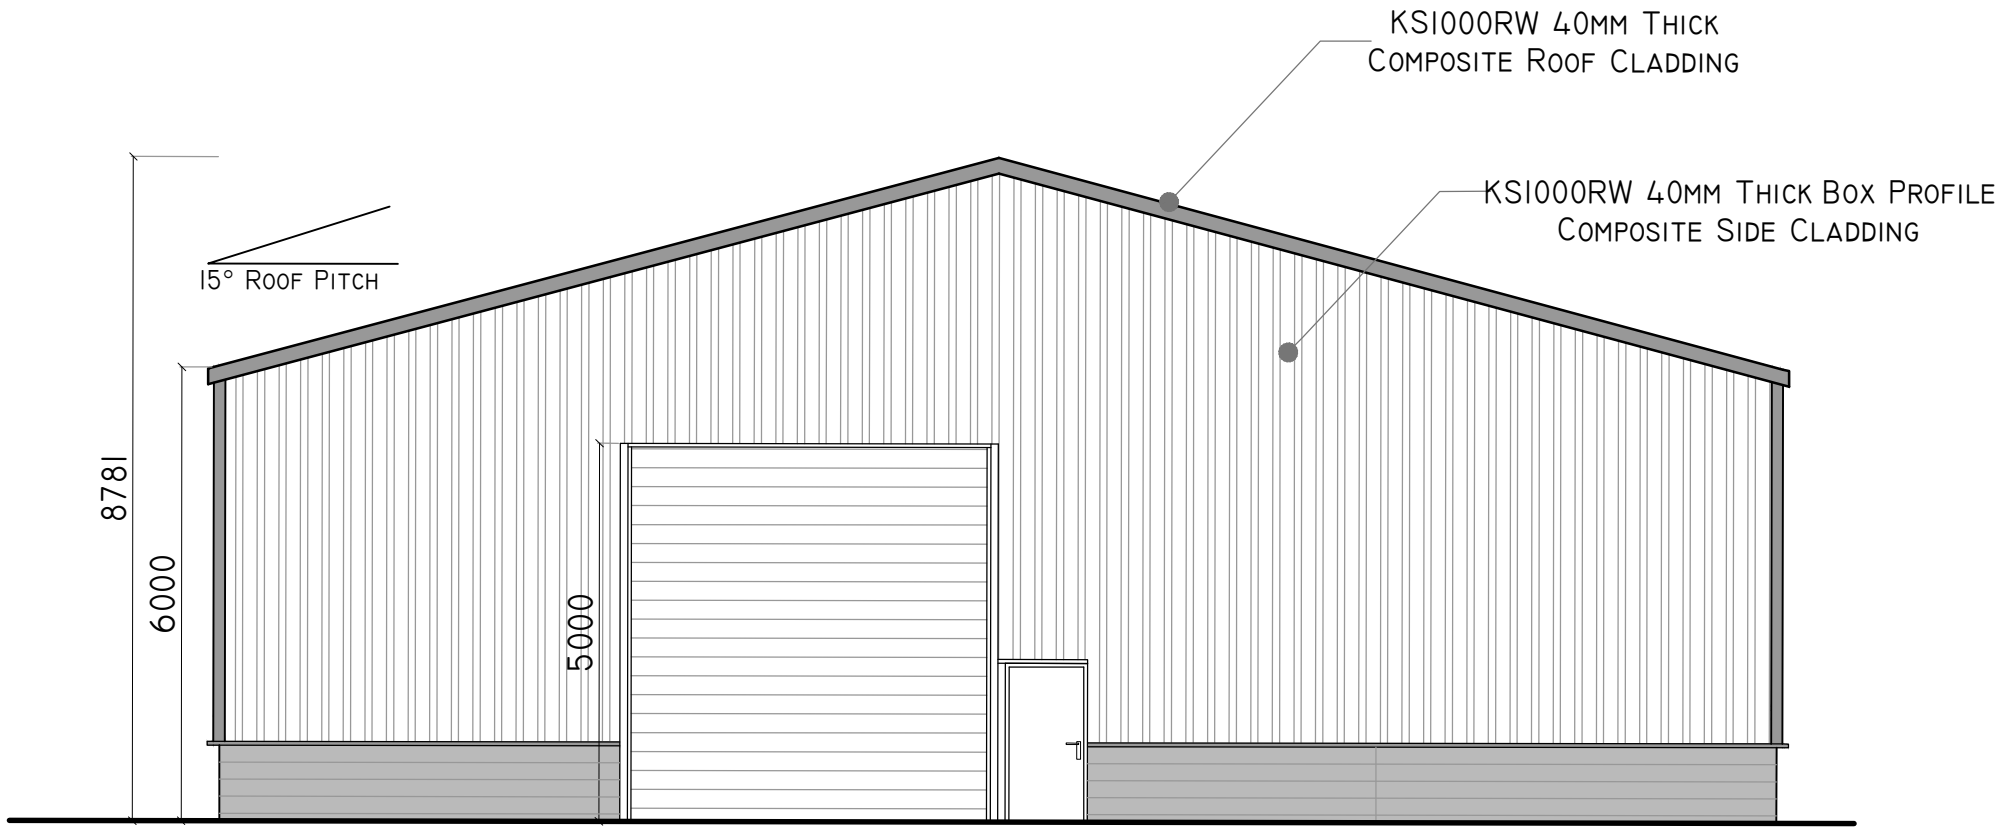

WEST (FRONT) ELEVATION AS PROPOSED. SCALE 1:100

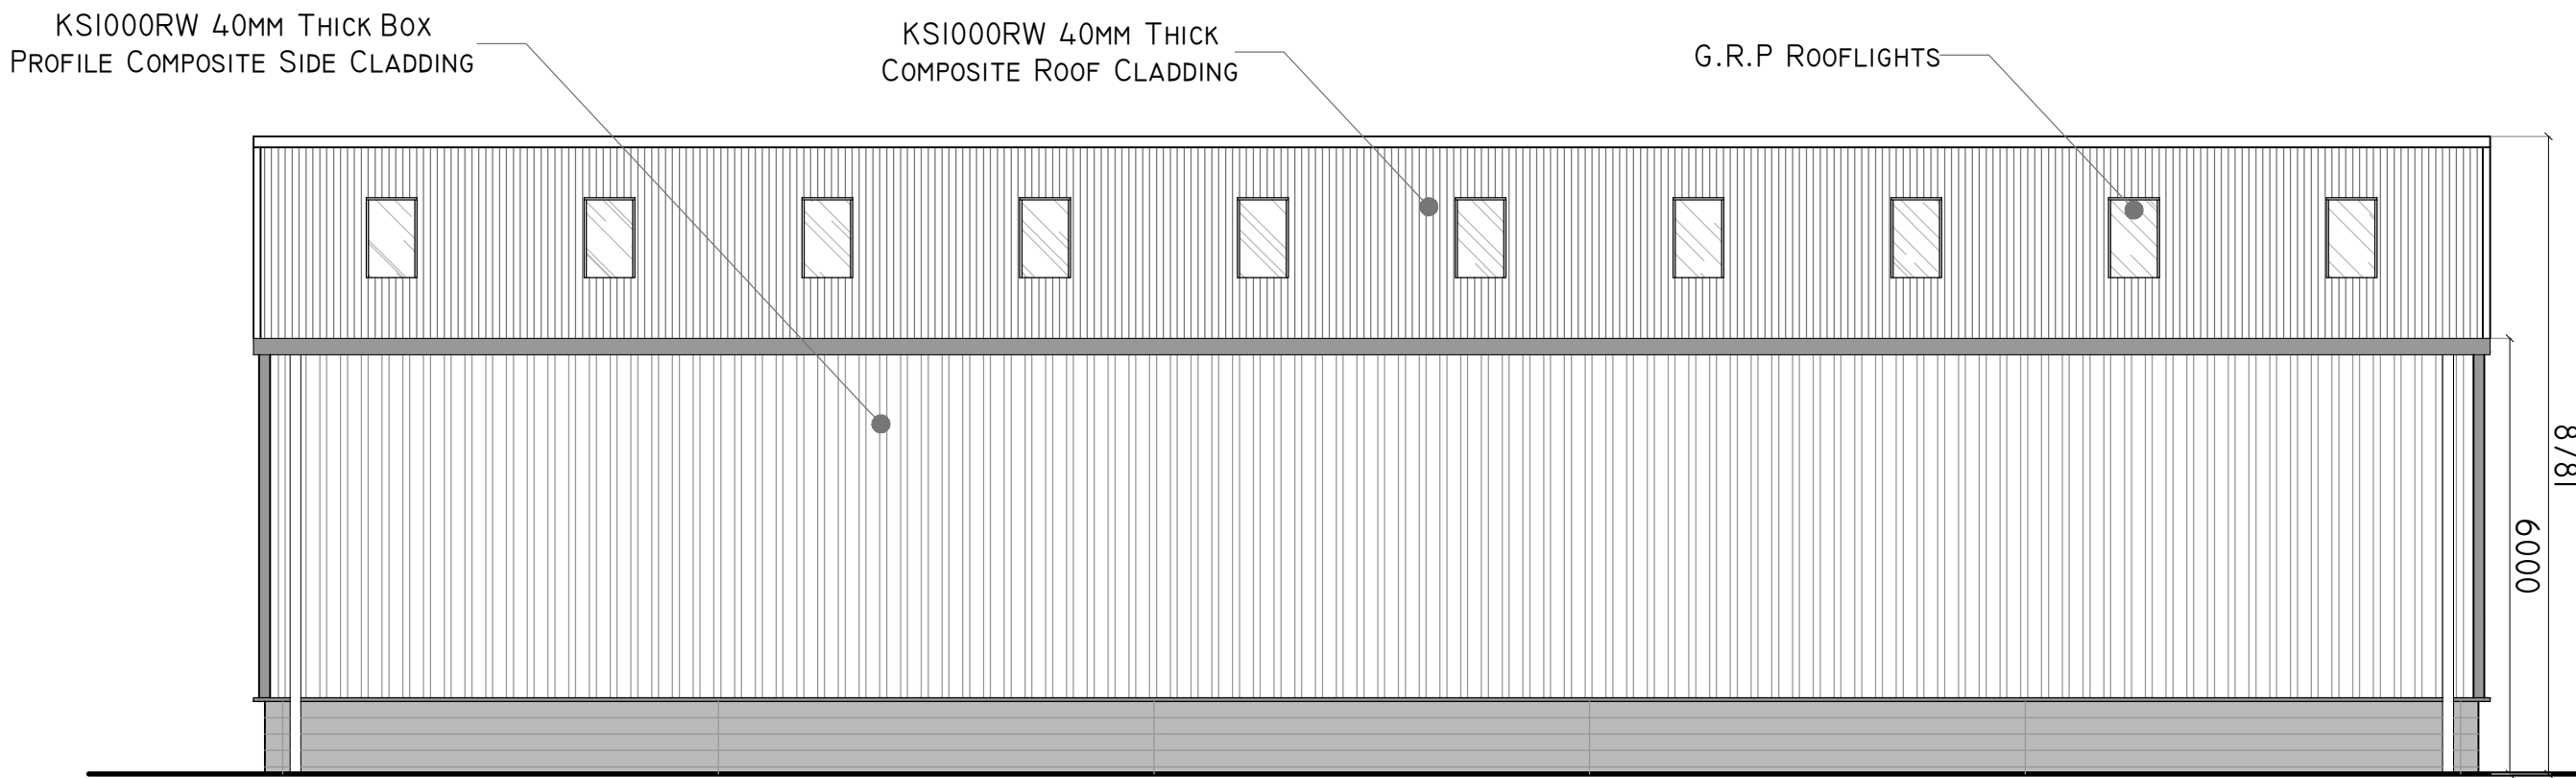

NORTH ELEVATION AS PROPOSED. SCALE 1:100

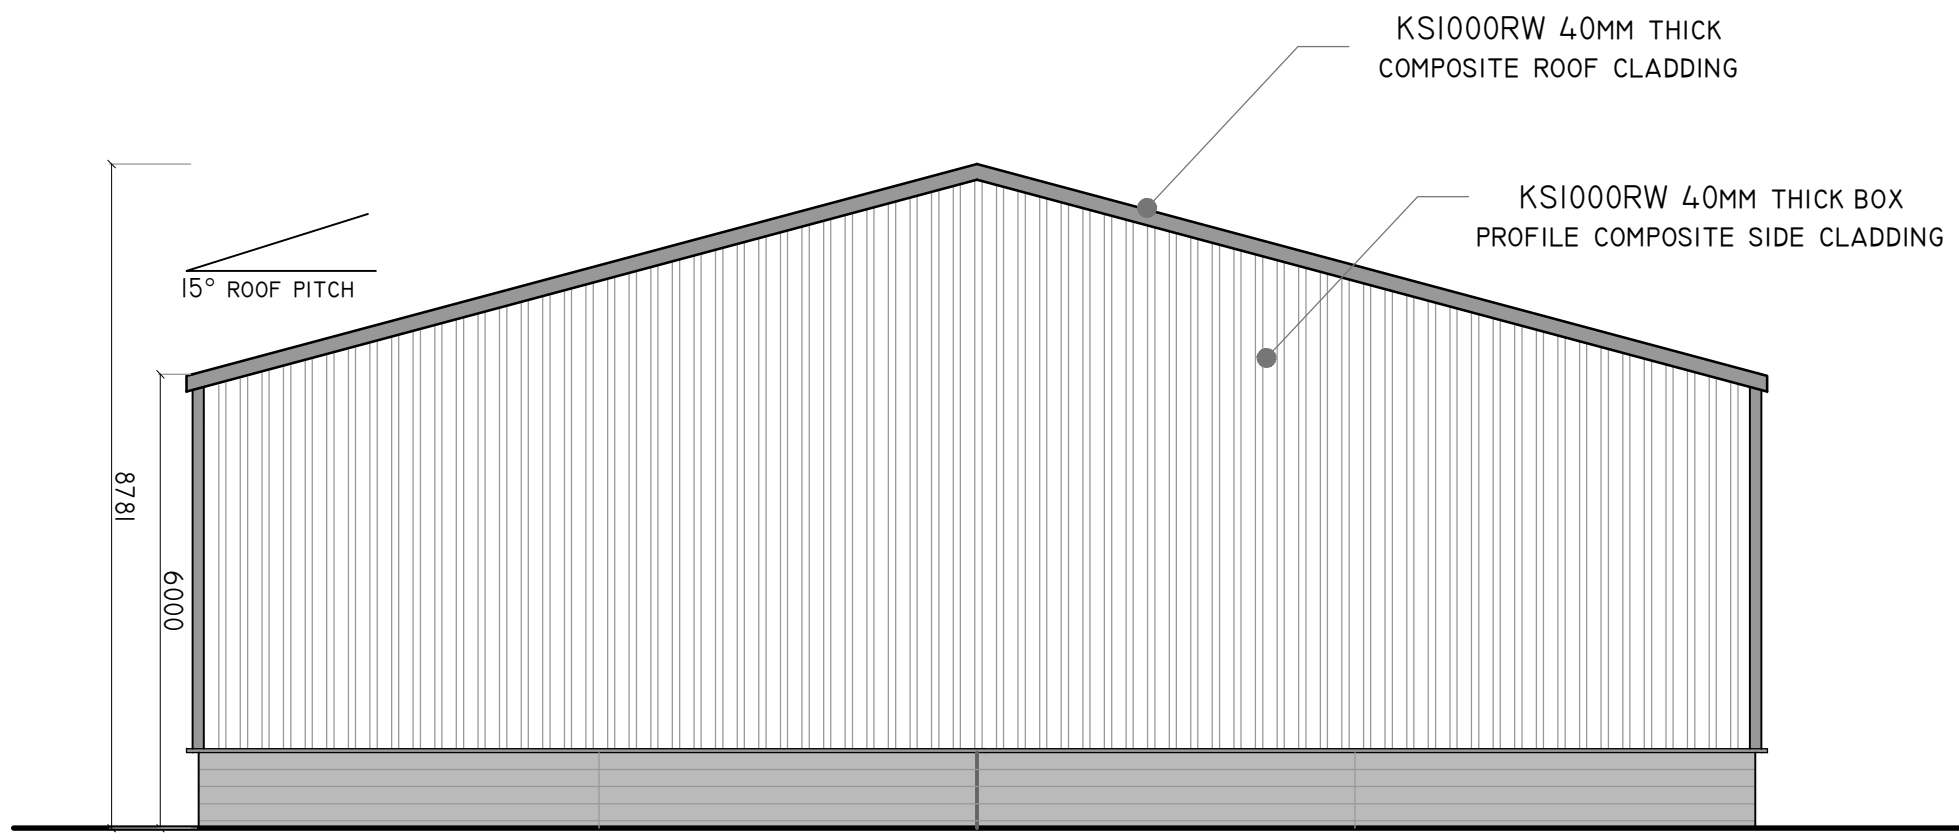

EAST ELEVATION AS PROPOSED. SCALE 1:100

© ASPIRE DESIGN STUDIO LTD 2019	
2 HERBACEOUS COURT, CROFTON, WAKEFIELD, WEST YORKSHIRE. WF41FF 07368 544787 phil@aspire-studio.co.uk www.aspire-studio.co.uk	
ASPIRE DESIGN STUDIO LTD	
PROJECT ESTATE WORKS HARDWOOD SALES LTD HUYTON BUSINESS PARK ELLIS ASHTON STREET HUYTON, LIVERPOOL L36 6BN	CLIENT HARDWOOD SALES LTD DESCRIPTION - C:\ASPIRE\25-HHWTS BUILDING 2 PLANS & ELEVATIONS AS PROPOSED
DRAWING NO A(10)-14	REV -
JOB NO 25-1141	DATE DRAWN 22/07/25
SCALE 1:100@A1	
DRAWN BY PJC	AUTHORISED BY PJC
PURPOSE OF ISSUE COMMENT ☐ FEASIBILITY ☐ PLANNING ☒ PLANNING APPROVED ☐ LEGAL ☐ CONTRACT ☐ BUILDING REGS ☐ TENDER ☐ CONSTRUCTION ☐ AS BUILT ☐	