


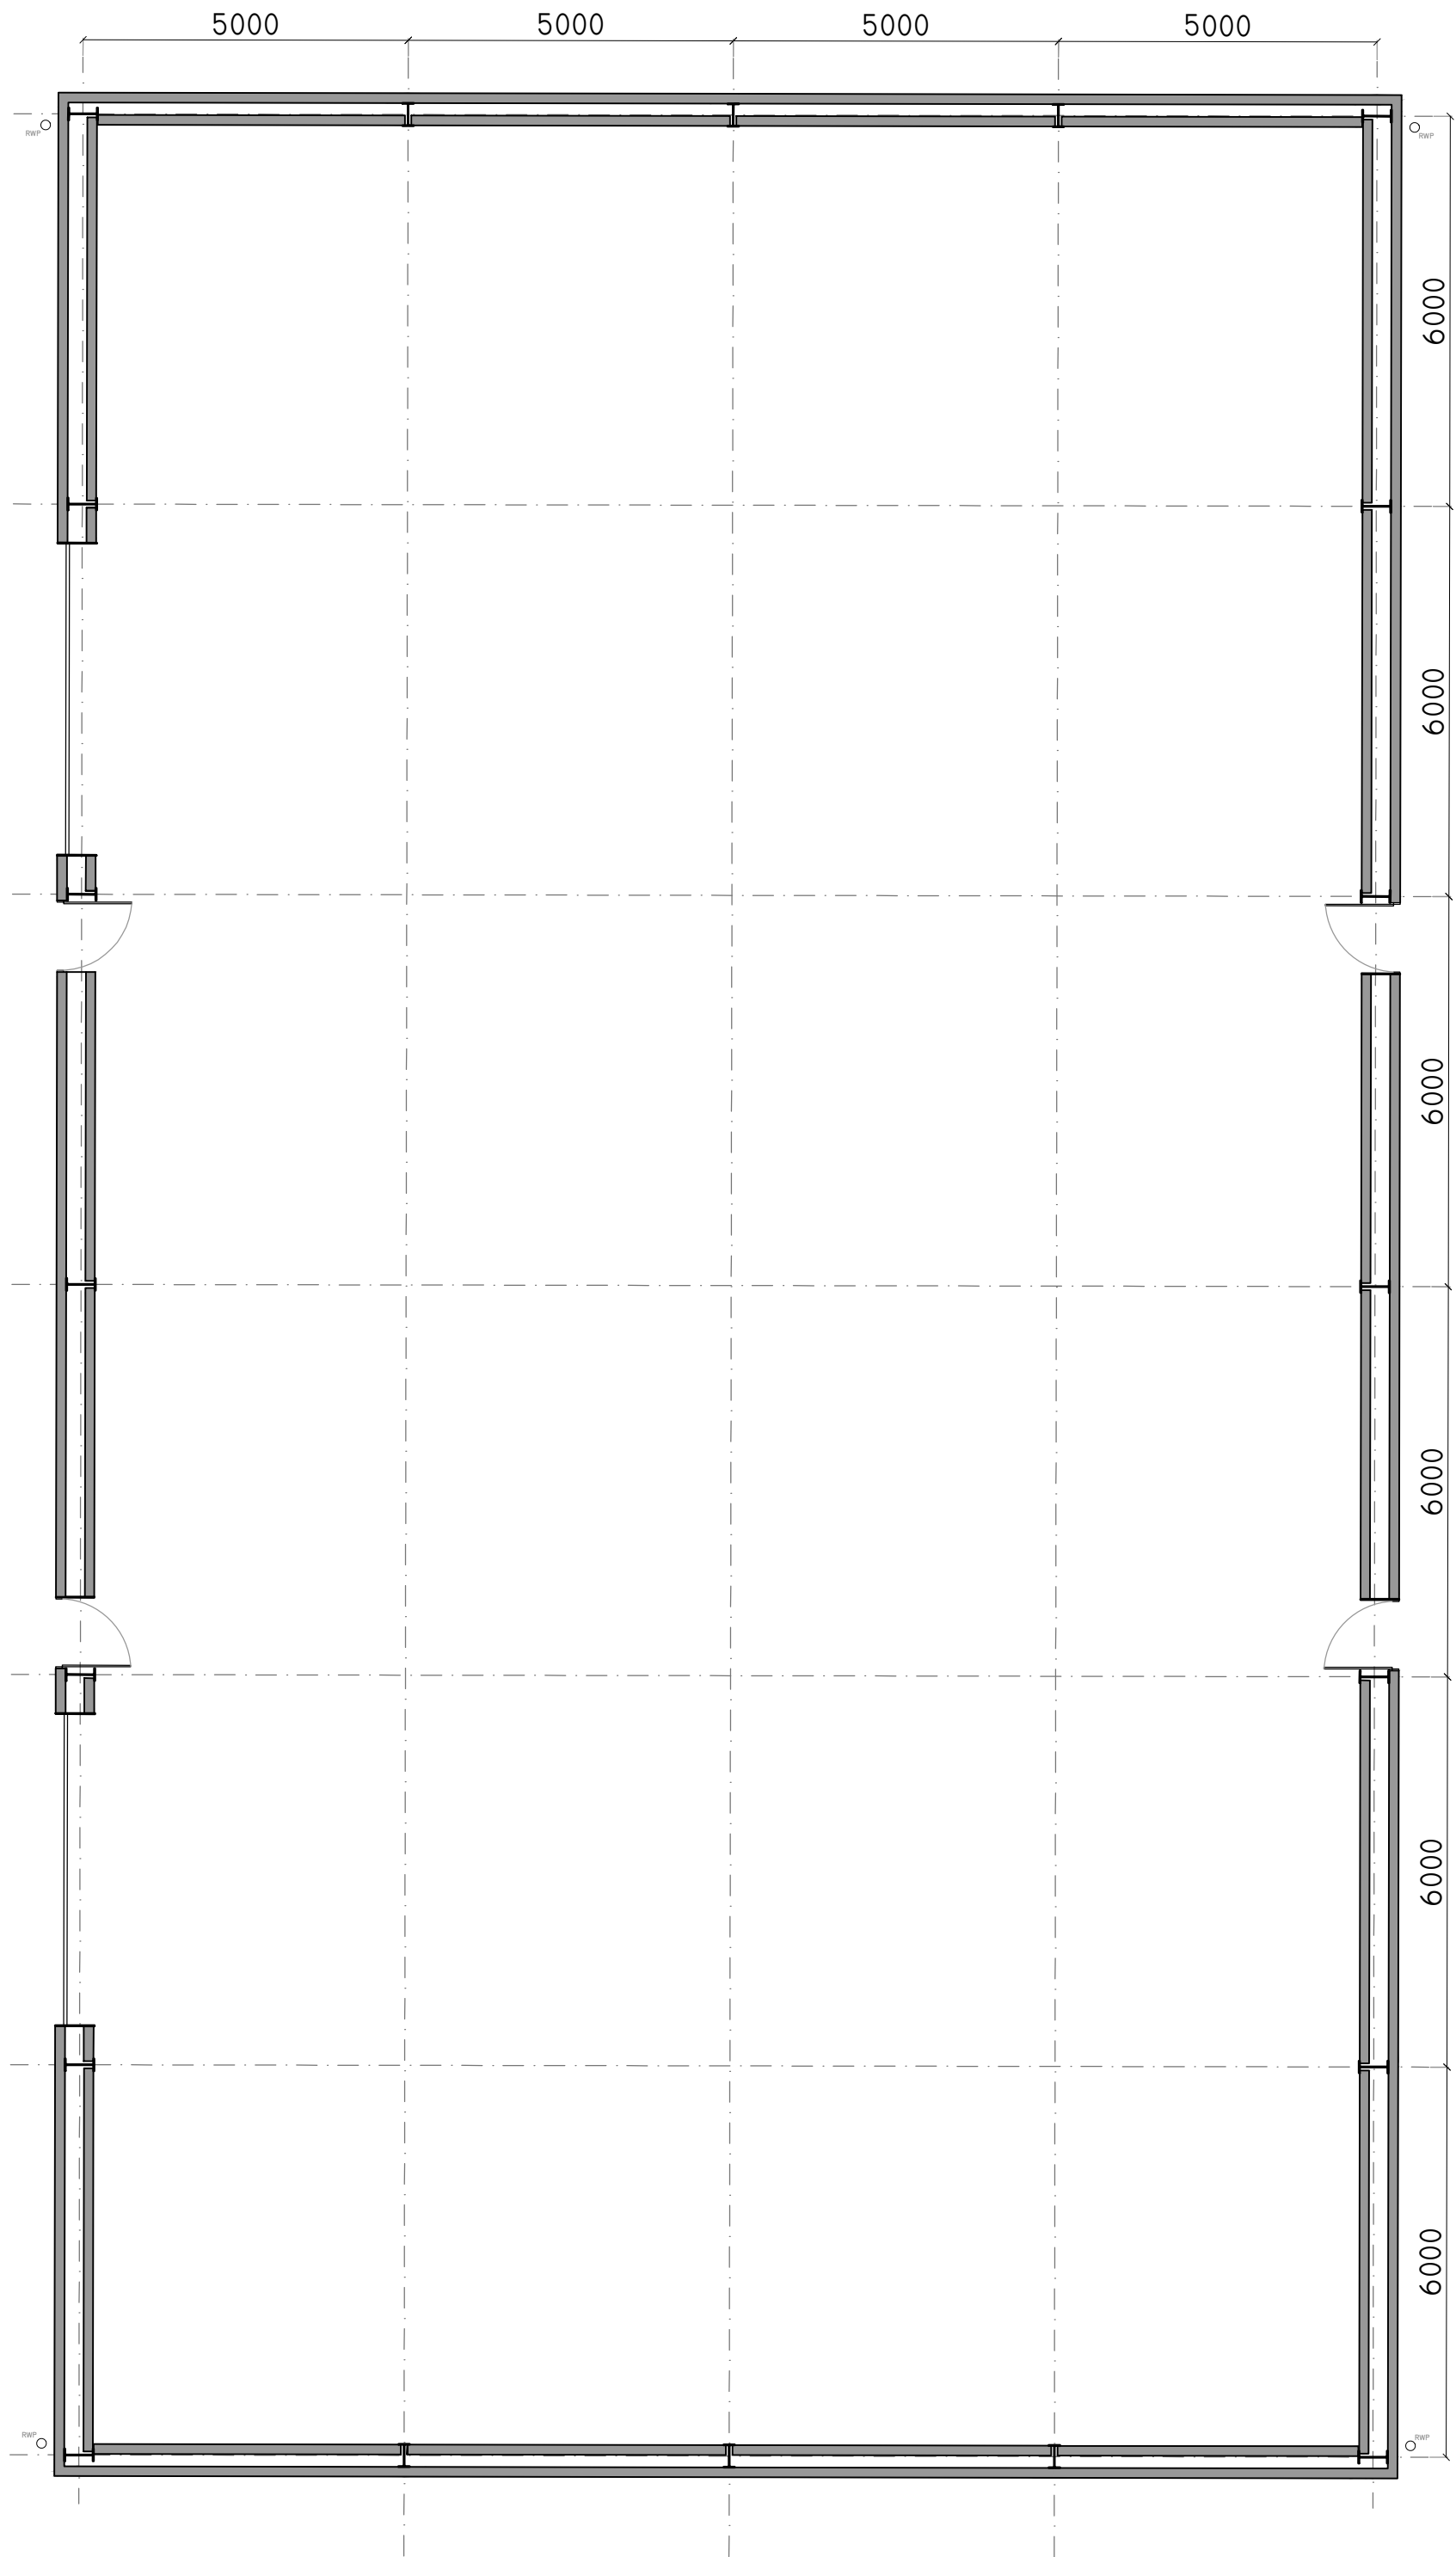


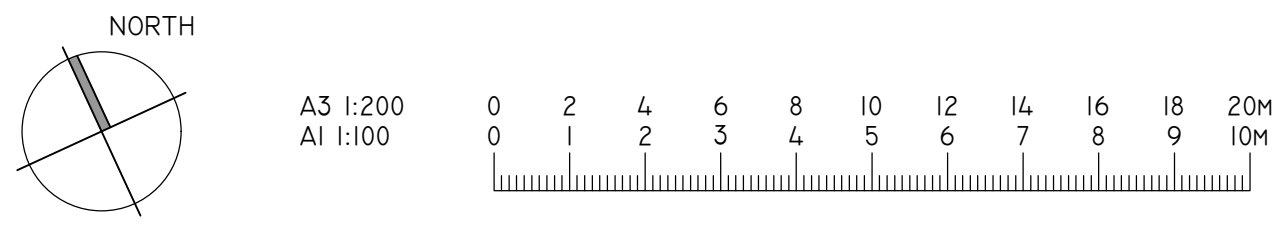


FLOOR PLAN AS PROPOSED. SCALE 1:100

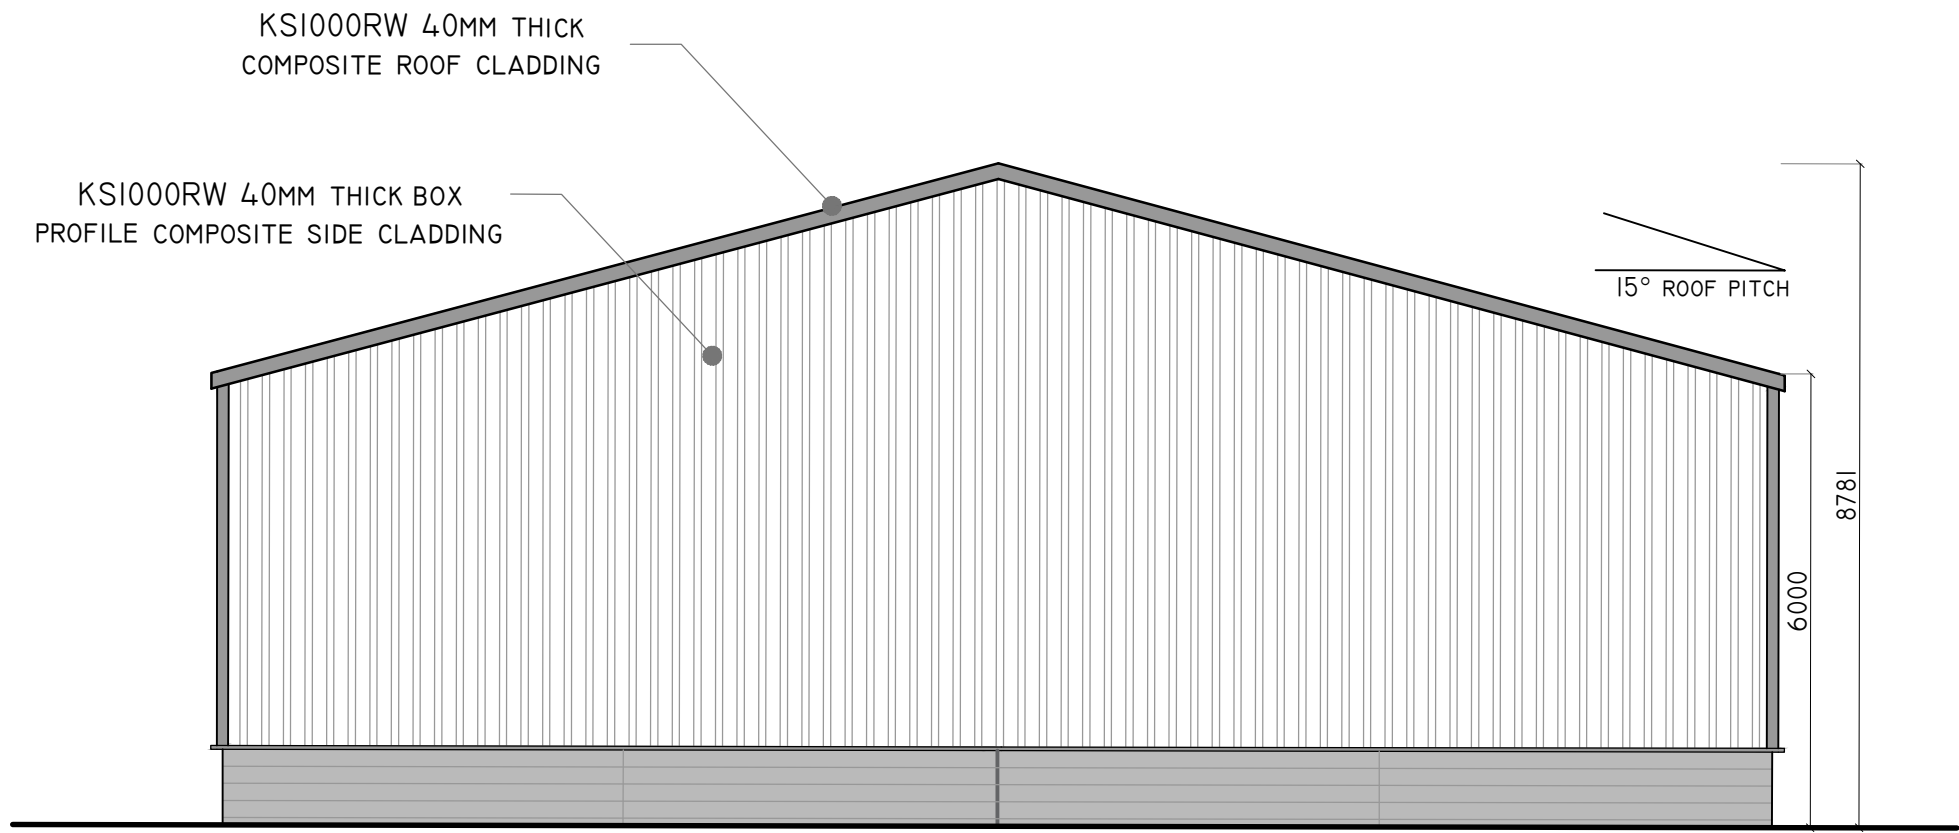


SOUTH ELEVATION AS PROPOSED. SCALE 1:100

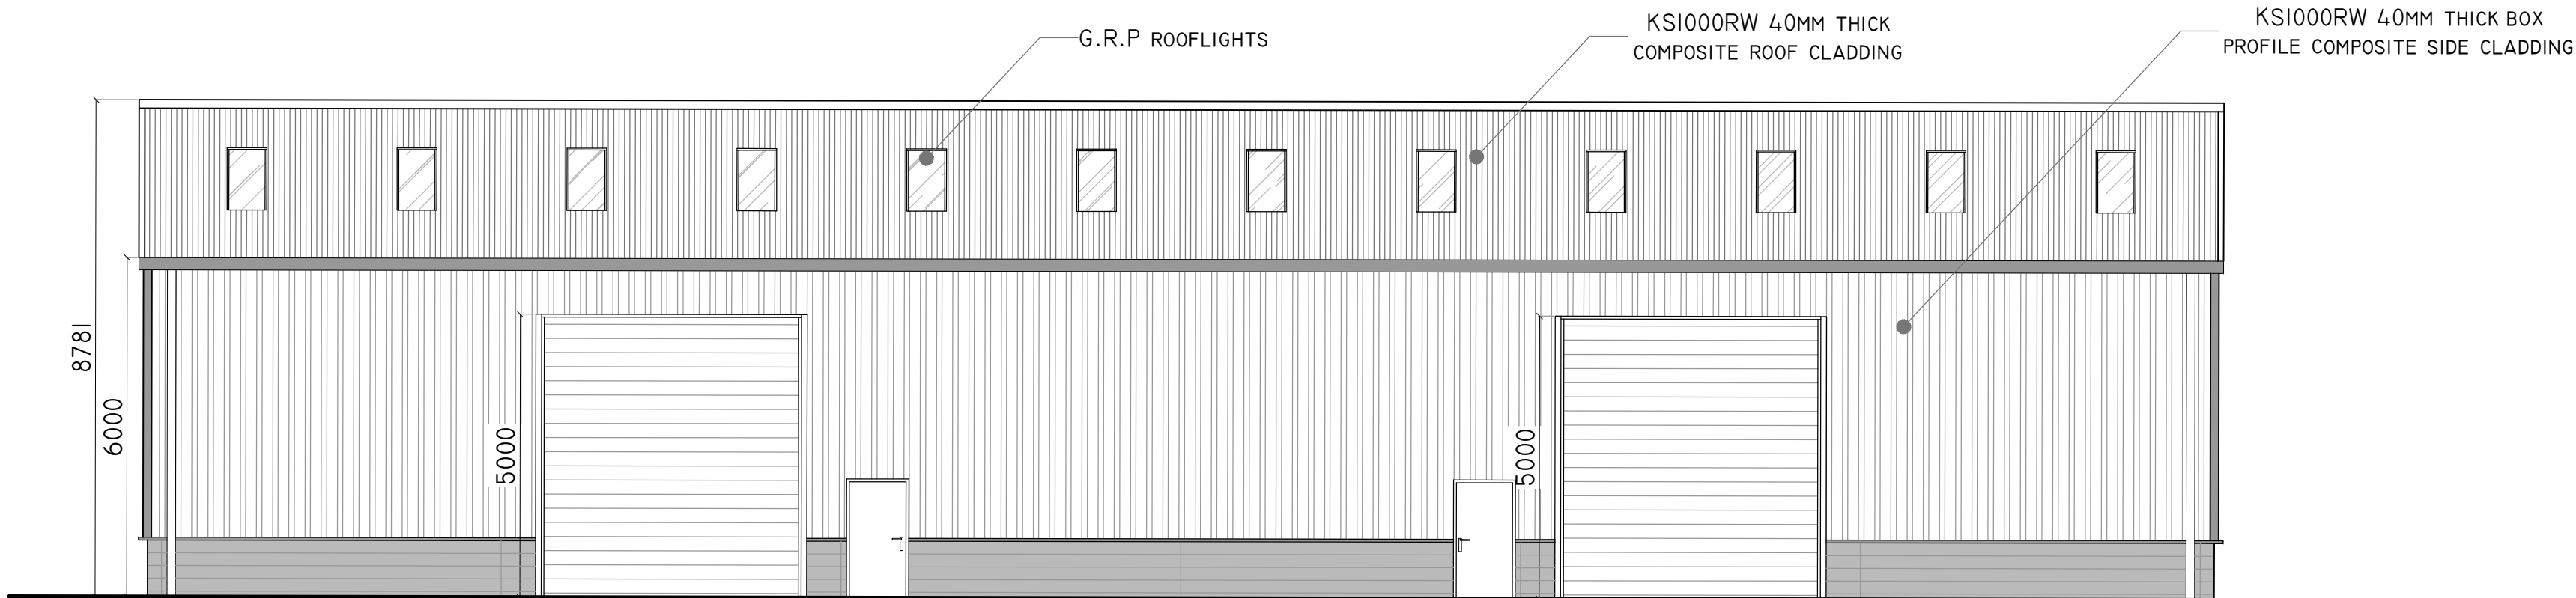

WEST (FRONT) ELEVATION AS PROPOSED. SCALE 1:100

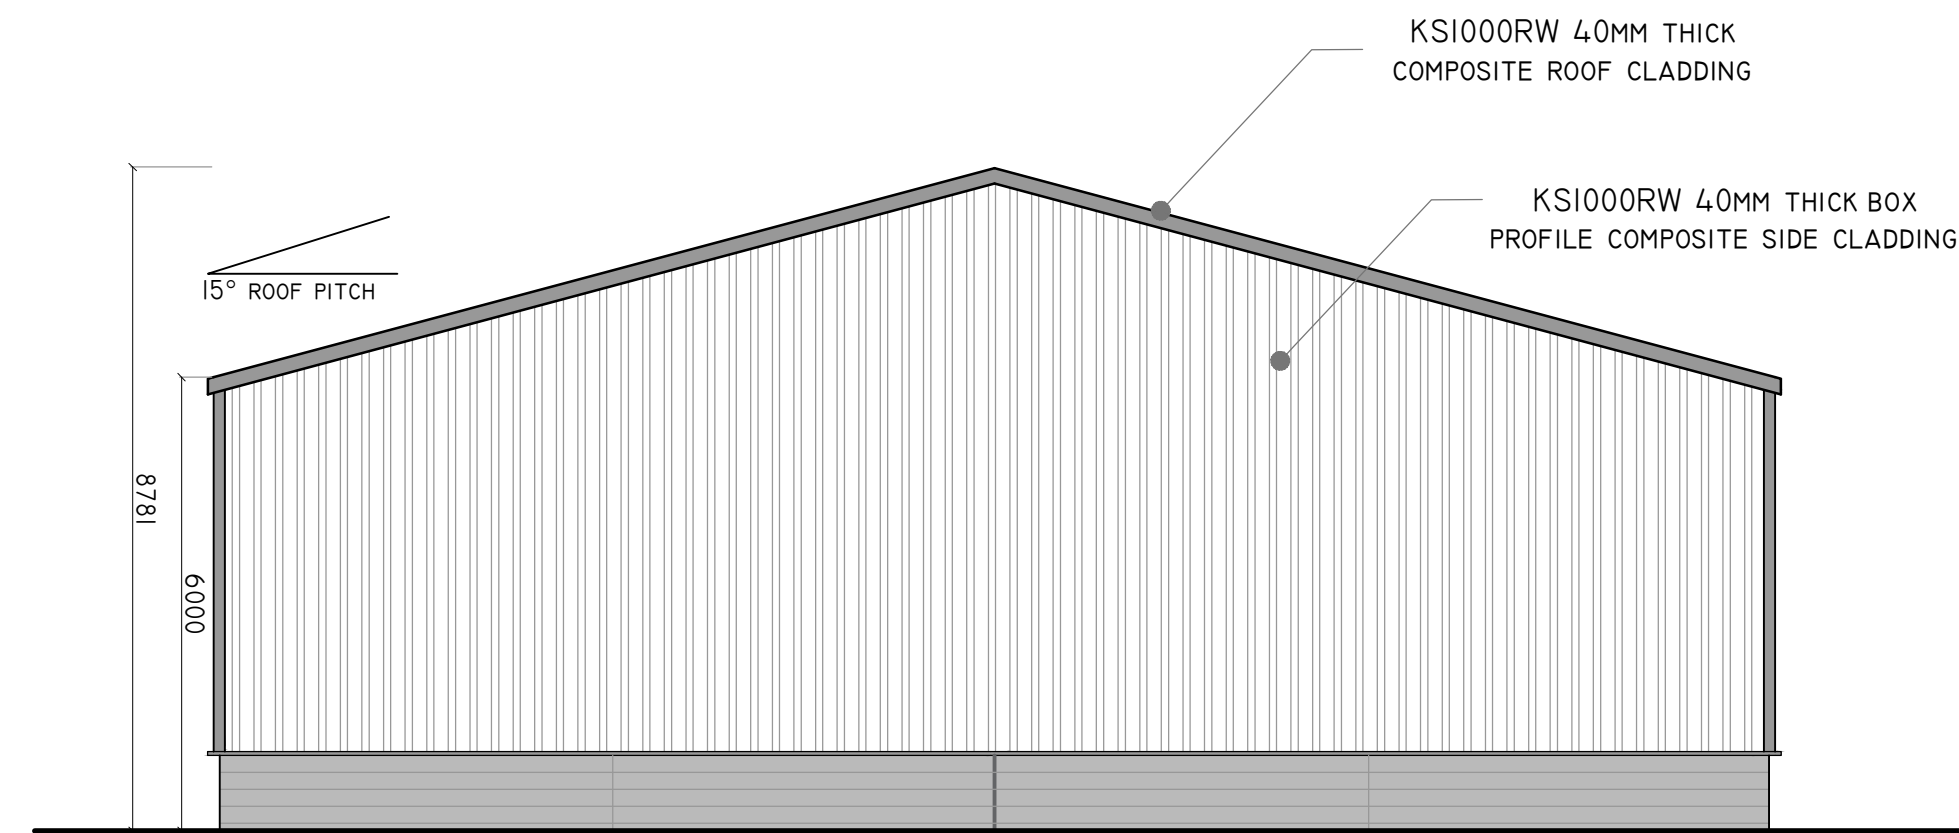

NORTH ELEVATION AS PROPOSED. SCALE 1:100

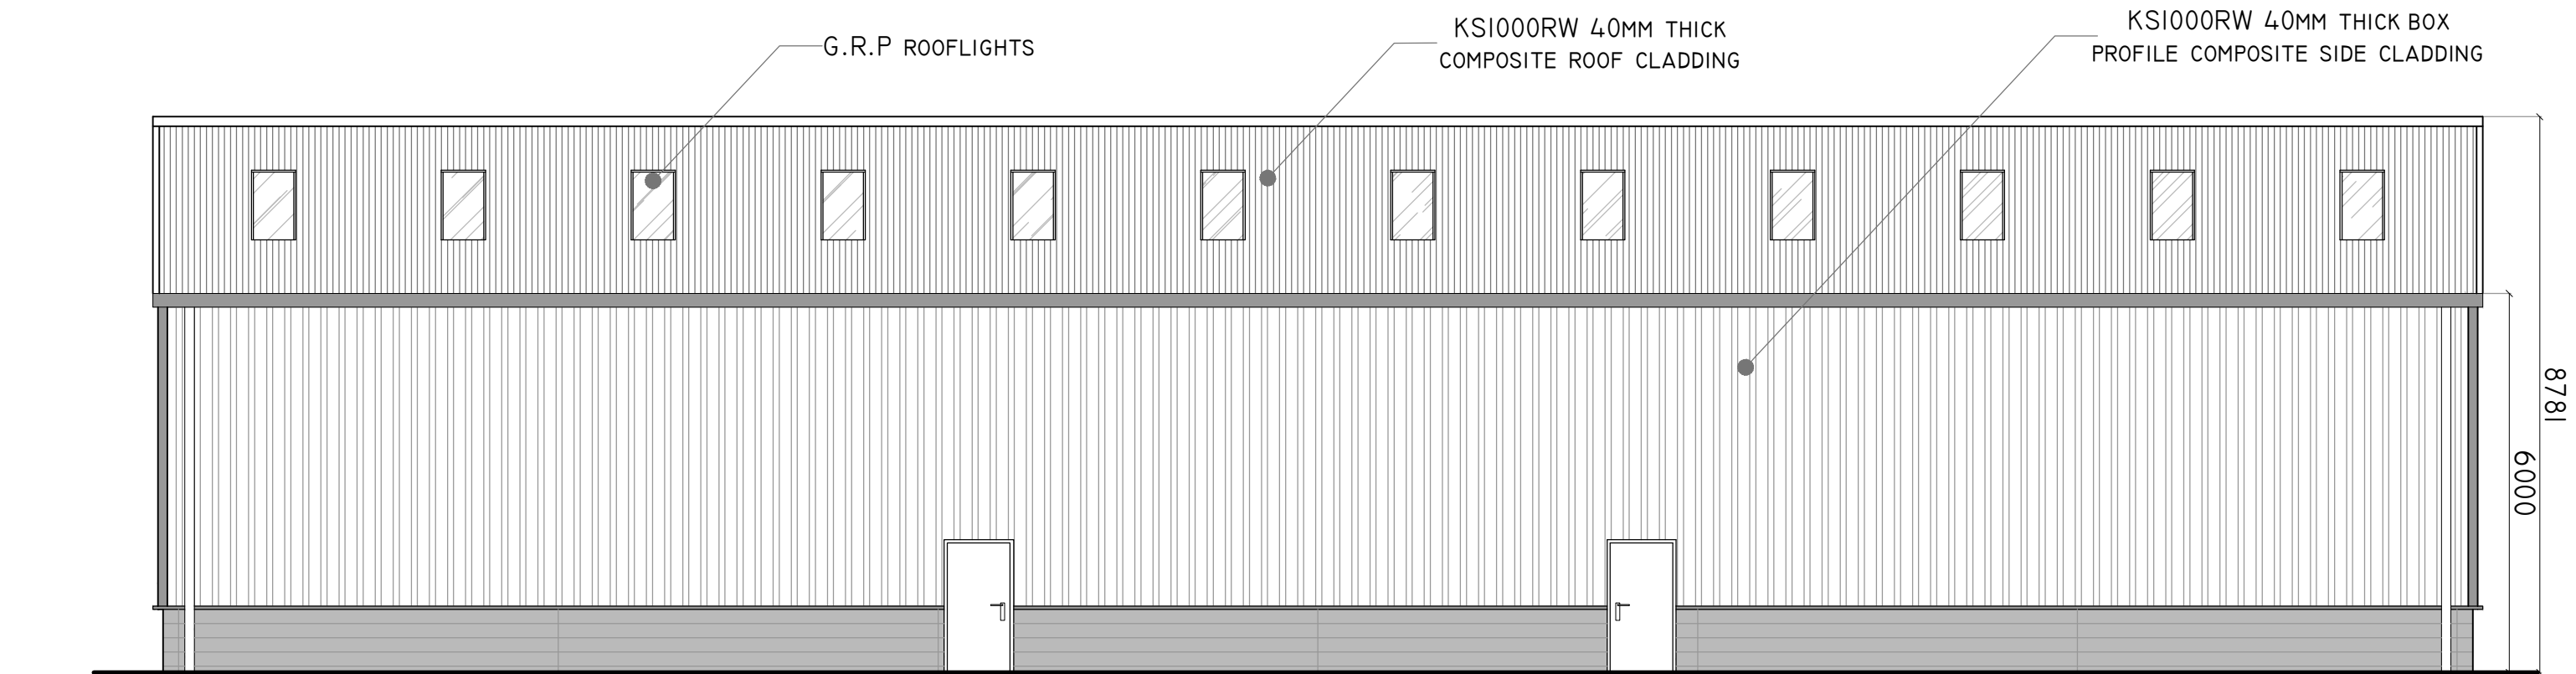

EAST ELEVATION AS PROPOSED. SCALE 1:100

© ASPIRE DESIGN STUDIO LTD 2019

2 HERBACEOUS COURT,
CROFTON, WAKEFIELD,
WEST YORKSHIRE. WF41FF
07368 544787 phil@aspire-studio.co.uk
www.aspire-studio.co.uk

ASPIRE DESIGN STUDIO LTD

PROJECT

ESTATE WORKS
HARDWOOD SALES LTD
HUYTON BUSINESS PARK
ELLIS ASHTON STREET
HUYTON, LIVERPOOL
L36 6BN

CLIENT

HARDWOOD SALES LTD

DESCRIPTION - C:\ASPIRE\25-HIGHWAYS

BUILDING 1
PLANS & ELEVATIONS
AS PROPOSED

DRAWING NO

A(10)-12

JOB NO

25-1141

REV

-

DATE DRAWN

22/07/25

SCALE

1:100@A1

DRAWN BY

PJC

AUTHORISED BY

PJC

PURPOSE OF ISSUE

COMMIT ☐ FEASIBILITY ☐
PLANNING ☒ PLANNING APPROVED ☐
LEGAL ☐ CONTRACT ☐
BUILDING REG ☐ TENDER ☐
CONSTRUCTION ☐ AS BUILT ☐