

This drawing is © C4 Projects and is not to be copied, reproduced or re-distributed either in whole or in part without the prior written permission of the originator.

The originator shall have no responsibility for any liability, loss, cost, damage or expense arising from or relating to any use of this document other than for its intended purpose on this project.

This drawing shall be read in conjunction with all other relevant drawings, specifications and associated documentation. Any discrepancies, errors or omissions are to be reported to the originator before proceeding with work.

All dimensions are to be checked on site by the contractor prior to proceeding with any work. This drawing shall not be scaled to ascertain any dimensions, work to figured dimensions only.

DISCLAIMER
When this drawing is issued in CAD, it is an uncontrolled version issued for information only, to enable the recipient to prepare their own documents/ drawings for which they are solely responsible.

SOFTWARE INTEROPERABILITY
C4 Projects prepared this drawing using Autodesk® REVIT® Architecture.

C4 Projects does not accept liability for any loss or degradation of any information held in the drawing resulting from the translation from the original file format to any other file format or from the recipient's reading of it in any other programme.

Hazard Identification		
ref	hazard	date


Materials Key	
Number	Material
P1	Existing retained tiles to be reinstalled on new battens and underlay on revised trusses.
P3	Existing wall to be re-rendered to match existing colour.



1 11ZZ_Proposed North East Elevation
1 : 100



3 21ZZ_Proposed South East Elevation
1 : 100

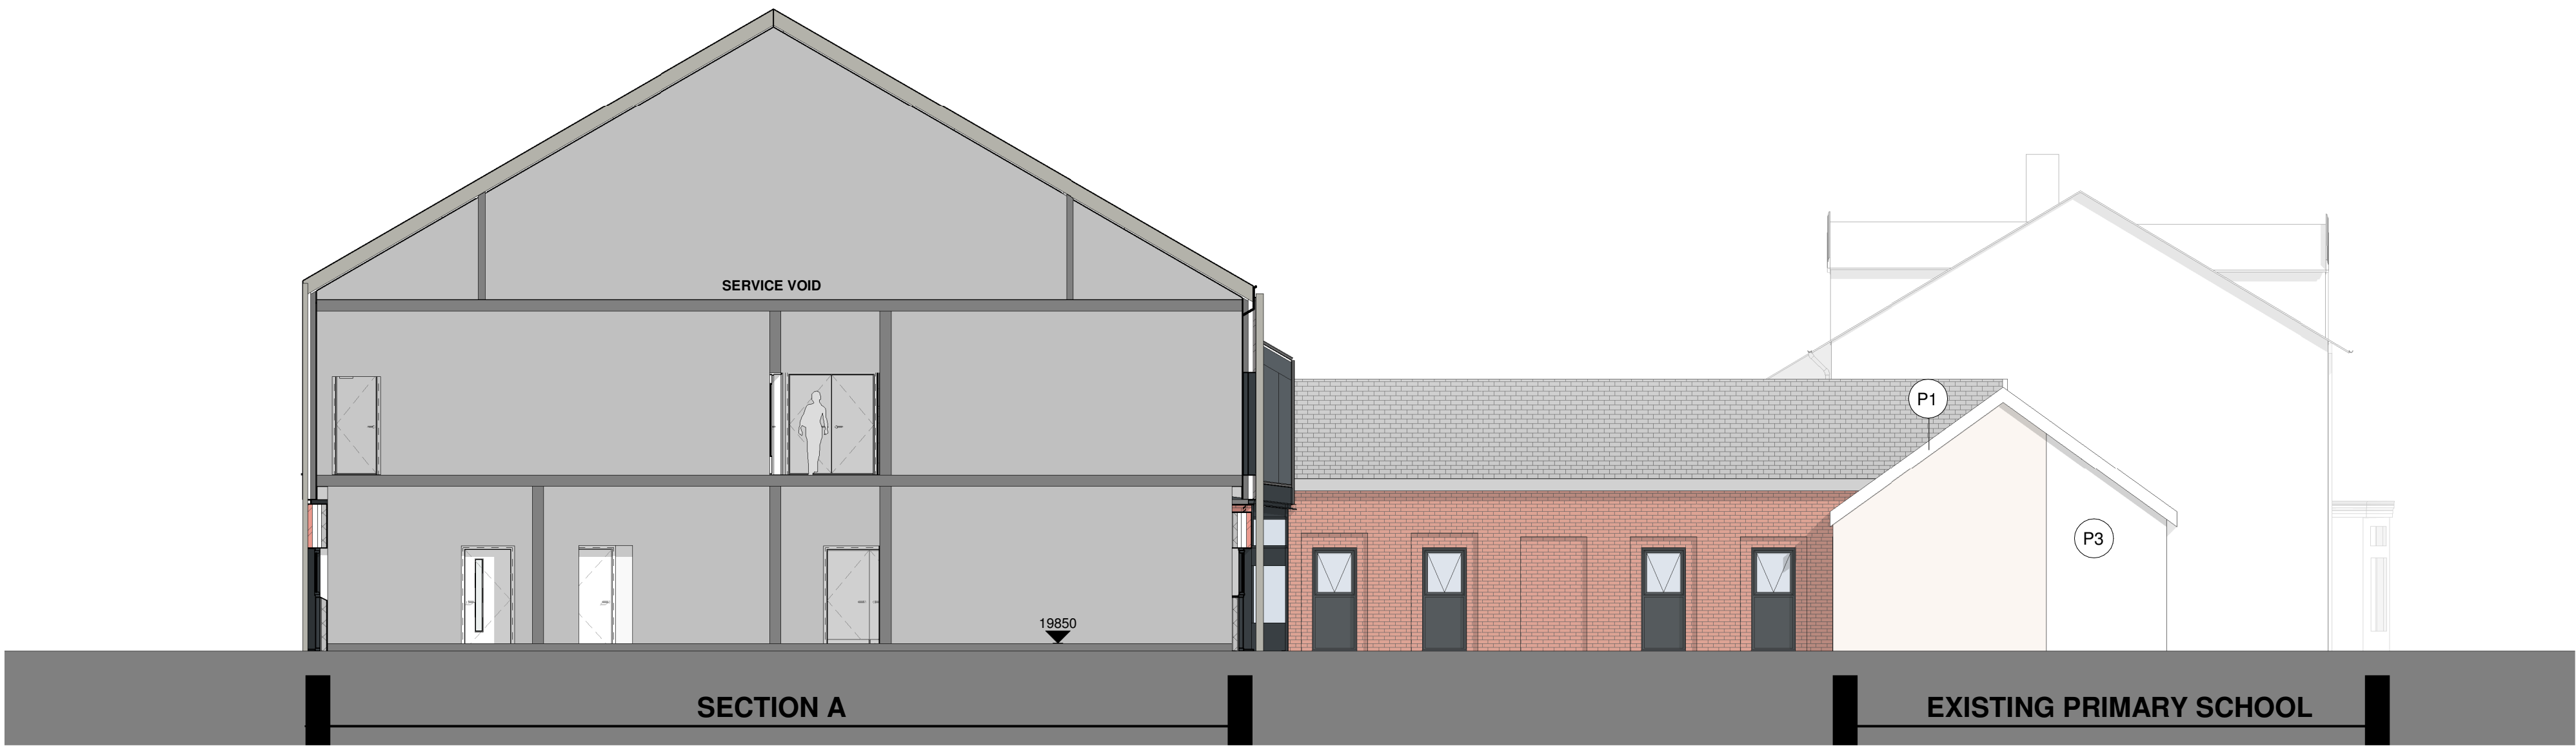

2 21ZZ_Proposed North West Elevation
1 : 100



4 21ZZ_Proposed South West Elevation
1 : 100

P8	Planning Issue. RVs Removed. Roof Finish to two storey element amended to composite slates. Window and door locations to new build element amended.	AW	25.11.21	JP
P7	Tender Issue	AW	05.07.21	JP
P7	Notes Amended, Scope of work Amended	AW	30.06.21	JP
P6	Tender Issue	AW	22.06.21	JP
P5	Updated Following Comments	AW	22.04.21	JP
P4	Material Schedule Amended	AW	15.04.21	JP
P3	Roof Height Amended	AW	08.04.21	JP
P2	Secondary School 1st Floor Structural Soffit Lowered	AW	26.03.21	JP
P1	First Issue of Drawing	AW	17.03.21	JP

Rev	Revision Details	Drawn	Date	Checked

C4 Projects
Quayside, Widnespool Business Park, Stockton Heath, WA4 6HL, 1:01825 751 852 e: info@c4projects.co.uk www.c4projects.co.uk
Project Management • Architecture • Building Surveying • Cost Consultancy

Client Witherslack Group
Project Lakeside School Liverpool

Drawing Title
Primary School Elevations as Proposed

Status Purpose of Issue			
S2 SUITABLE FOR INFORMATION			
Drawn by	AW	Created	17.03.21
C4 Job no.	20034	Scale	1 : 100 @ A1
Dwg no.	20034-C4P-B1-ZZ-DR-A-2101	Rev	P9