



Existing Site Plan

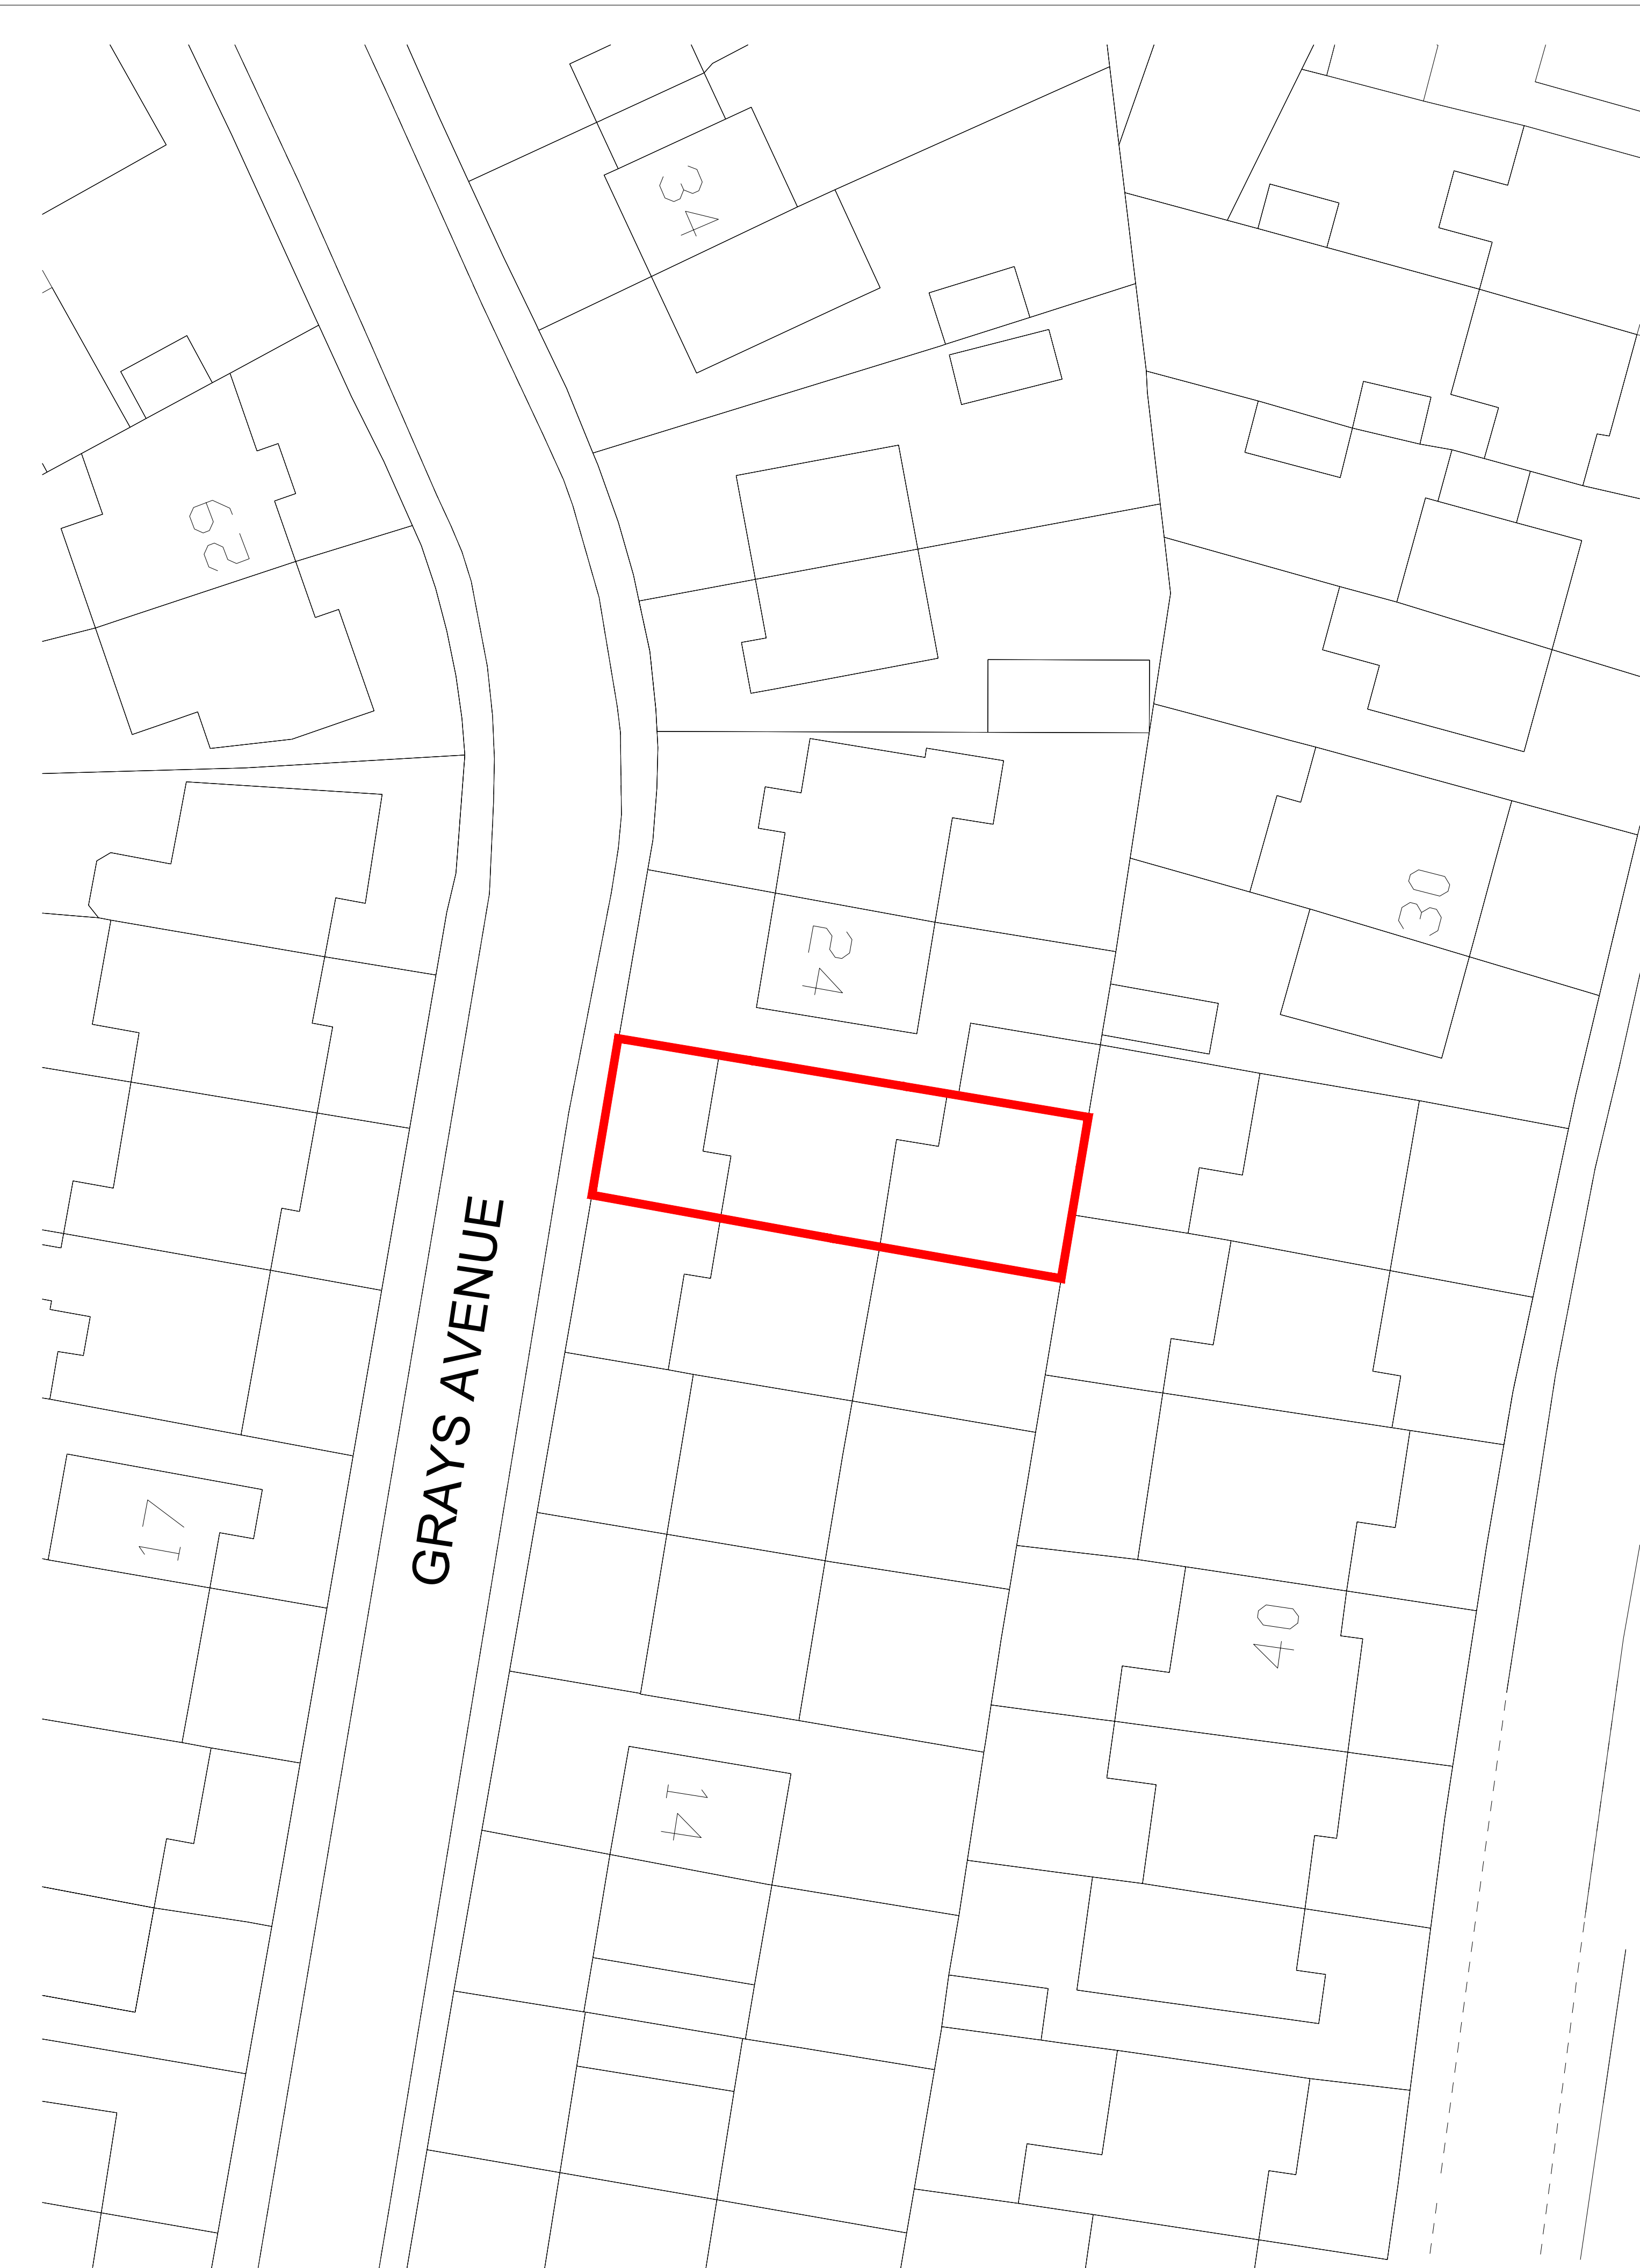

Proposed Site Plan

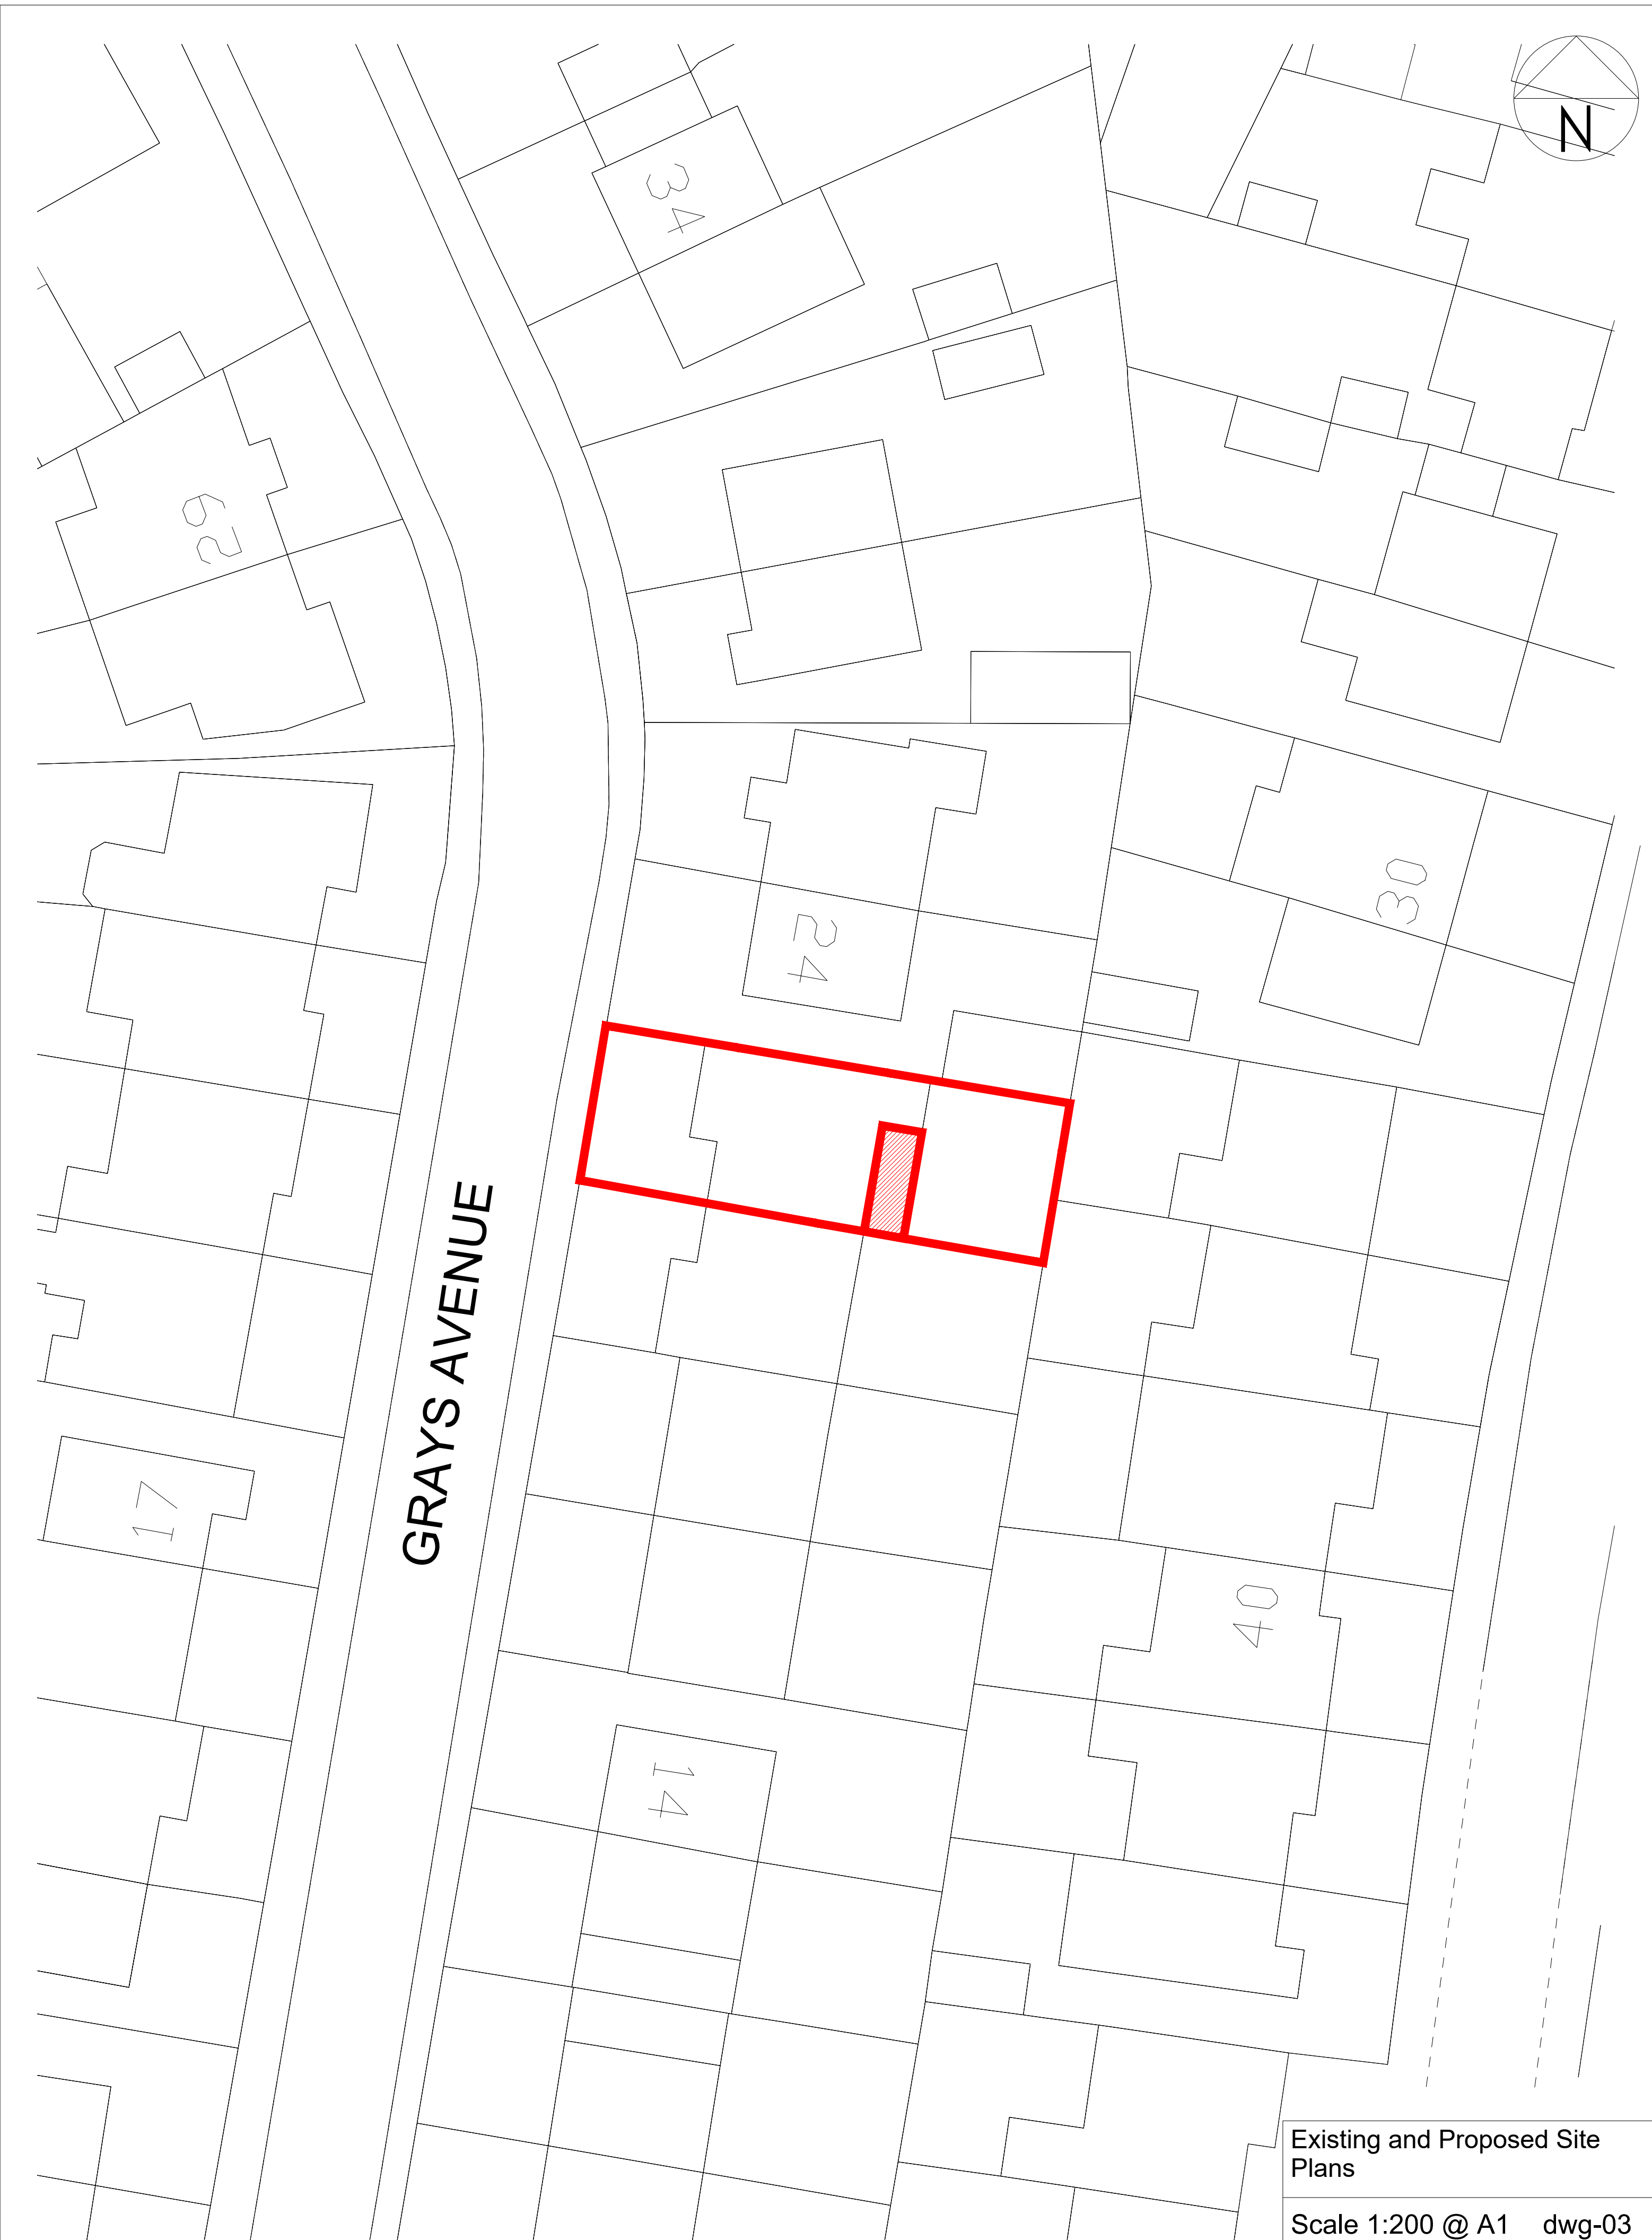

1:200 0 2 4 6 8 10 12 14 16 18 20m

Existing and Proposed Site Plans	
Scale 1:200 @ A1	dwg-03
22 Grays Avenue, Prescott L35 7LH	

