




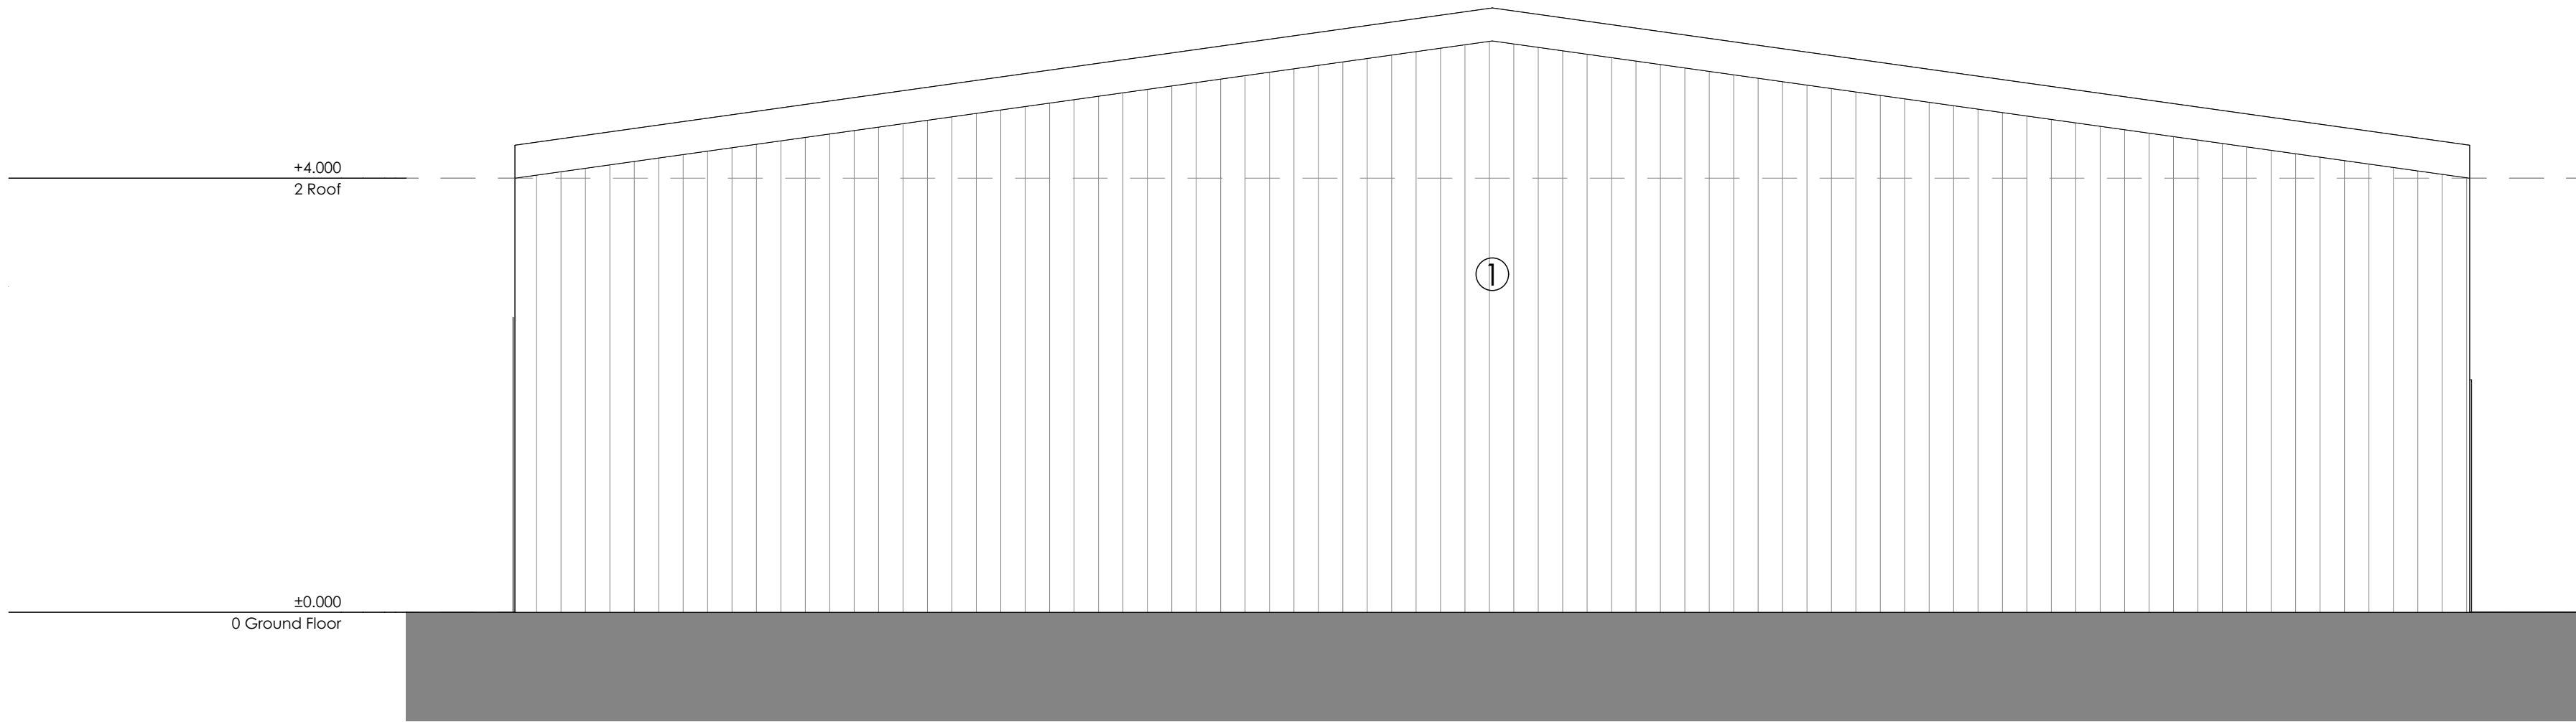


1 Front Elevation (E-04)
1:50

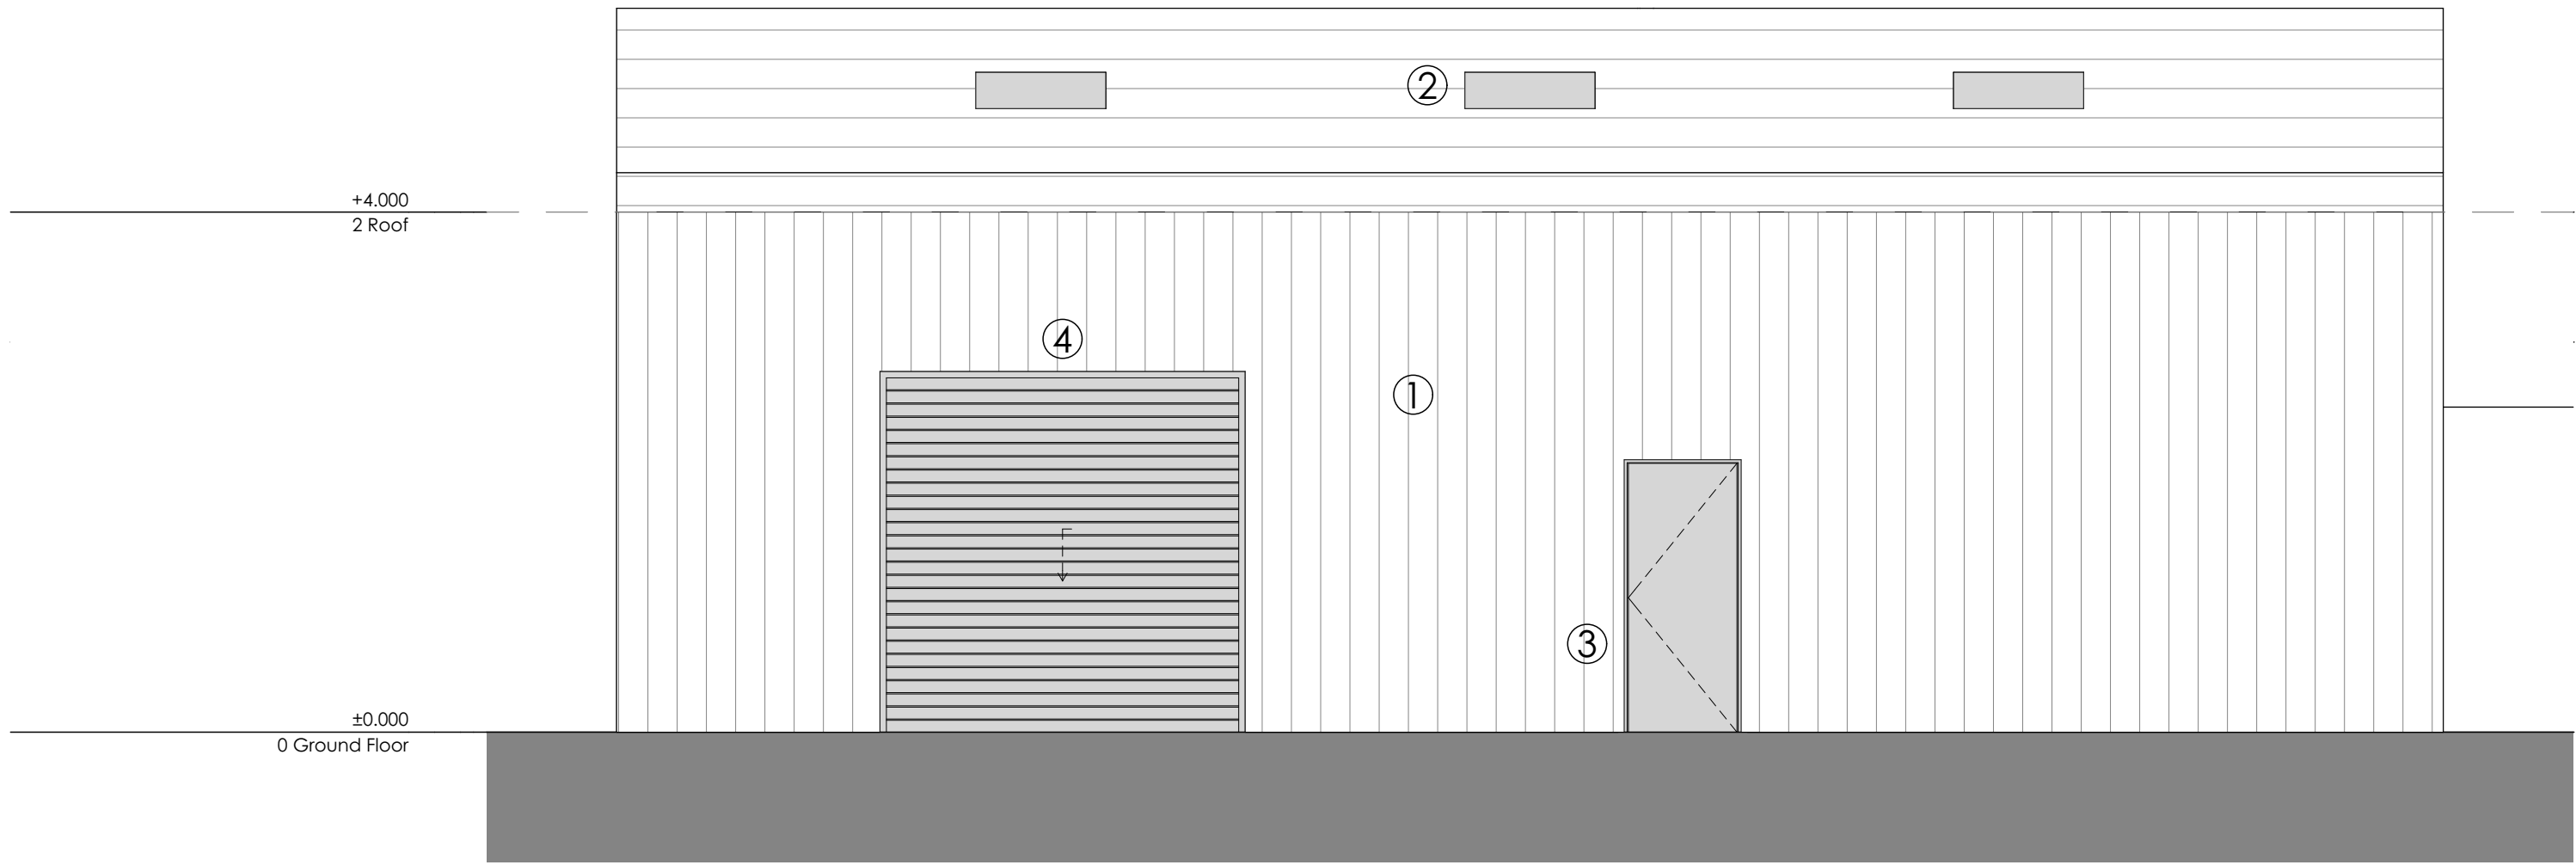

2 Side Elevation (E-02)
1:50

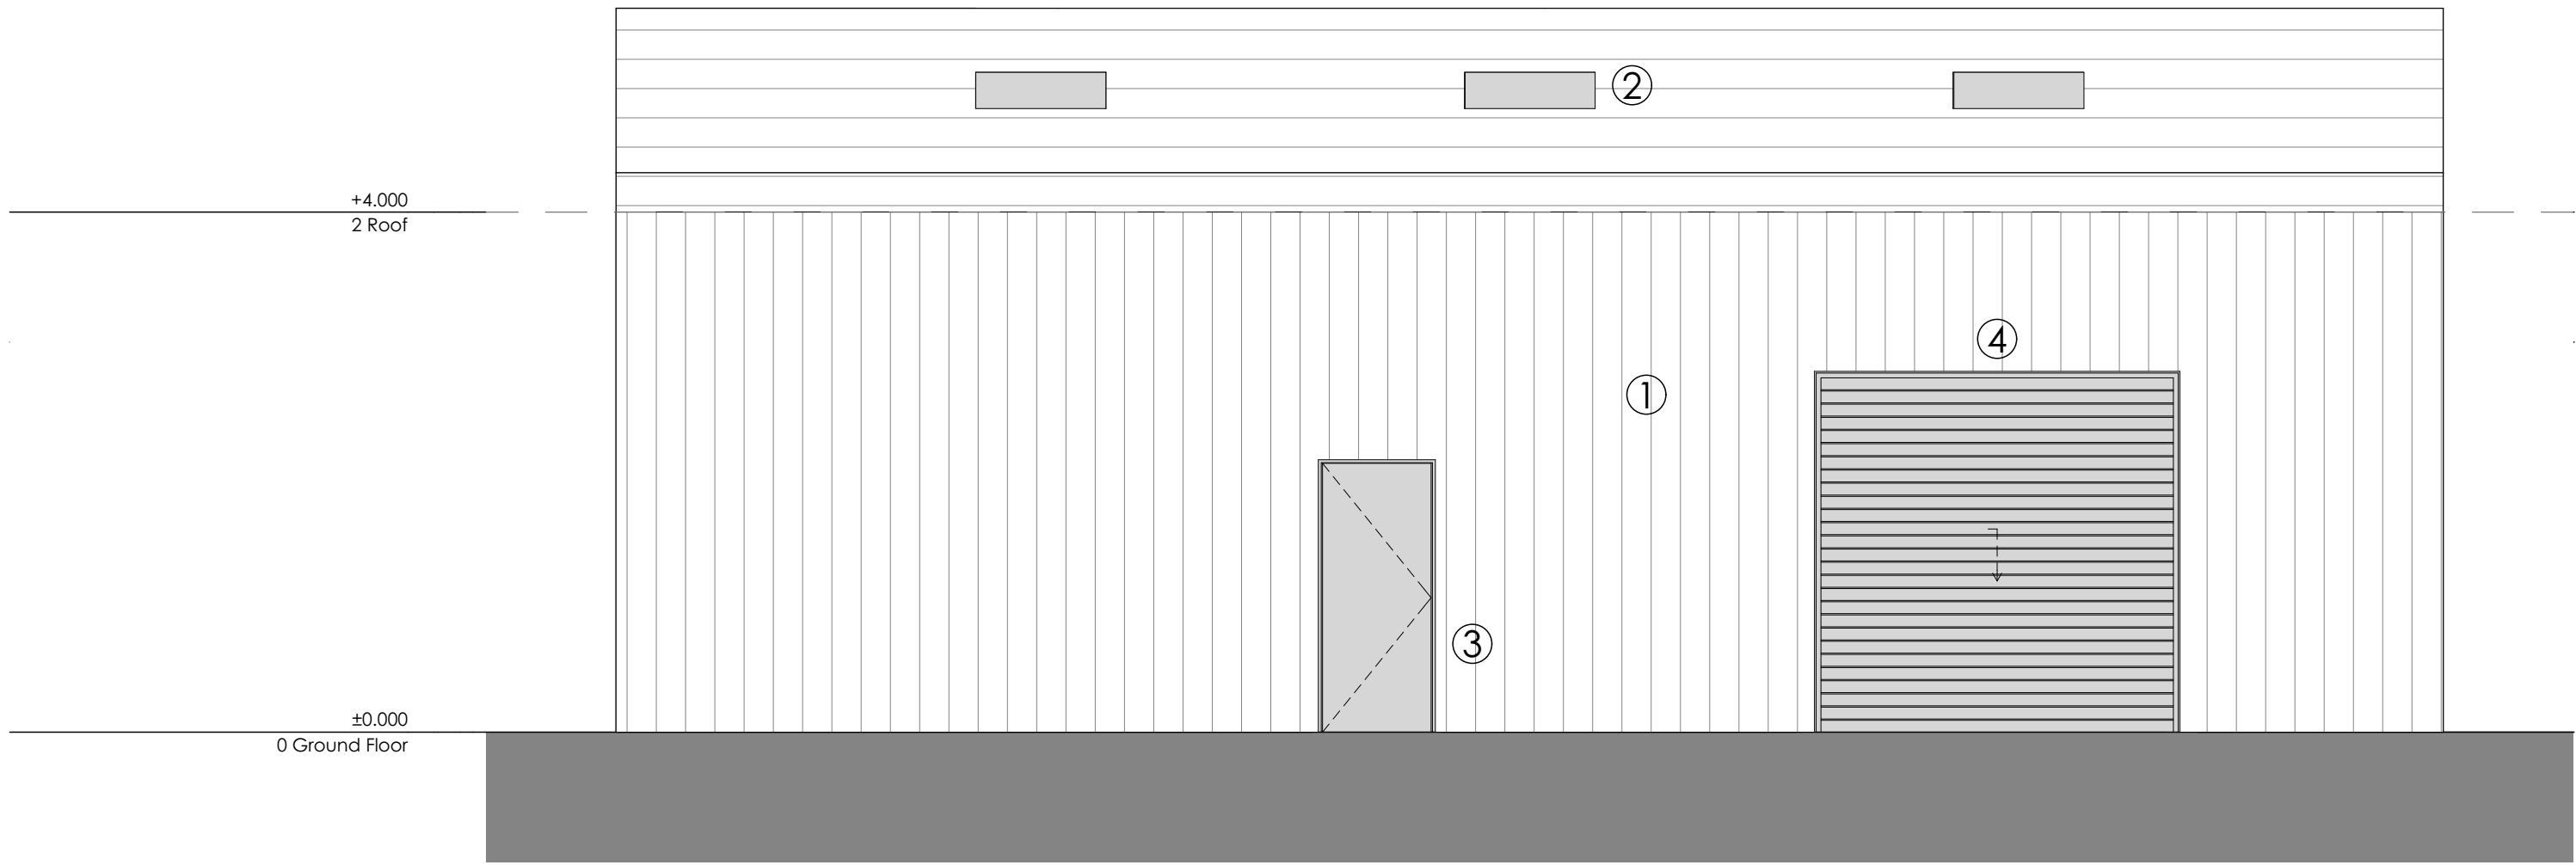

3 Side Elevation (E-02)
1:50

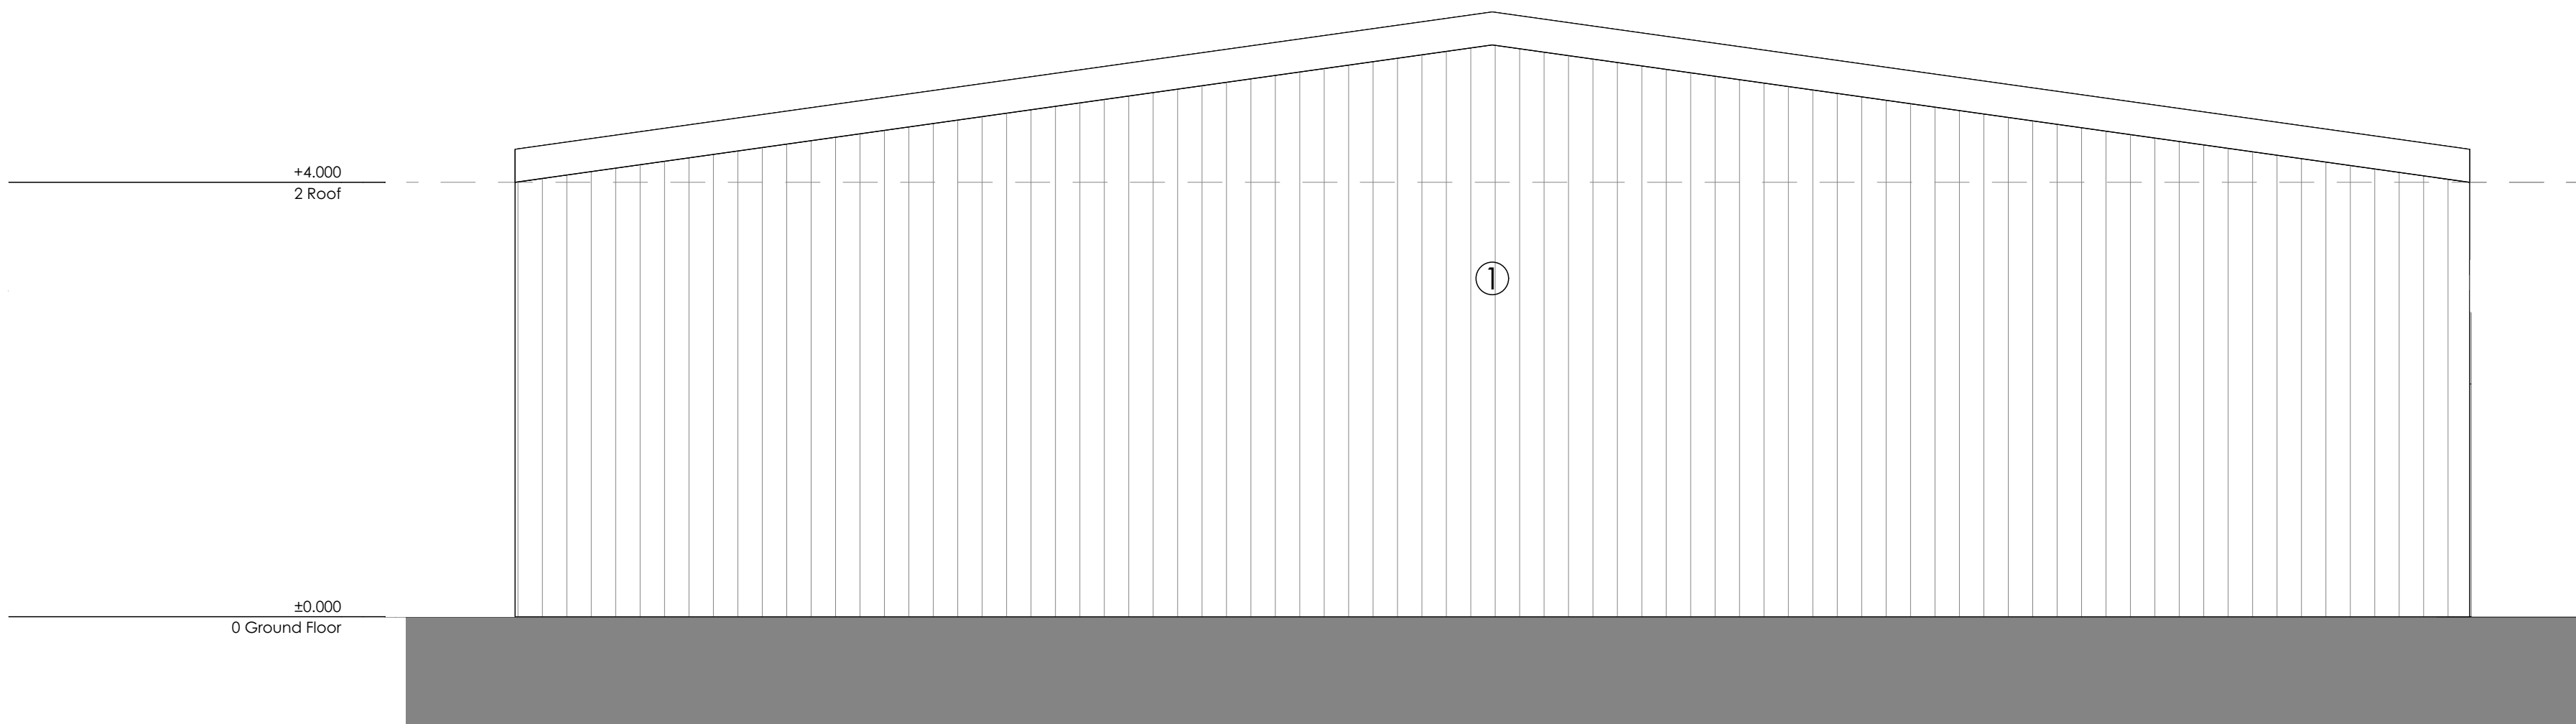


4 Rear Elevation (E-01)
1:50

- NOTES
- ALL DIMENSIONS ARE TO BE CHECKED ON SITE. ANY DISCREPANCIES ARE TO BE REPORTED TO THE ARCHITECT BEFORE ANY WORK COMMENCES. THIS DRAWING SHALL NOT BE SCALED TO ASCERTAIN ANY DIMENSIONS WORK TO FIGURED DIMS ONLY. READ IN CONJUNCTION WITH ALL RELEVANT DETAILS. SPECIFICATIONS, CONSULTANTS, SPECIALISTS AND SUBCONTRACTORS DRAWINGS / SPECIFICATIONS. THIS DRAWING IS THE SUBJECT OF COPYRIGHT WHICH VESTS IN UNIT 3 DESIGN STUDIO LIMITED. IT IS AN INFRINGEMENT OF COPYRIGHT TO REPRODUCE THIS DRAWING, BY WHATEVER MEANS, INCLUDING ELECTRONIC, WITHOUT THE EXPRESS WRITTEN CONSENT OF UNIT 3 DESIGN STUDIO LIMITED WHICH RESERVES ALL RIGHTS
- MATERIALS KEY
1. PROFILED METAL CLADDING (WALL & ROOF)
Manufacturer: Steadmans
Product: A335 Composite roof and wall panels
Profile: Trapezoidal
Colour: Light Grey to match existing
Thickness: 80mm wall & 120mm roof
2. POLYCARBONATE ROOFLIGHTS
Manufacturer: Steadmans
Product: GRP Rooflight
Profile: Trapezoidal
Colour: Translucent
Thickness: To suit wall / roof thickness
3. STEEL ACCESS DOOR
Manufacturer: Contractors Choice
Product: Steel
Colour: Mid Grey
4. SECTIONAL DOOR / ROLLER SHUTTER
Manufacturer: Contractors Choice
Product: Insulated Sectional Door / Roller Shutter
Colour: Dark Grey

01	20/12/2024	TH	First Issue
02	18/02/2025	DEN	Materials added to elevations
REV	DATE	DEN	

STATUS	STAGE 3 - PLANNING
--------	--------------------

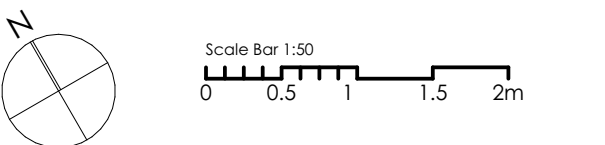

CLIENT	HARTLEY INVESTMENTS
--------	---------------------

PROJECT NUMBER	241003
PROJECT	WOODWARD ROAD
SITE LOCATION	14 Woodward Road, Kirby, L33 7UZ

unit3 designstudio	22A Jordan Street, Liverpool, L1 0BP T: 0151 203 1117 E: mail@unit3-designstudio.com W: www.unit3-designstudio.com
------------------------------	---

DRAWING No.	241003-U3L-02-ZZ-DR-A-3102		
DRAWING NAME	Proposed New Build Elevations		
REVISION	02	SCALE - 1:50	SHEET SIZE - A1
DATE - 18/02/2025	DRAWN - TH	CHECKED - AF	