



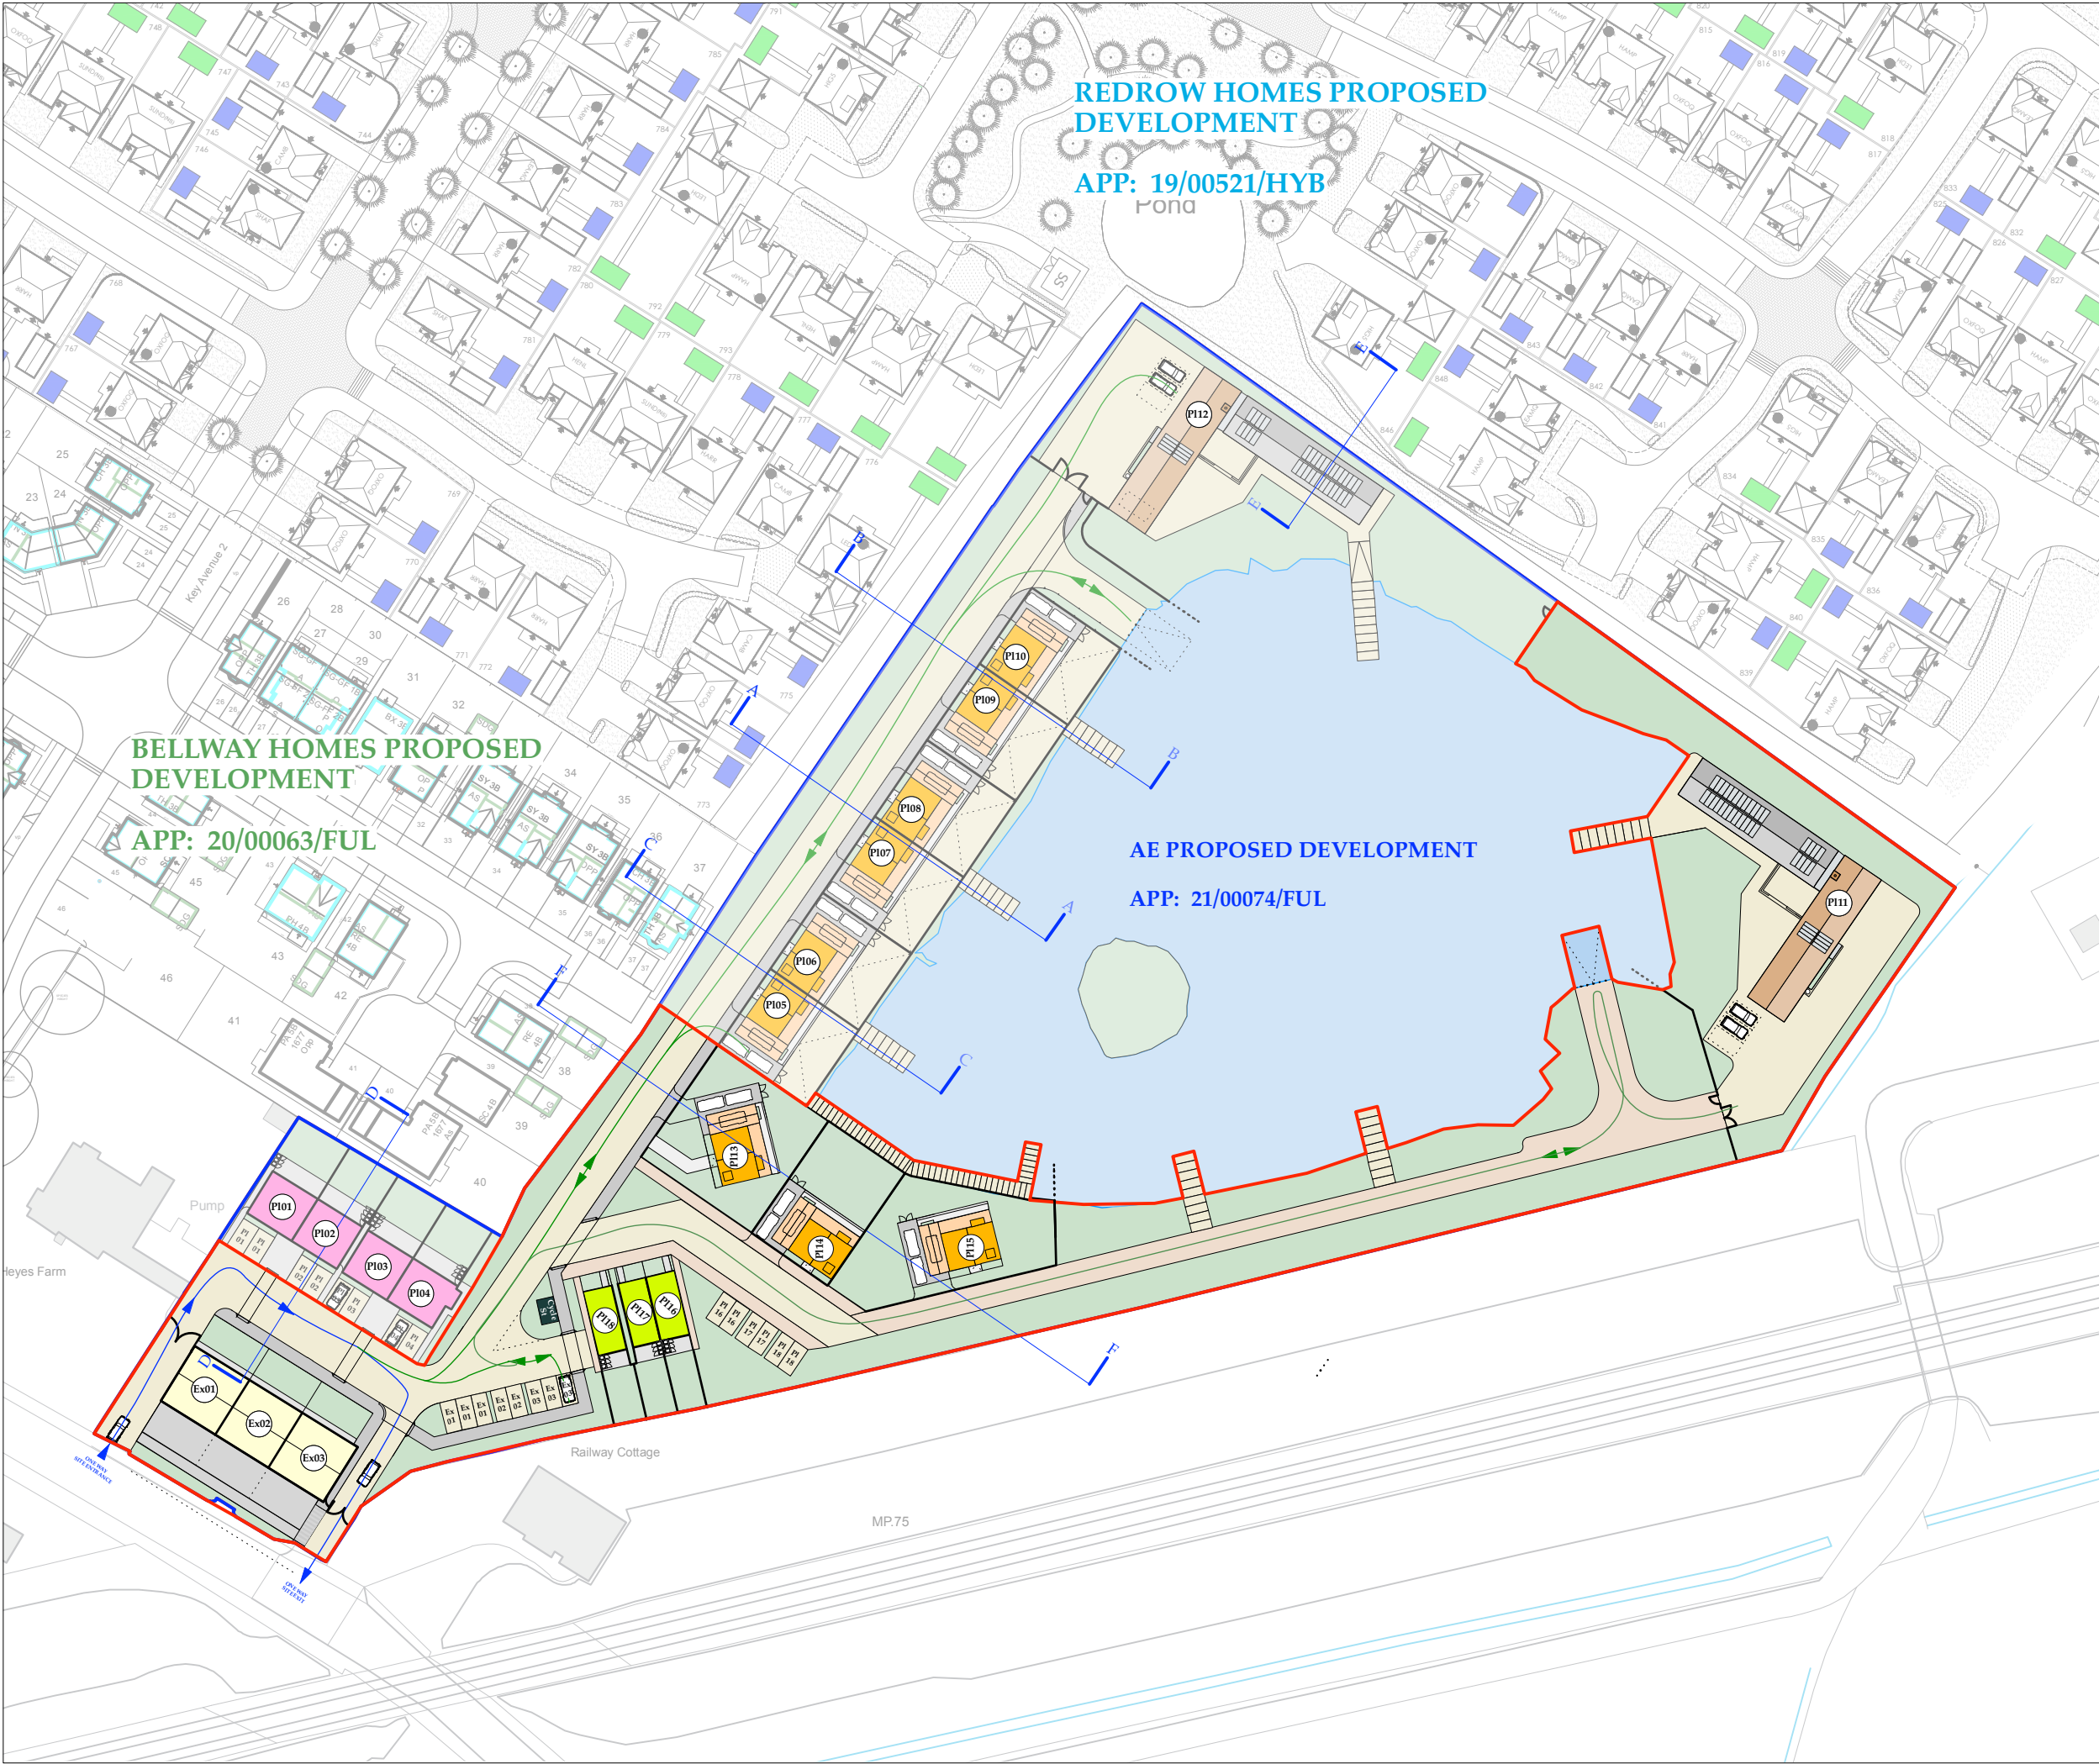

THE BARNs No.144

ARCHITECTURAL EMPORIUM Ltd
EMAIL: mail@architectural-emporium.co.uk
WEB: www.architectural-emporium.co.uk
ADDRESS: 13 Hope St, Liverpool, L1 9BQ
PHONE: +44 (0)151 363 0000

 

North Point -



Key:

Application Site

(Previously) Approved

Application / Adjacent Land

Owned by Client

Plot Schedule:

Existing Houses

Plot No.

House Type:

Ex01 - N/A (existing)

Ex02 - N/A (existing)

Ex03 - N/A (existing)

Proposed Houses

House Type:

P101af - Type 2

P102af - Type 2

P103 - Type 2

P104 - Type 2

P105 - Type 1a

P106 - Type 1

P107 - Type 1

P108 - Type 1

P109 - Type 1

P110 - Type 1

P111 - Type 3a

P112 - Type 3b

P113 - Type 1a

P114 - Type 1a

P115 - Type 1a

P116af - Type 4

P117af - Type 4

P118af - Type 4

af = Affordable Housing Unit

Additional Housing Unit
from previous approved
Planning Application.

Repositioned Housing Unit
from previously aproved
Planning Application.

Rev J: 08.03.25
Updated to Planning Officer Comments.

FOR: PLANNING

CHECKED BY: AJ | DRAWN BY: JB

SCALE: 1:1000

PAPER SIZE: A3

JOB: THE BARNs & No. 144

2.001_Rev J

FIRST ISSUE: 25.08.23

PROPOSED SITE PLAN 02