


THE BARNs No. 144

ARCHITECTURAL EMPORIUM Ltd
EMAIL: mail@architectural-emporium.co.uk
WEB: www.architectural-emporium.co.uk
ADDRESS: 13 Hope St, Liverpool, L1 9BQ
PHONE: +44 (0)151 363 0000

0 1 2 4 8
Scale 1:100

KEY
4no.
House Type 2

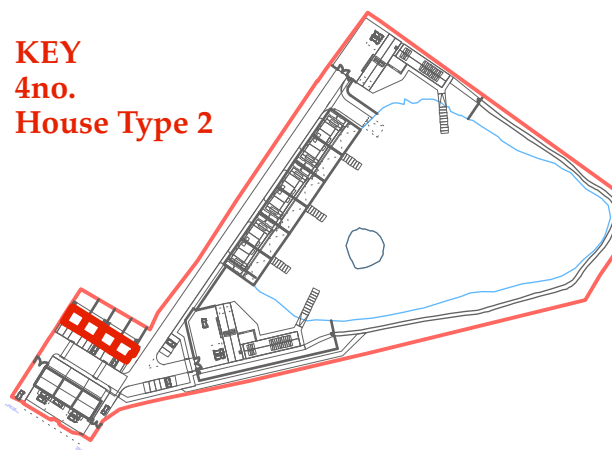

Bespoke Steel Water butts for rainwater harvesting and garden use.
External bin stores to rear gardens.

Shared secure ginnel creating rear access.

Two storey timber Glazed bay window.

Meter Boxes within cycle st to not be visible from public highway.

Large inset planter creating more privacy from the shared road.

Flush vent tile terminating SVP / Bolier flies.

Product to match slate tiles adjacent - Nature Vent 500mm x 250mm Slate Vent (Roofing Superstore) - Black or similar approved.

Bespoke Flue to woodburning flue. PPC Aluminium (Anthracite Grey - RAL 7016).

Two storey timber Glazed bay window.

200mm Dia Circular Grill PPC Aluminium (Anthracite Grey - RAL 7016) Terminating all extracts / vents indicated.

Red Facing Brickwork.


Rev C: 25.10.21
Updated to PO Comments.

FOR: PLANNING
CHECKED BY: AJ DRAWN BY: MS
SCALE: 1:100
PAPER SIZE: A3
JOB: THE BARNs & No. 144


2.112_Rev C

FIRST ISSUE: 23.12.20

PROPOSED HOUSE TYPE 02

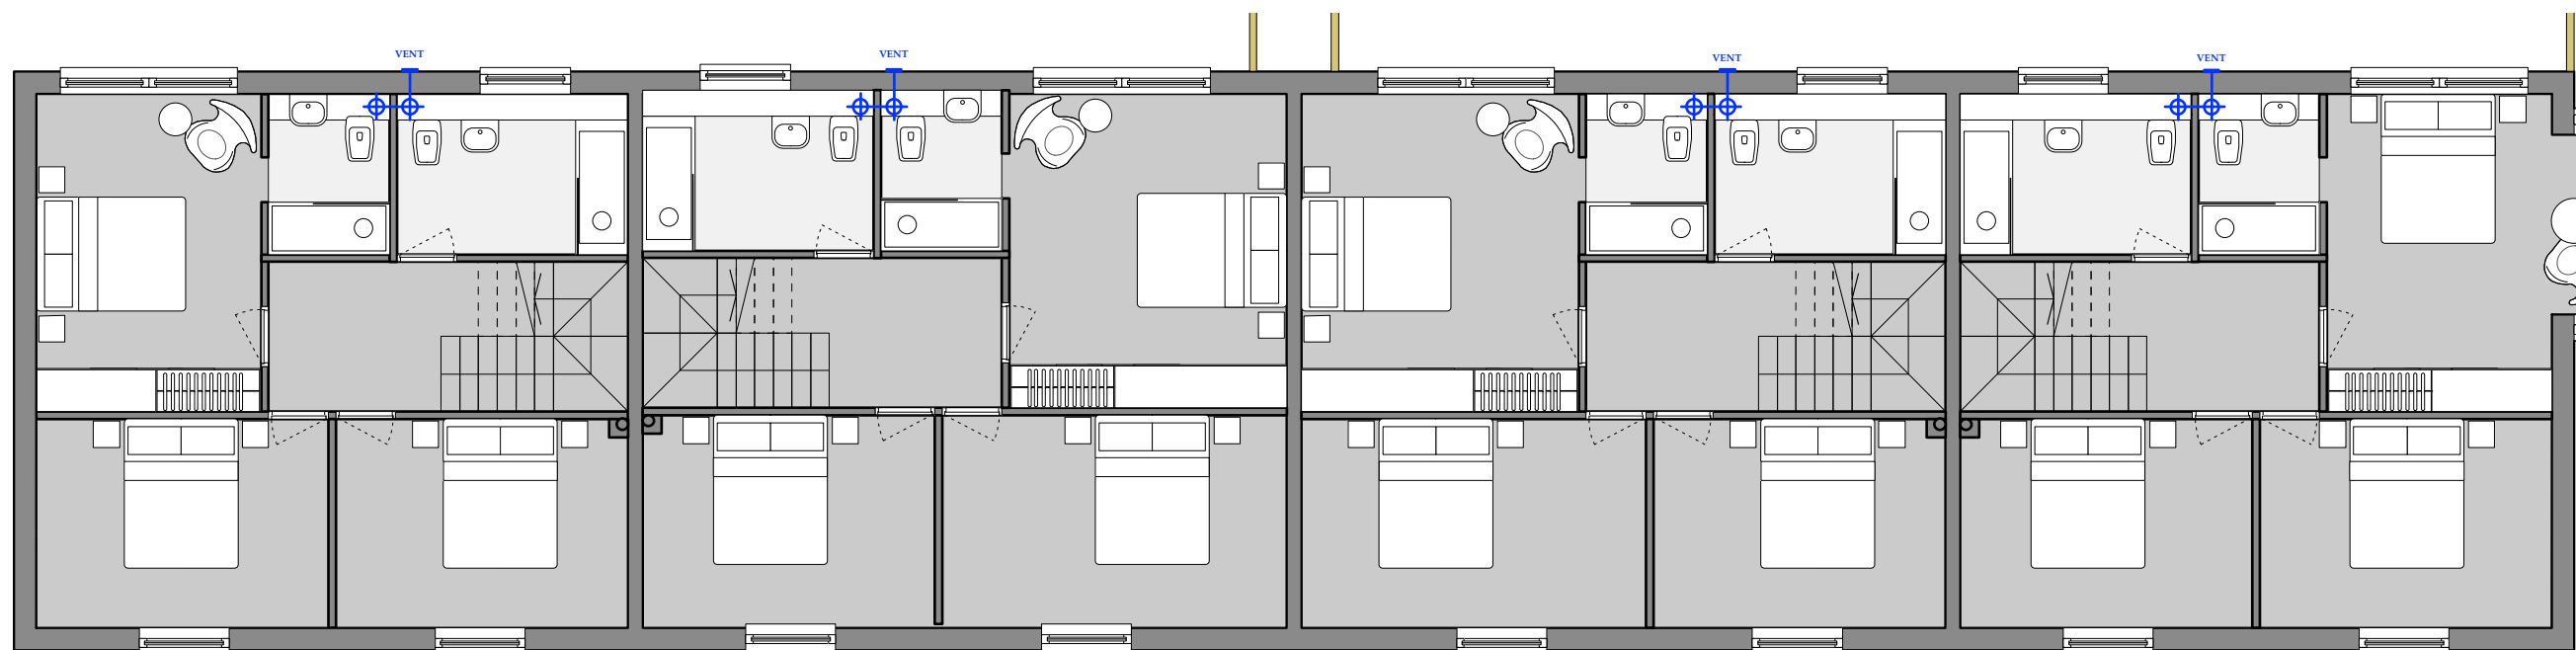

FIRST FLOOR PLAN | 1:100

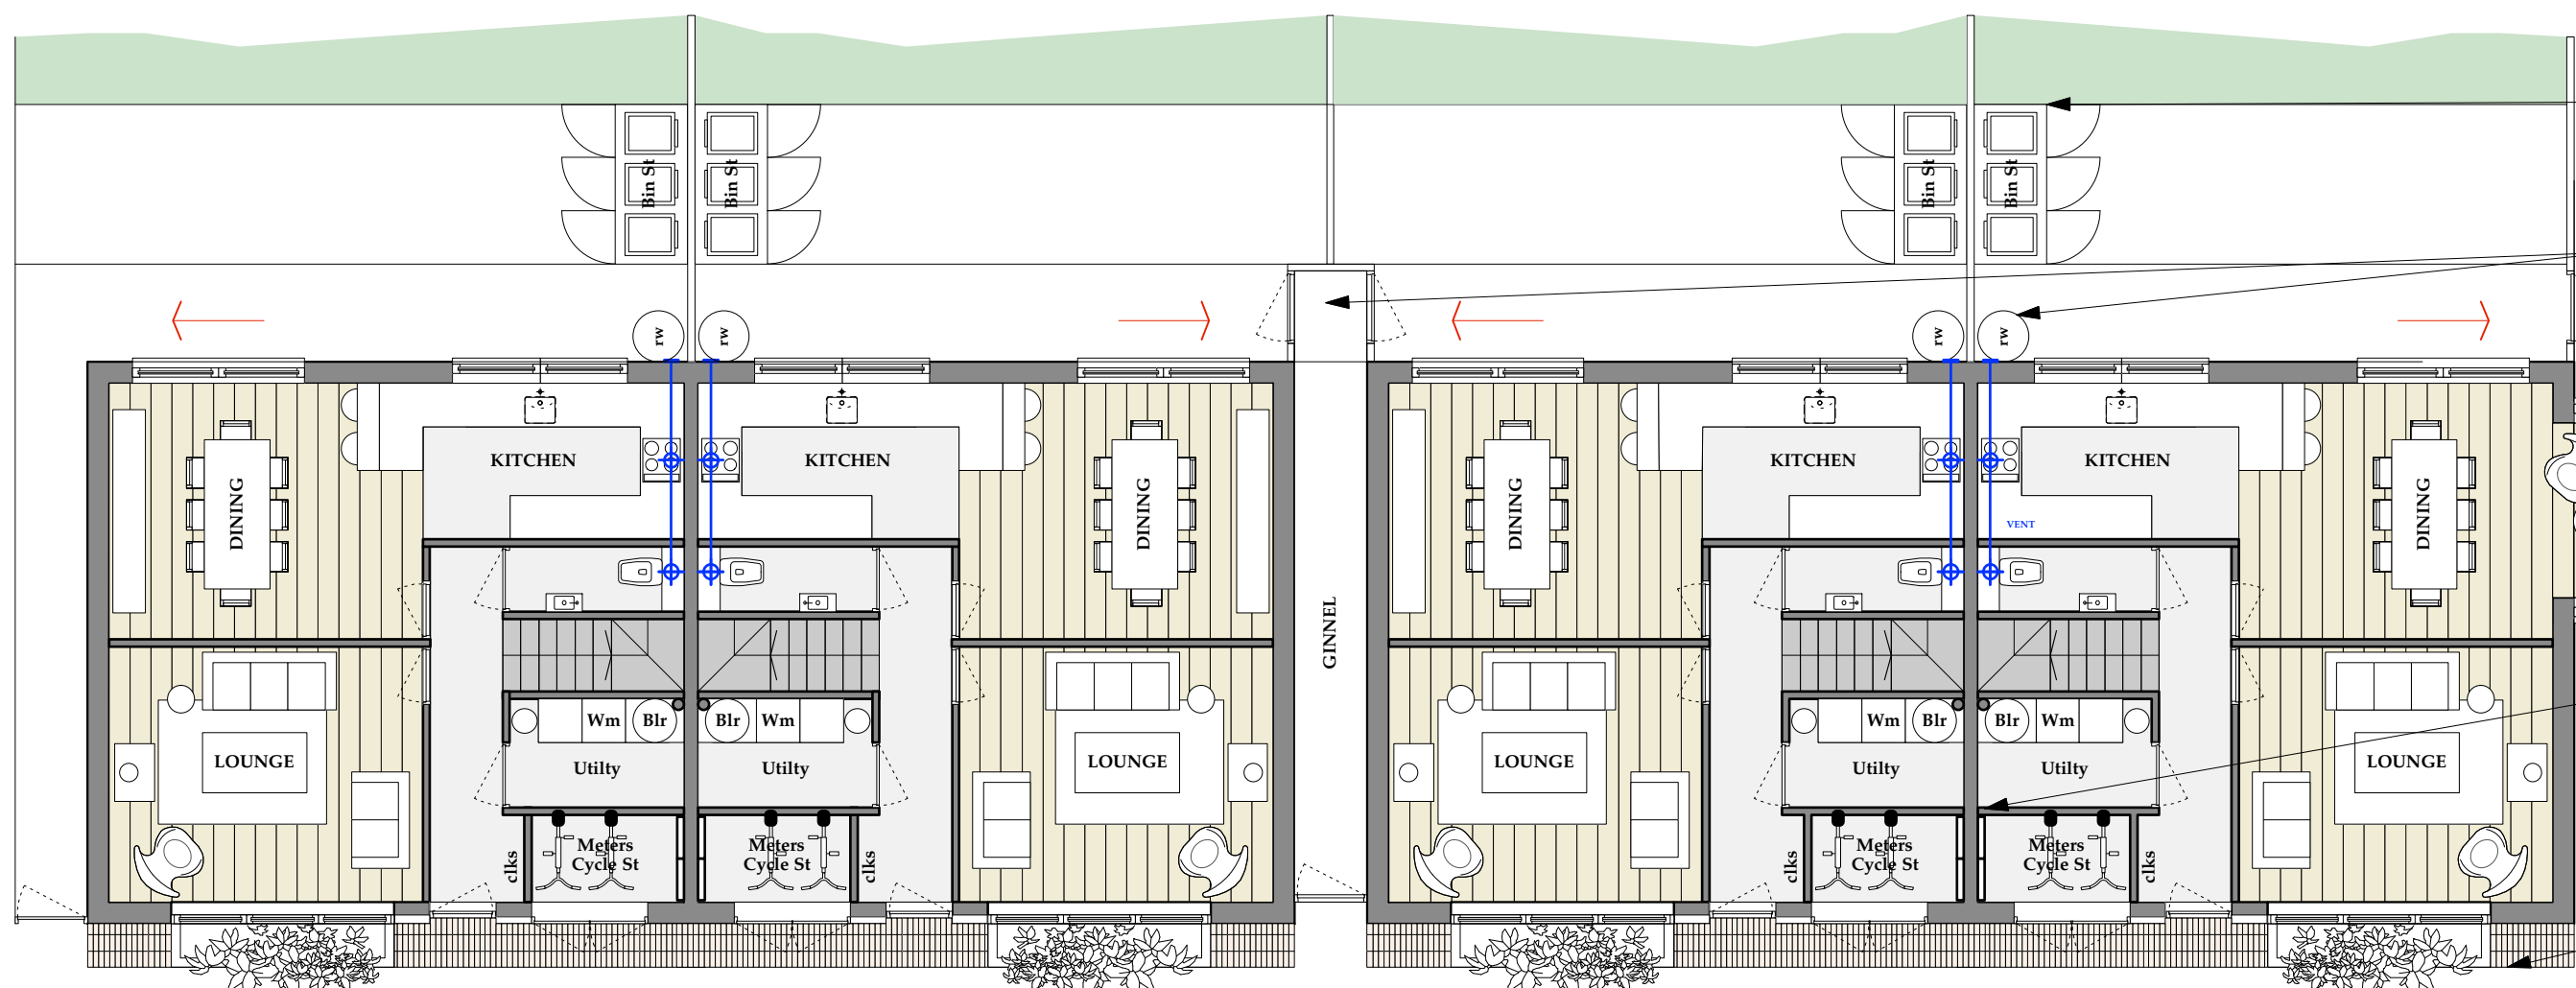


GROUND FLOOR PLAN | 1:100




ELEVATION A | 1:100



ELEVATION B | 1:100

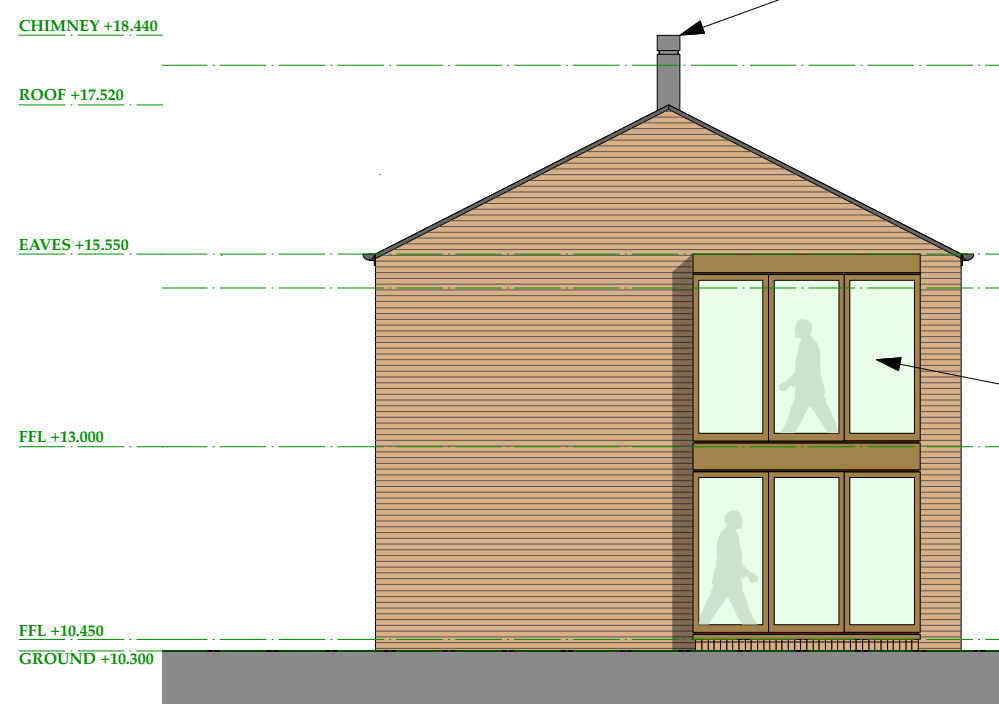

ELEVATION C | 1:100

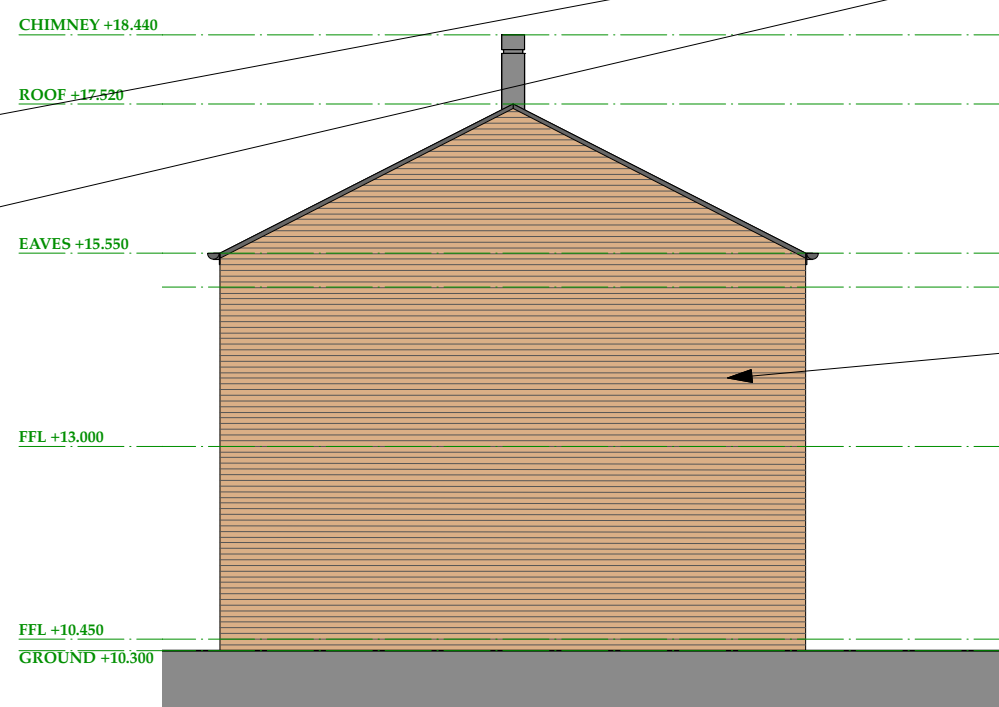

ELEVATION D | 1:100