




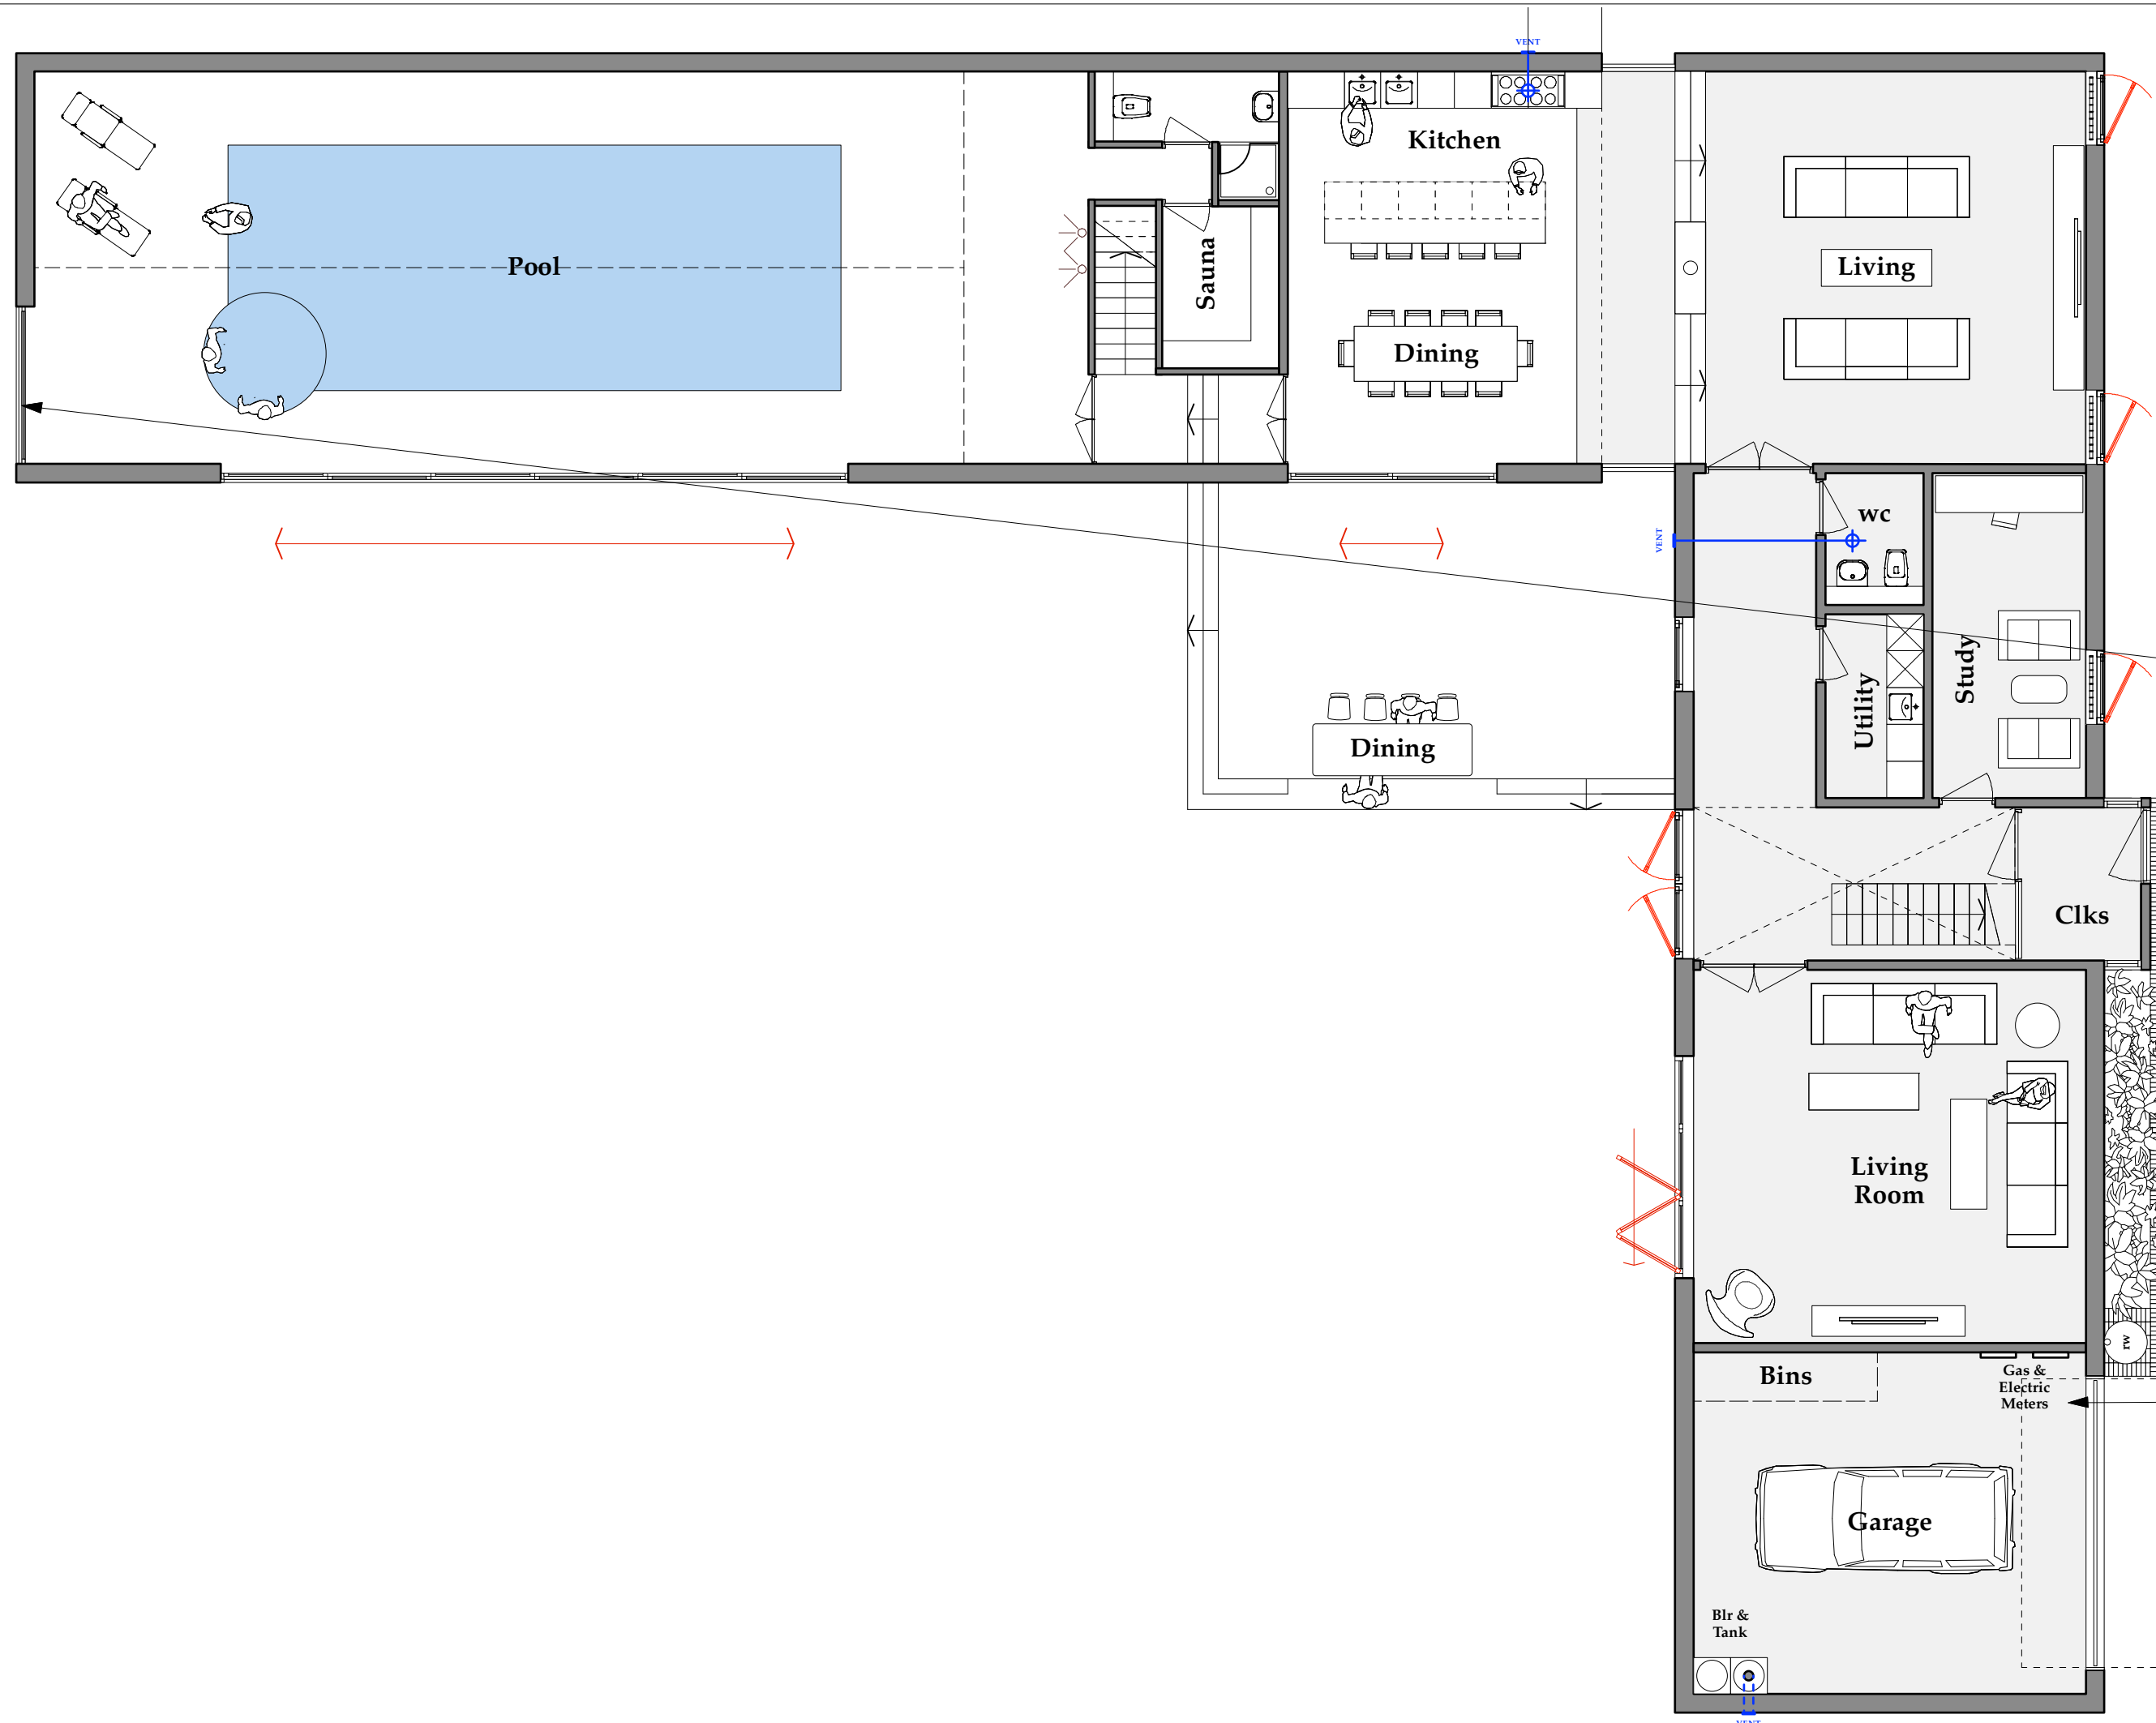

GROUND FLOOR PLAN | 1:100

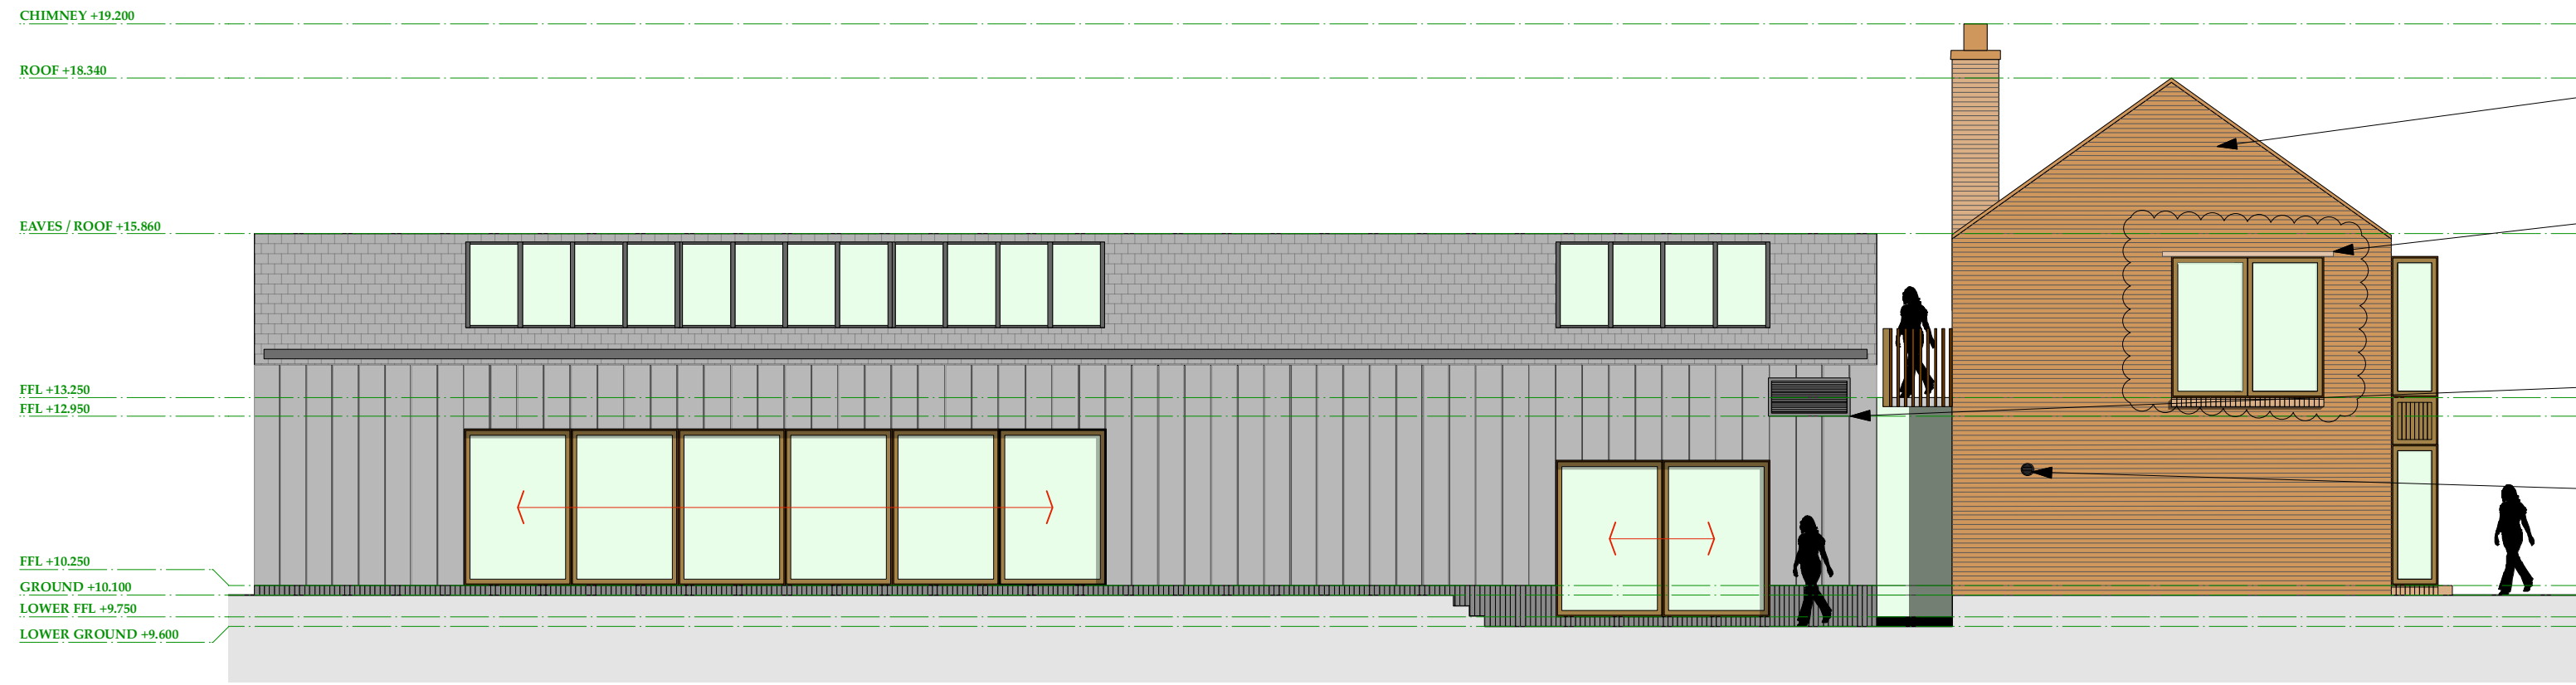

ELEVATION A | 1:100

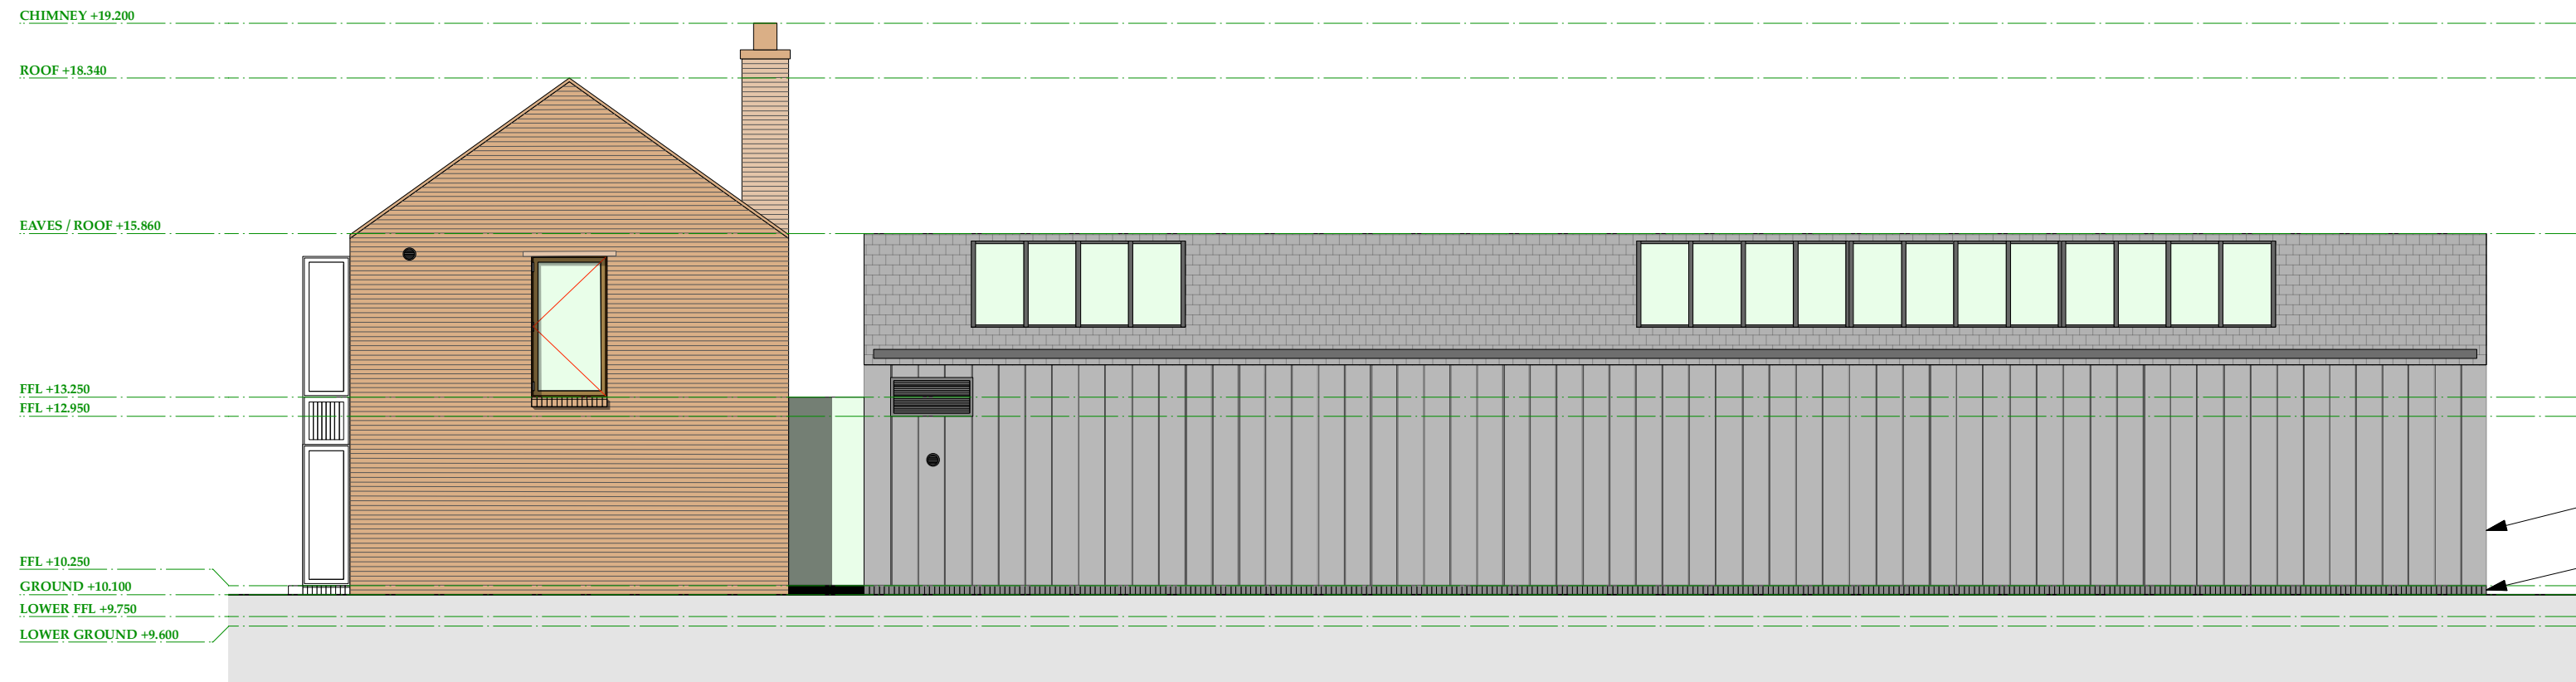

ELEVATION B | 1:100

Feature fixed picture window to gable.

Meter Boxes within garage to not be visable form public highway.

Red Facing Brickwork.

Full height feature picture windows to gable giving natural surveillance.

PPC Aluminium Inatke / Extract grills for pool ventialtion. (Anthracite Grey - RAL 7016).

200mm Dia Circular Grill PPC Alumimium (Anthracite Grey - RAL 7016) Terminating all extracts / vents indicated.

Feature Zinc clad elevation.

Grey Engineering brick base to zinc cladding.

Rev G: 22.11.24
Window introduced gable elevaton and as Planning Officer Comments 10.2024

FOR: PLANNING
CHECKED BY: AJ | DRAWN BY: JB
SCALE: 1:100
PAPER SIZE: A3
JOB: THE BARN & No. 144

2.113_Rev G
FIRST ISSUE: 10.01.21
PROPOSED HOUSE TYPE 03a