



THE BARNs No. 144

ARCHITECTURAL EMPORIUM Ltd
EMAIL: mail@architectural-emporium.co.uk
WEB: www.architectural-emporium.co.uk
ADDRESS: 13 Hope St, Liverpool, L1 9BQ
PHONE: +44 (0)151 363 0000


0 1 2 4 8
Scale 1:100

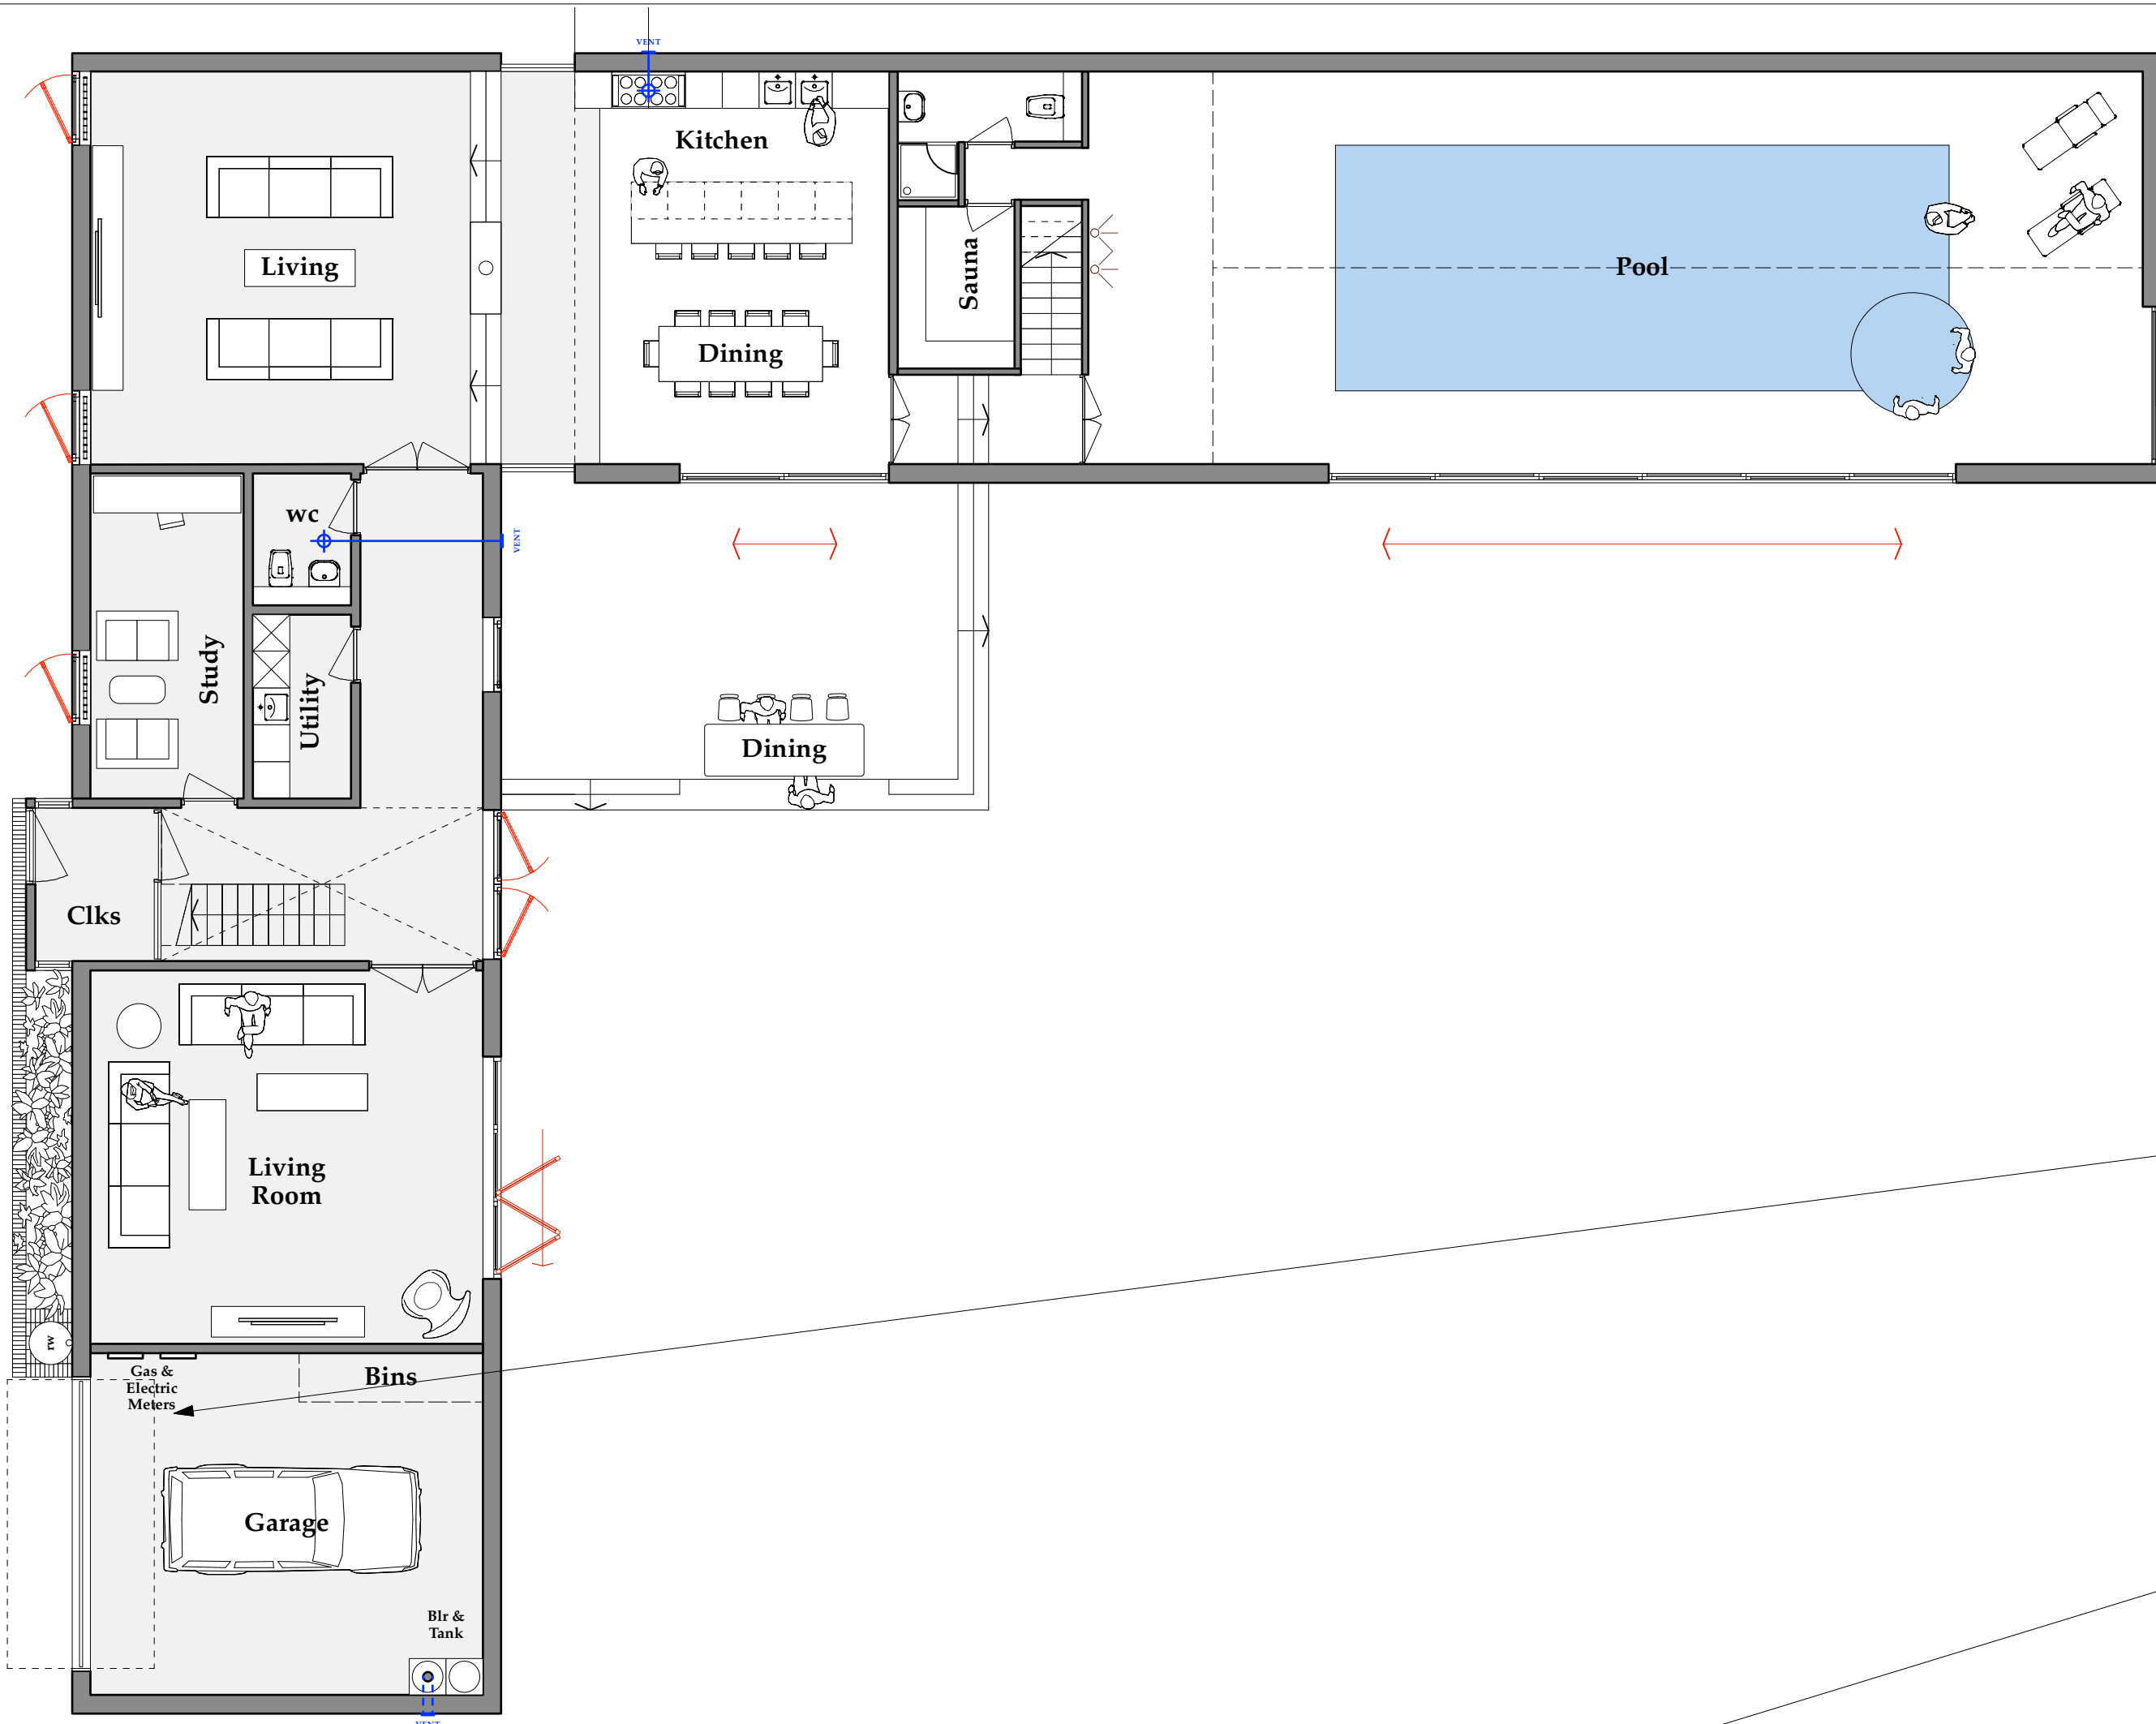

GROUND FLOOR PLAN | 1:100

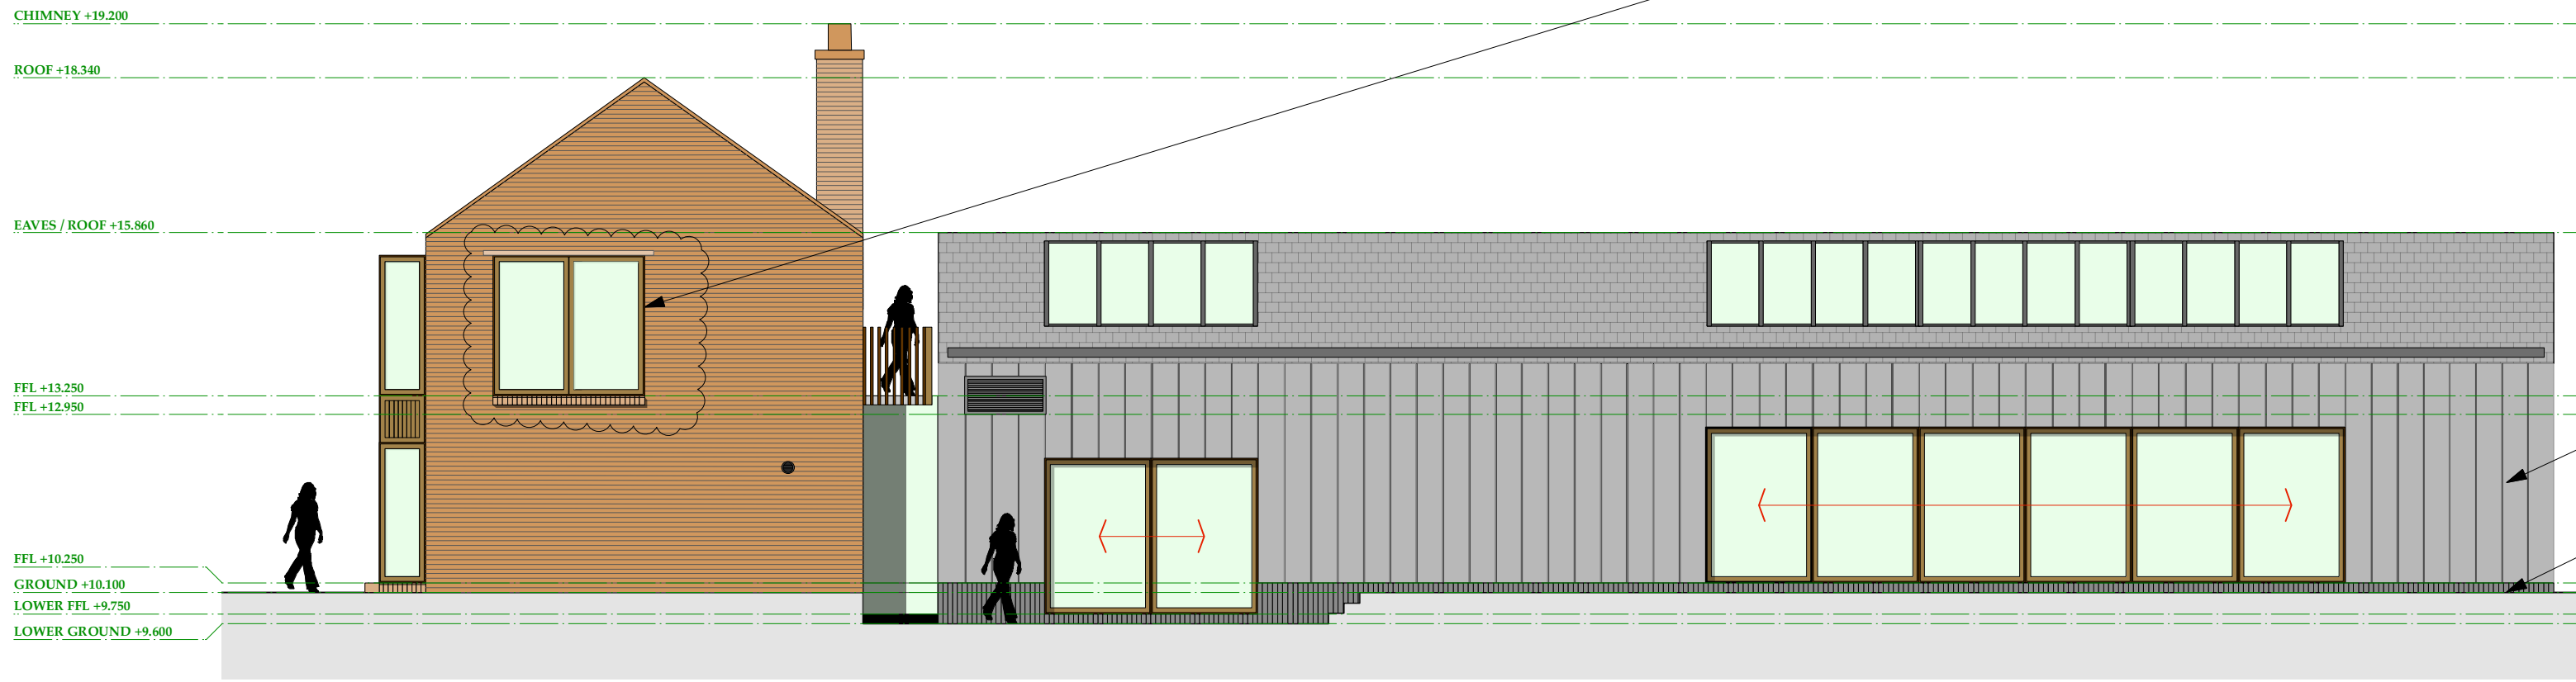

ELEVATION A | 1:100

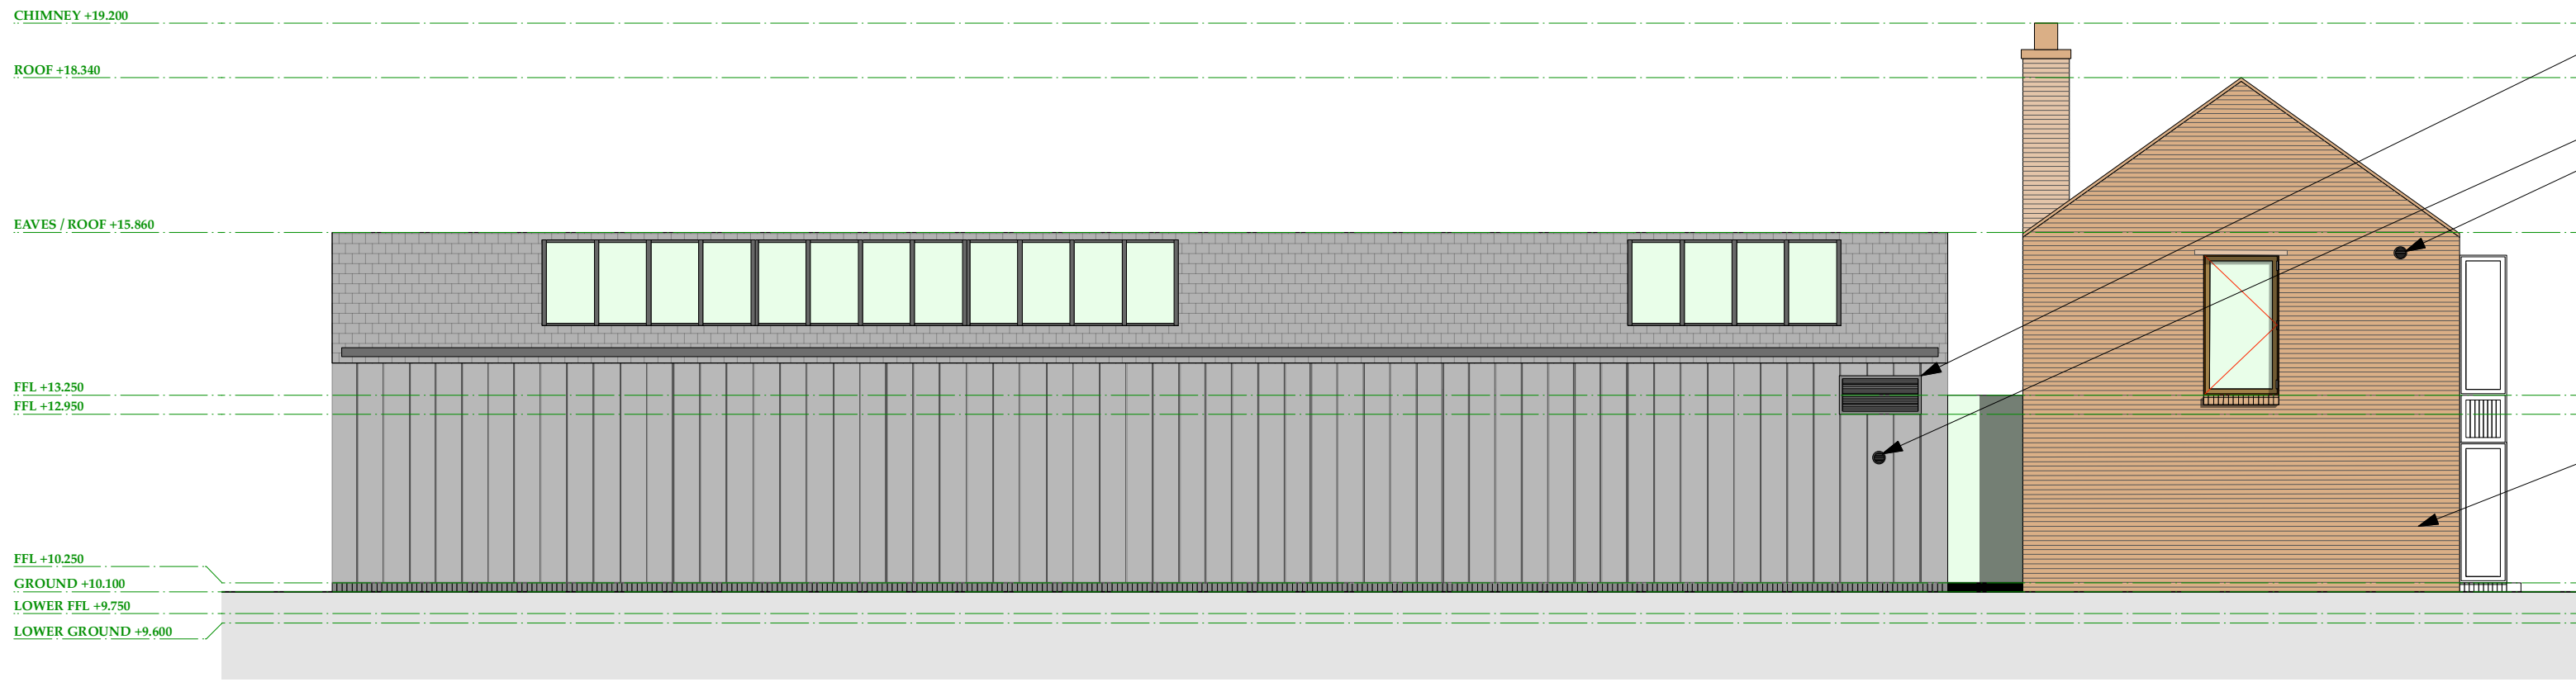

ELEVATION B | 1:100

Feature fixed picture window to gable.

Meter Boxes within garage to not be visible from public highway.

Full height feature picture windows to gable giving natural surveillance.

Feature Zinc clad elevation.

Grey Engineering brick base to zinc cladding.

PPC Aluminium Inatke / Extract grills for pool ventilation. (Anthracite Grey - RAL 7016).

200mm Dia Circular Grill PPC Aluminium (Anthracite Grey - RAL 7016) Terminating all extracts / vents indicated.

Red Facing Brickwork.

Rev F: 22.11.24
Window introduced gable elevaton and as Planning Officer Comments 10.2024

FOR: PLANNING
CHECKED BY: AJ | DRAWN BY: MS
SCALE: 1:100
PAPER SIZE: A3
JOB: THE BARNs & No. 144

2.115_Rev F

FIRST ISSUE: 10.01.21

PROPOSED HOUSE TYPE 03b