


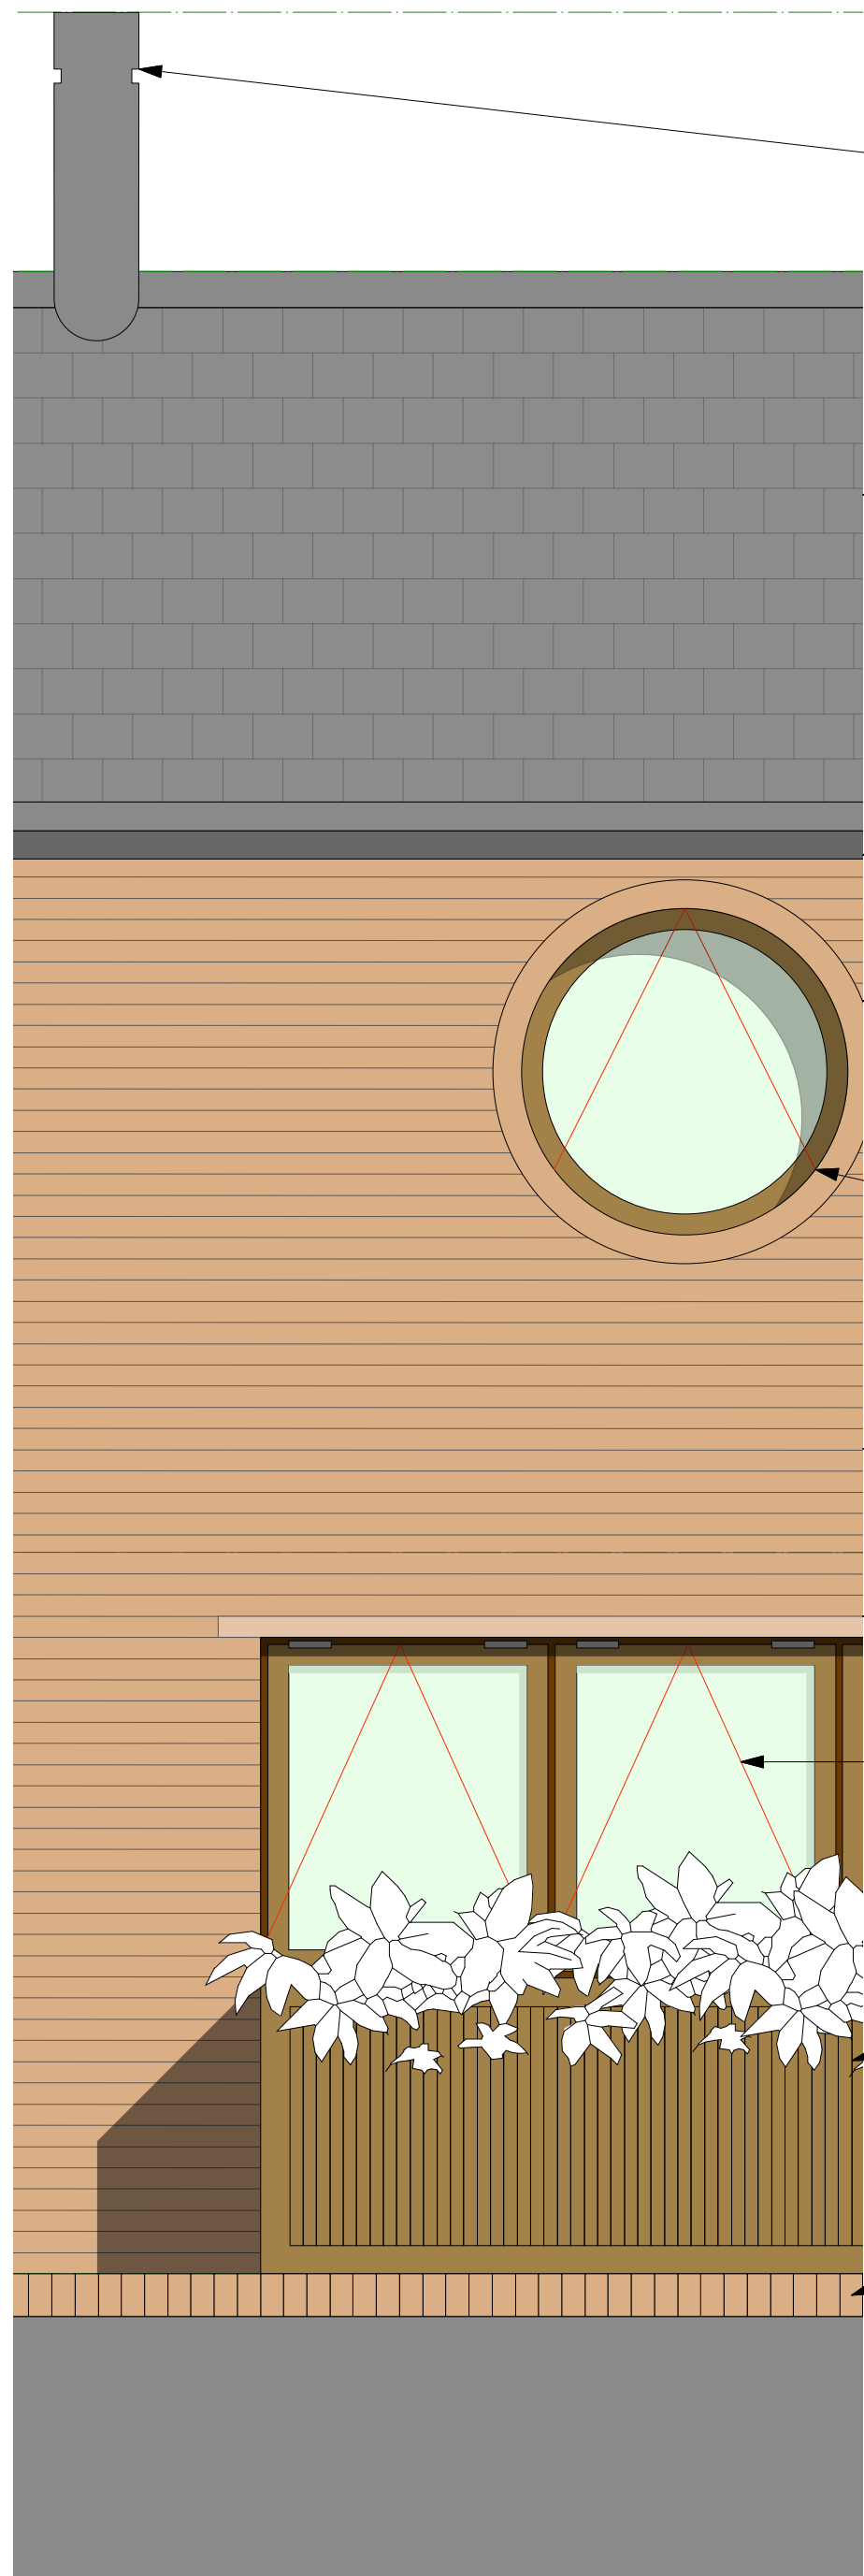

PPC Black aluminium chimney to houses.

Natural slate roof tile.

Black Zinc Gutting & downpipes.

Feature soldier course banding around window. Facing Brickwork to match house.

Feature timber casement window with natural stain to match building cladding generally.


Red Facing Brickwork.

Slim fairfaced concrete lintel to windows and doors generally. Coloured Red to mimic sandstone.

Timber casement window with natural stain to match building cladding generally.

Timber planter with natural stain feature to front elevation. Creating privacy from the pavement.

Red brick base to planter. Facing Brickwork to match house.

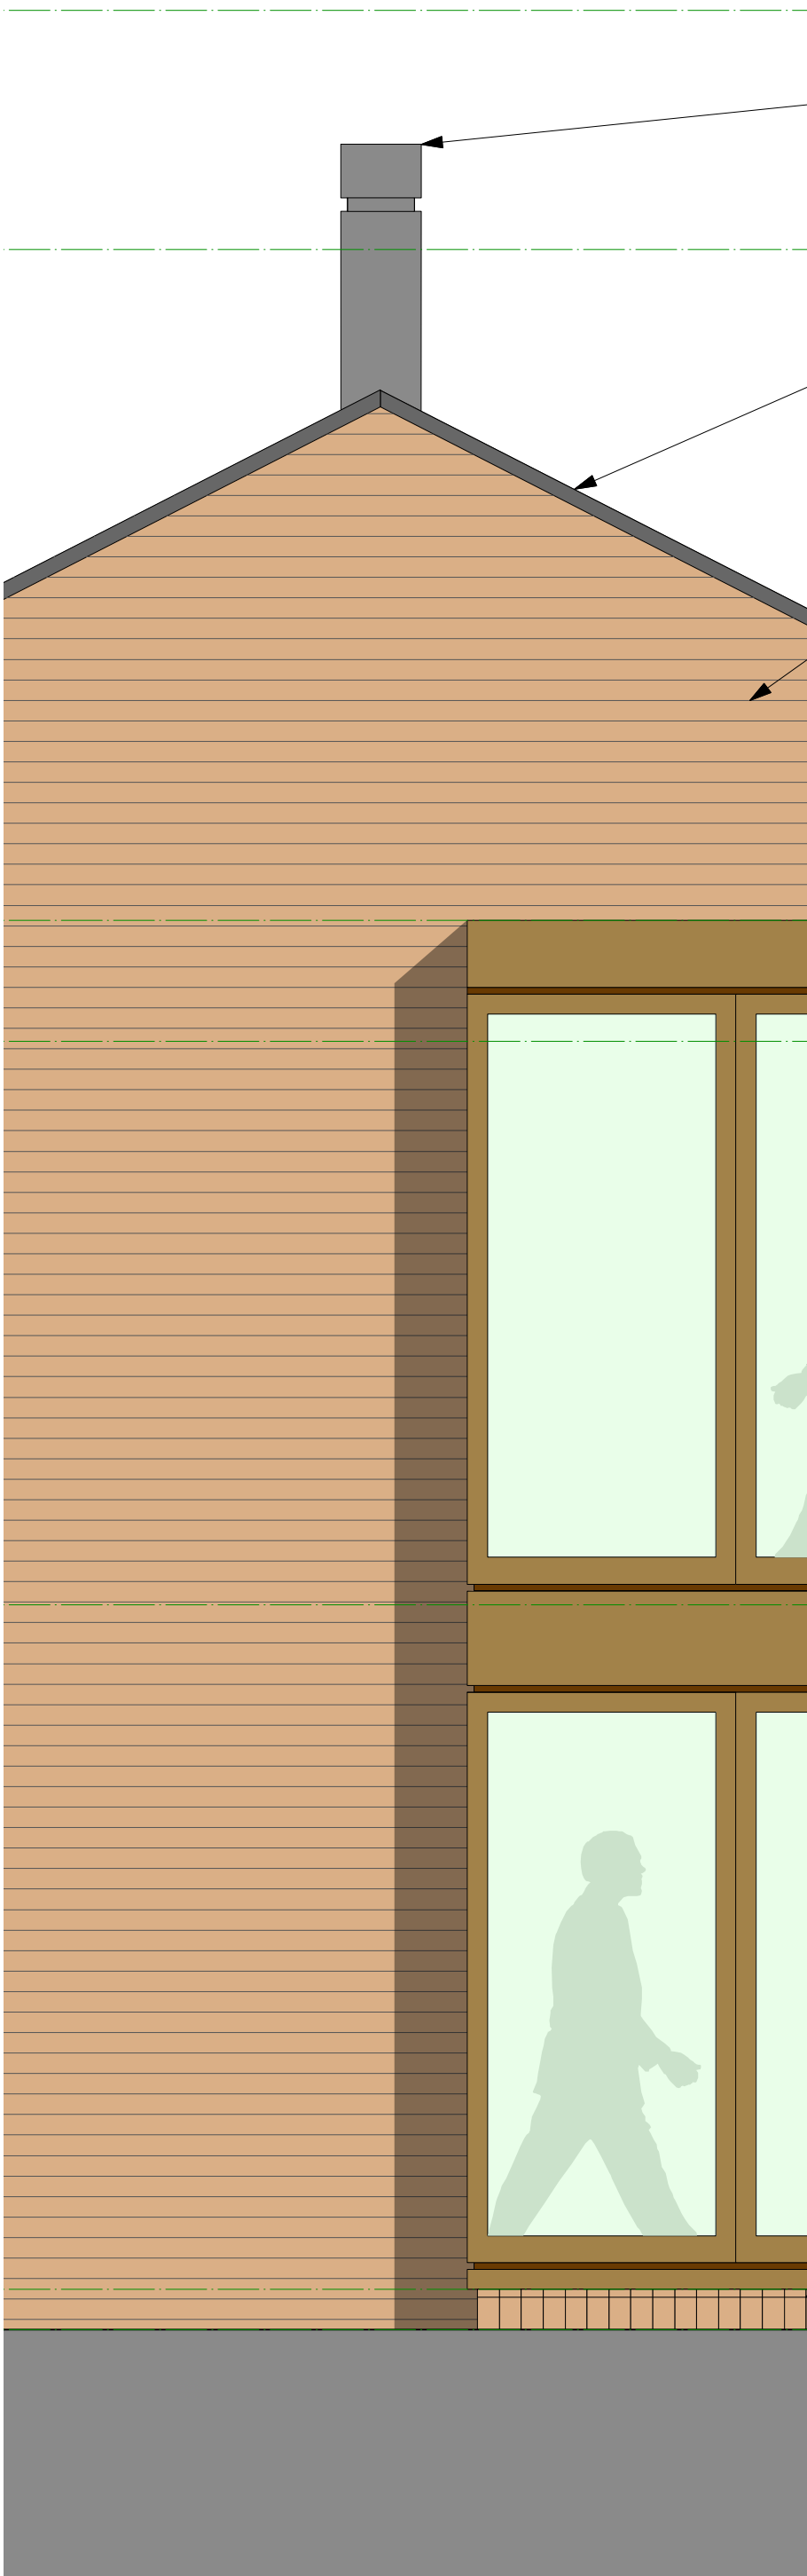

PPC Black aluminium chimney to houses.

Verge trim Envirotile 3M Dry Verge Slate or similar approved. Anthracite Grey.

Red Facing Brickwork.

Two storey timber Glazed bay window.

Red brick base to brick window. Facing Brickwork to match house.

Rev C: 25.10.21
Updated to PO Comments.

FOR: PLANNING
CHECKED BY: AJ | DRAWN BY: MS
SCALE: 1:25
PAPER SIZE: A3
JOB: THE BARNs & No. 144

2.122_Rev C
FIRST ISSUE: 23.12.20
HOUSE TYPE 02 DETAIL ELEVATION