


NOTES


ALL DIMENSIONS ARE TO BE CHECKED ON SITE. ANY DISCREPANCIES ARE TO BE REPORTED TO THE ARCHITECT BEFORE ANY WORK COMMENCES. THIS DRAWING SHALL NOT BE SCALED TO ASCERTAIN ANY DIMENSIONS WORK TO FIGURED DIMS ONLY. READ IN CONJUNCTION WITH ALL RELEVANT DETAILS. SPECIFICATIONS, CONSULTANTS, SPECIALISTS AND SUBCONTRACTORS DRAWINGS / SPECIFICATIONS. THIS DRAWING IS THE SUBJECT OF COPYRIGHT WHICH VESTS IN UNIT 3 DESIGN STUDIO LIMITED. IT IS AN INFRINGEMENT OF COPYRIGHT TO REPRODUCE THIS DRAWING, BY WHATEVER MEANS, INCLUDING ELECTRONIC, WITHOUT THE EXPRESS WRITTEN CONSENT OF UNIT 3 DESIGN STUDIO LIMITED WHICH RESERVES ALL RIGHTS

MATERIALS KEY


- ① PROFILED METAL CLADDING
② POLYCARBONATE ROOFLIGHTS
③ ALUMINIUM ACCESS DOOR
④ SECTIONAL DOOR / ROLLER SHUTTER

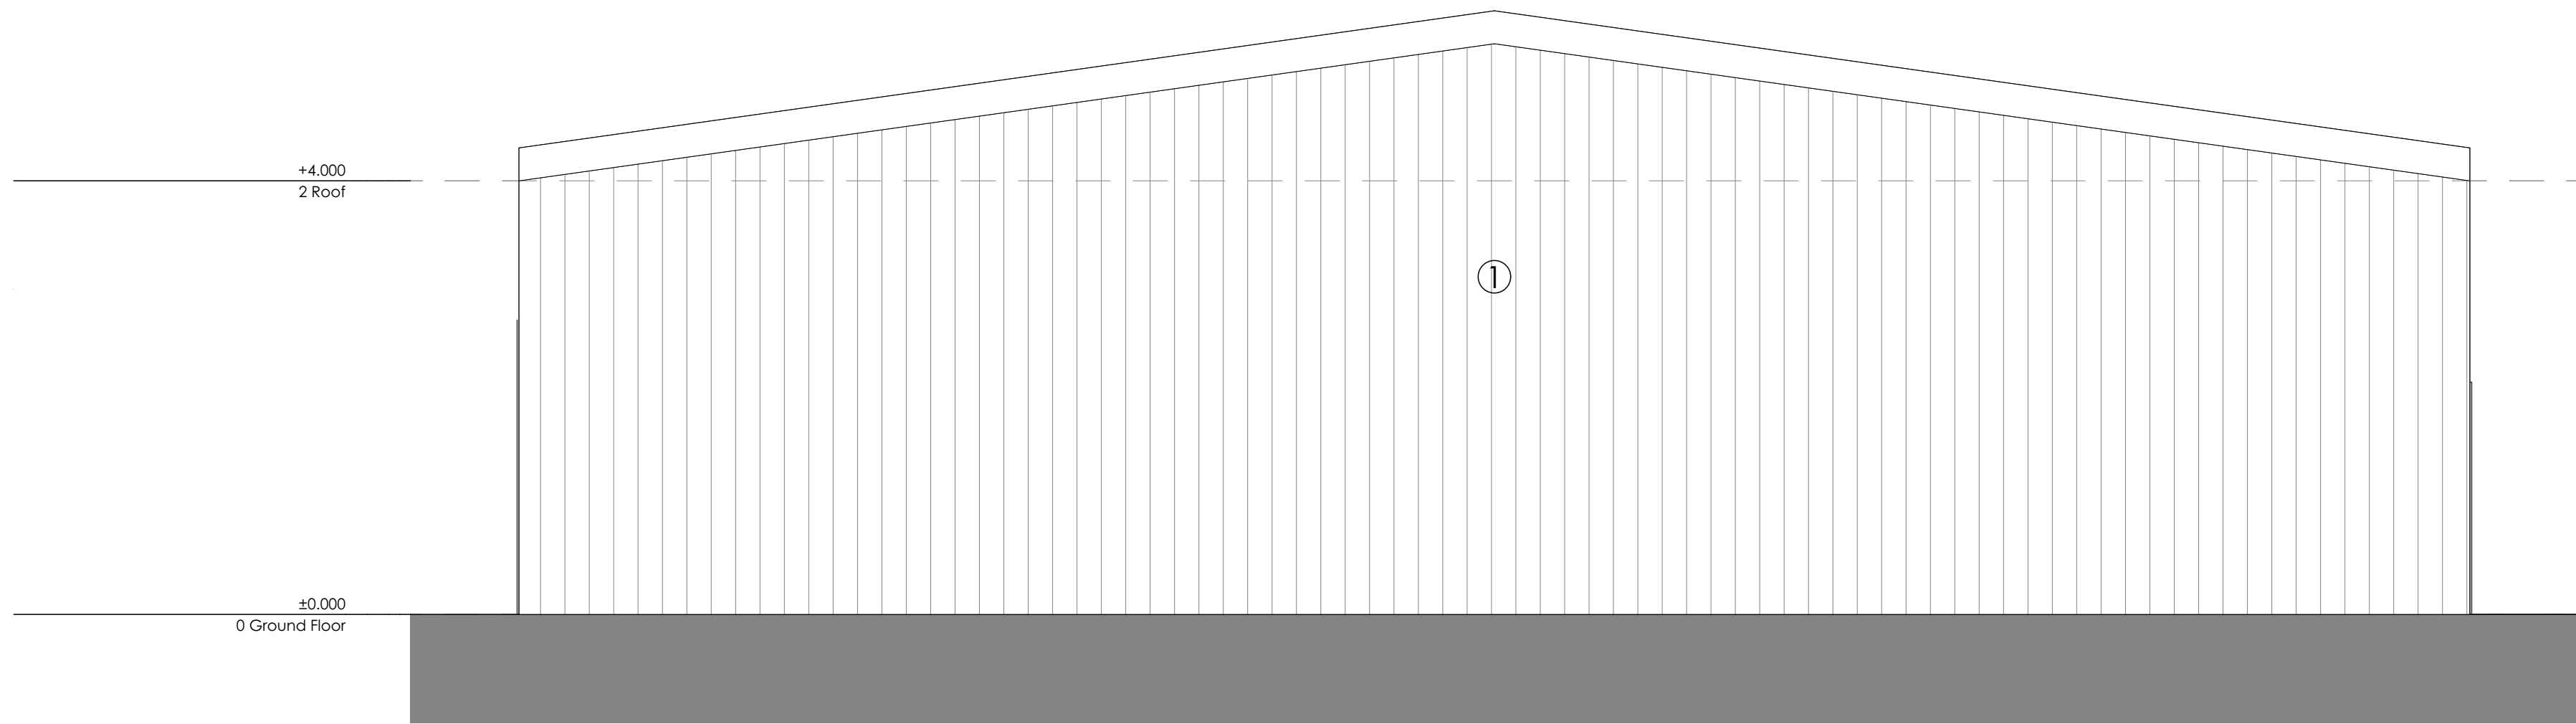


① Front Elevation (E-04)
1:50

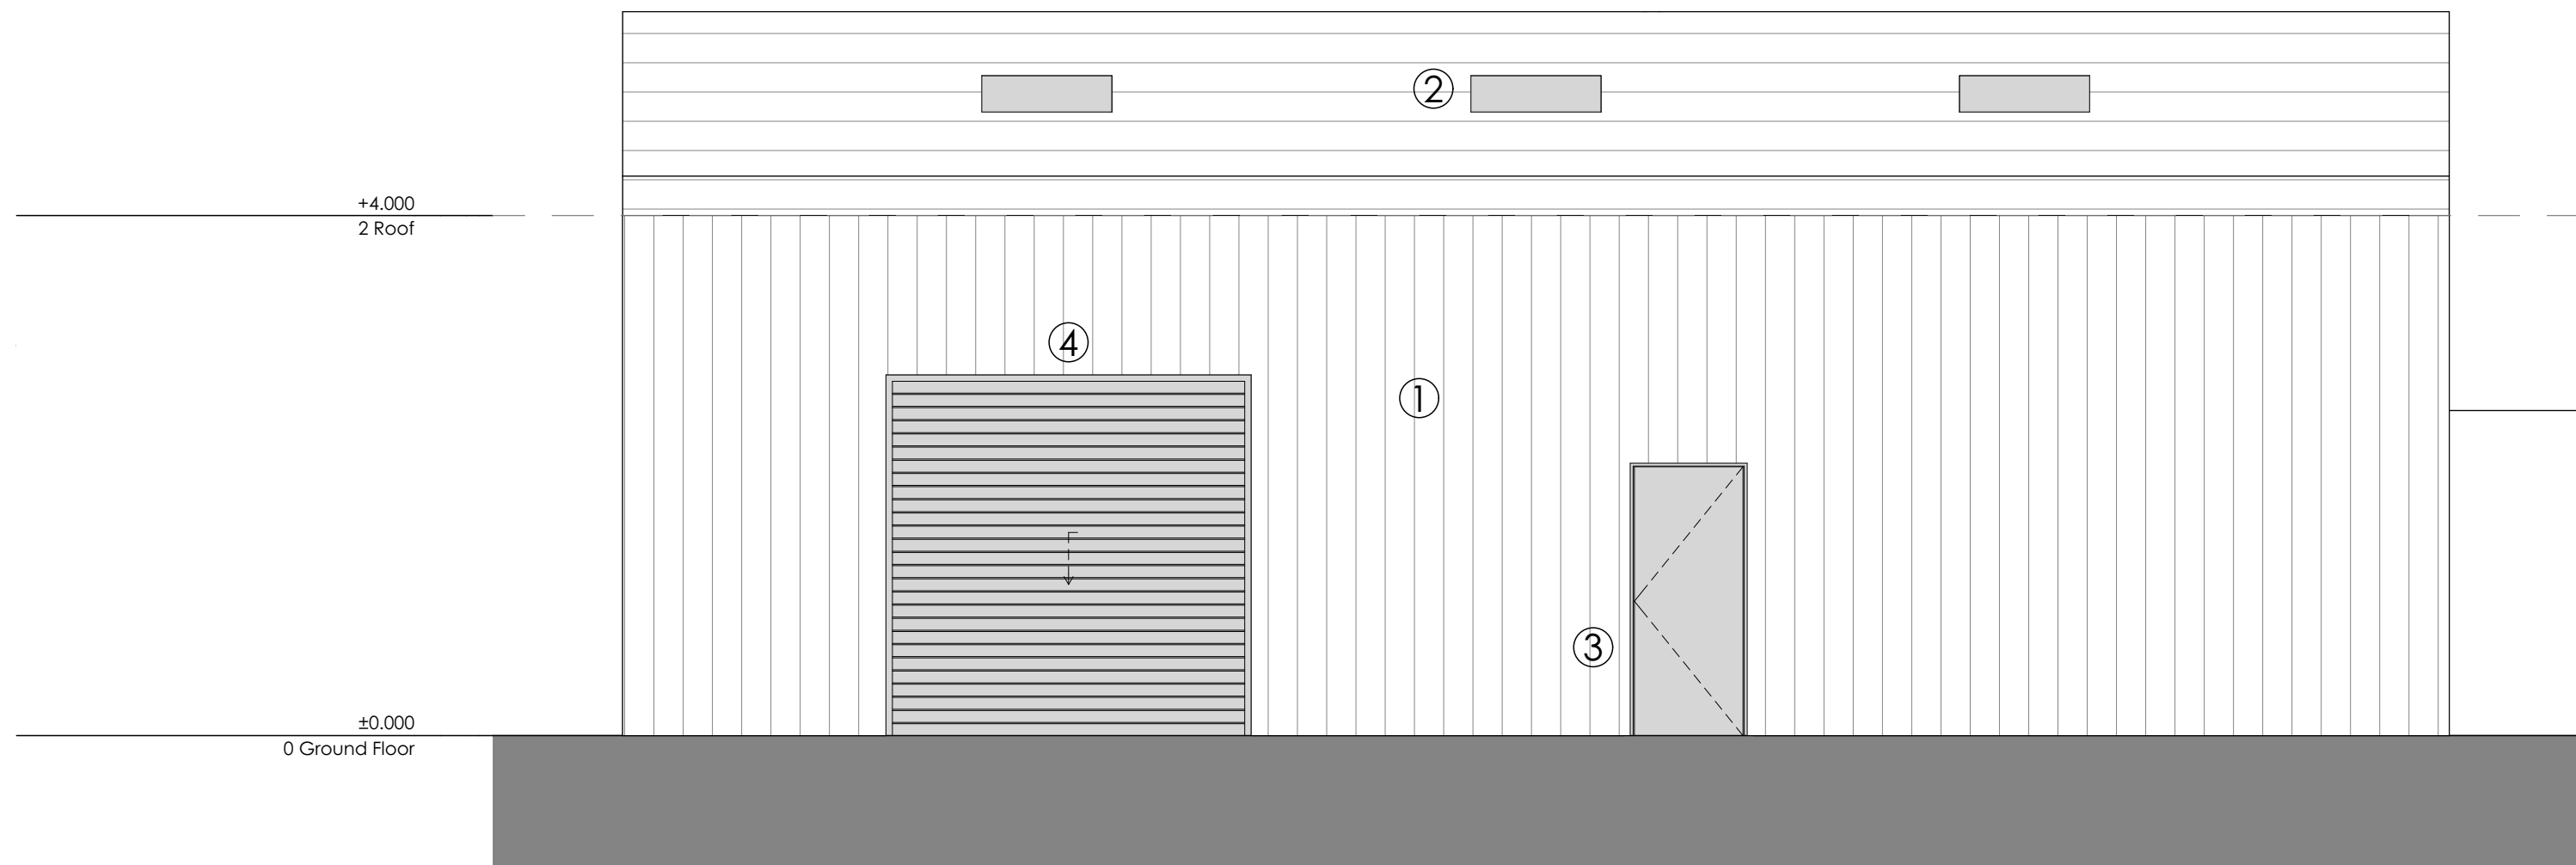

② Side Elevation (E-02)
1:50

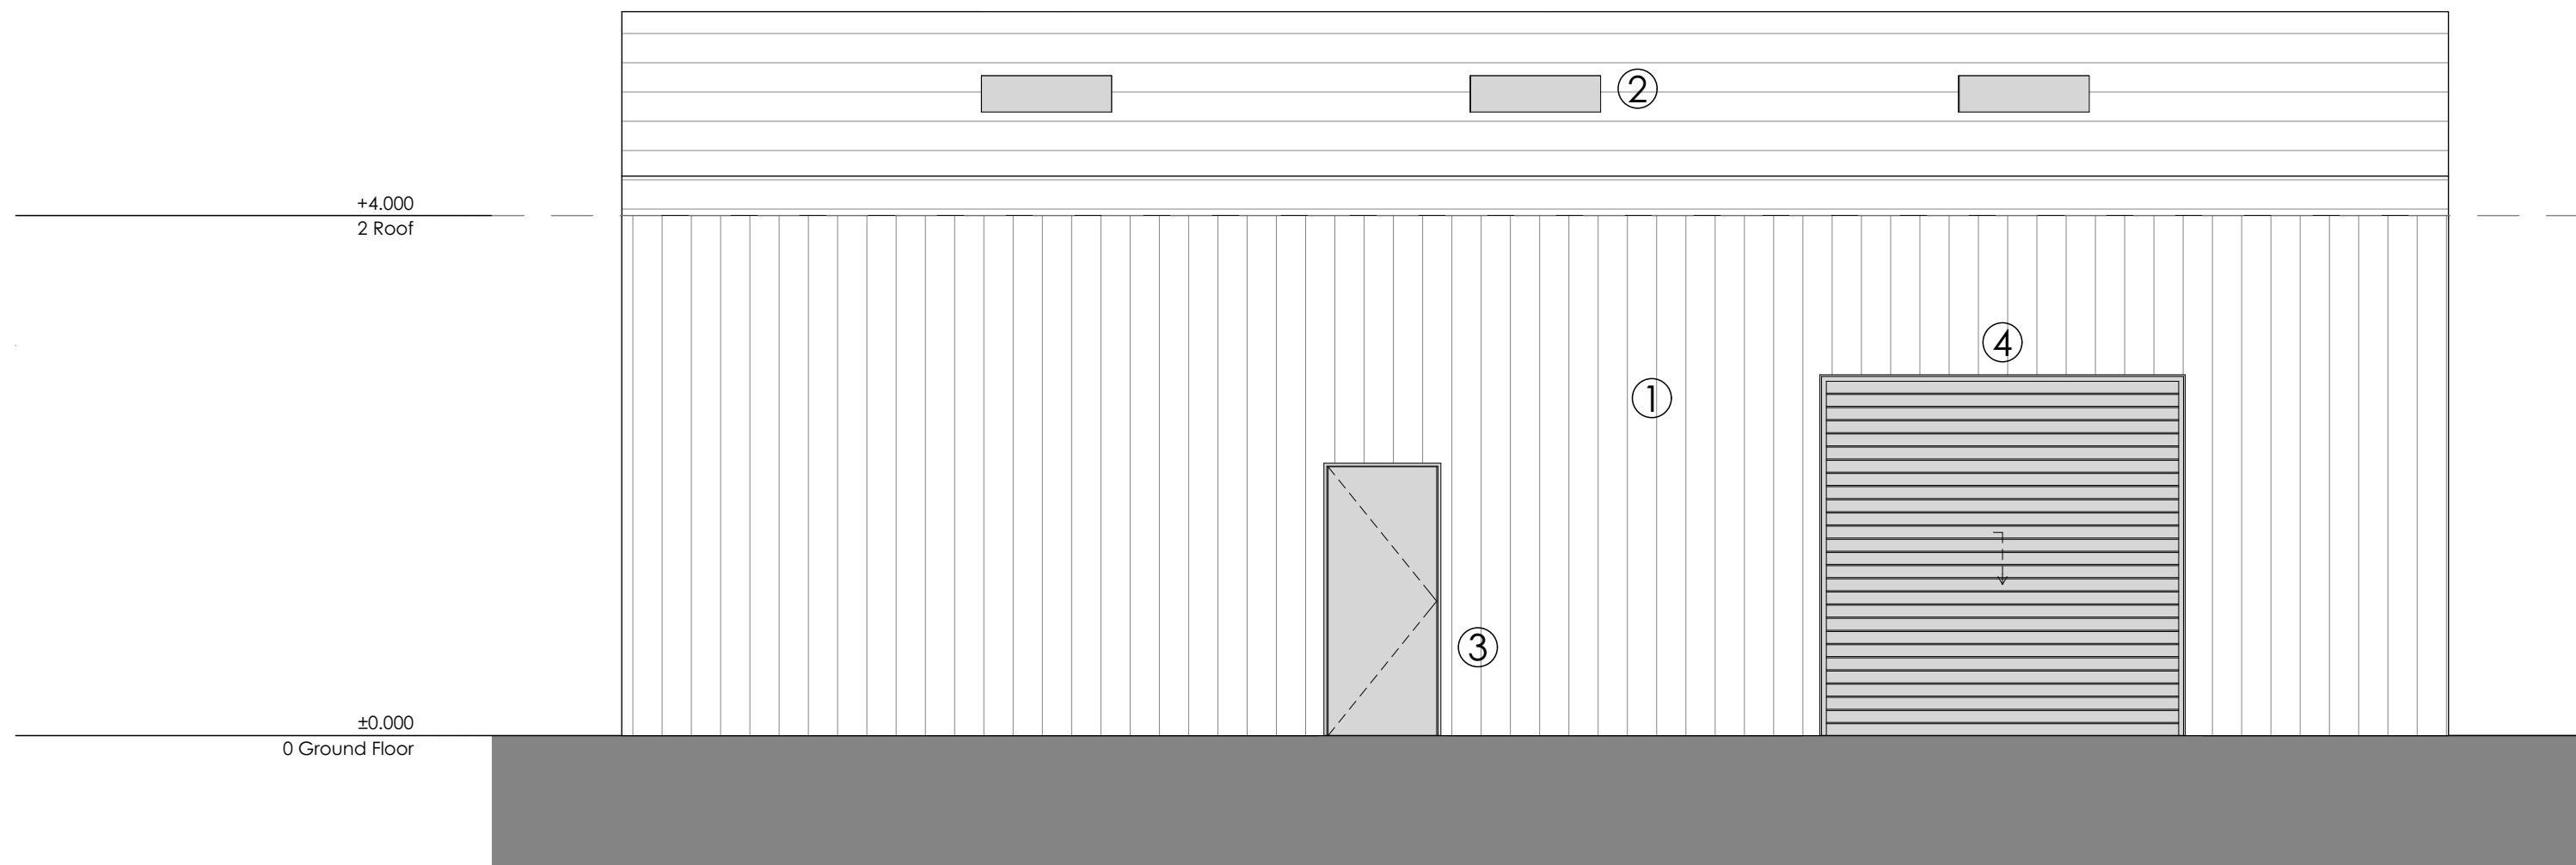


③ Side Elevation (E-02)
1:50

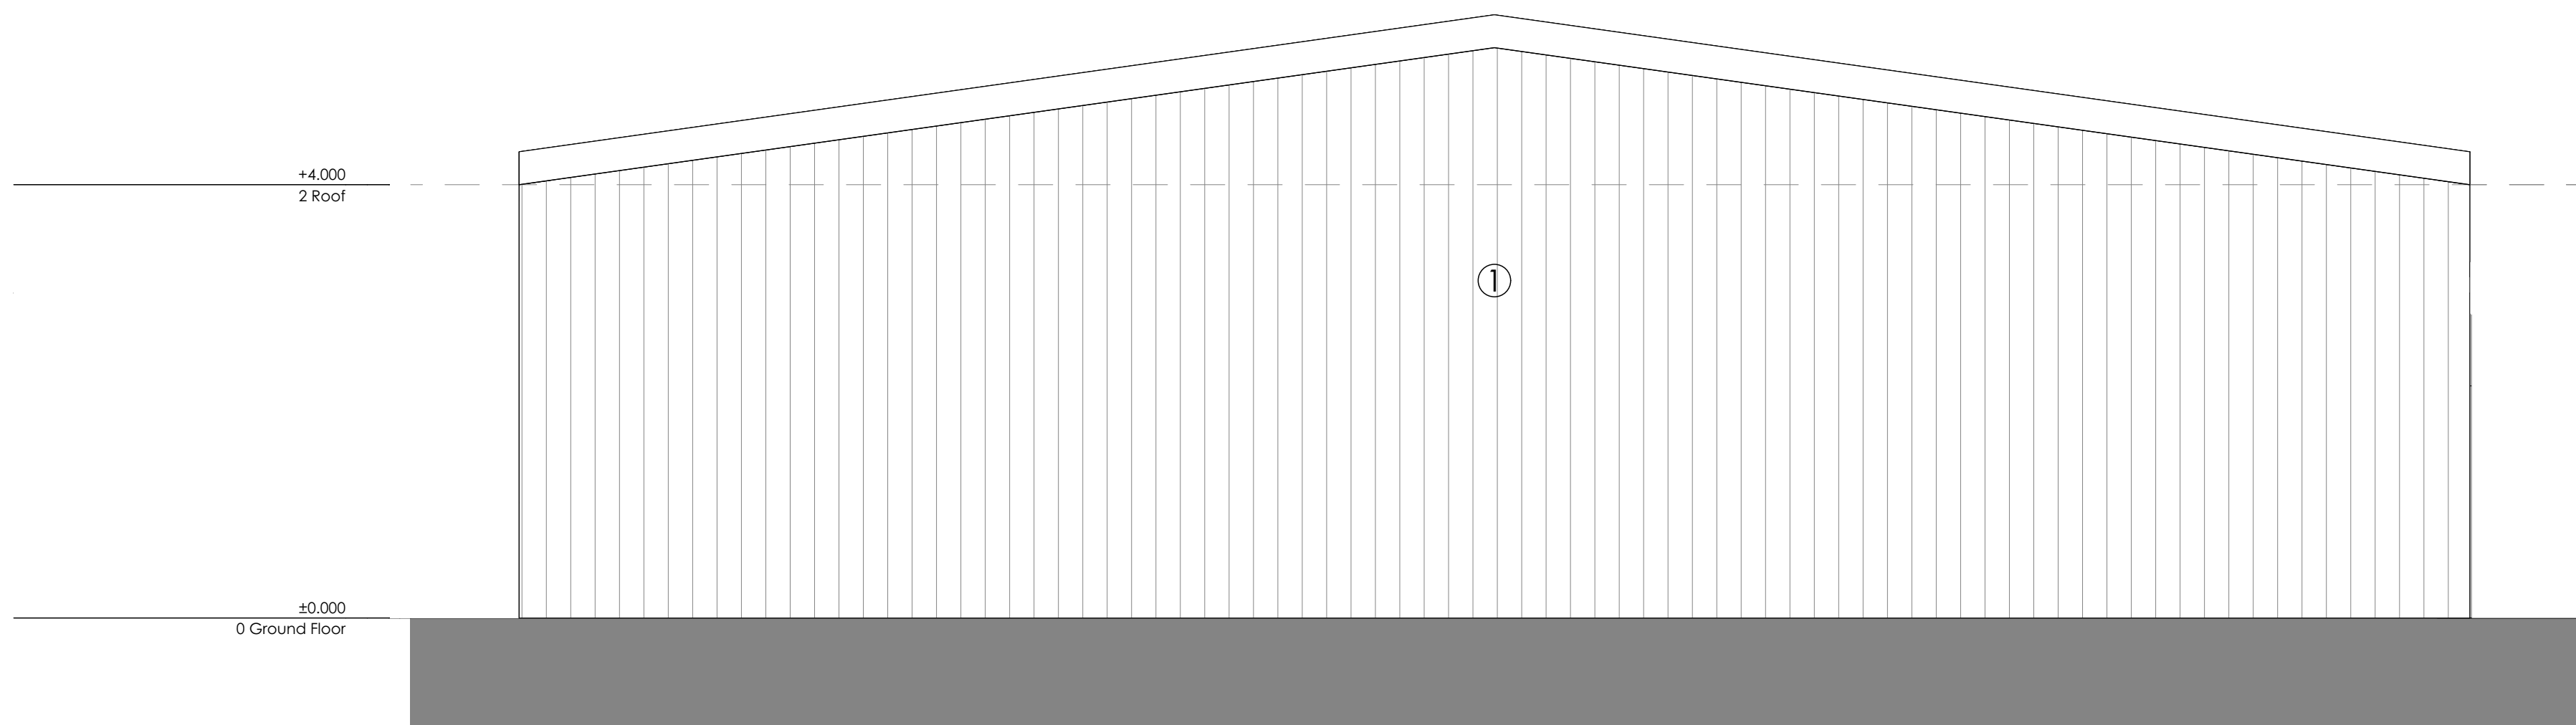

④ Rear Elevation (E-01)
1:50

01	REV	20/12/2024	TH	First Issue
	DATE		DEN	

STATUS	STAGE 3 - PLANNING
--------	--------------------

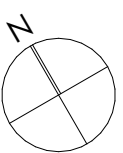

Scale Bar 1:50
0 0.5 1 1.5 2m

CLIENT	HARTLEY INVESTMENTS
--------	---------------------

PROJECT NUMBER	241003
PROJECT	WOODWARD ROAD
SITE LOCATION	14 Woodward Road, Kirkby, L33 7UZ

unit3 designstudio	22A Jordan Street, Liverpool, L1 0BP T: 0151 203 1117 E: mail@unit3-designstudio.com W: www.unit3-designstudio.com
------------------------------	---

DRAWING No.	241003-U3L-02-ZZ-DR-A-3102		
DRAWING NAME	Proposed New Build Elevations		
REVISION	01	SCALE - 1:50	SHEET SIZE - A1
DATE - 20/12/2024	DRAWN - TH		CHECKED - AF